




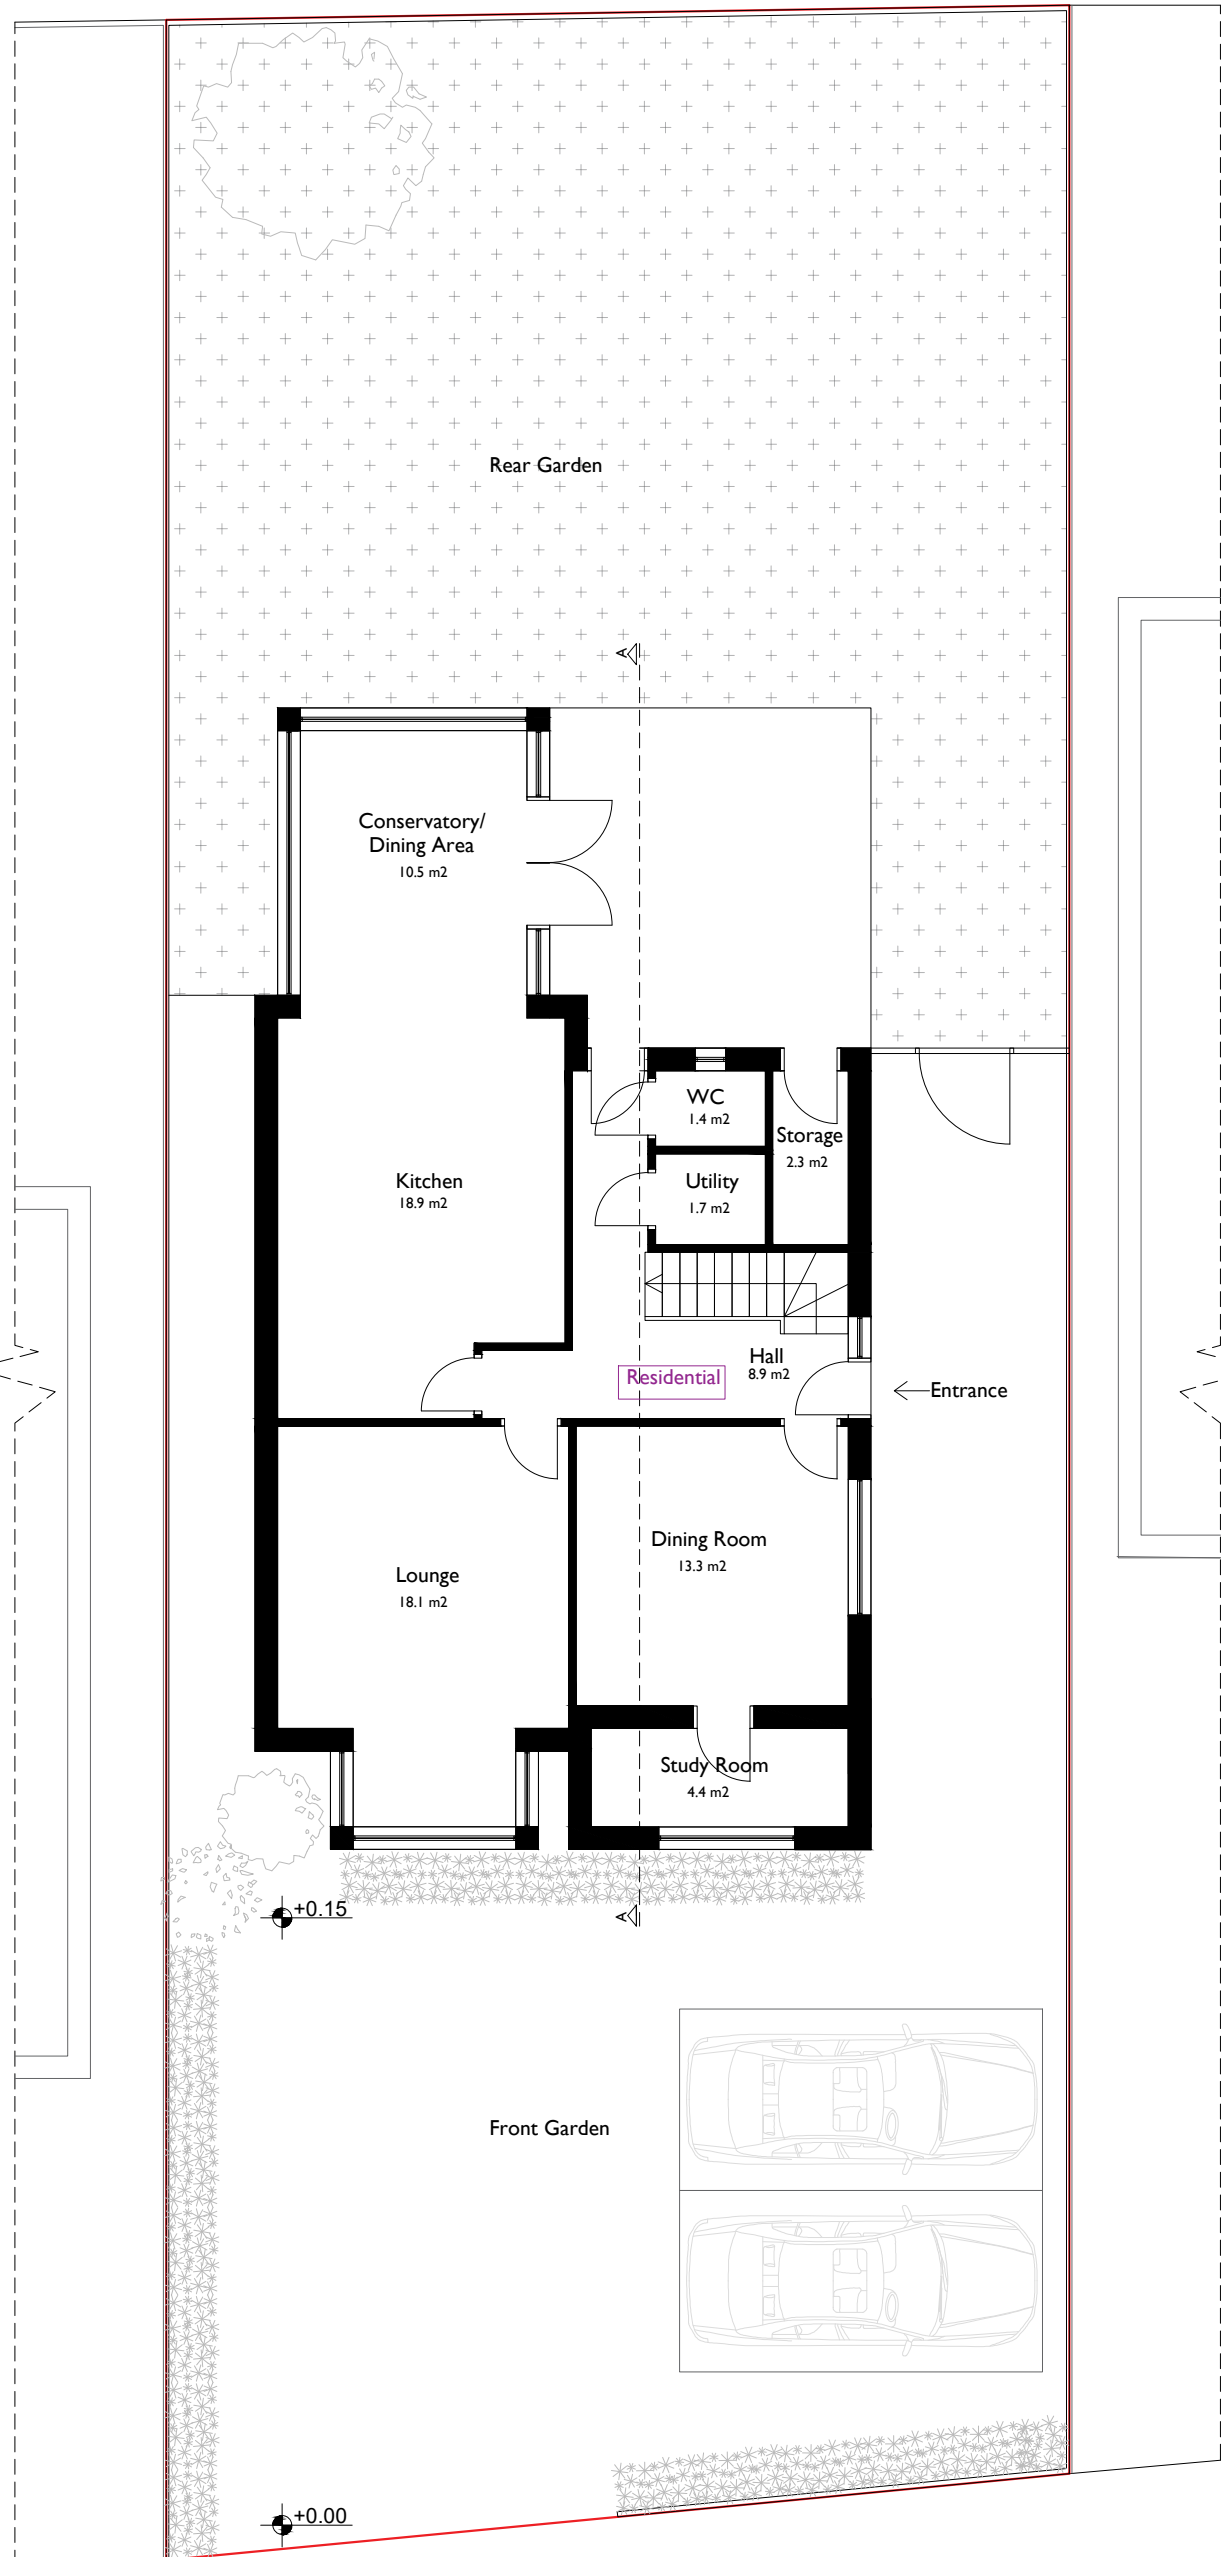

Existing Ground Floor Plan

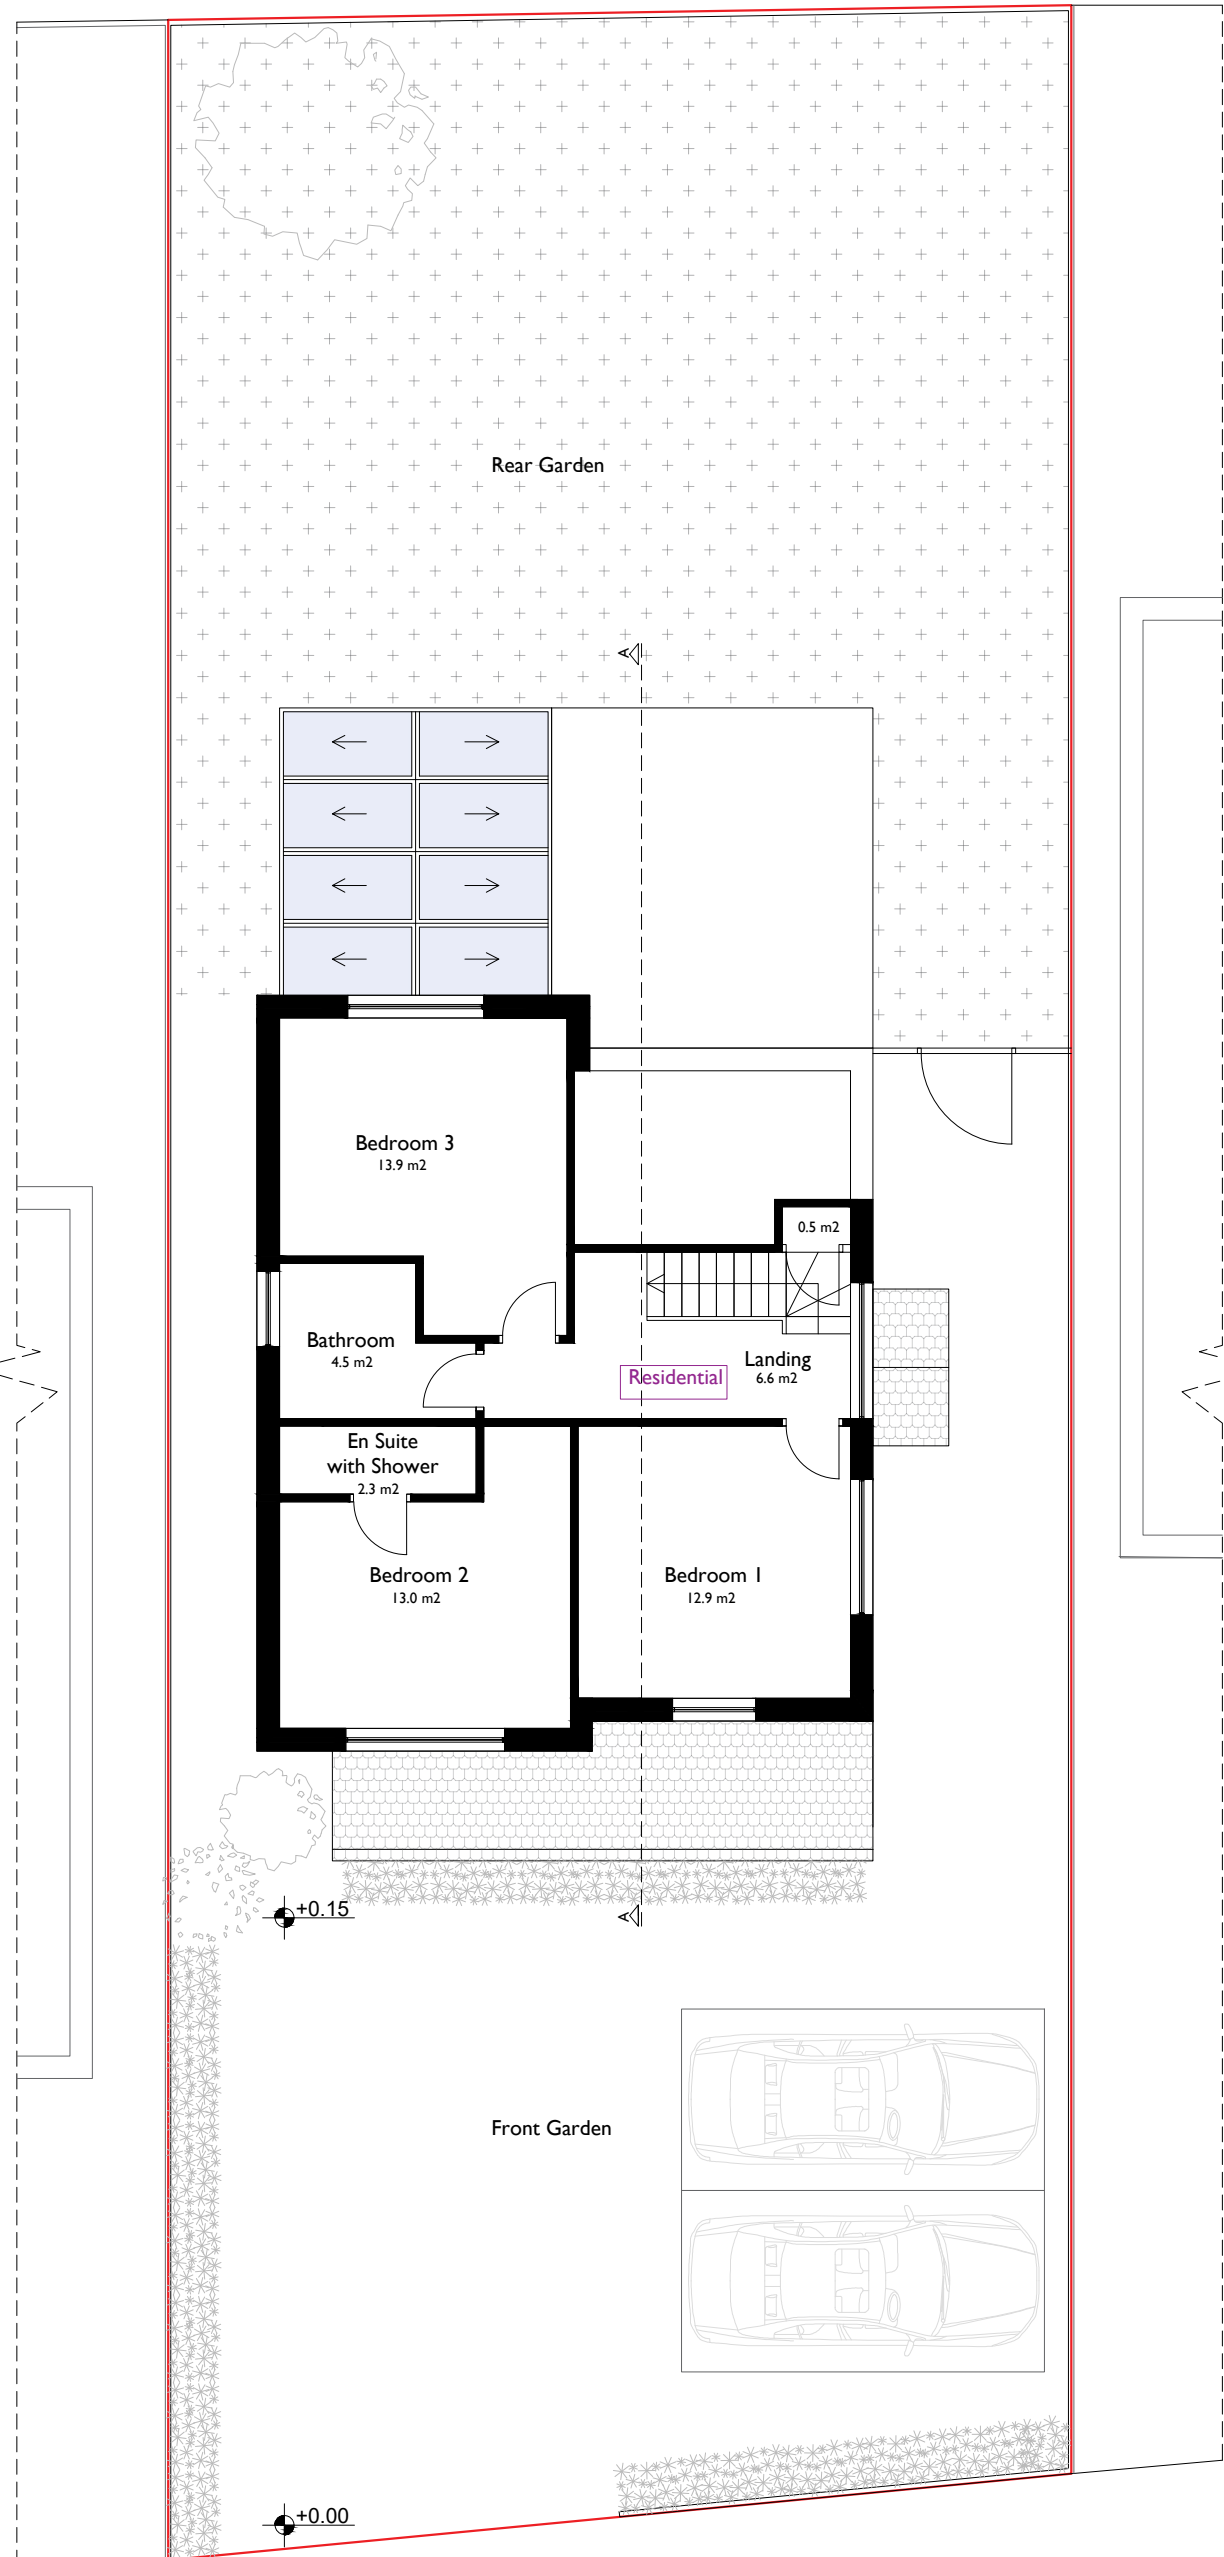


Existing First Floor Plan

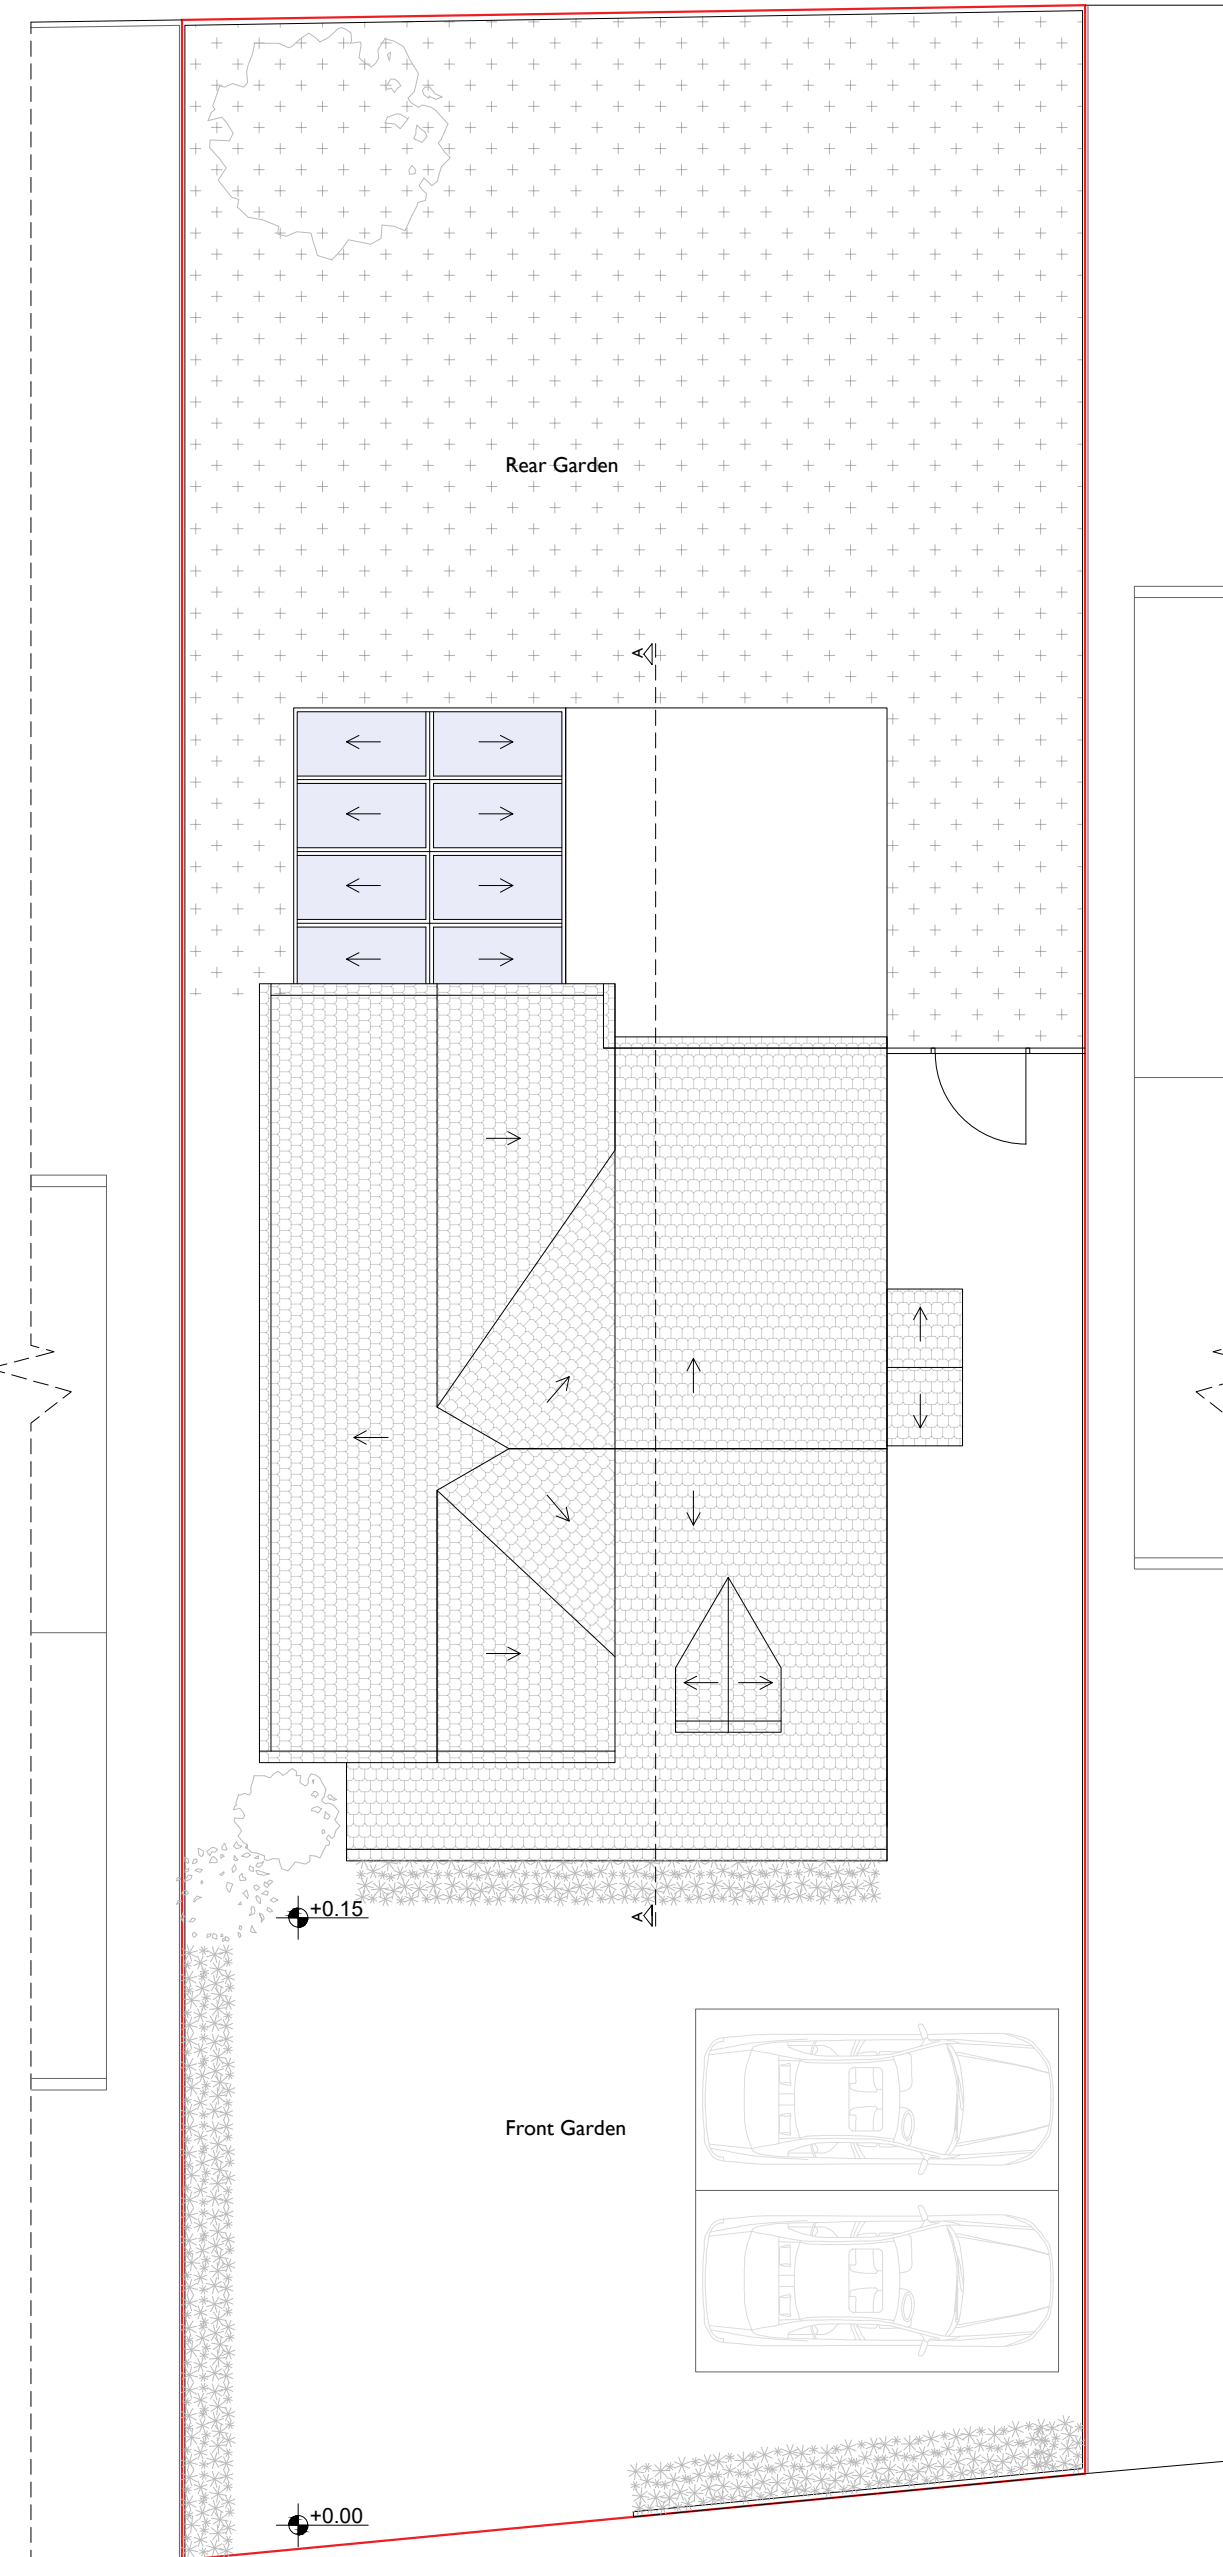

Existing Roof Plan

Any dimensions shown should be checked on site.
Designs are not coordinated with engineer projects.
Not for construction purposes.

 

HOMZ

DESIGN | PLAN | BUILD
www.homz.uk / 0 330 818 3001

Drawing Title: Existing Plans
Drawing : 04_413WokinghamRd_ExistingPlans_V2
Drawing Number: H-0196
Site Address: 413 Wokingham Road, Earley,
Reading, Wokingham, RG6 7EL

Scale : 1/100 at A2
Revision : V2
Date : 30.04.2025