



Copyright is reserved
Copying or reproduction of this drawing or electronic data with out the
written permission of the legal owner is prohibited.

Disclaimer
No responsibility is implied for the accuracy or for any consequence
resulting from the miss use or alteration of this information.

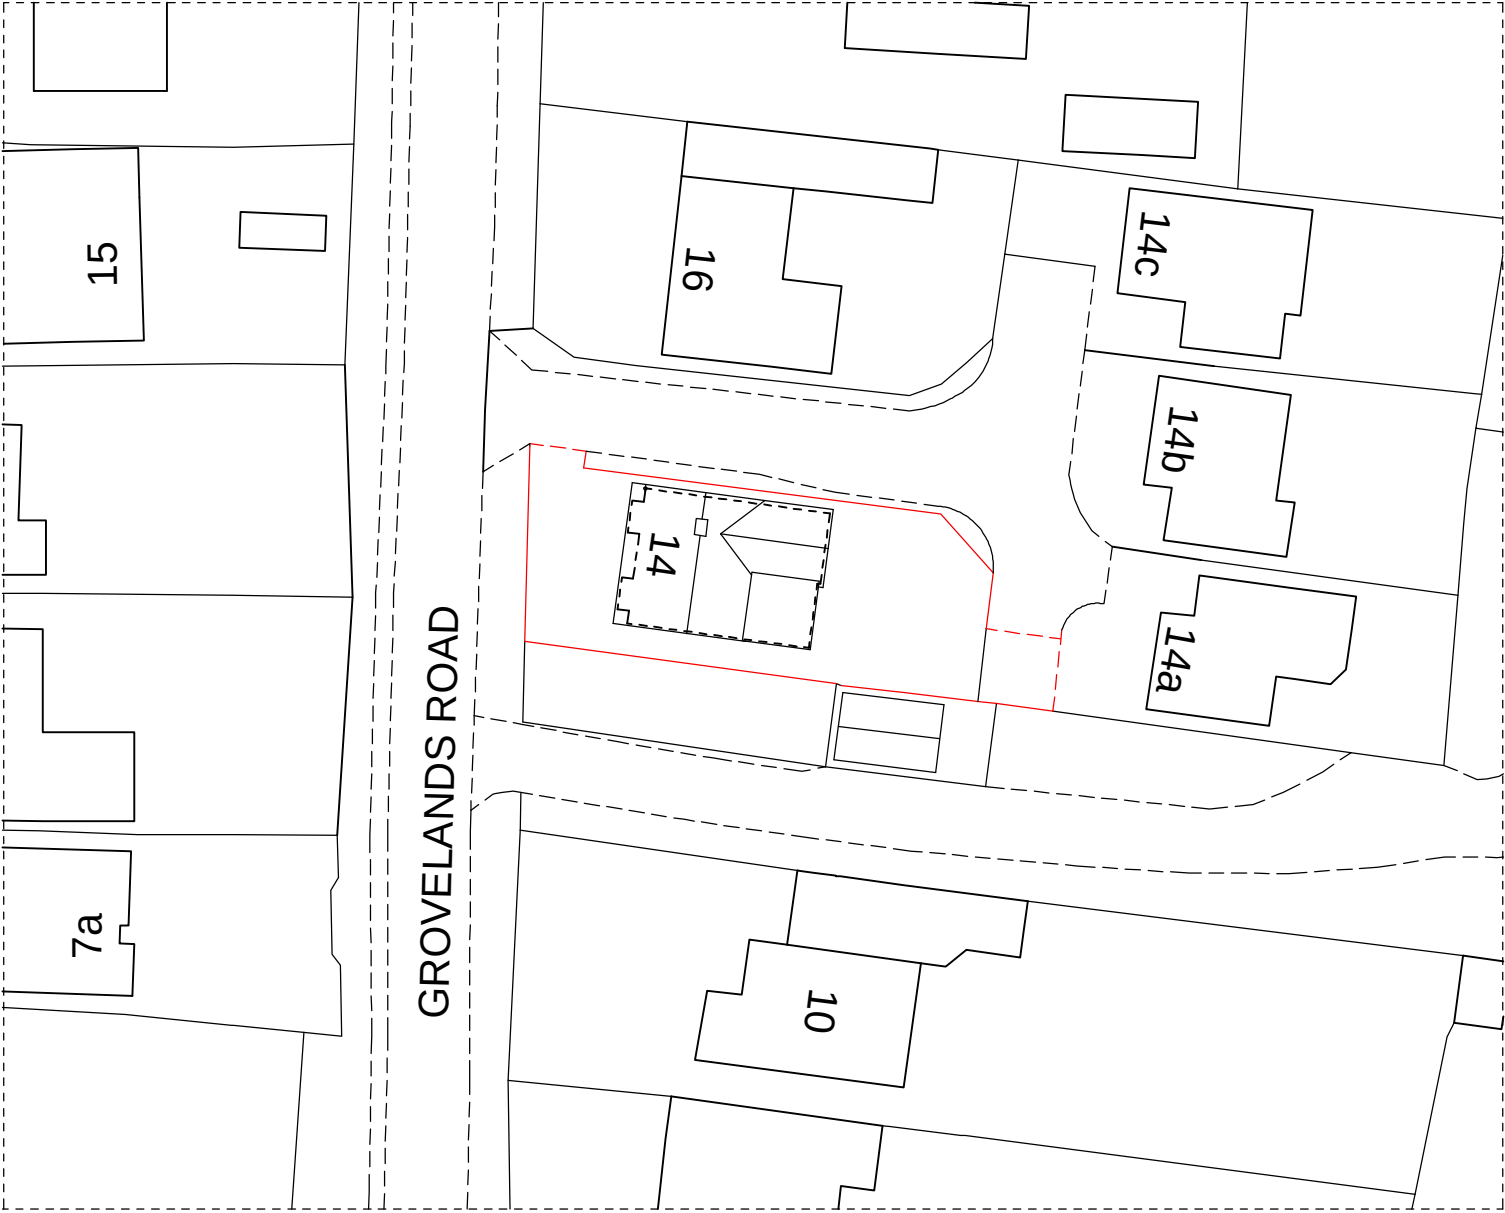

EXISTING BLOCK PLAN

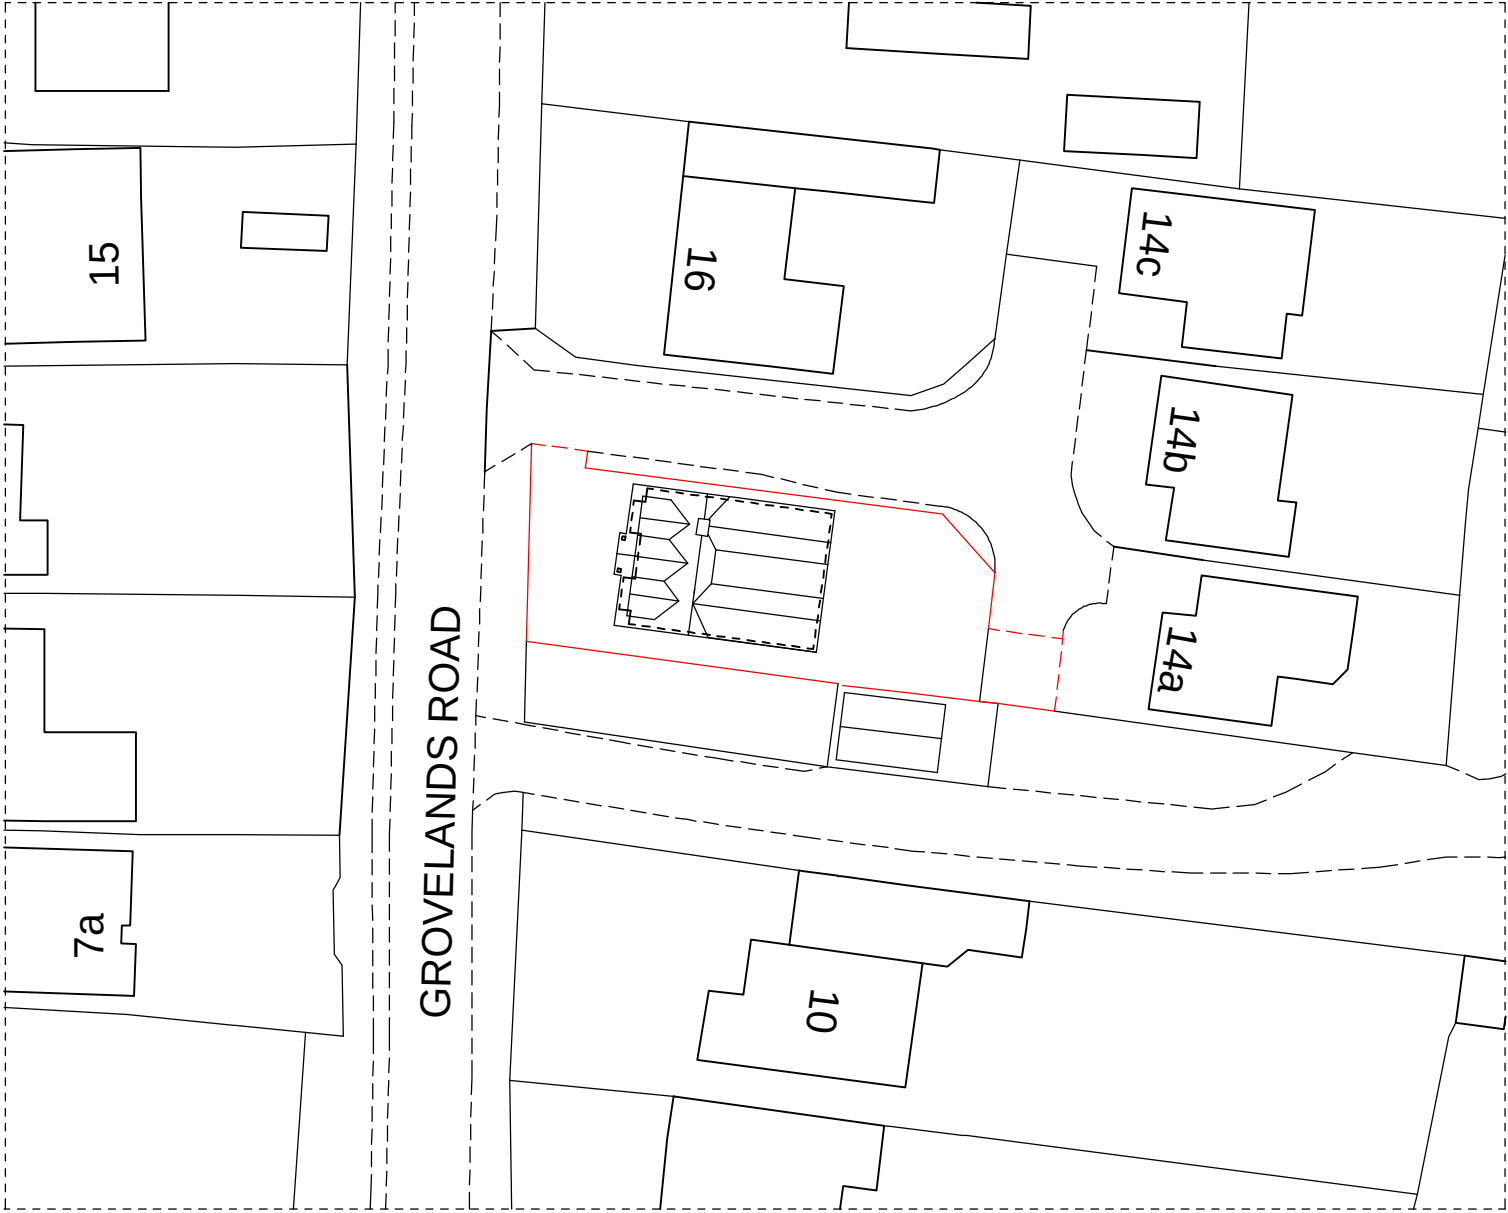

PROPOSED BLOCK PLAN

C2	15.04.2025	New Chimney Stack Removed	JFH - ZH
C1	02.04.2025	Planning Issue	ZH - RN
P1	28.03.2025	First Issue	ZH - KMD
Rev	Date	Comment	CHK - APD

Key - CHK = Checked by APD = Approved by



Robert Davies John West Ltd
ARCHITECTS

ESTABLISHED 1973

The Courtyard 59 Church Street
Staines - upon - Thames TW18 4XS

+44 (0) 1784459211 | info@rdjw ltd.com | www.rdjw ltd.com

PROJECT
14 Grovelands Road, Spencers Wood

TITLE
Existing & Proposed Block Plan & Roof Plan

PURPOSE OF ISSUE Planning		DRAWN BY ZH	CHECKED BY RN
PROJECT No L2873	STATUS A3	REVISION C2	SCALE @ A3 1:500

DRAWING NUMBER
2873-RDJWL-XX-XX-DR-A-0018