


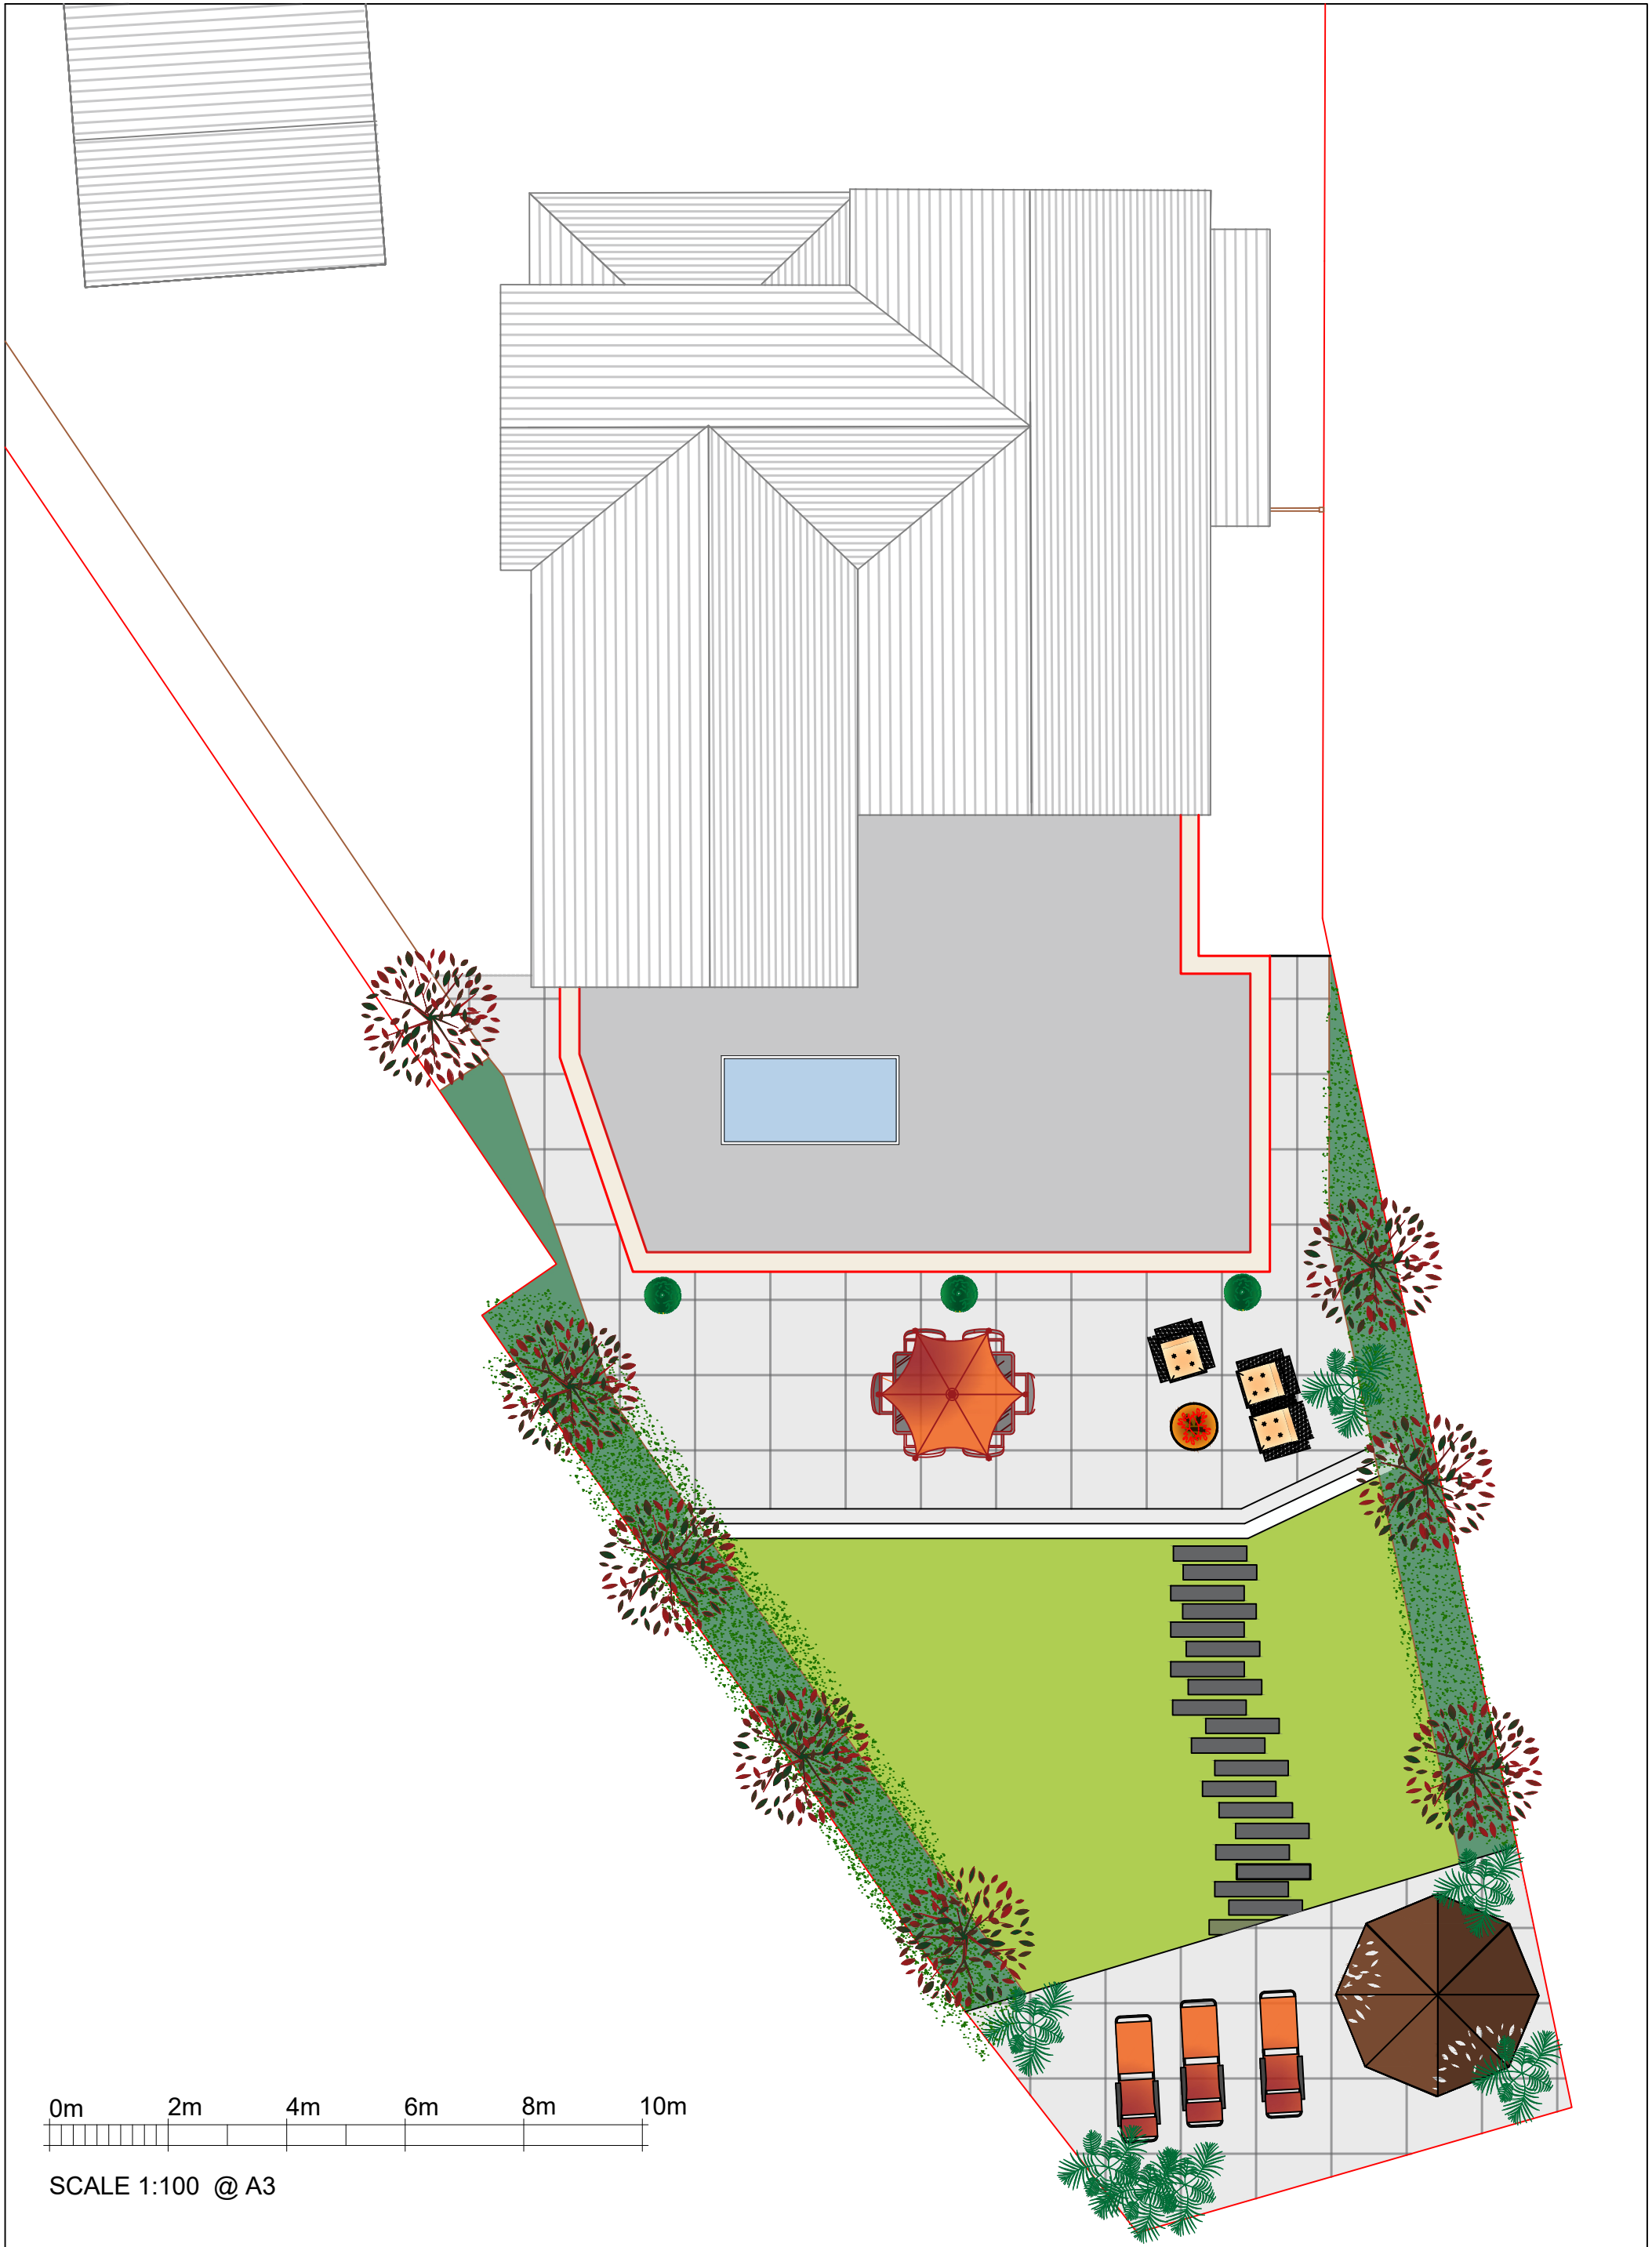

0m 2m 4m 6m 8m 10m

SCALE 1:100 @ A3

PP008	A	1:100@A3	FEBRUARY 2026	TRISH BARSON
DRG. TITLE PROPOSED PLOT & ROOF PLAN		PROJECT ADDRESS 137 OLD WOSEHILL LANE, WOKINGHAM		



Trish Barson
Designs

Tel: 07947 919717
Email: trish@trishbarsondesigns.co.uk
Web: www.trishbarsondesigns.co.uk