




front elevation



side elevation



rear elevation

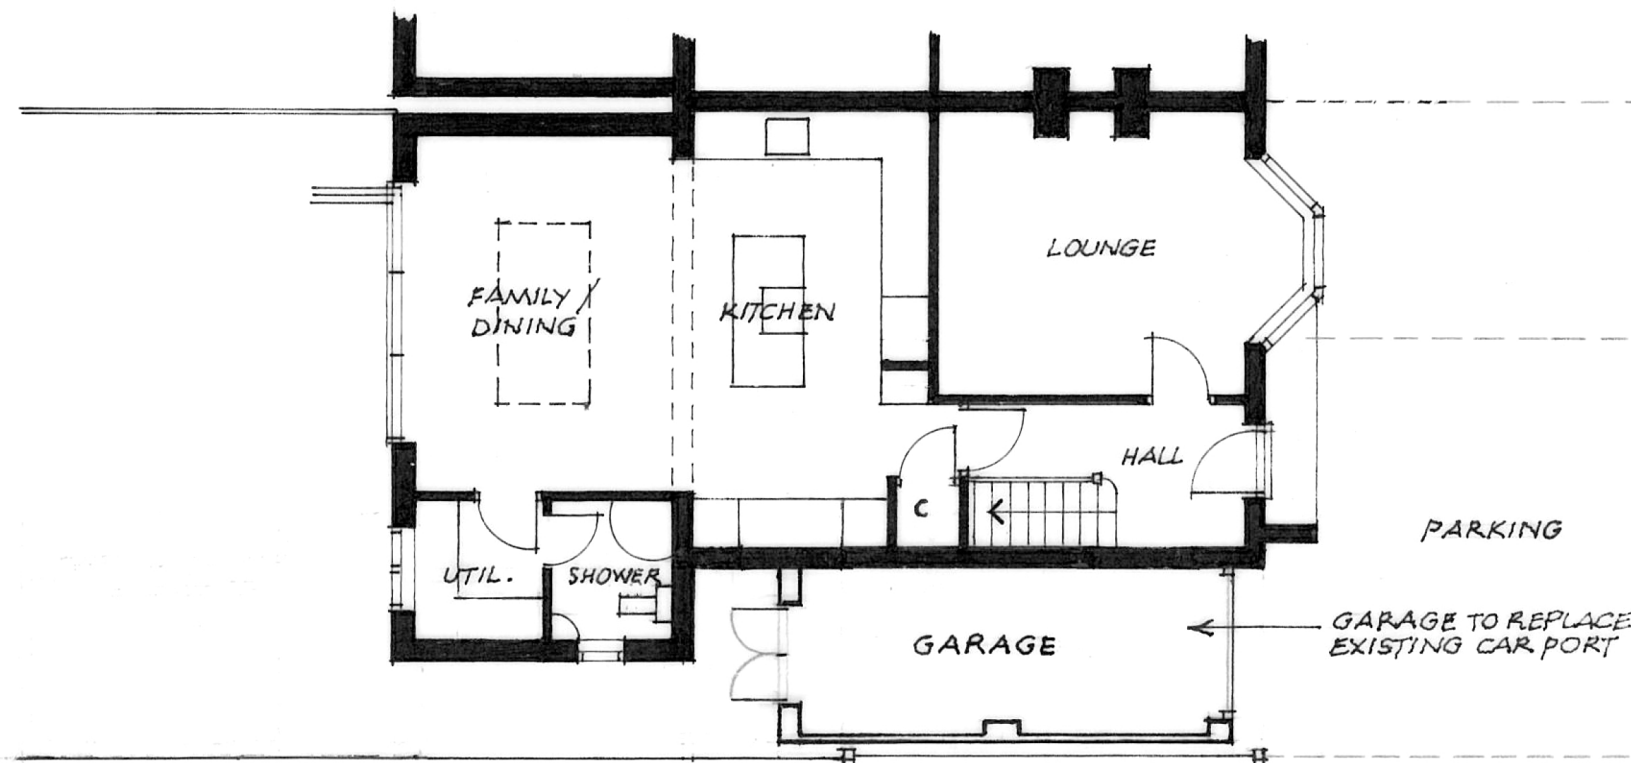

ground floor plan

0 1 2 3 4 5 m.
SCALE BAR 1:100

60, ROCHESTER AVENUE
WOODLEY
READING
BERKSHIRE RG5 4NB

Scale 1:100
Date **dec.2024**
Revision

PROPOSED

393-02

**Countryside
Designs**
countryside_designs@outlook.com

White Gables
School Road
Hurst
Berks, RG10 0DR
0118 9340390
07811 252850