



NOTES

© SK Design consultants - THIS DRAWING AND DESIGN REMAINS THE COPYRIGHT AND INTELLECTUAL PROPERTY OF SK CONSULTANTS AND SHALL NOT BE COPIED IN ANY FORMAT WITHOUT APPROVAL.


THIS DRAWING IS TO BE READ IN CONJUNCTION WITH ALL OTHER DRAWINGS AND DOCUMENTS PROVIDED. THE CONTRACTOR MUST CHECK ALL DIMENSIONS ON SITE BEFORE PLACING ORDERS FOR MATERIALS OR SHOP FABRICATIONS OR COMMENCING WORKS ON SITE. ANY DISCREPANCIES SHOULD BE NOTIFIED BEFORE PROCEEDING.

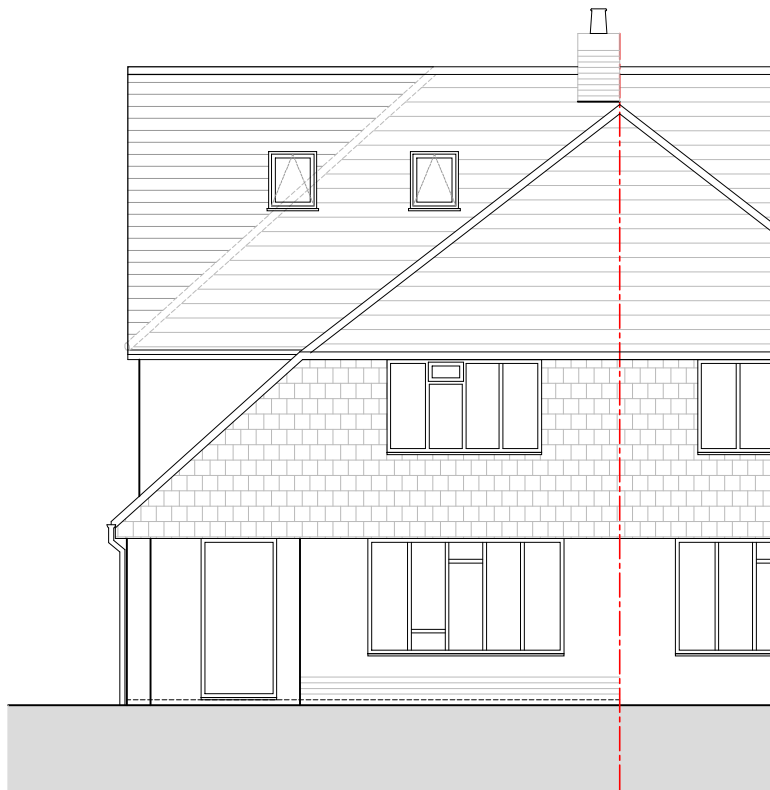

PRE EXISTING SOUTH ELEVATION
SCALE 1 : 100

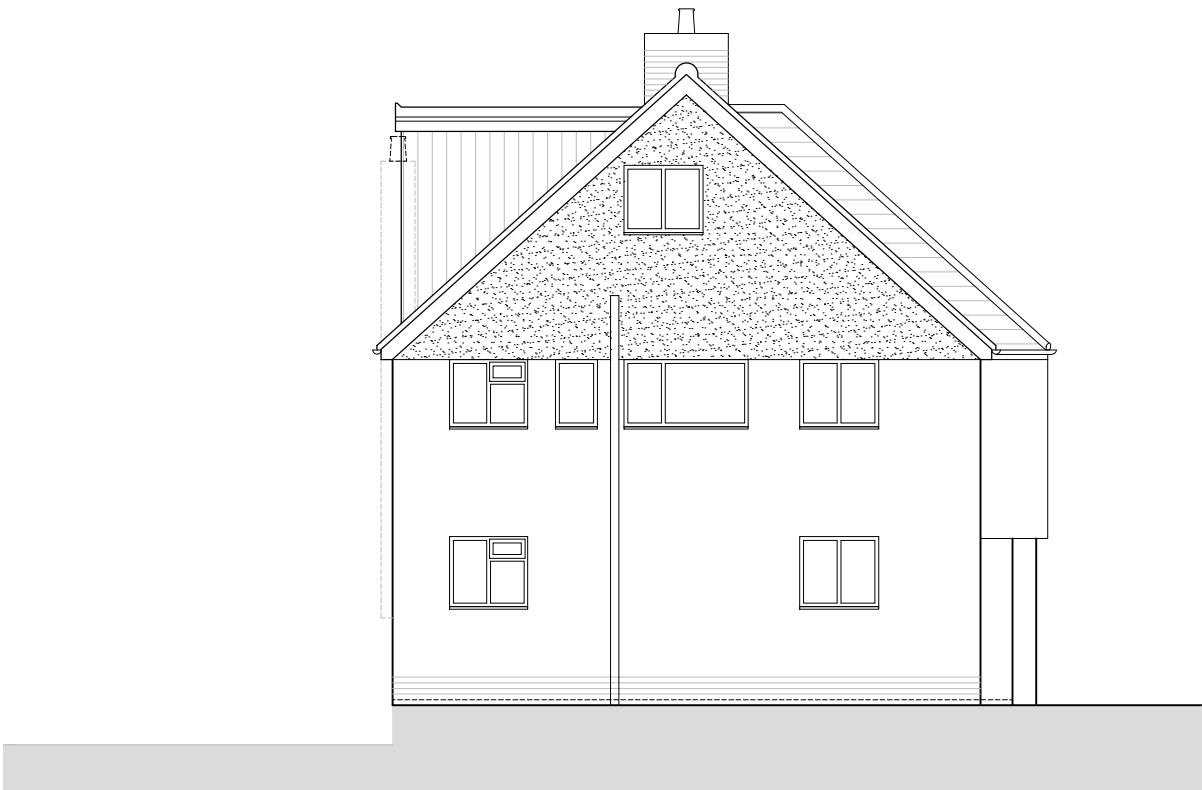

PRE EXISTING WEST ELEVATION
SCALE 1 : 100

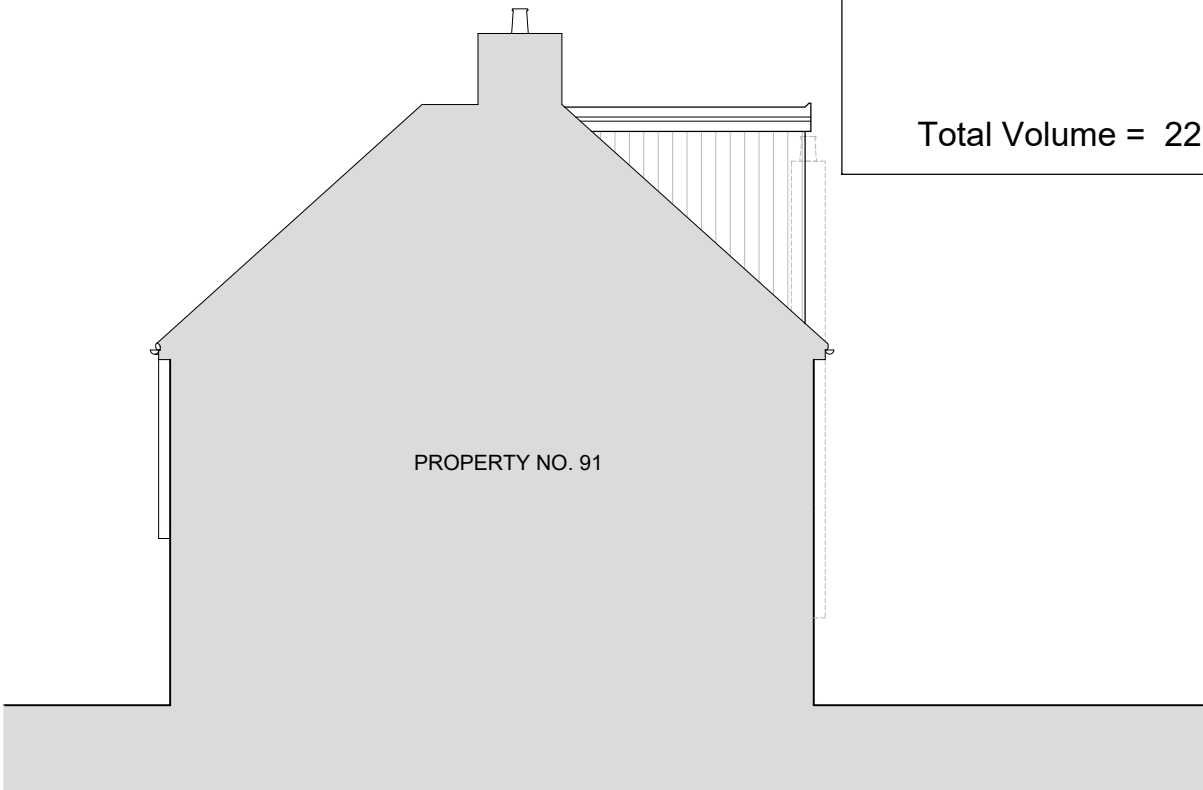

PRE EXISTING EAST ELEVATION
SCALE 1 : 100




PRE EXISTING NORTH ELEVATION
SCALE 1 : 100


Volume of dormer V1= $W \times H \times L/2$
 $5.3 \times 2.6 \times 3.2/2 = 22.0 \text{ m}^3$

Volume of gable V2= $W \times H \times L/6$
 $7.8 \times 3.3 \times 4.0/6 = 17.2 \text{ m}^3$


Total Volume = $22.0 + 17.2 = 39.2 \text{ m}^3$

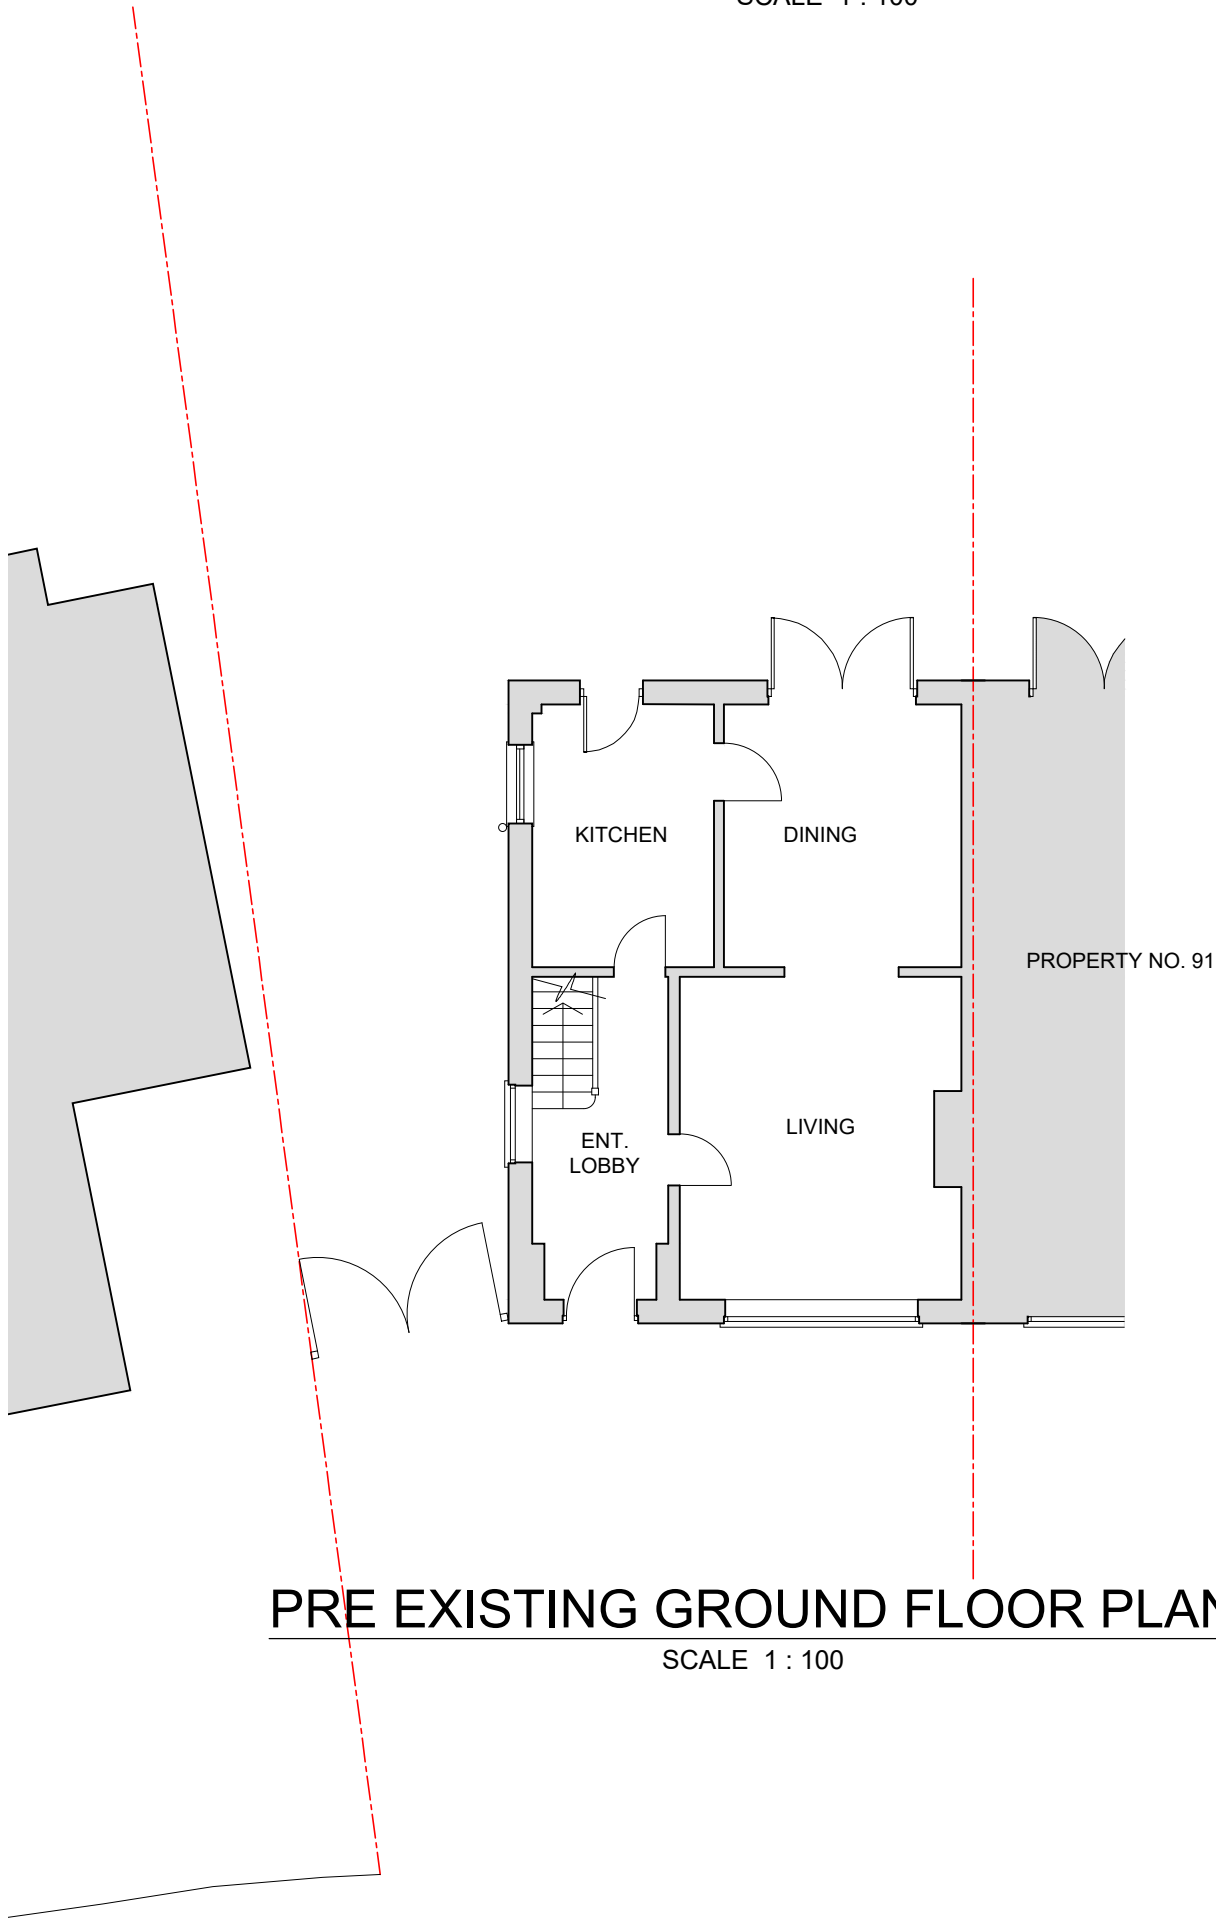

PRE EXISTING GROUND FLOOR PLAN
SCALE 1 : 100

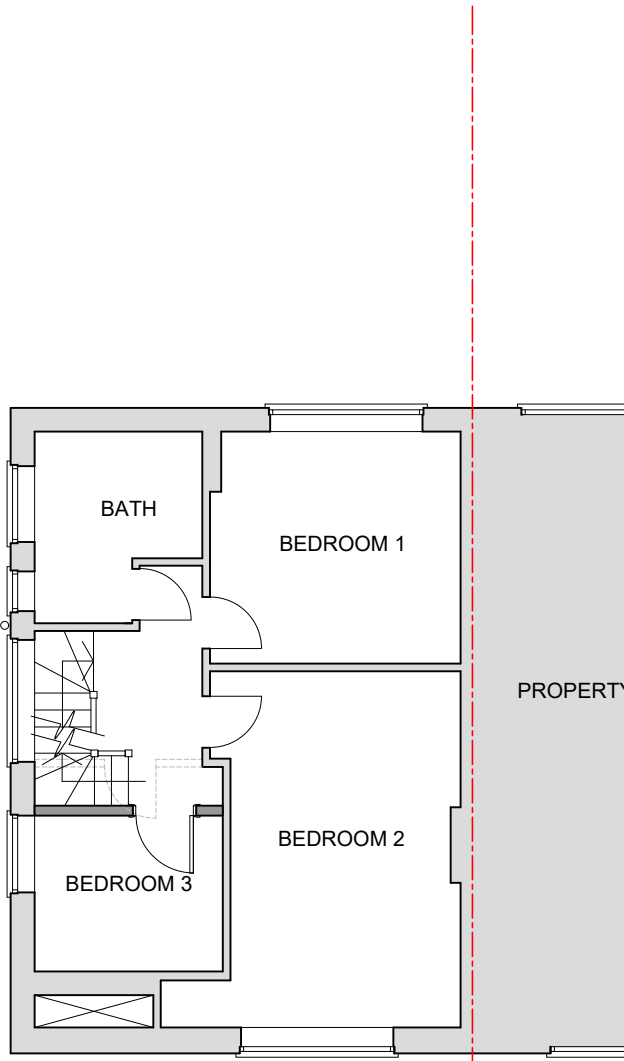

PRE EXISTING FIRST FLOOR PLAN
SCALE 1 : 100

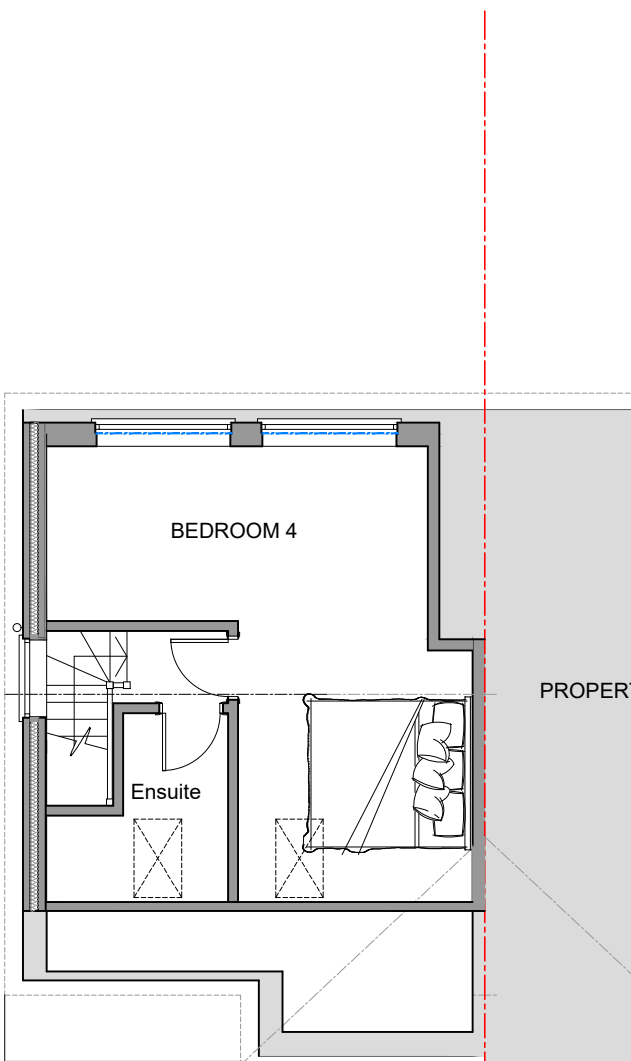

PRE EXISTING LOFT PLAN
SCALE 1 : 100

0m 5m

SK Design Consultants
22 Netley close
Caversham
Reading RG4 6SR
Tel : 07821111602

Client:
Mrs Anna Qian nie

Project:
LOFT CONVERSION

Location:
93 Silverdale Road Earley RG6 7NF

Drawing Title:
PRE EXISTING PLANS AND ELEVATIONS

Date:
JAN 2024

Sheet Size:
A1

Drawn:
SK

Drawing No:
P1499-06

Revision:
.