


DEVELOPMENTS IN DESIGN LTD

WWW.DEVELOPMENTSINDESIGN.CO.UK
TEL.01344 641286




ROOF TILES, DARK RED INTERLOCKING TILE
BRICKWORK, RED STOCK FACING BRICKS
ALL GUTTERING AND DOWNPIPES BLACK PLASTIC
WINDOWS WHITE UPVC
ALL EXTERNAL TIMBER CLAD WITH WHITE UPVC

PROPOSED REAR ELEVATION

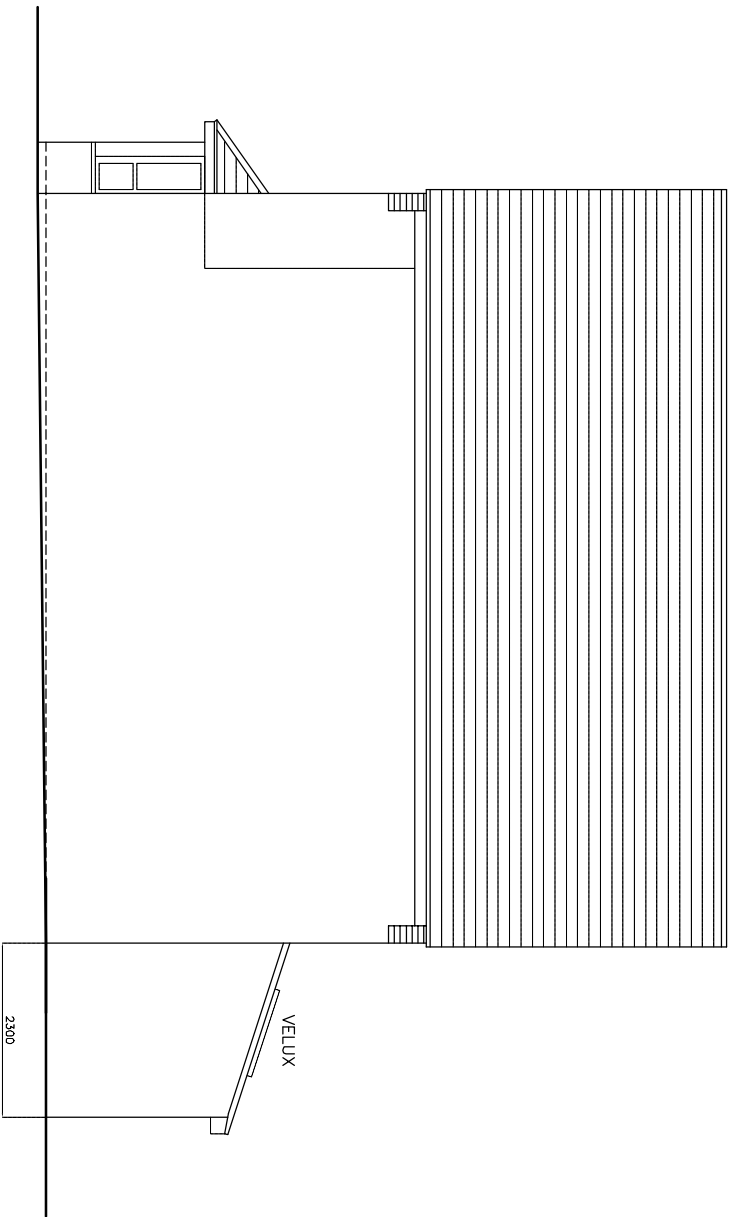


PROPOSED SIDE ELEVATION

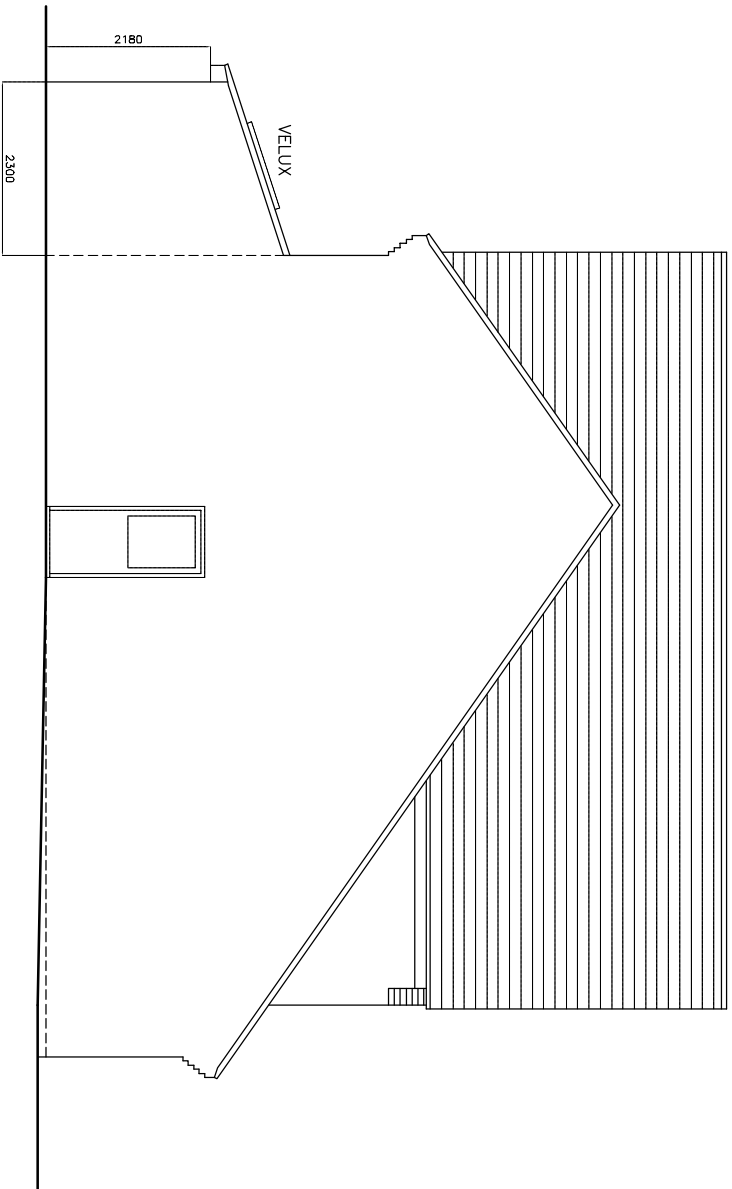

PROPOSED SIDE ELEVATION

PROPOSED REAR EXTENSION

 

DRAWING NO. GL.002
DATE 25.9.24
SCALE 1:100

MR AND MRS GALE

239 LONDON ROAD WOKINGHAM BERKS RG40 1RB