


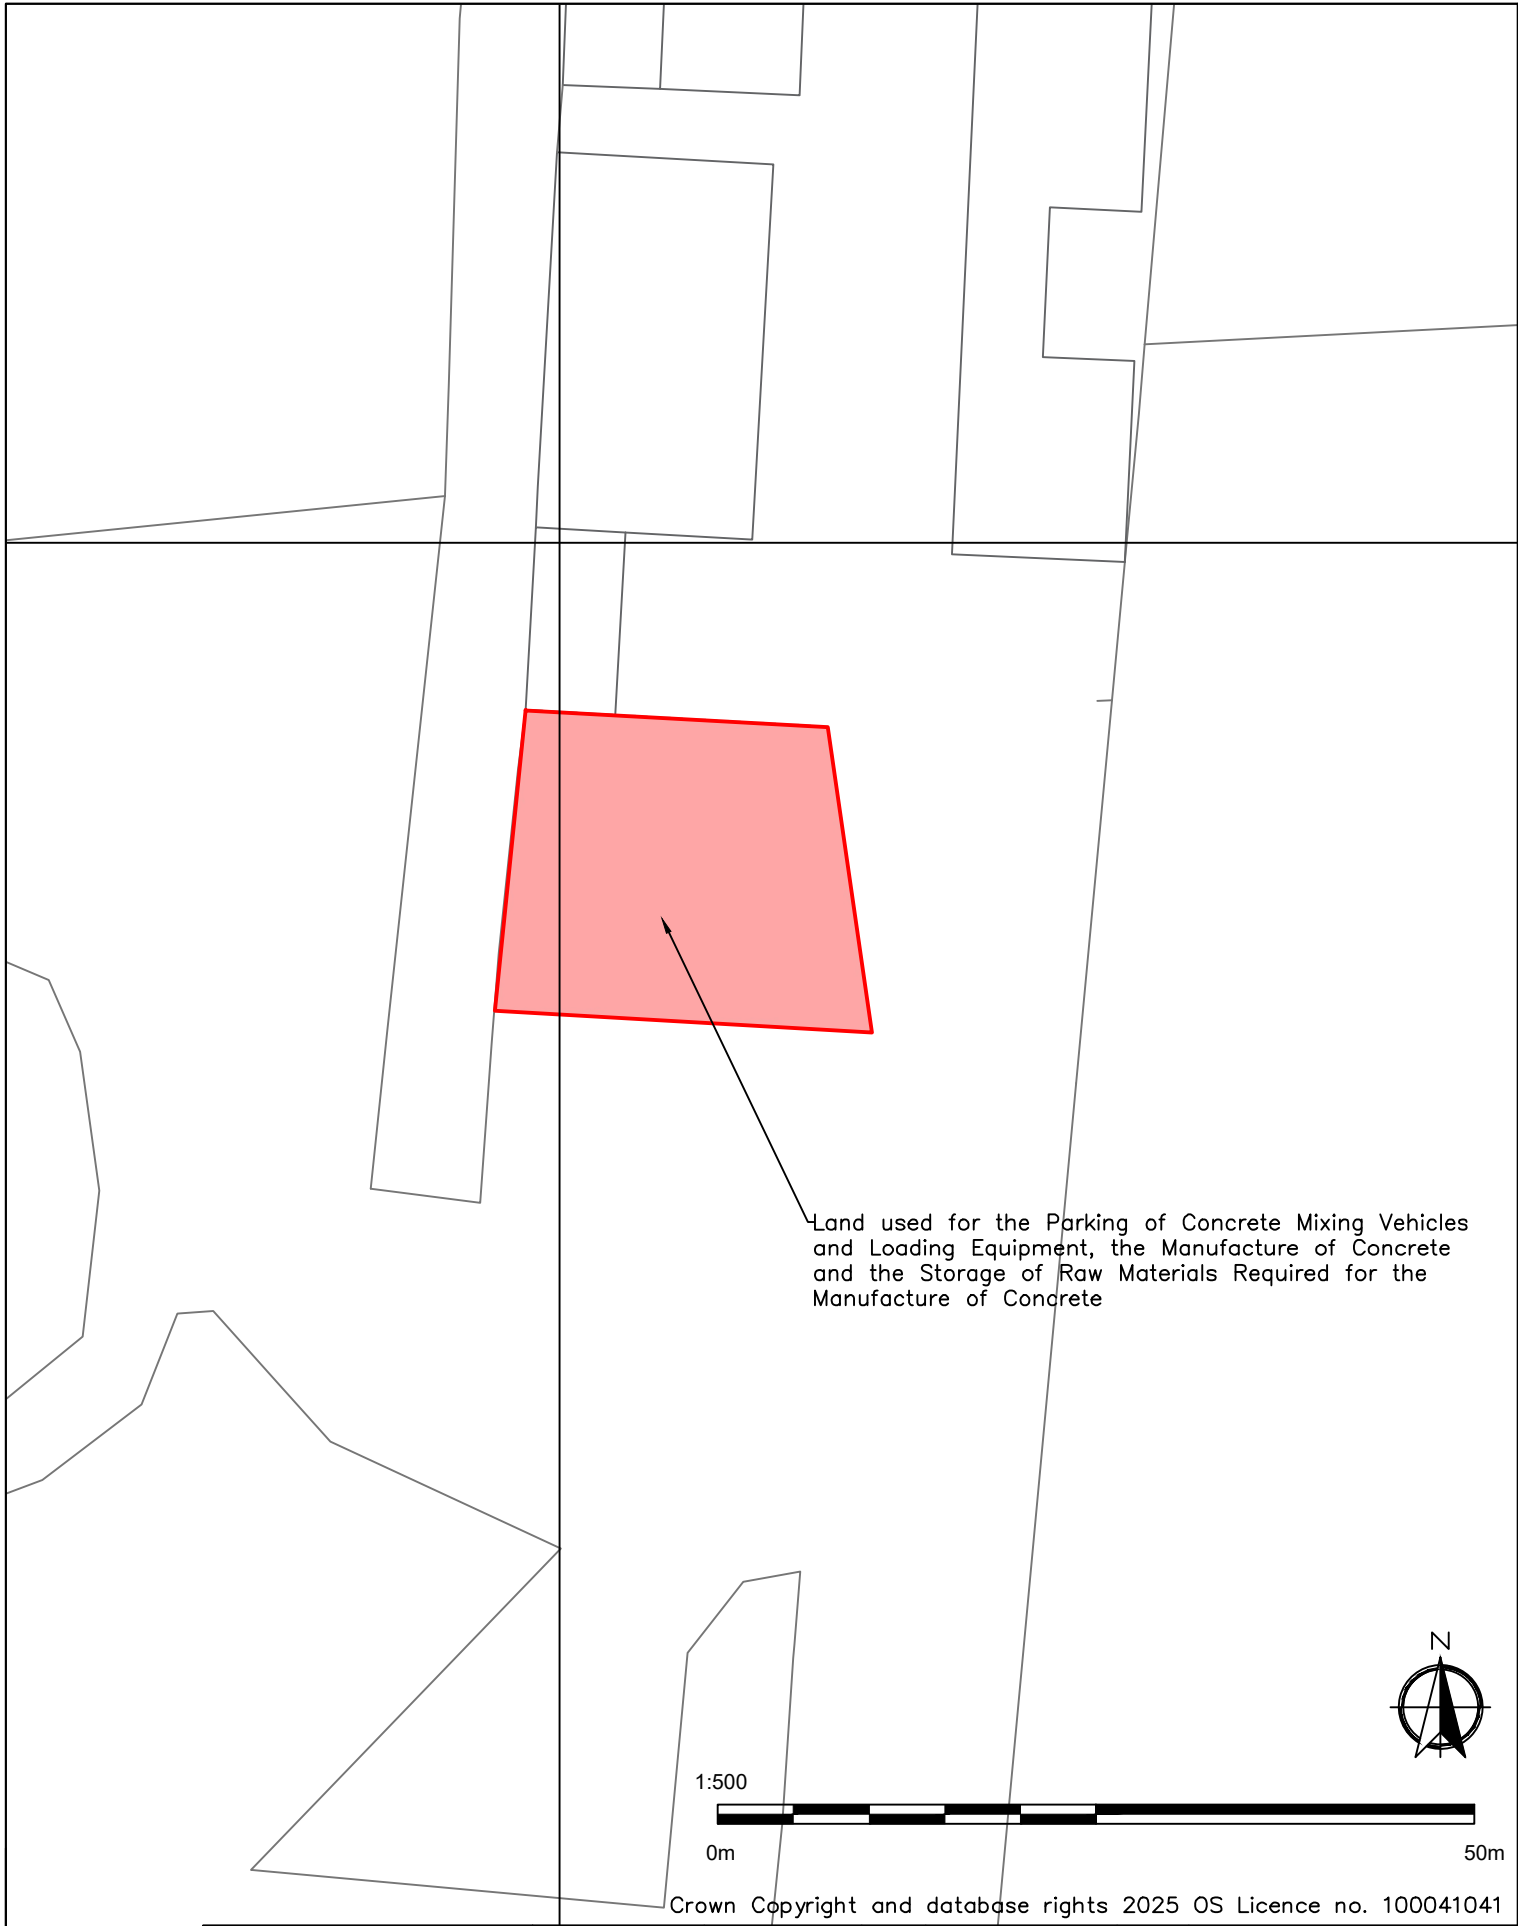

Crown Copyright and database rights 2025 OS Licence no. 100041041

Drawing title SITE PLAN	Ref. RAC/10738/2	Rev.				Reading Agricultural Consultants Ltd Gate House Beechwood Court Long Toll Woodcote RG8 0RR 01491 684233 www.reading-ag.com
	Drawn by AL	Checked by				
	Scales 1:500@A4	Date June 2025				
Contract BUTLERS SERVICES LTD HILL FARM JOULDINGS LAND FARLEY HILL RG7 1UR			Rev.	Comment	Date	