



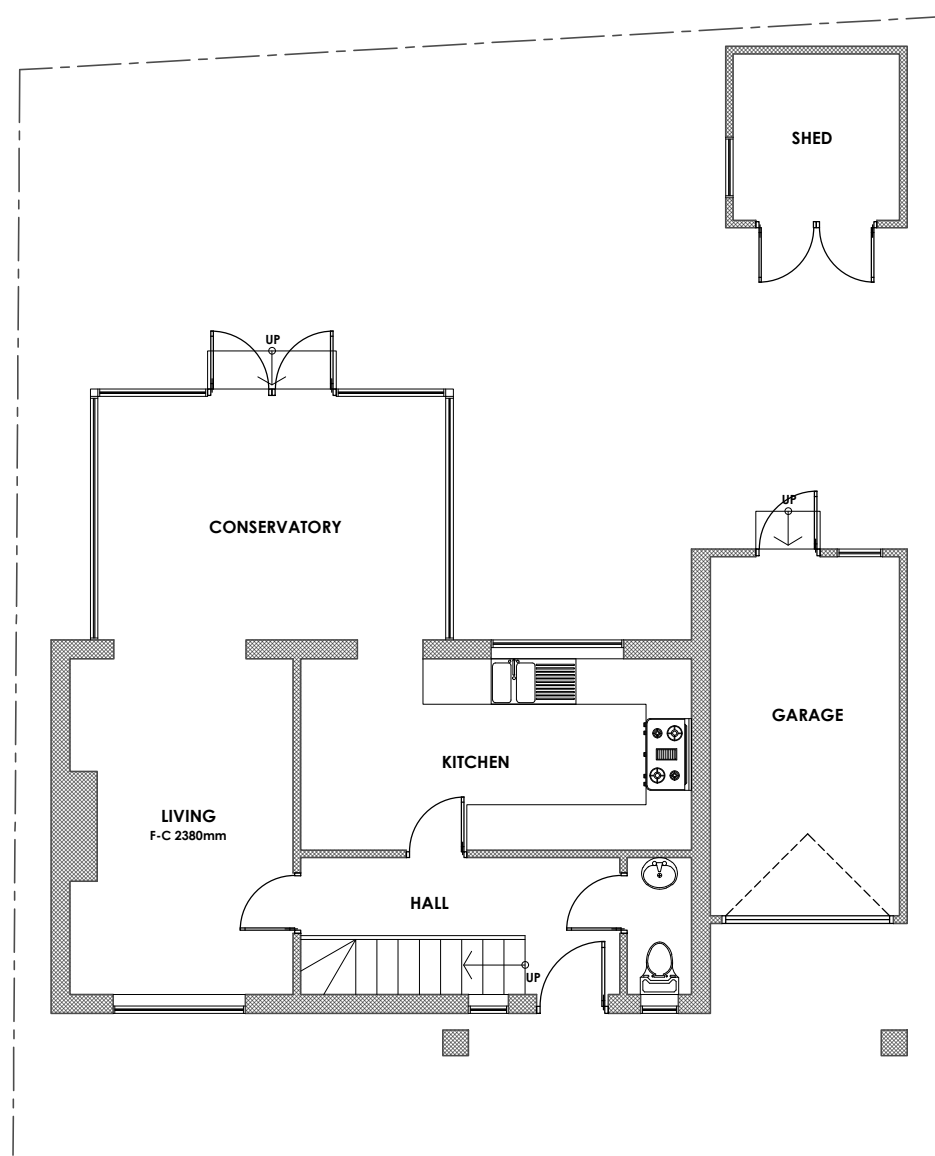


EXISTING GROUND FLOOR PLAN
SCALE 1/100


1:100 SCALE BAR 0 1 2 3 4 5m

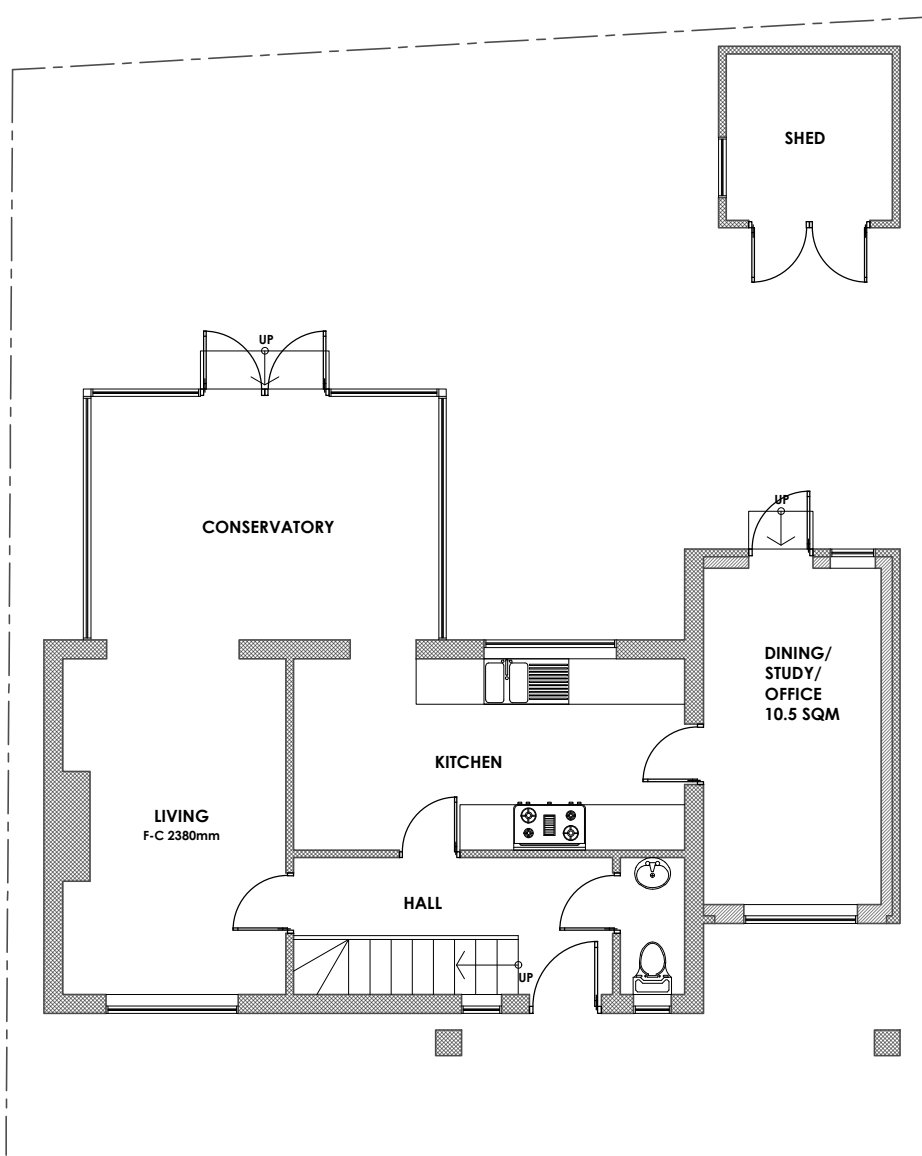


PROPOSED GROUND FLOOR PLAN
SCALE 1/100

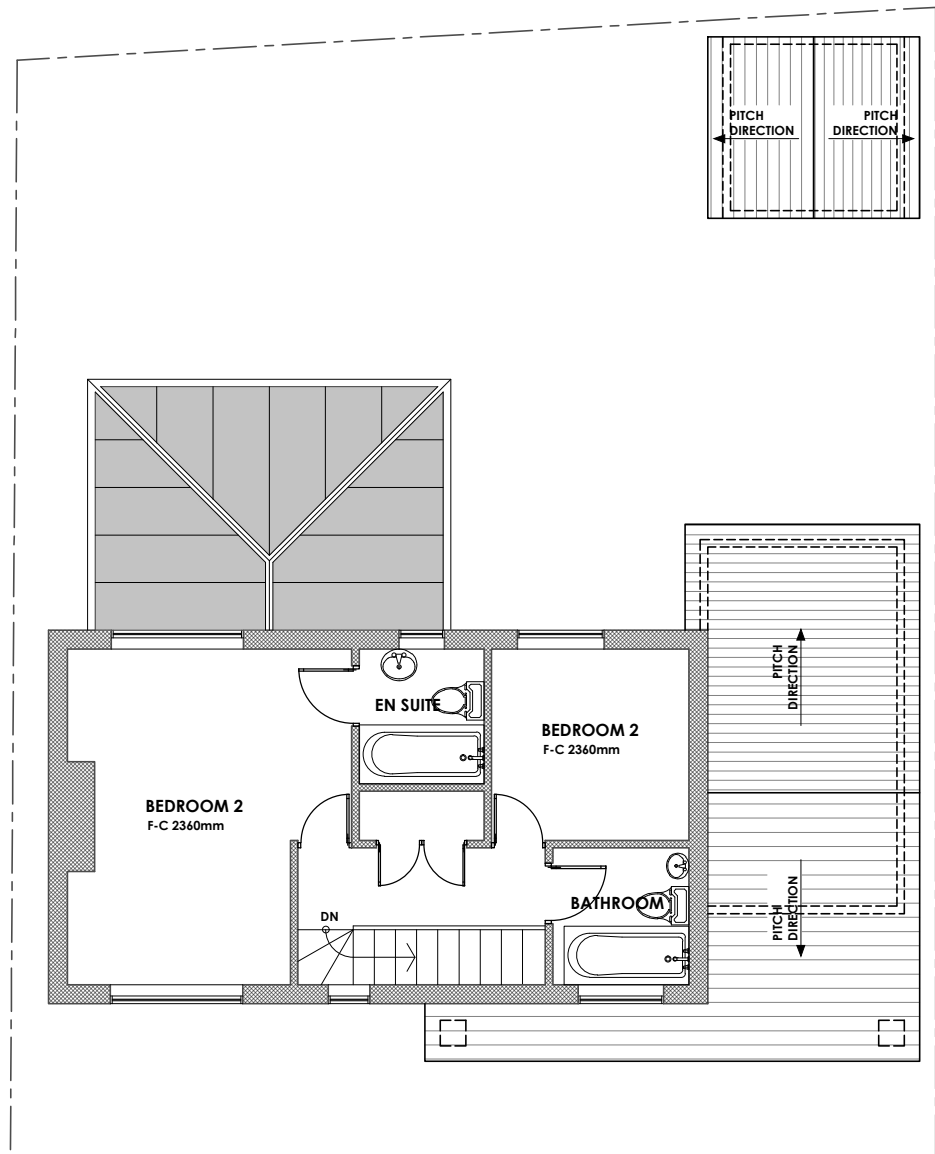


EXISTING FIRST FLOOR PLAN
SCALE 1/100

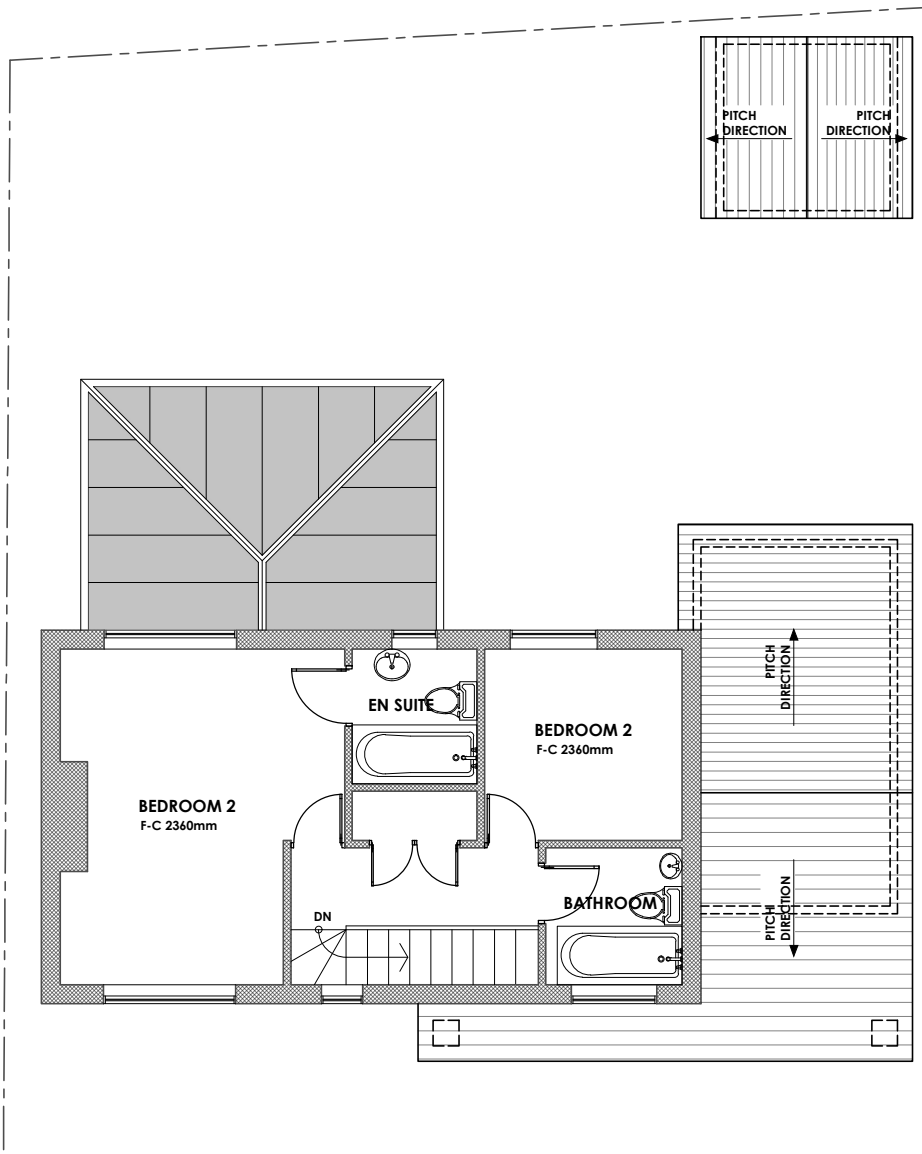

PROPOSED FIRST FLOOR PLAN (NO CHANGES)
SCALE 1/100

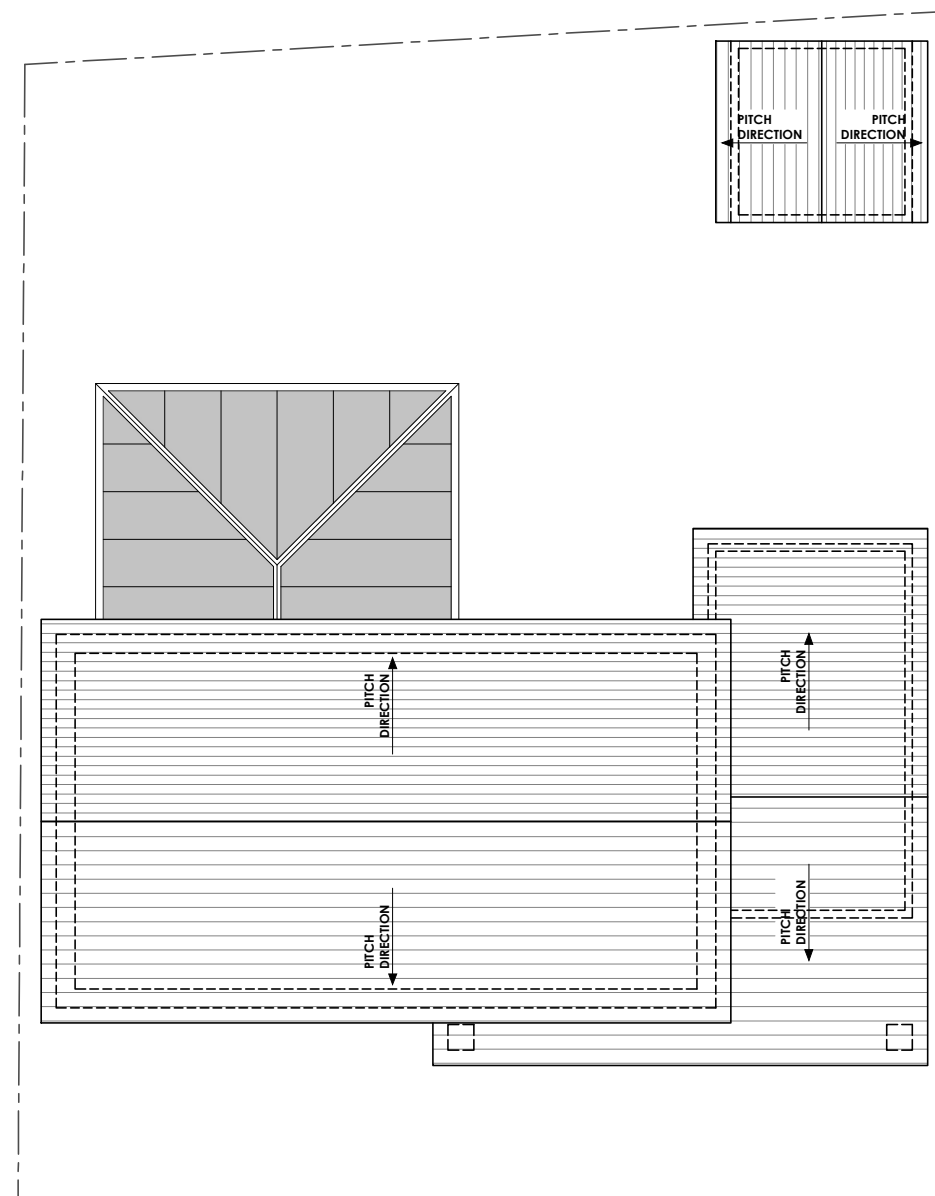

EXISTING ROOF PLAN
SCALE 1/100

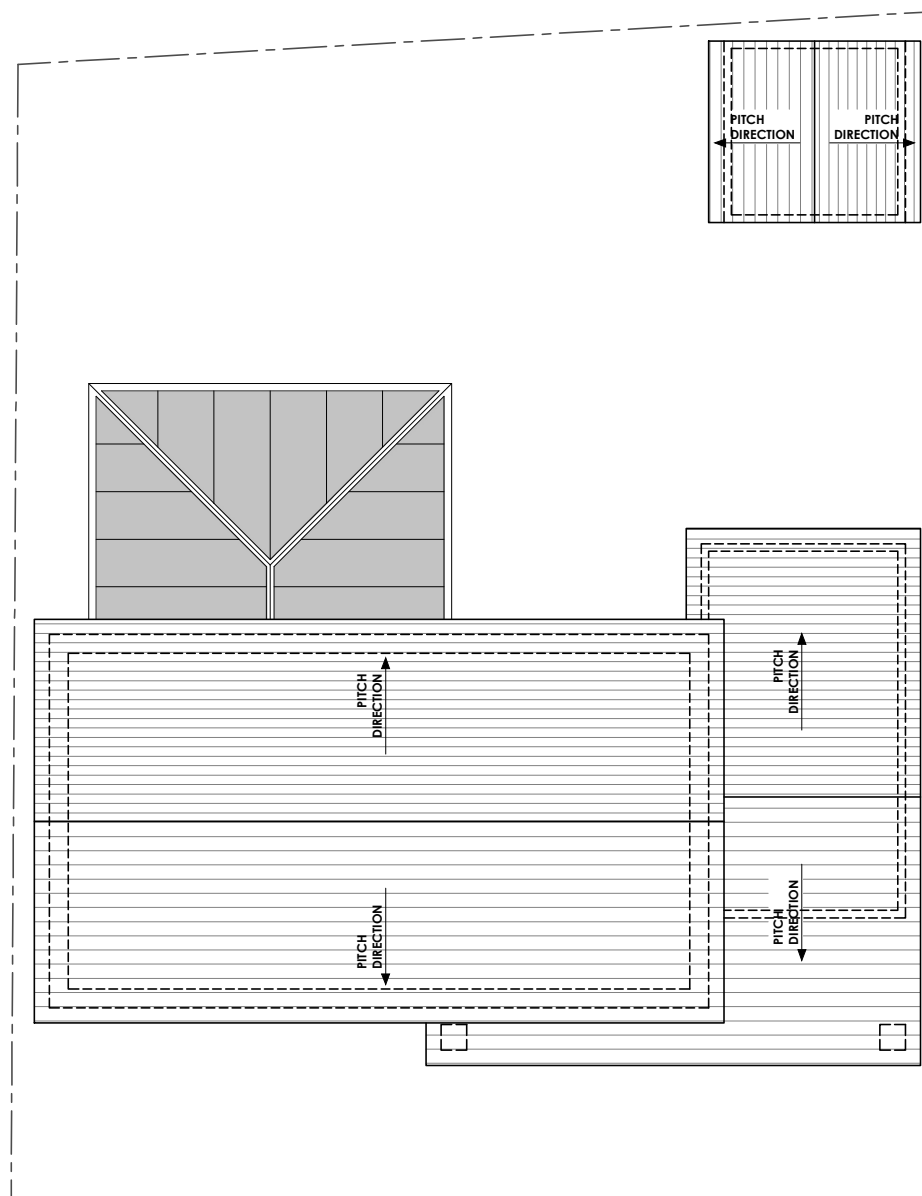

PROPOSED ROOF PLAN (NO CHANGES)
SCALE 1/100



EXISTING FRONT ELEVATION
SCALE 1/100




PROPOSED FRONT ELEVATION
SCALE 1/100




EXISTING REAR ELEVATION
SCALE 1/100




PROPOSED REAR ELEVATION (NO CHANGES)
SCALE 1/100

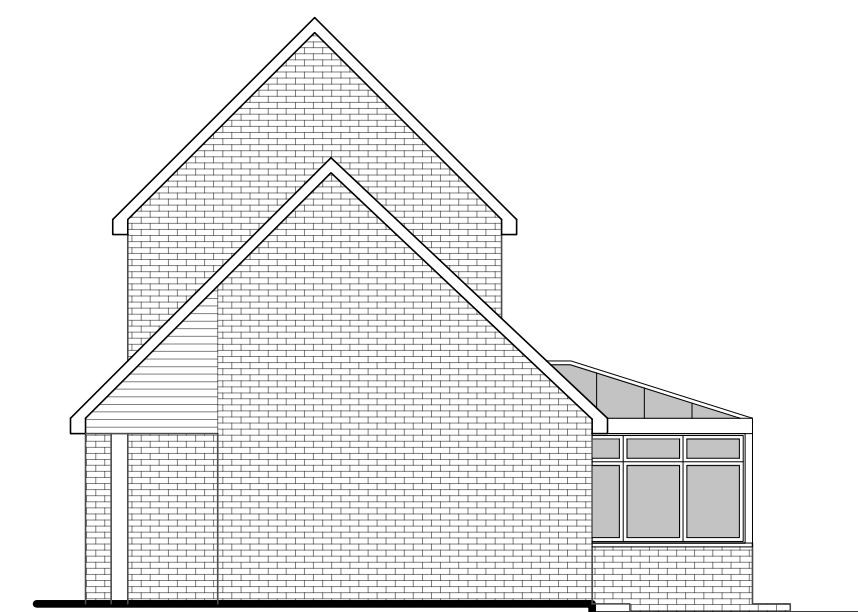

EXISTING SIDE ELEVATION (FROM NO 22)
SCALE 1/100

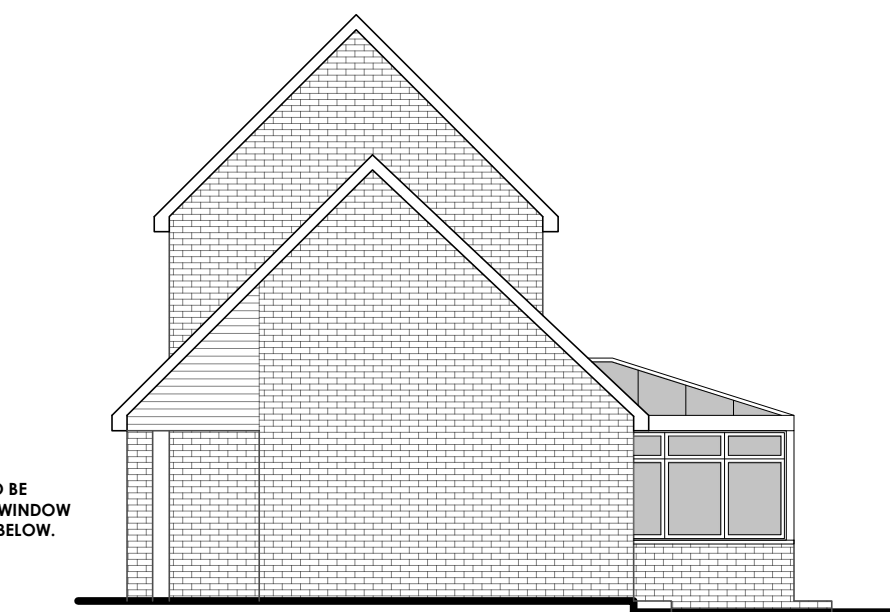

PROPOSED SIDE ELEVATION (FROM NO 22) (NO CHANGES)
SCALE 1/100

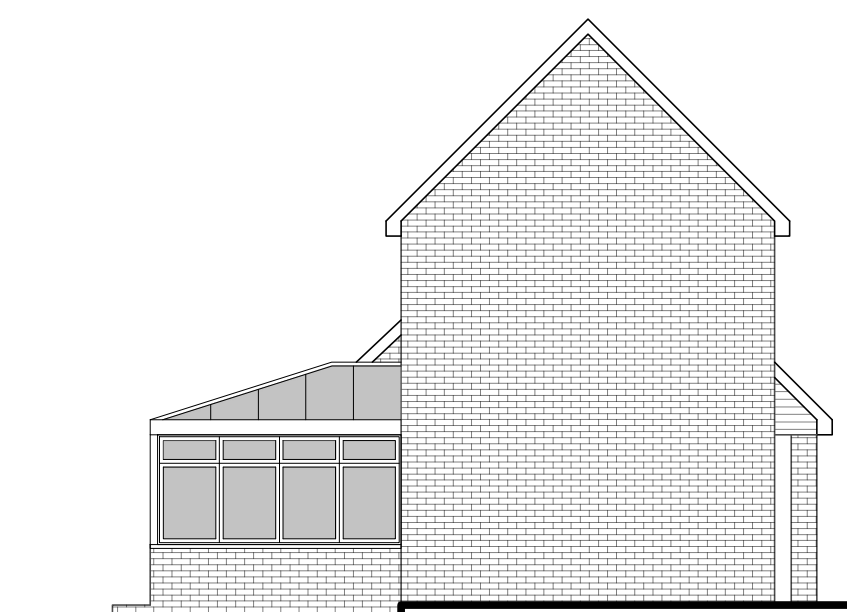


EXISTING SIDE ELEVATION (FROM NO 11)
SCALE 1/100



PROPOSED SIDE ELEVATION (FROM NO 11) (NO CHANGES)
SCALE 1/100




EXISTING BLOCK PLAN
SCALE 1/200

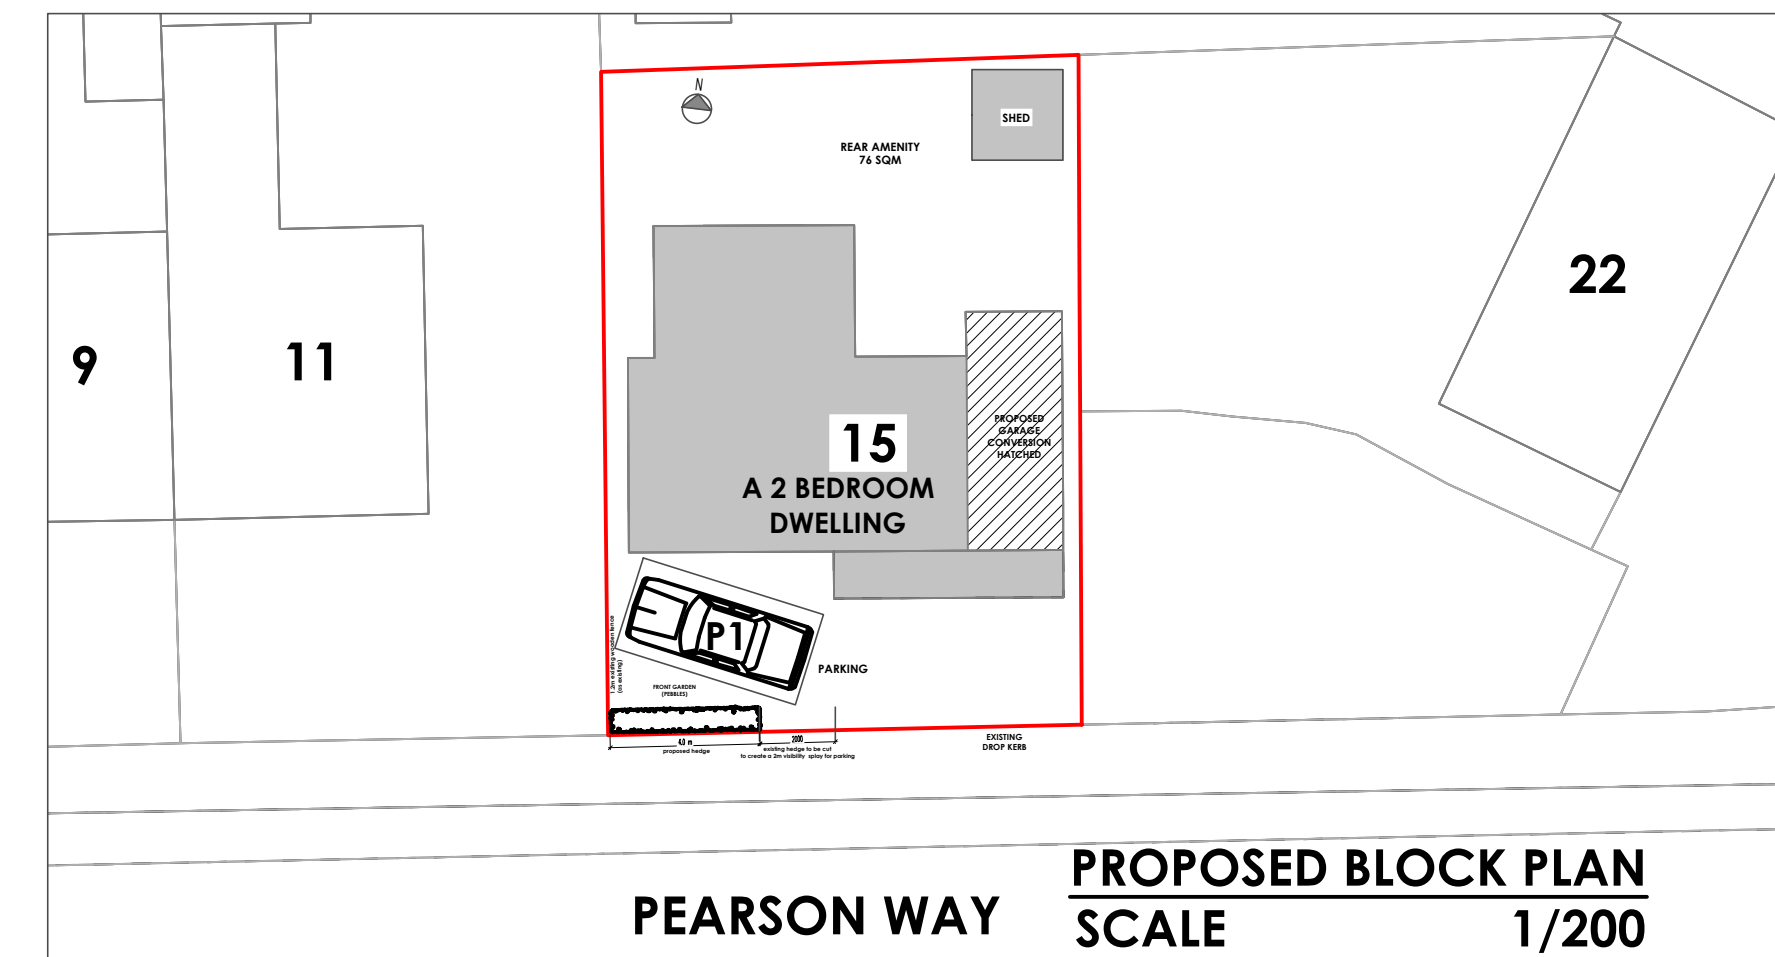

PROPOSED BLOCK PLAN
SCALE 1/200

1:250 SCALE BAR 0 2.5 5 7.5 10 12.5m

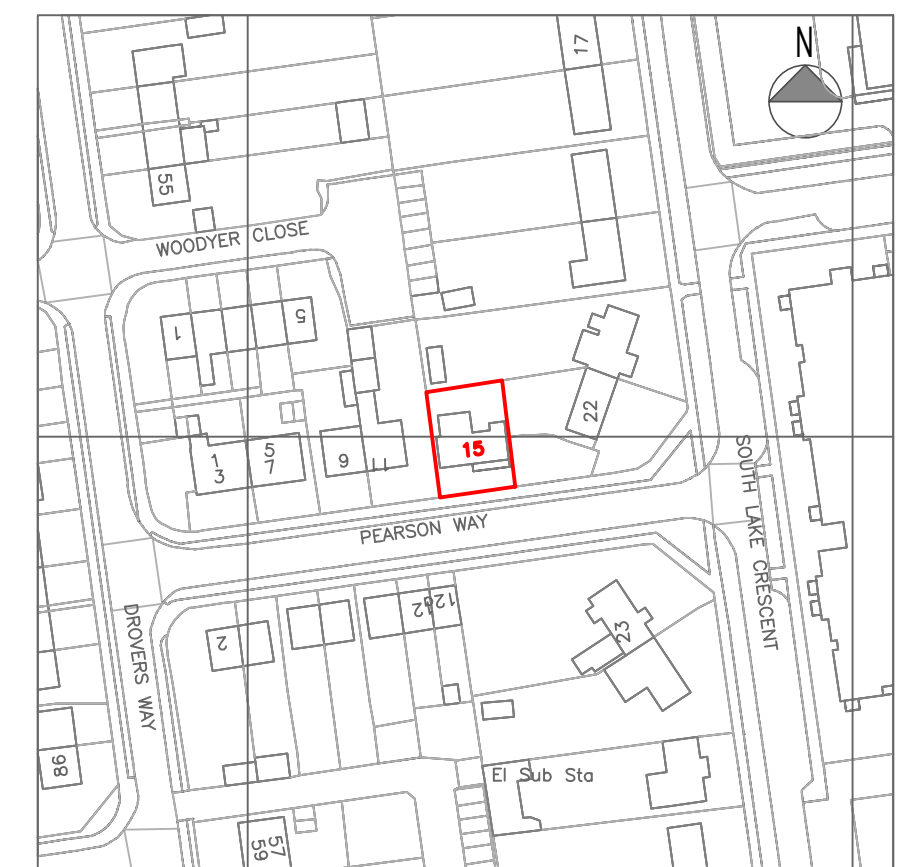

© Crown Copyright and database rights 2026 OS 100047474

LOCATION PLAN
SCALE 1/1250

1:1250 SCALE BAR 0 12.5 25 37.5 50m 62.5m

FLOOR PLANS & ELEVATIONS - BLOCK & LOCATION PLANS		
PROJECT ADDRESS: 15 PEARSON WAY WOODLEY, READING RG5 3QH		
CLIENT NAME: MR. ANJUM CHAUDHRY		
PROJECT: BRICKING-UP THE EXISTING GARAGE DOOR, AND INSTALLATION OF A NEW WINDOW TO THE FRONT ELEVATION AT GROUND FLOOR LEVEL, IN CONNECTION WITH THE CONVERSION OF THE EXISTING GARAGE TO A HABITABLE ROOM		
DATE: 19.06.2026		
PURPOSE OF ISSUE: PLANNING		
SCALE: 1:100, 1:250, 1:1250@A1		
DRAWING NUMBER: 2626/PL/01		
REVISION: B		
NOTES: THIS DRAWING IS THE SUBJECT OF COPYRIGHT AND DESIGN RIGHTS AND SHALL NOT BE REPRODUCED, LOANED, COPIED OR SUBMITTED TO ANY OTHER PARTY.		