

Important Customer Notes:

Please study these plans carefully and note the dimensions shown along with any comments and alterations. We would also ask that you pay particular attention to the actual position on the building and the location of any alterations. We are not responsible for any changes, errors or amendments to these drawings, as these drawings will be issued to our builder. Any changes, errors or amendments to these drawings must be agreed in writing by email or post immediately to the architect. We are not responsible for any alterations and would further advise that NO changes can be made to these plans once work commences on site as alterations are extremely costly and time consuming.


Notes: All dimensions shown are EXTERNAL, looking at your property from the garden, patio or service area, unless otherwise stated. All dimensions shown on the plans are EXTERNAL as indicated.

To calculate the approximate internal floor area: Take the external dimensions and subtract the thickness of the base plan for each new corner wall constructed (for a base 500mm wide x 300mm projection externally would have an internal floor area of 44.68mm x 27.08mm).


Specification:

- Frames: (PVCU Internally Beaded)
External Frame Colour: N/A
Internal Frame Colour: glazing (Sand A Glass all frames)
Zoning: (Sand A Glass all frames)
External Wall: (PVCU Internally Beaded System)
External Wall Colour: N/A
Internal Lighting
Building Work
External Works: Internal Works
Other Works: Relocation of fence line


Existing Gable Elevation

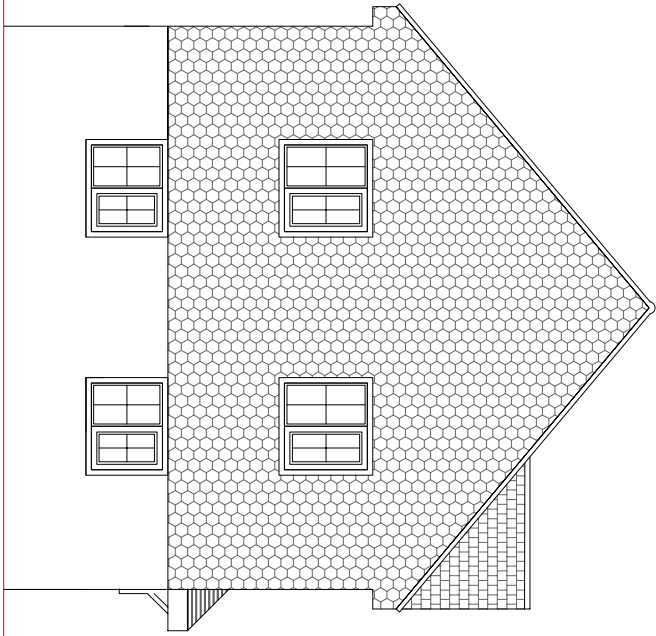


Proposed Gable Elevation

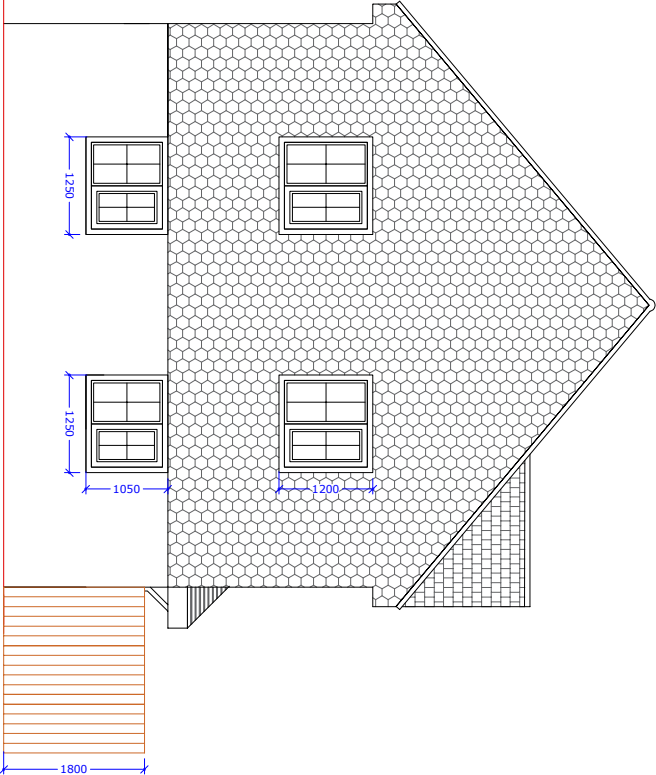


Proposed Front Elevation

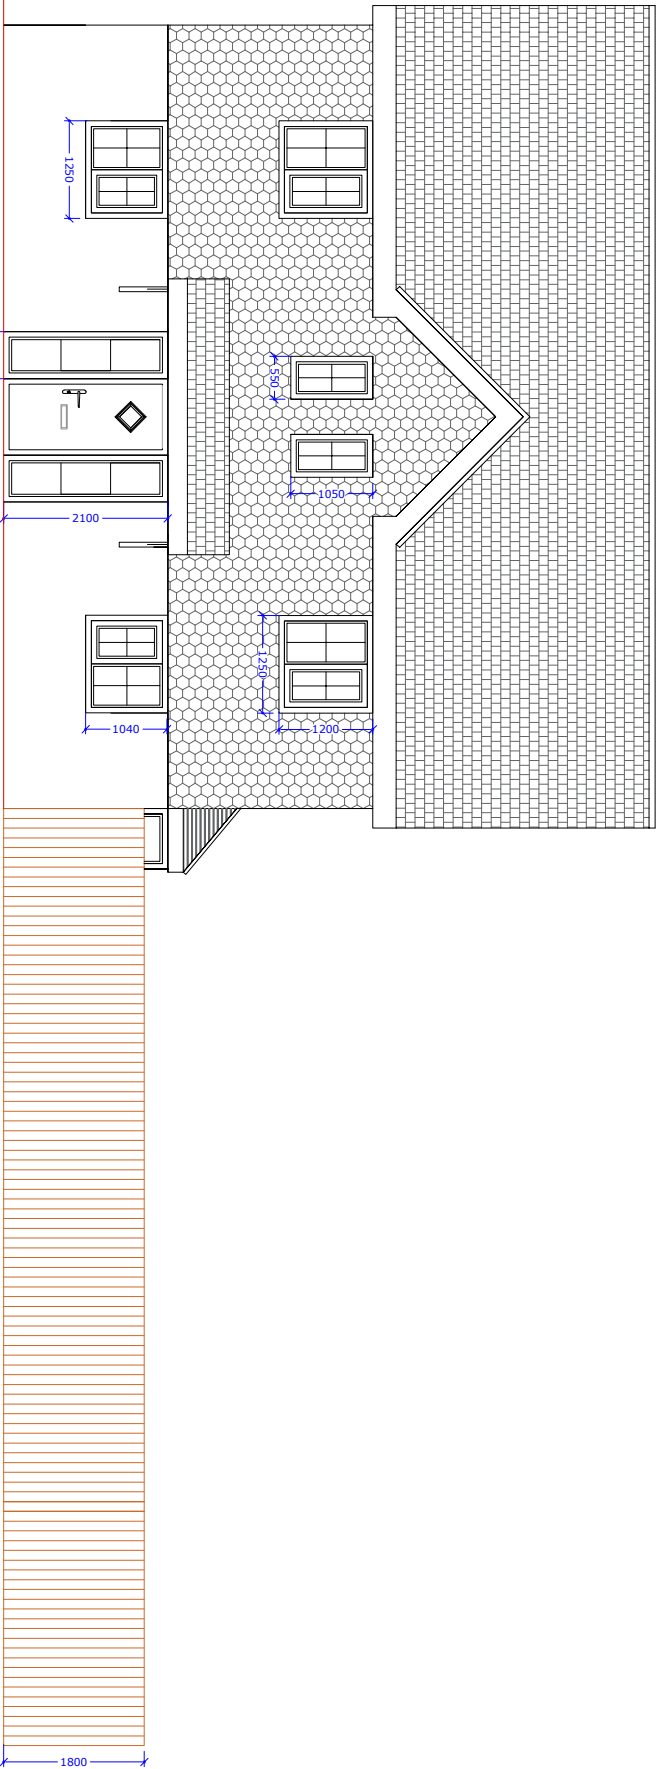

Existing Front Elevation

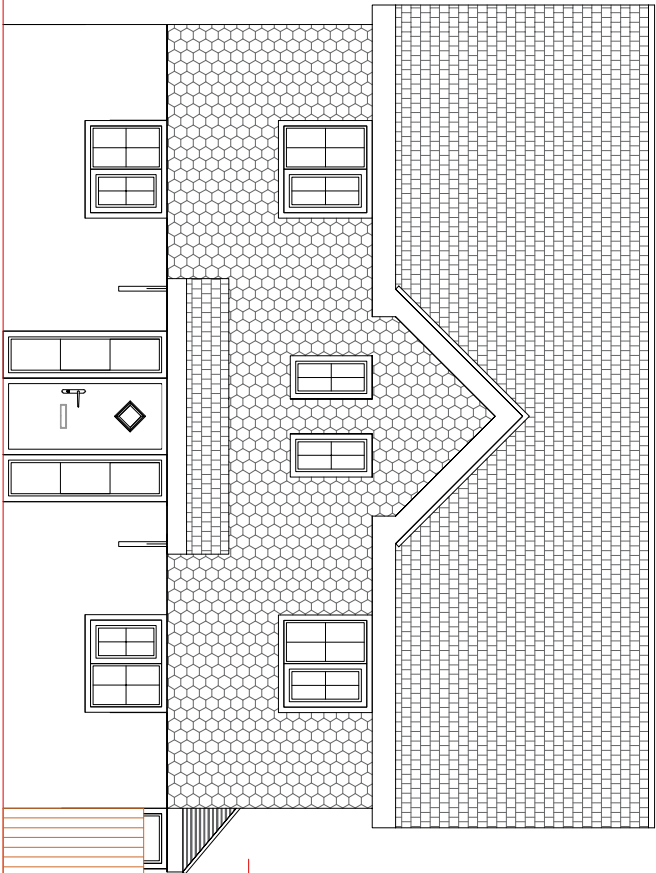

Scale bar:

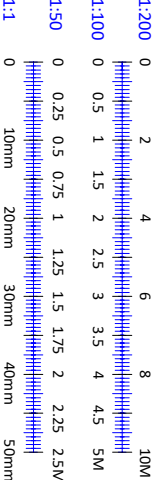

REV	DESCRIPTION	BY	DATE
-----	-------------	----	------

Drawing Status:-

PLANNING

Client:-

BHUSHAN

Project:-

RELOCATING FENCE LINE

Address:-

1, ALEXANDER WALK
READING
SHIREFIELD
RG2 9SQ

Title:-

EXISTING & PROPOSED
ELEVATIONS
COMBINED

DWG No.

DRAWING

Date Ref

Revision 1

Drawn By

A006

Date

16.10.2025

Scale

1:100

Sheet Size

A3

Copyright Drawing 2025 to be reproduced without written permission from: [Name]