



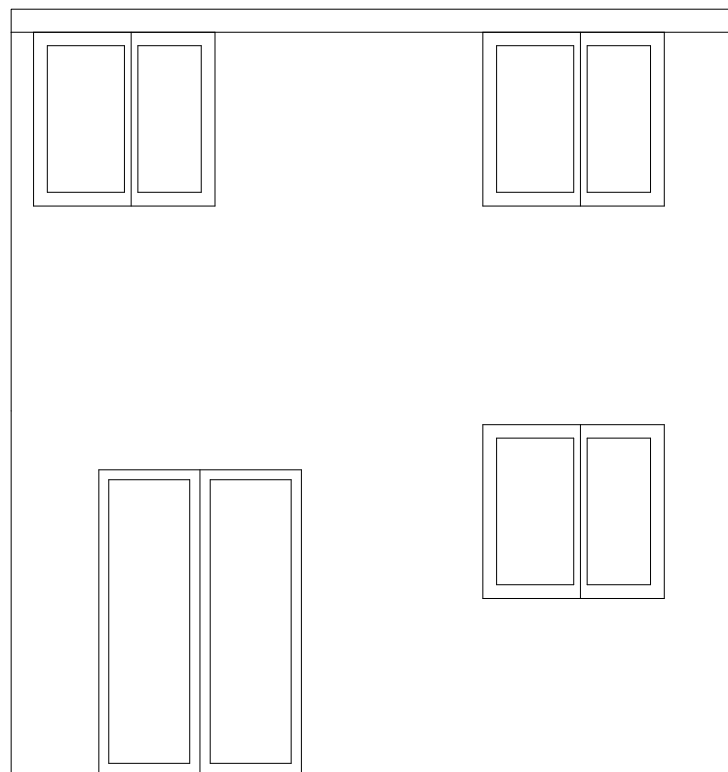

Existing Rear Elevation

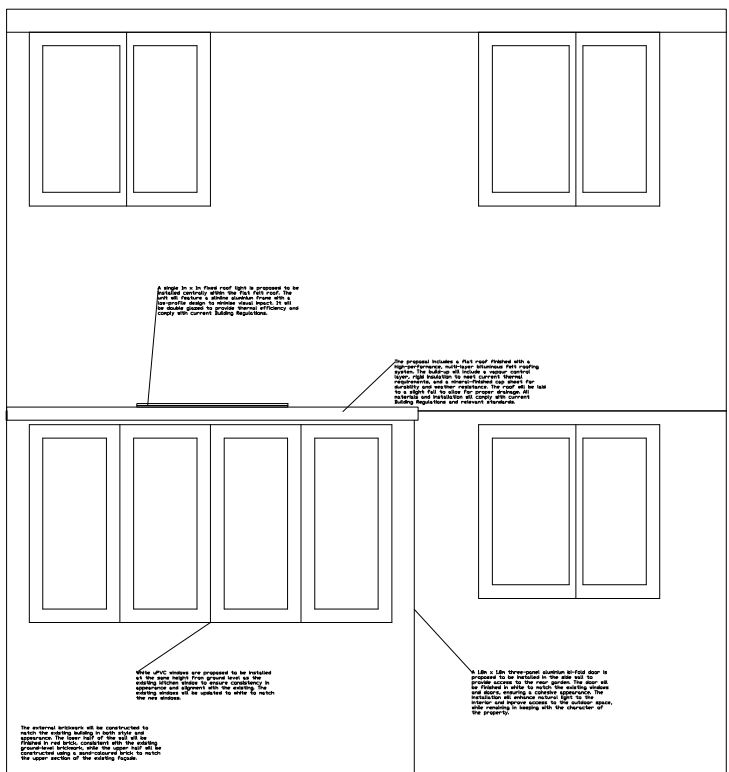

Proposed Rear Elevation with Extension

Judith Morrison - 53 Broad Hinton, RG10 0LP

Existing & Proposed Rear Elevation

Date: 21/10/2025

Scale: 1:50 @ A3

Drawing No: SM-JM102025

Revision: A