


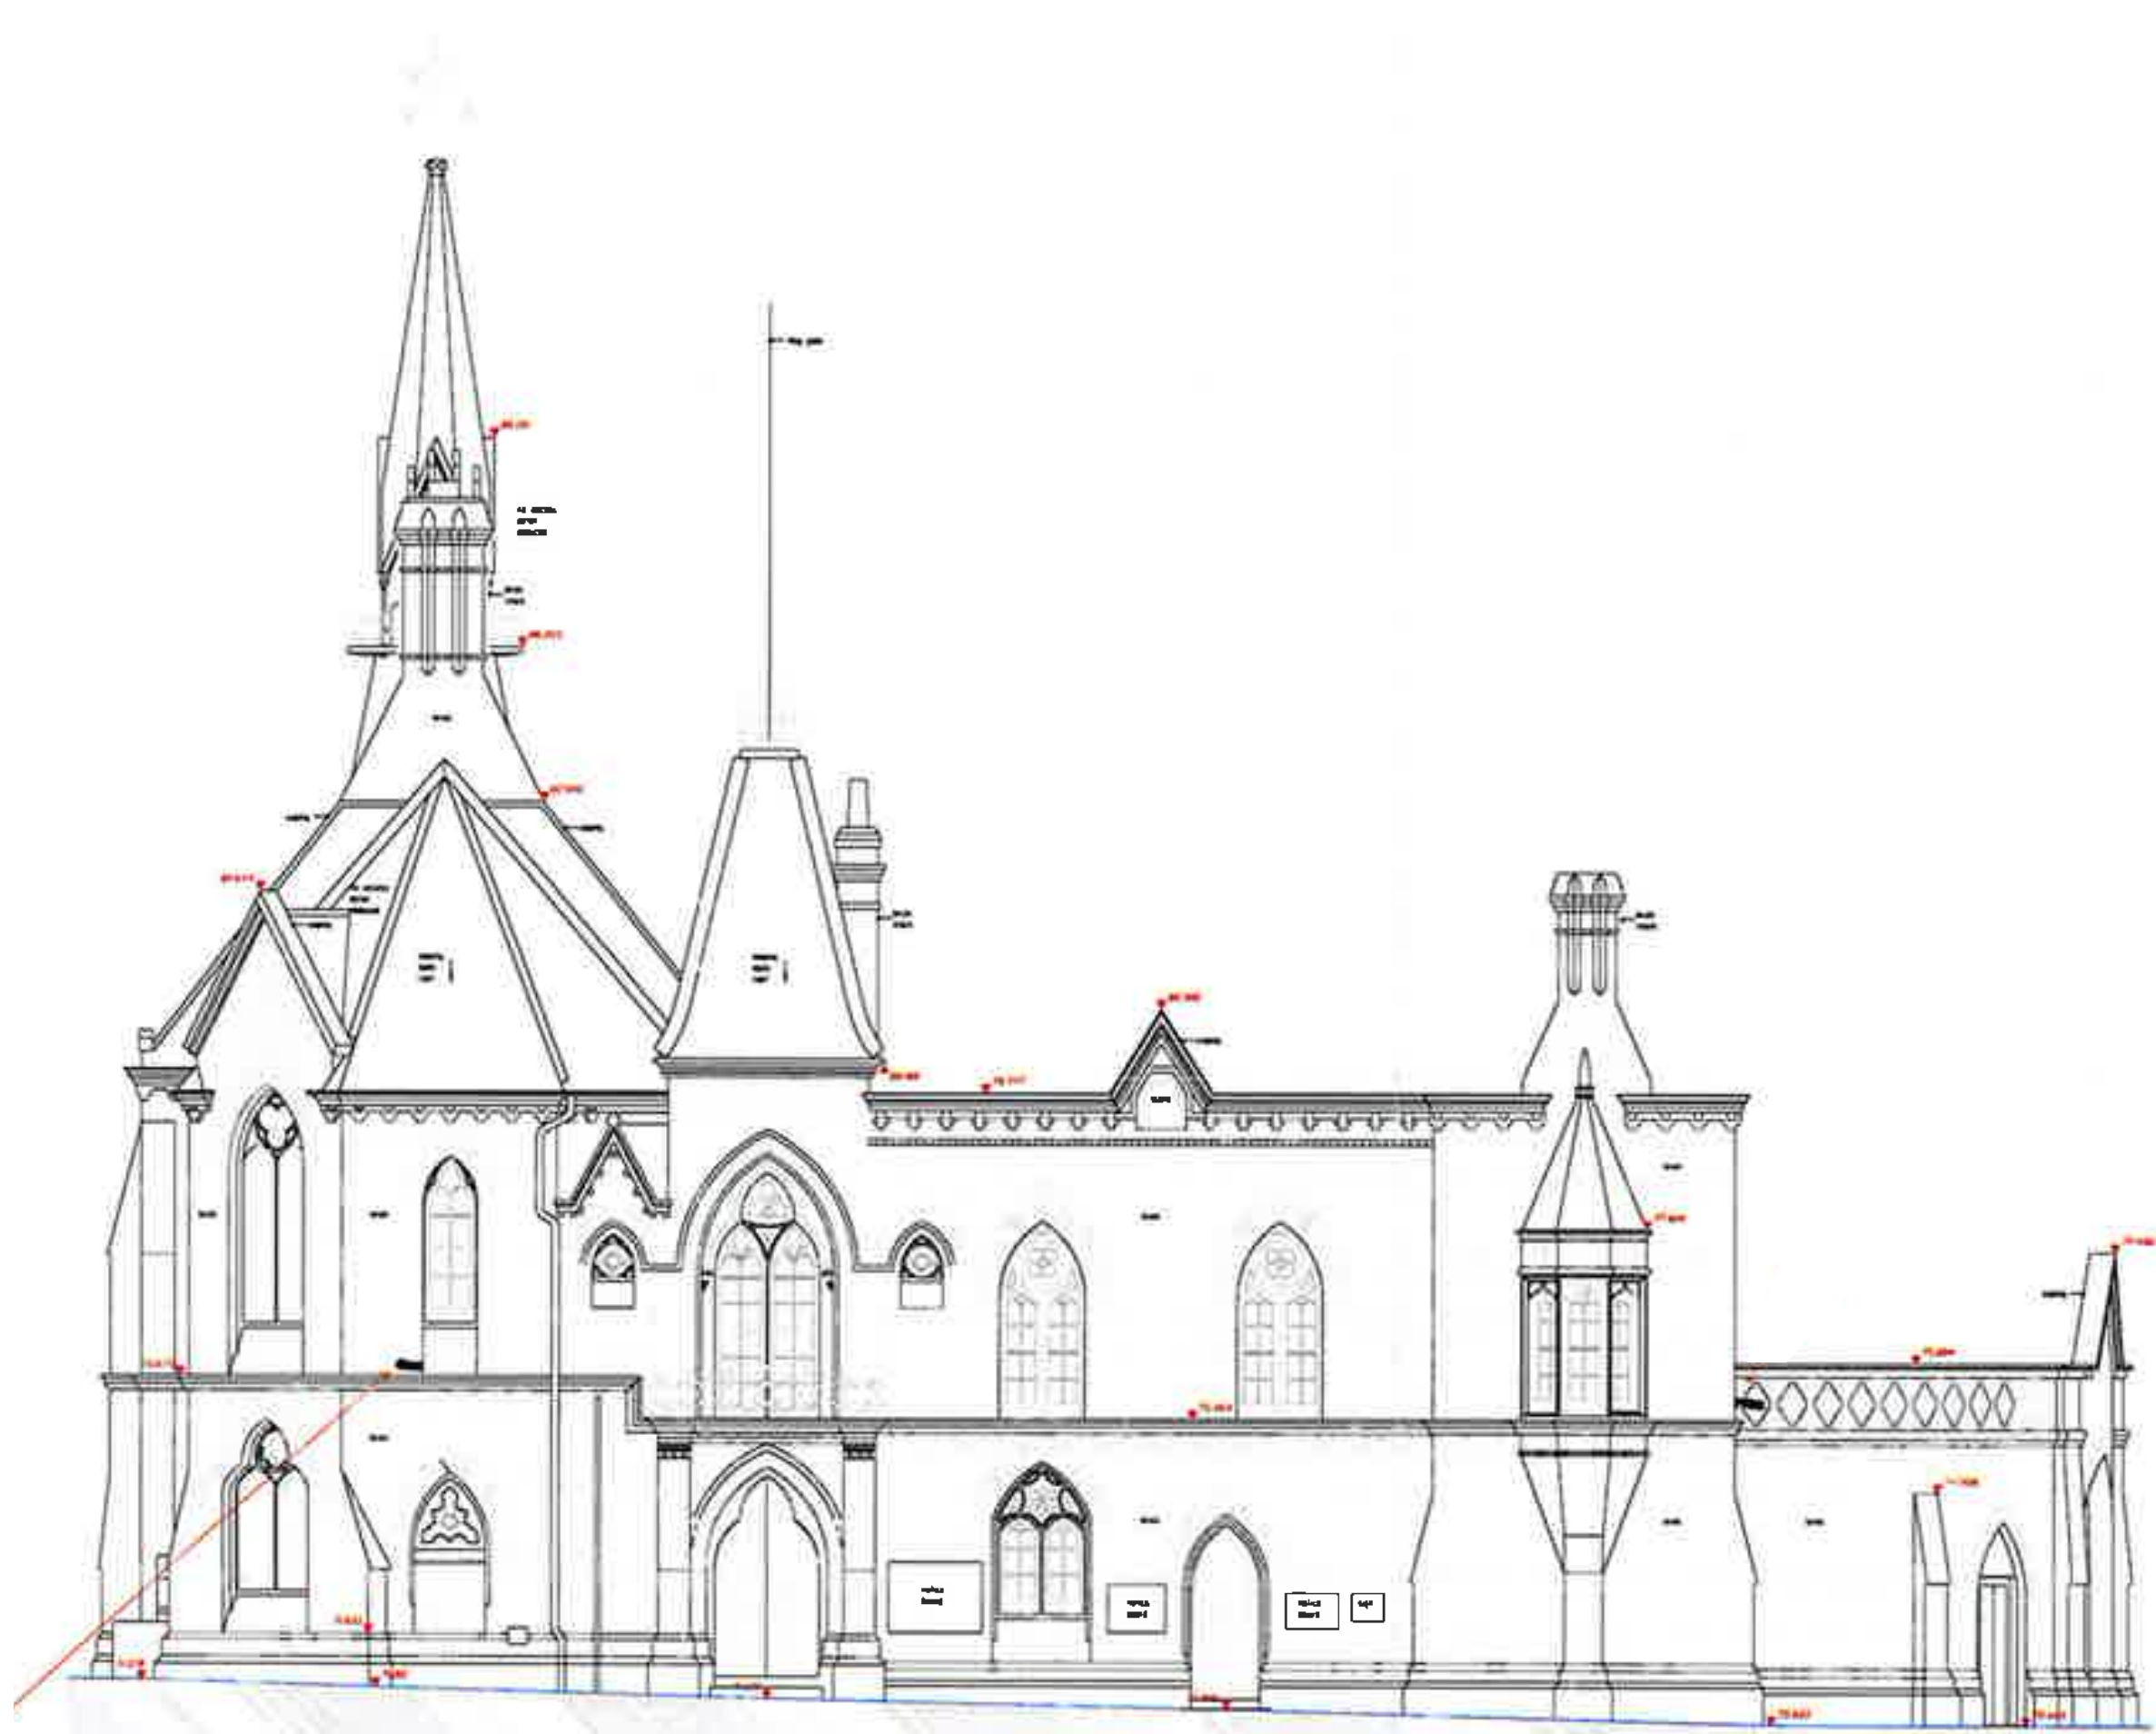

Elevation B-B - West Elevation



Elevation D-D - East Elevation




Elevation C-C - South Elevation



Terms and Conditions

Use figured dimensions. Do not scale unless for planning purposes. Check dimensions on site before work commences. In case of doubt or to report discrepancies contact WWA. The accuracy of this drawing may be reliant upon third party information. No liability will be accepted by WWA for errors in or arising from such third-party information.

© Archadia UK Ltd. This drawing is solely for the use of the intended recipient and may not be copied or reproduced without written consent except by the Planning Authority for public inspection in relation to a Planning Application and only if those copies are marked - "This copy has been made with the authority of Archadia UK Ltd pursuant to Section 47 of the Copyright Designs and Patents Act 1988 for the purposes of public inspection only and must not be copied without the prior written permission of the Copyright owner."

 

KEY / NOTES

Yellow line denotes extent of fall restraint line. See drawing 0500 for details.

Total outline of proposed ASHP roof mounted plant is shown dashed red for clarity. Visible extent of plant is shown grey.

p02	26/08/2026	Amended height of ASHP	CK	JH
p01	21/08/2026	Revised to accommodate amended plant and access proposal.	JH	JH
REV	DATE	DESCRIPTION	BY	CHECKED

STATUS PLANNING

W W A

WEST WADDY ARCHADIA
wwa-studios.com

Registered in England & Wales No. 09050329

CLIENT Honesty Group

PROJECT The Courtyard, Town Hall, Market Pl, Wokingham RG40 1AS

TITLE PROPOSED ELEVATIONS 1

DRAWN JH CHECKED JH REV p02

SCALE 1:100 DATE 21/11/2025

DOCUMENT ID
1323 - WW - B1 - 00 -DR - A - 0202