



NOTES:
All dimensions must be checked on site and not scaled from this drawing.

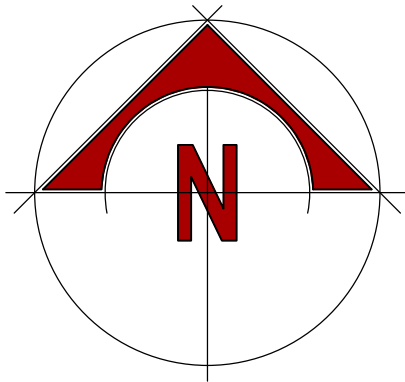

Please refer to Richard Clark drawing 2048-SP1
for details of solar panels.

Please refer to drawing to Draffin Associates drw no 893-01 rev D
for proposed landscaping details

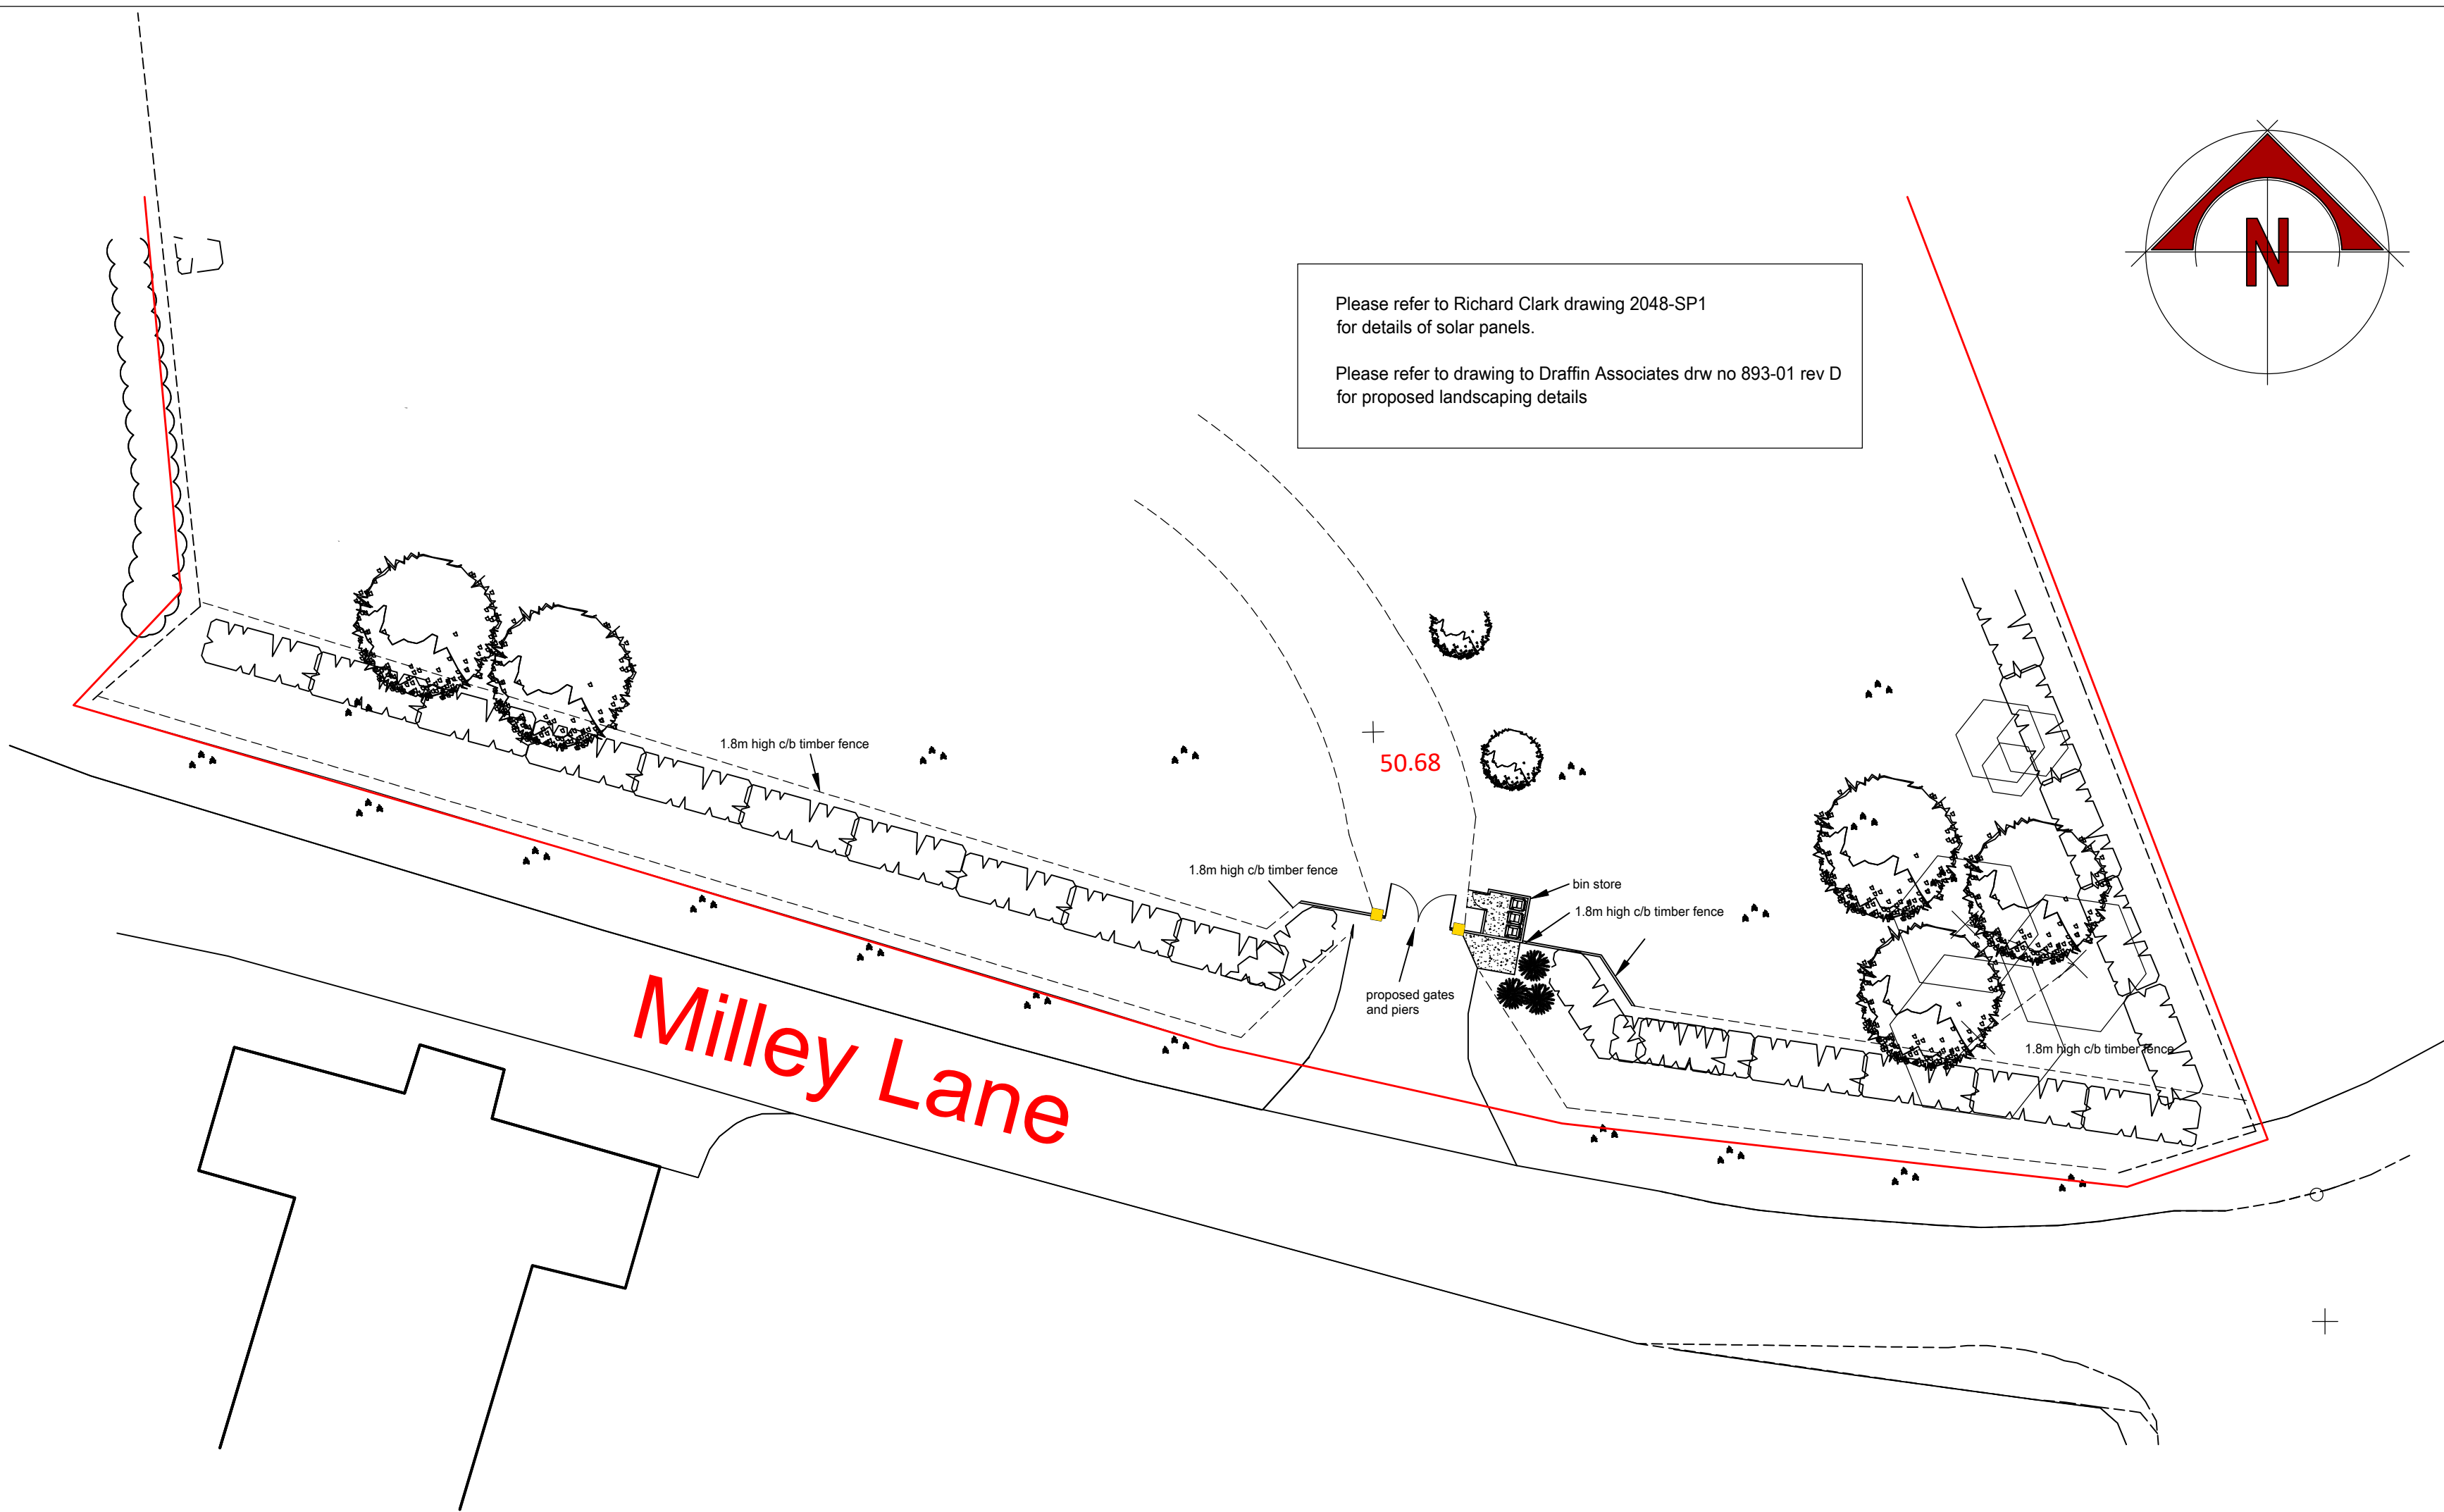

A	-	-
	Date	Revisions

©copyright

Client
MR J. PARTON

Job Title
AUTUMN HOUSE
MILLEY LANE
HARE HATCH
RG10 9TH

Drawing Title
SITE PLAN - Entrance
Arrangement

Scale
1:250 @ A2

Date
Drawn by

Drg No.	Rev.
2701/25/03	-

