


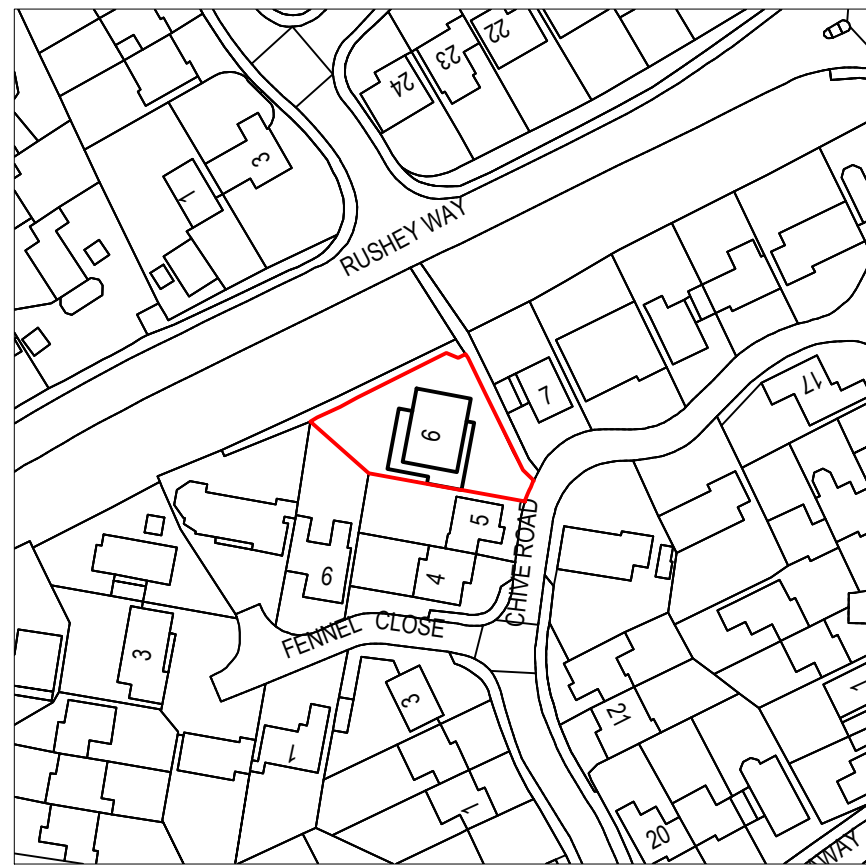
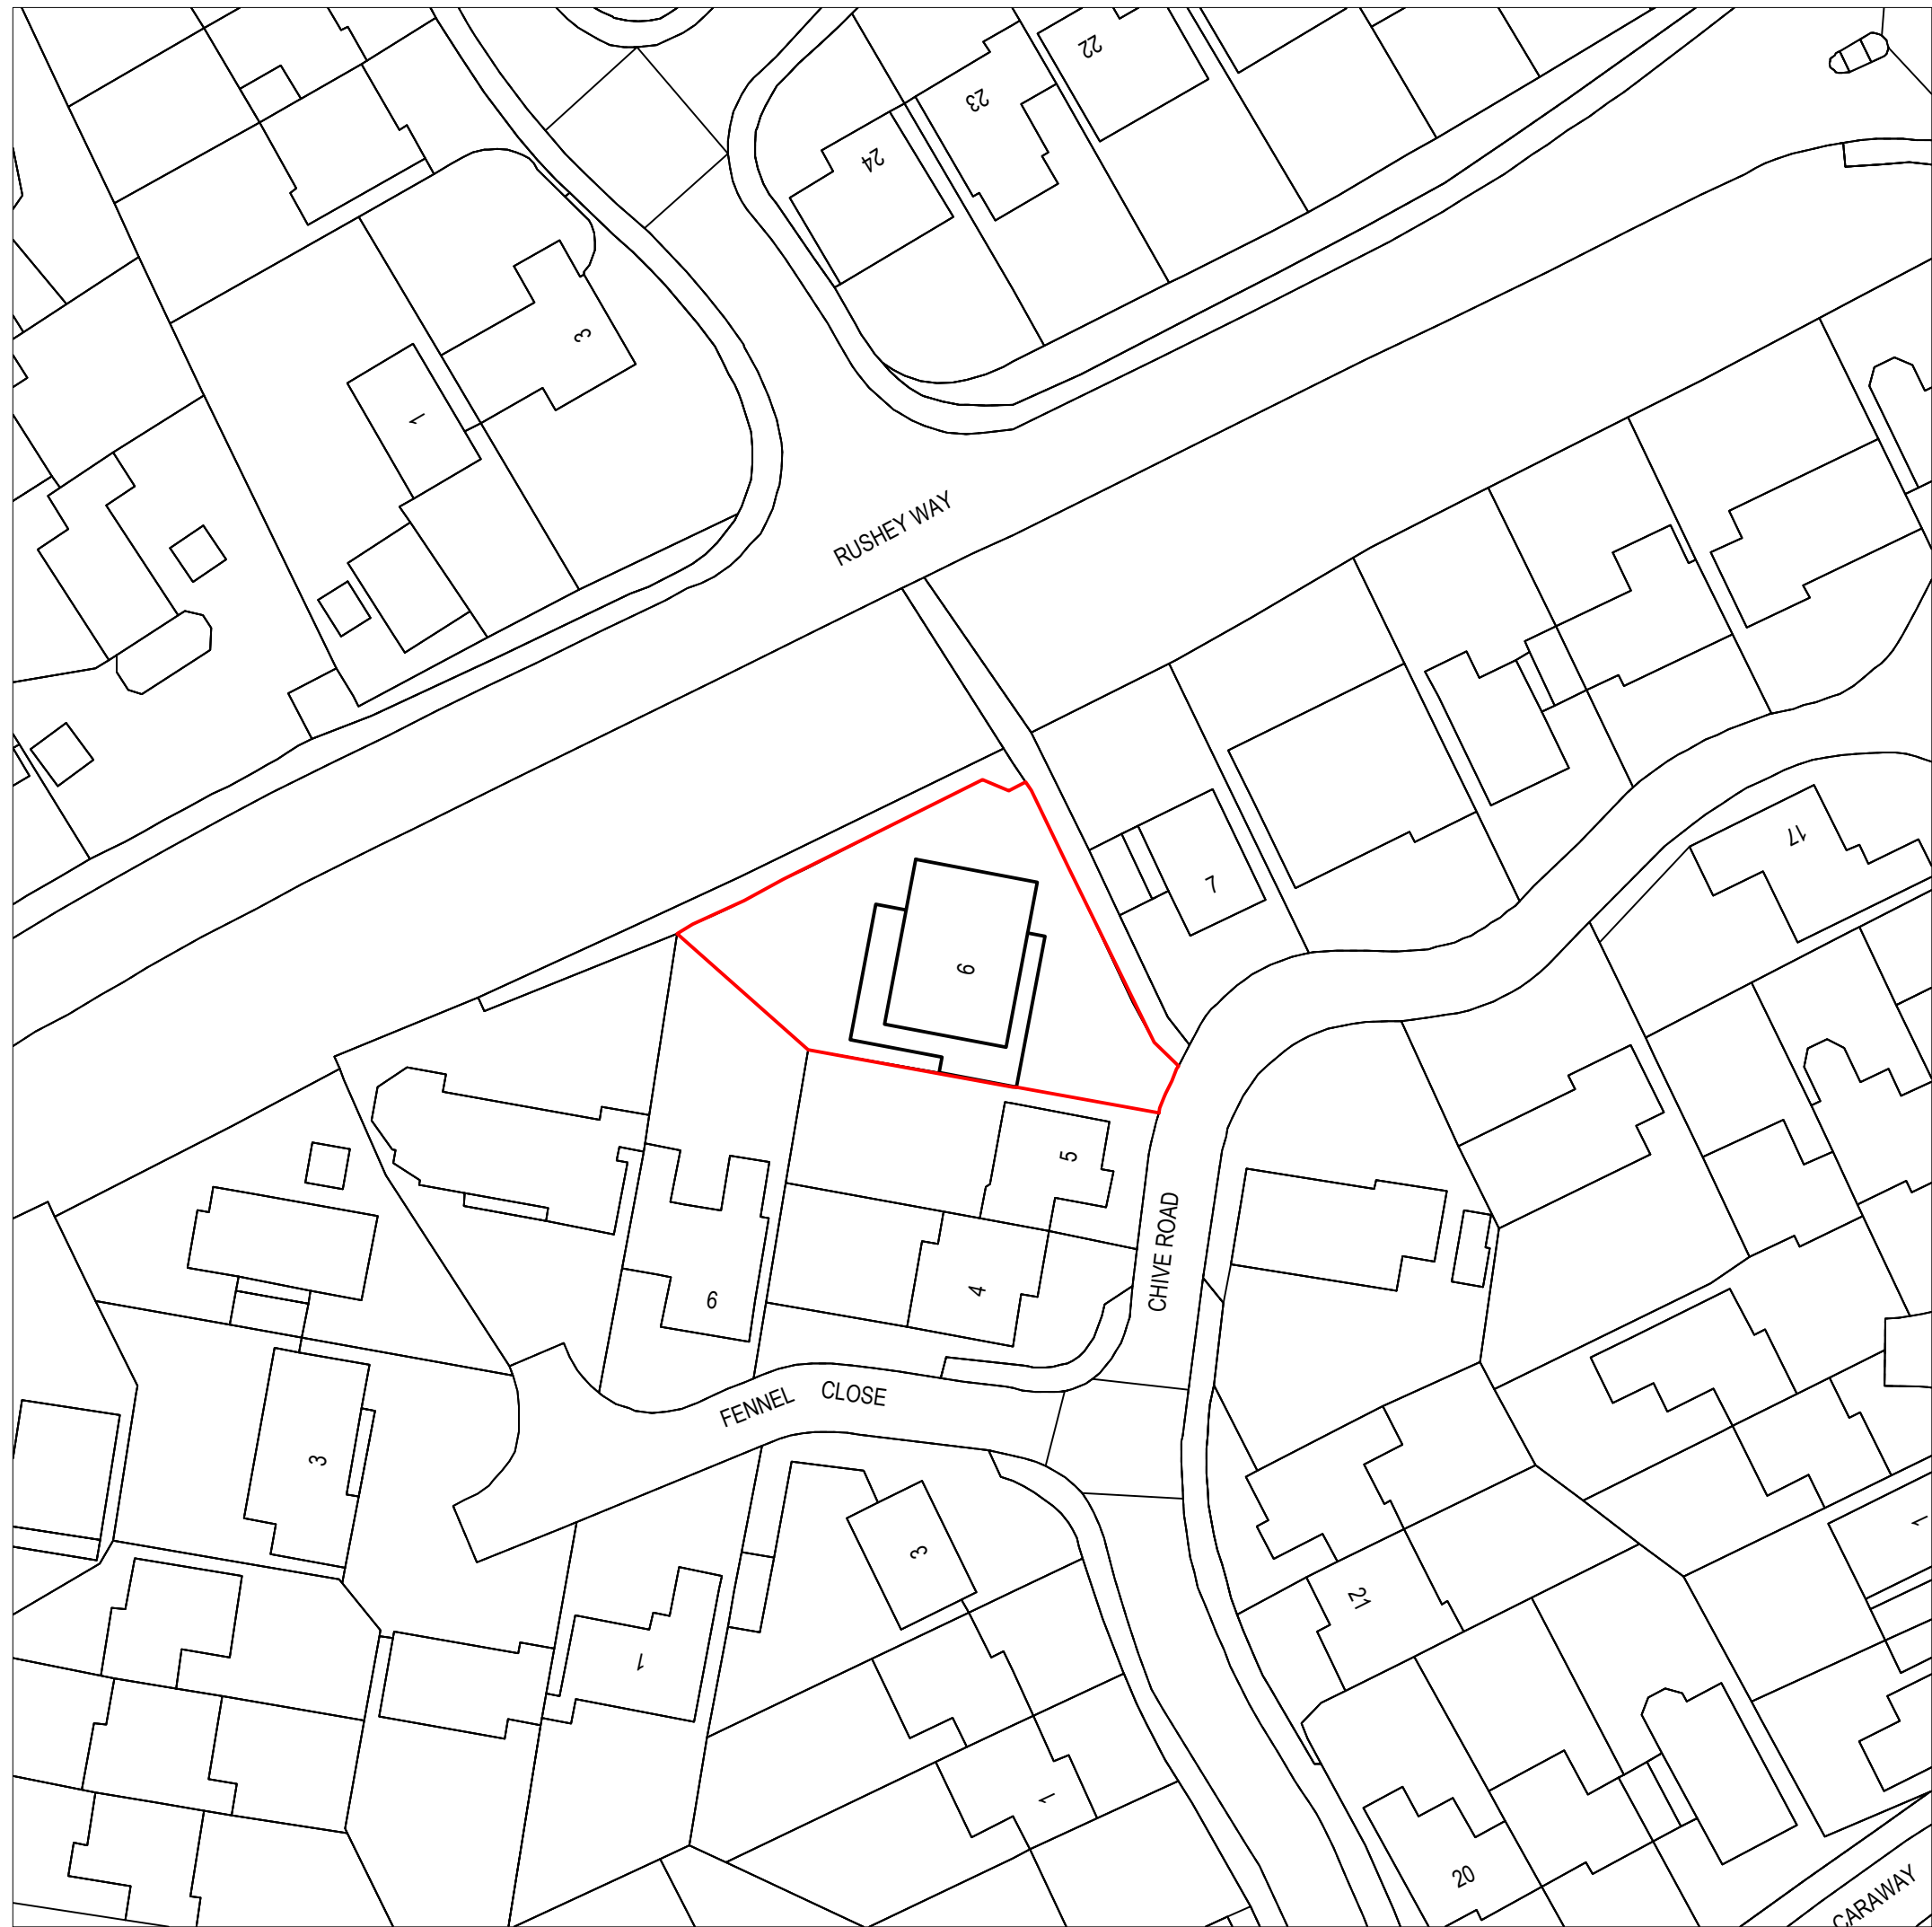


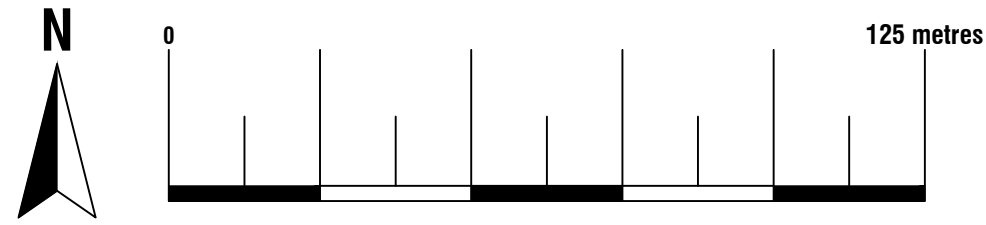


Location Plan
Scale 1:1250
© Crown Copyright and database rights 2022
OS 100047474

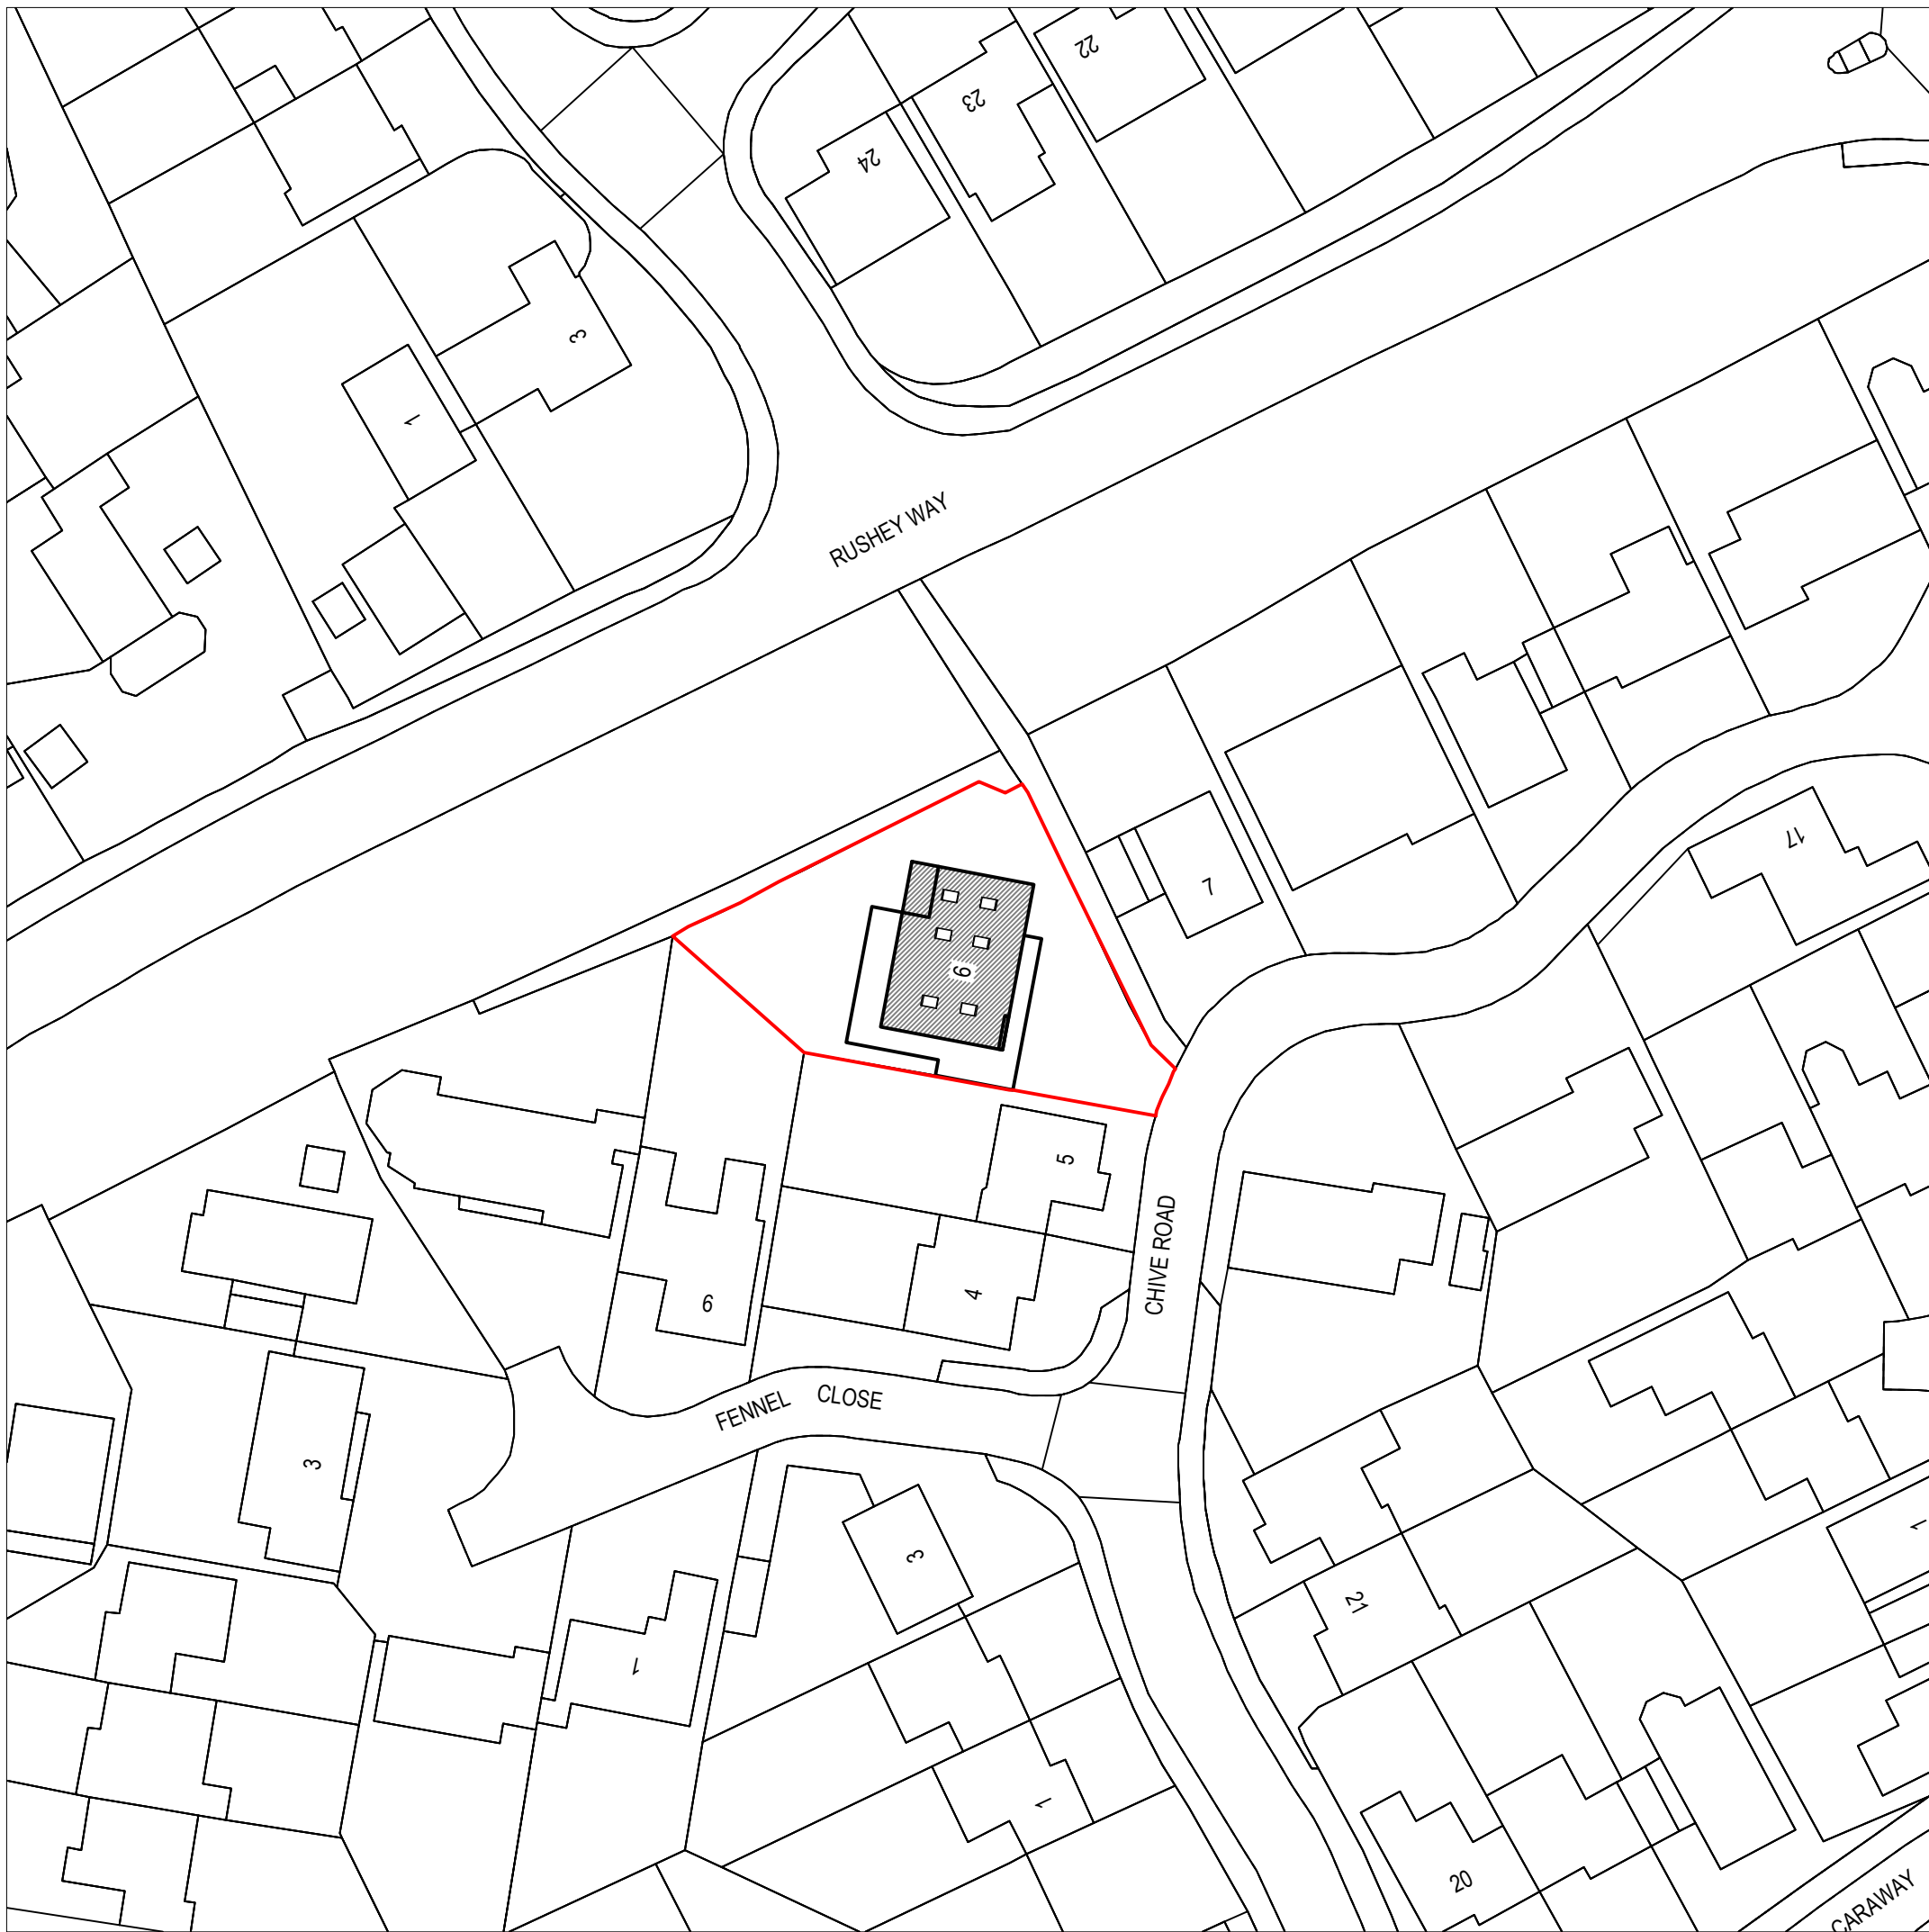

Existing Block Plan
Scale 1:500
© Crown Copyright and database rights 2022
OS 100047474

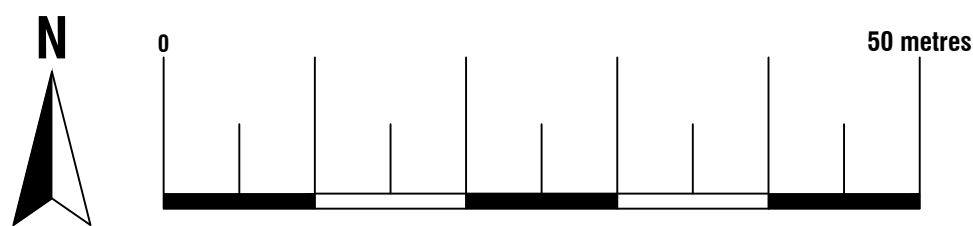

Proposed Block Plan
Scale 1:500
© Crown Copyright and database rights 2022
OS 100047474

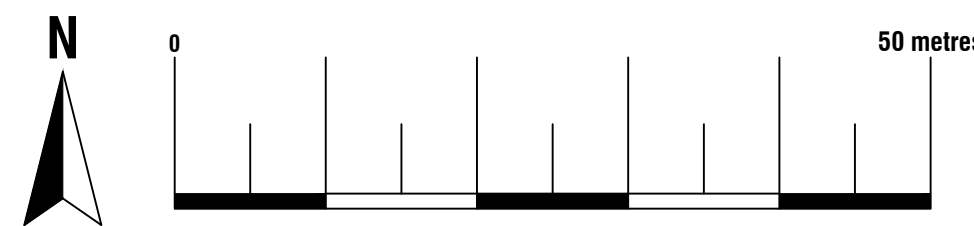





74 Cardiff Road, CF15 7QE • Enquiries@ArkiPlan.co.uk

Site	6 Chive Road, Reading RG6 5XP	Date	09.10.2024
		Sheet	24-0718 D01 REV 7
		Job	Rear Extension
		Scale	As Shown@A1
Title Number	BK187627	Title	As Shown


As approved under application number
241308
Under Construction

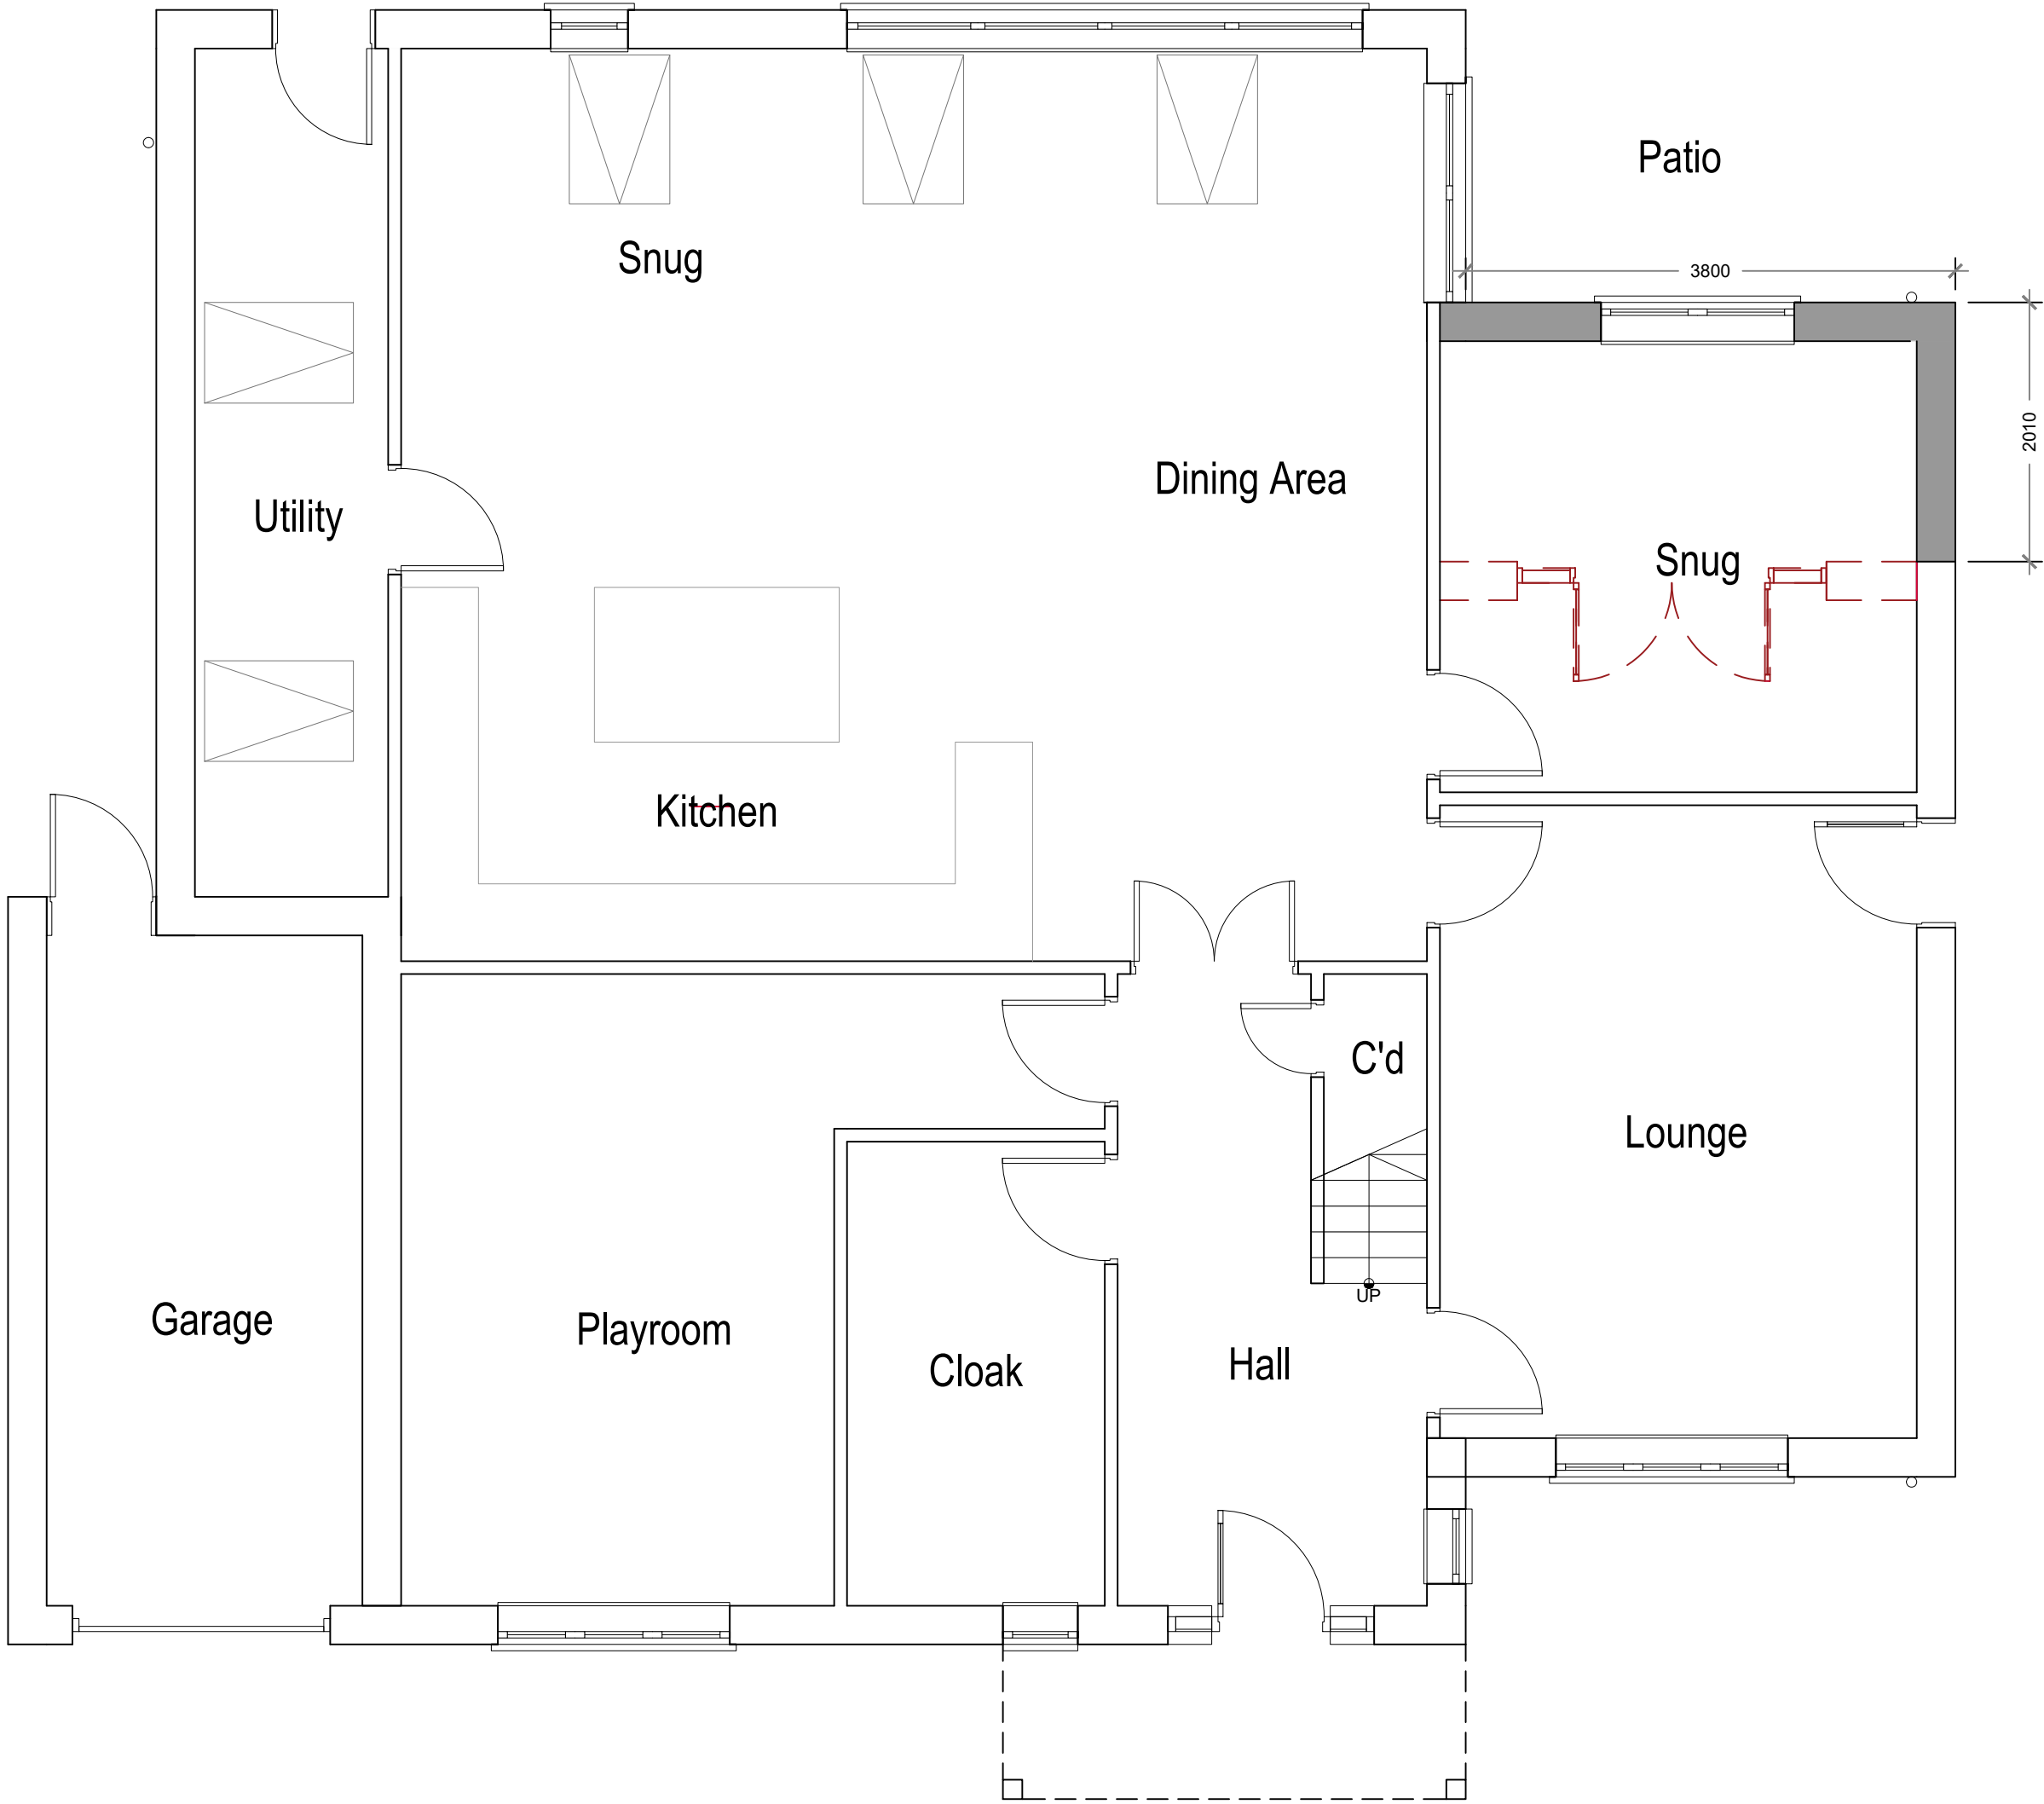

Existing Ground Floor Plan
Scale 1:50

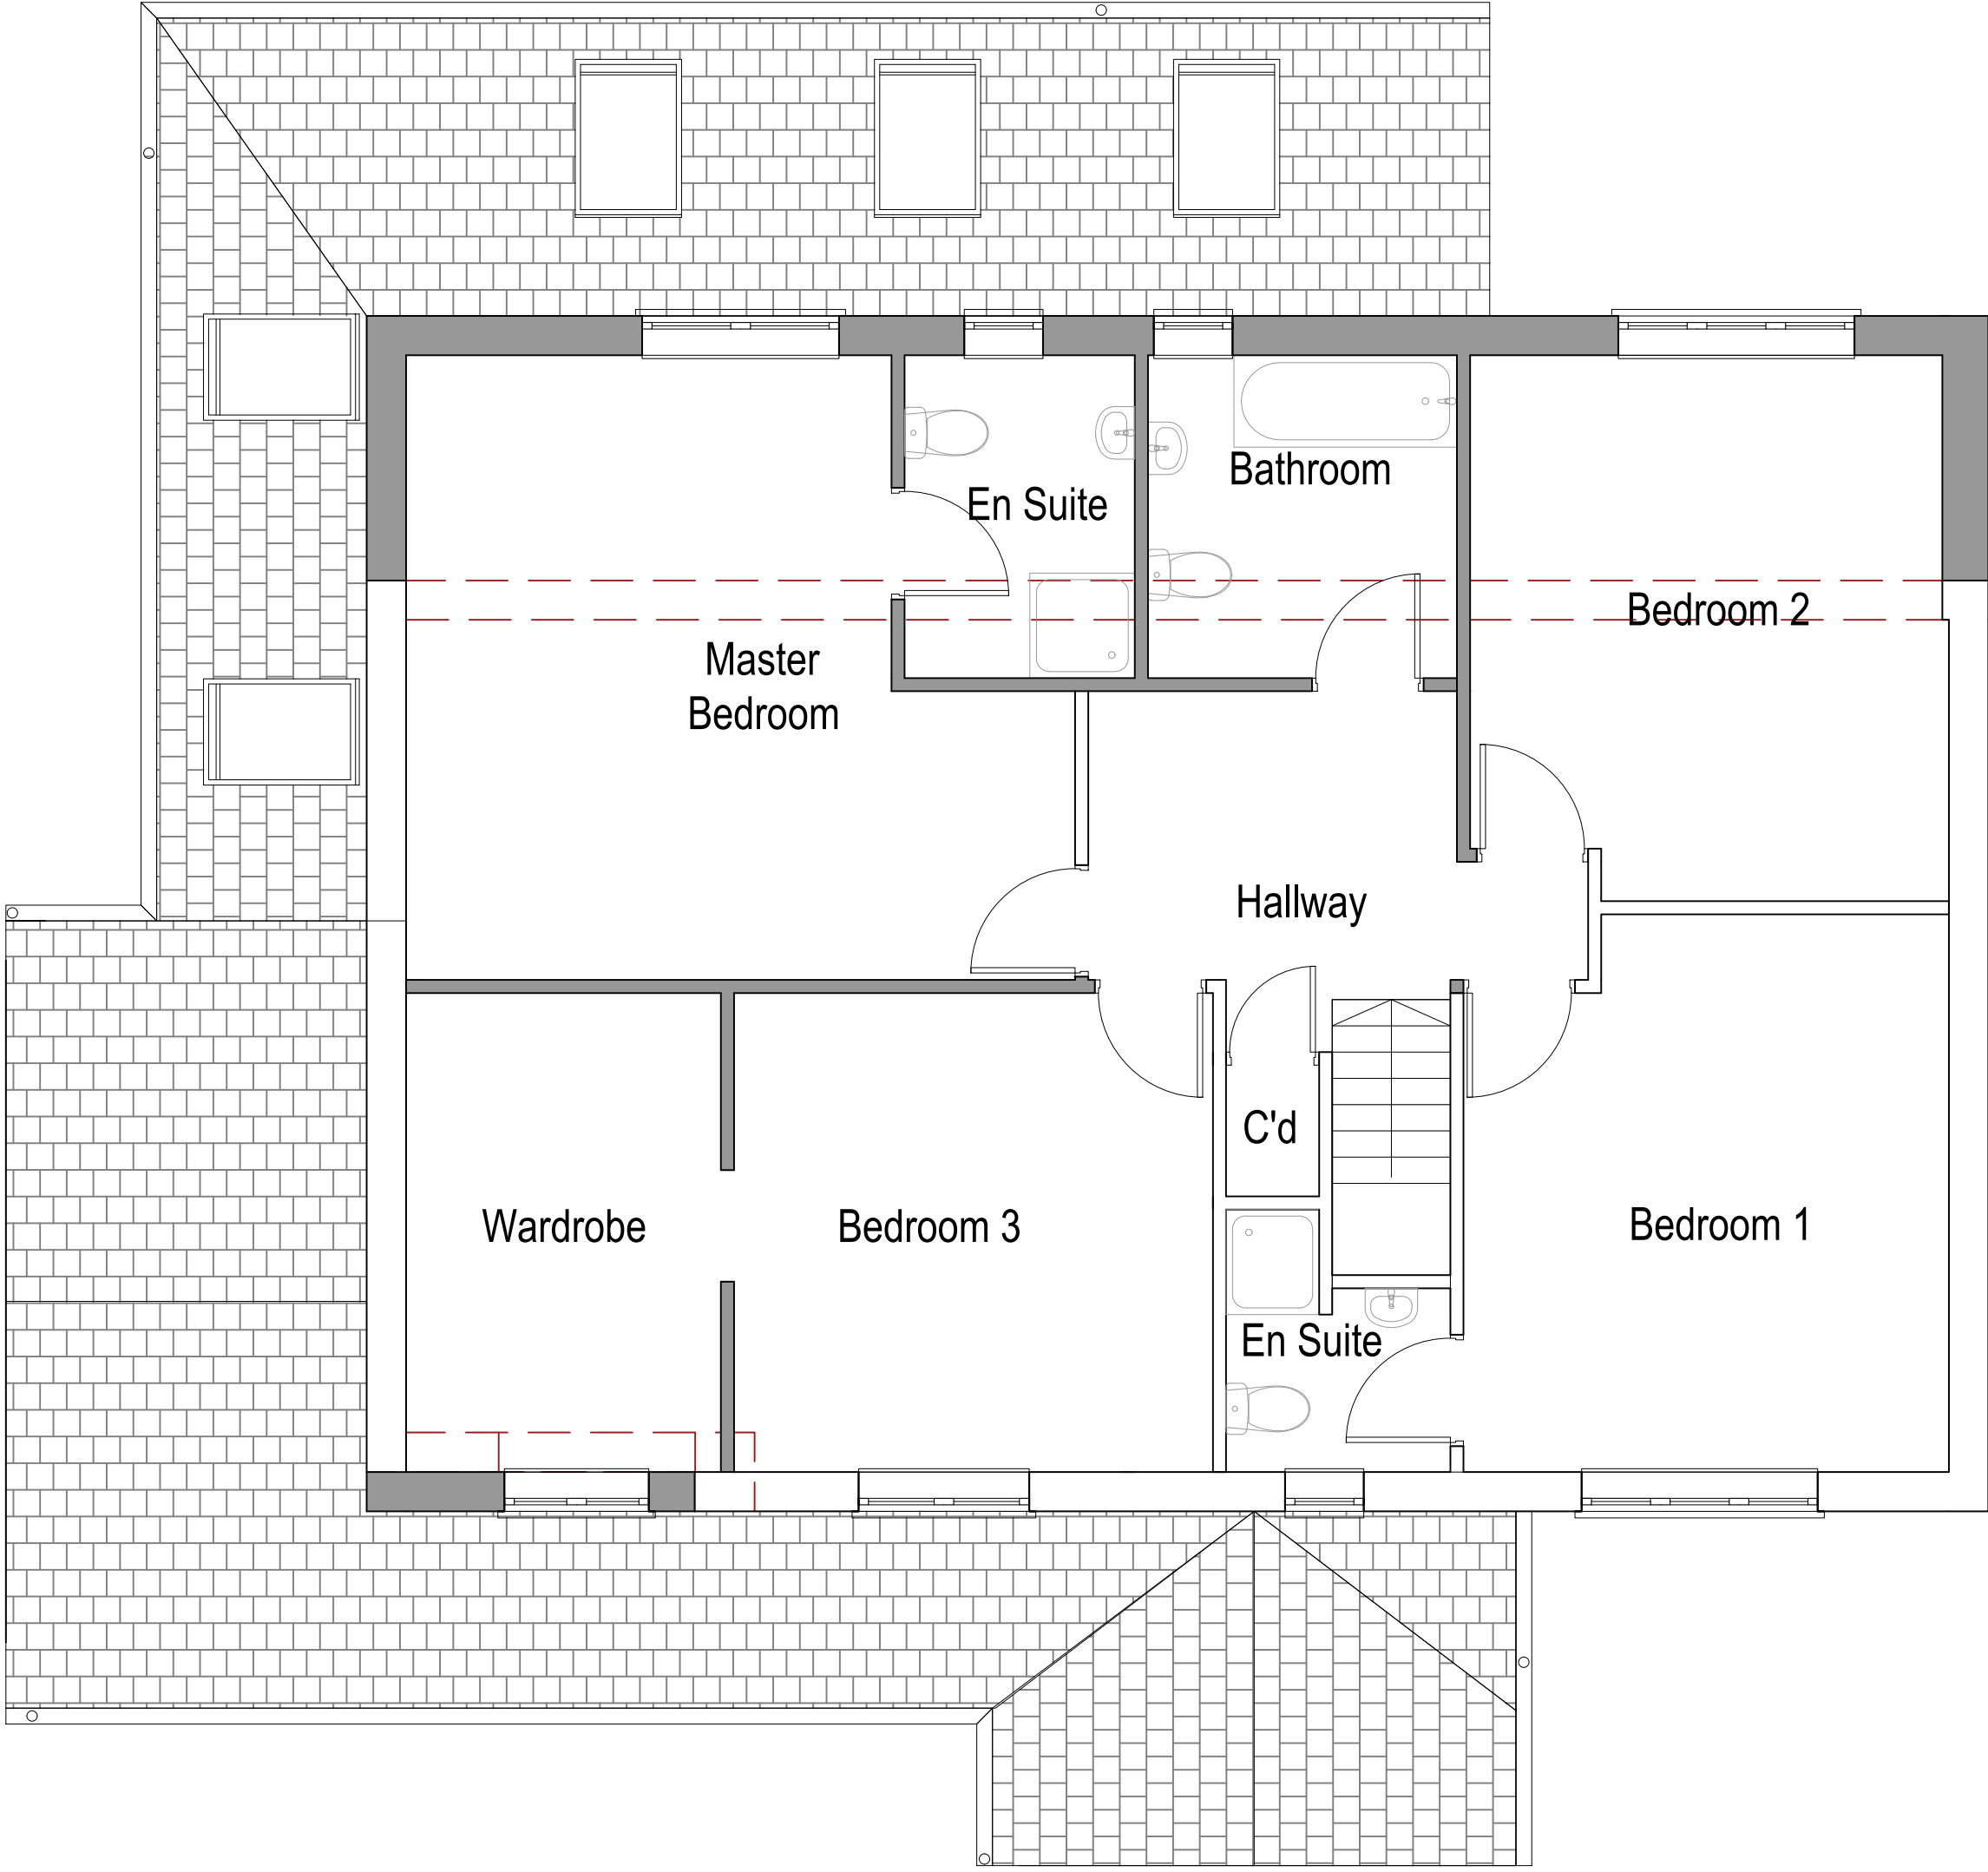


Existing First Floor Plan
Scale 1:50

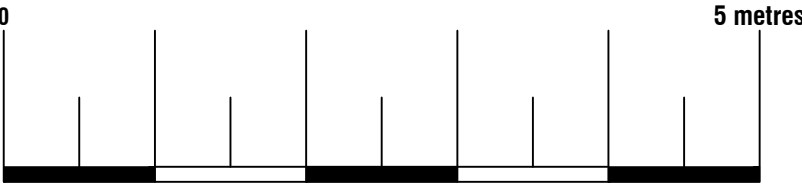




74 Cardiff Road, CF15 7QE • Enquiries@ArkiPlan.co.uk


Site	6 Chive Road, Reading RG6 5XP	Date	09.10.2024
		Sheet	24-0718 D02 REV 7
		Job	Rear Extension
		Scale	As Shown@A1
Title Number	BK187627	Title	As Shown

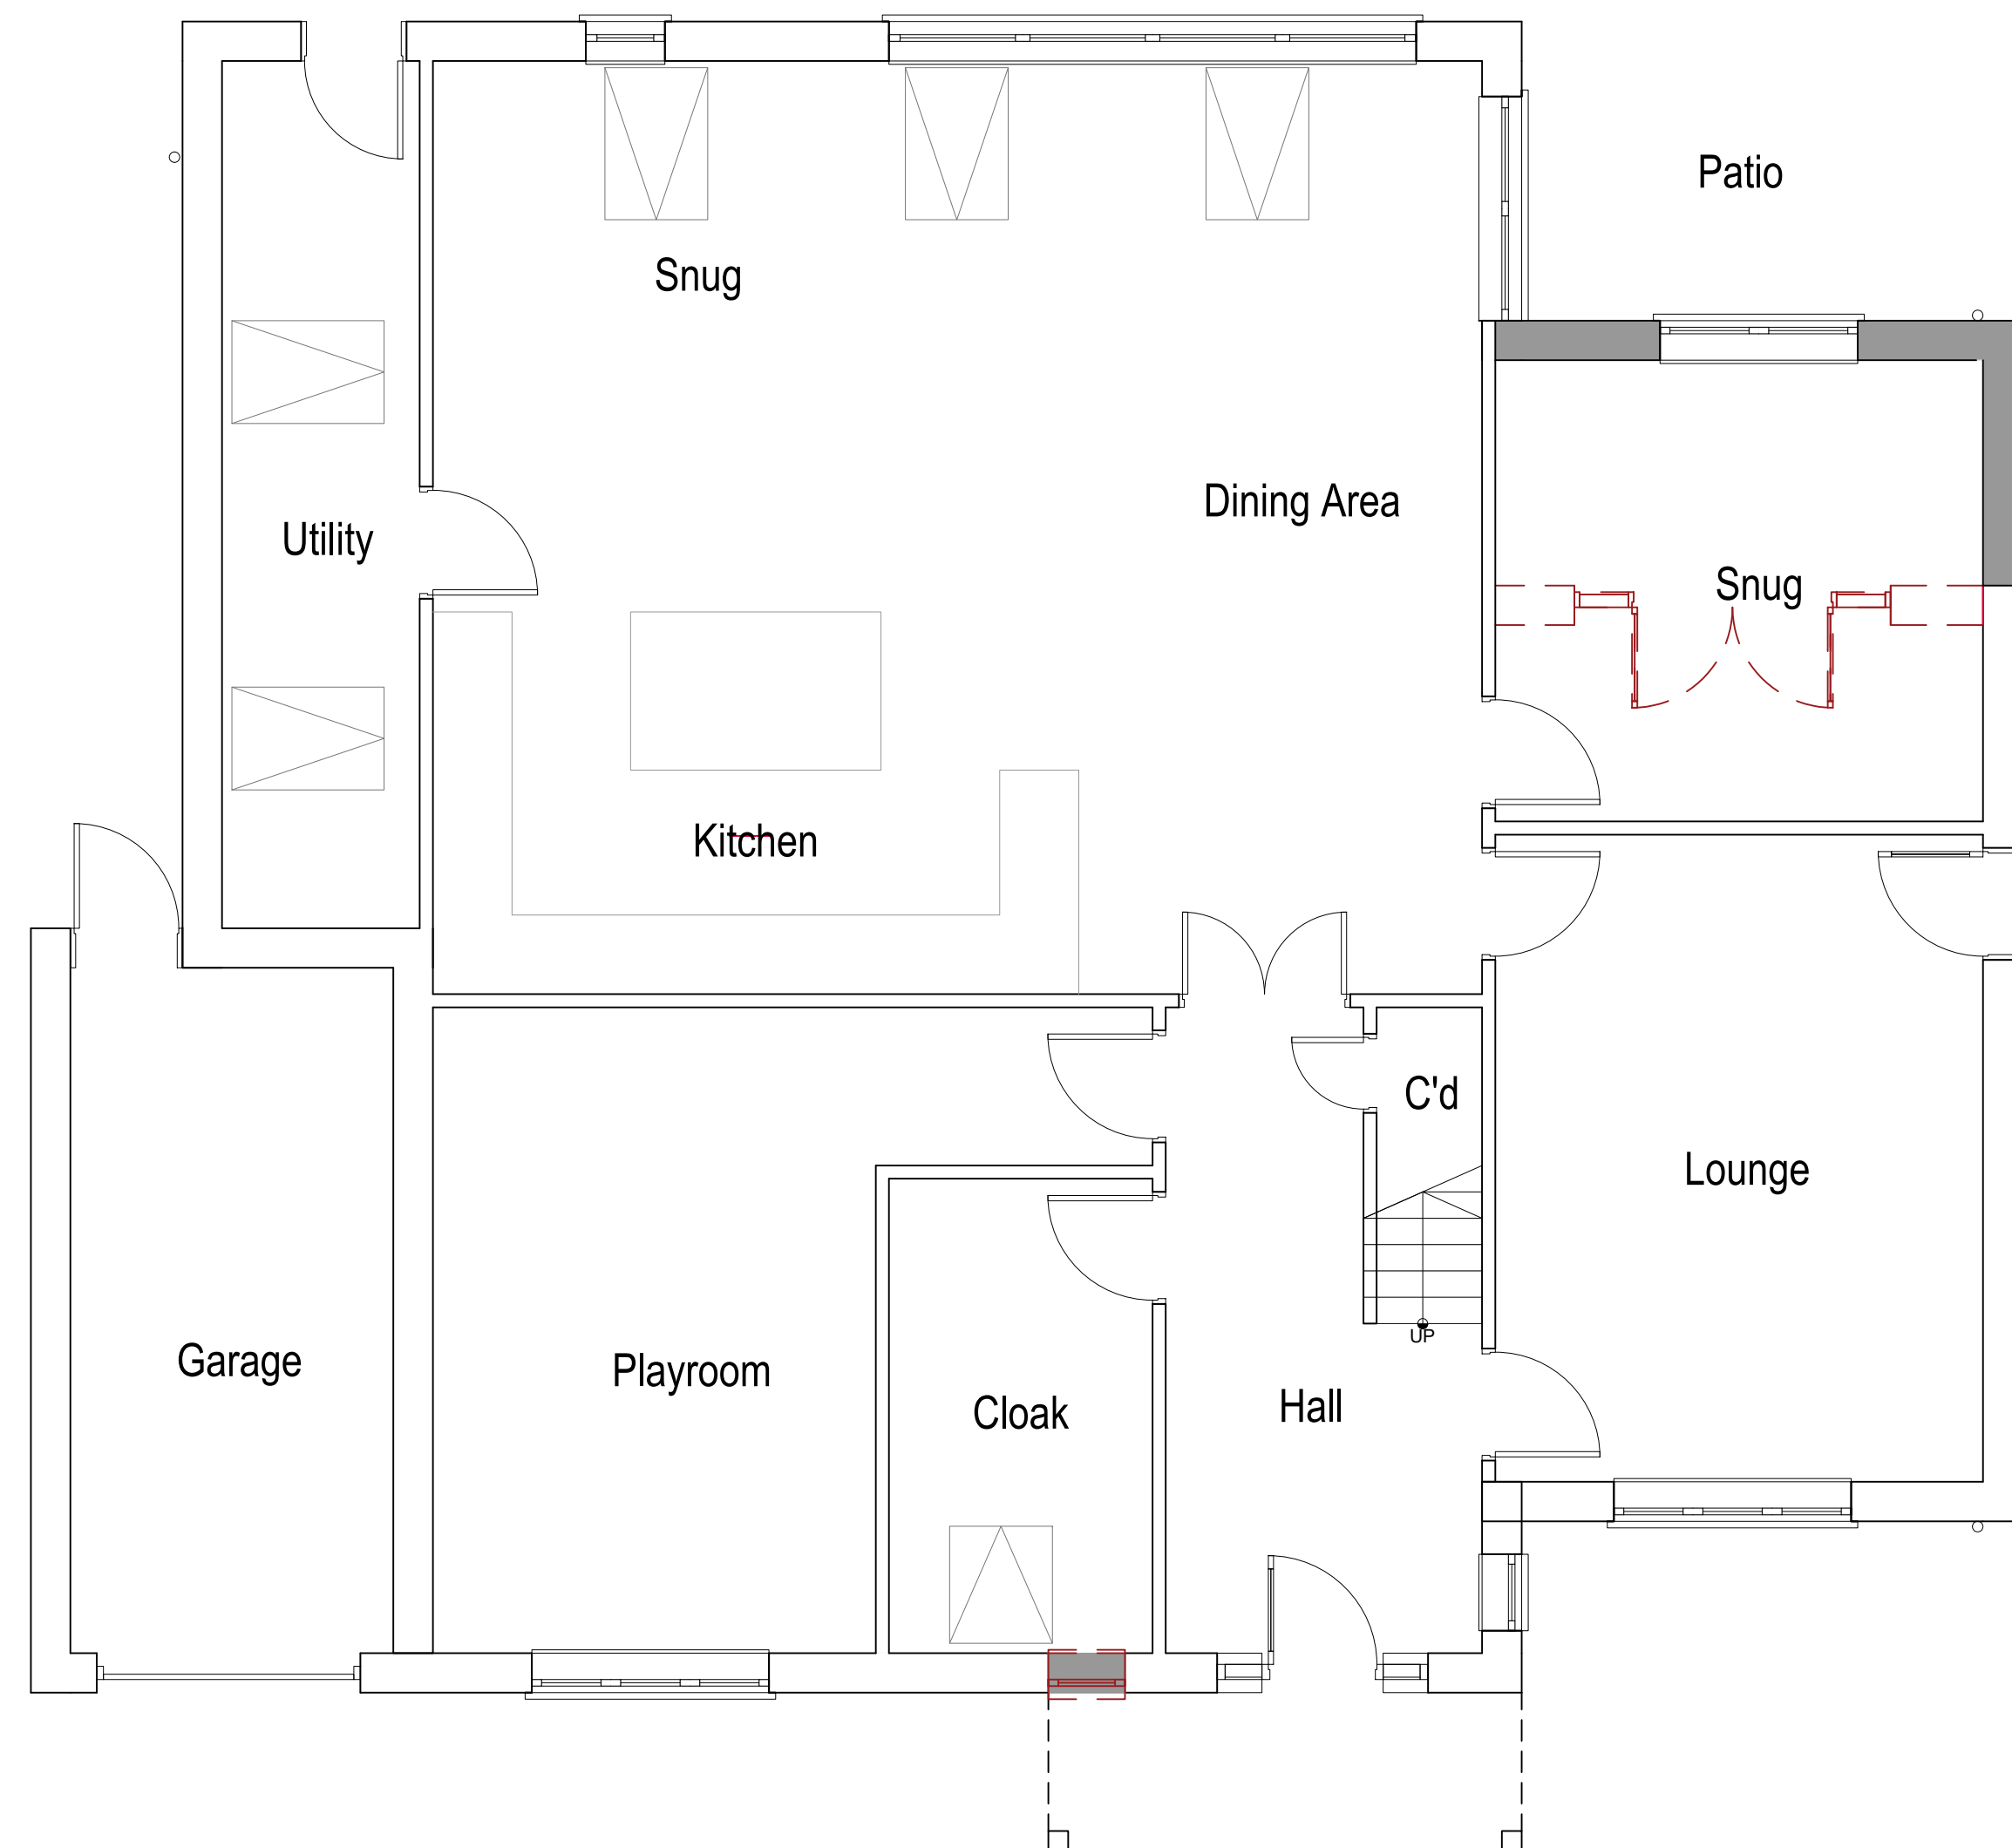

Proposed Ground Floor Plan
Scale 1:50
Area ca. 131.22 m²

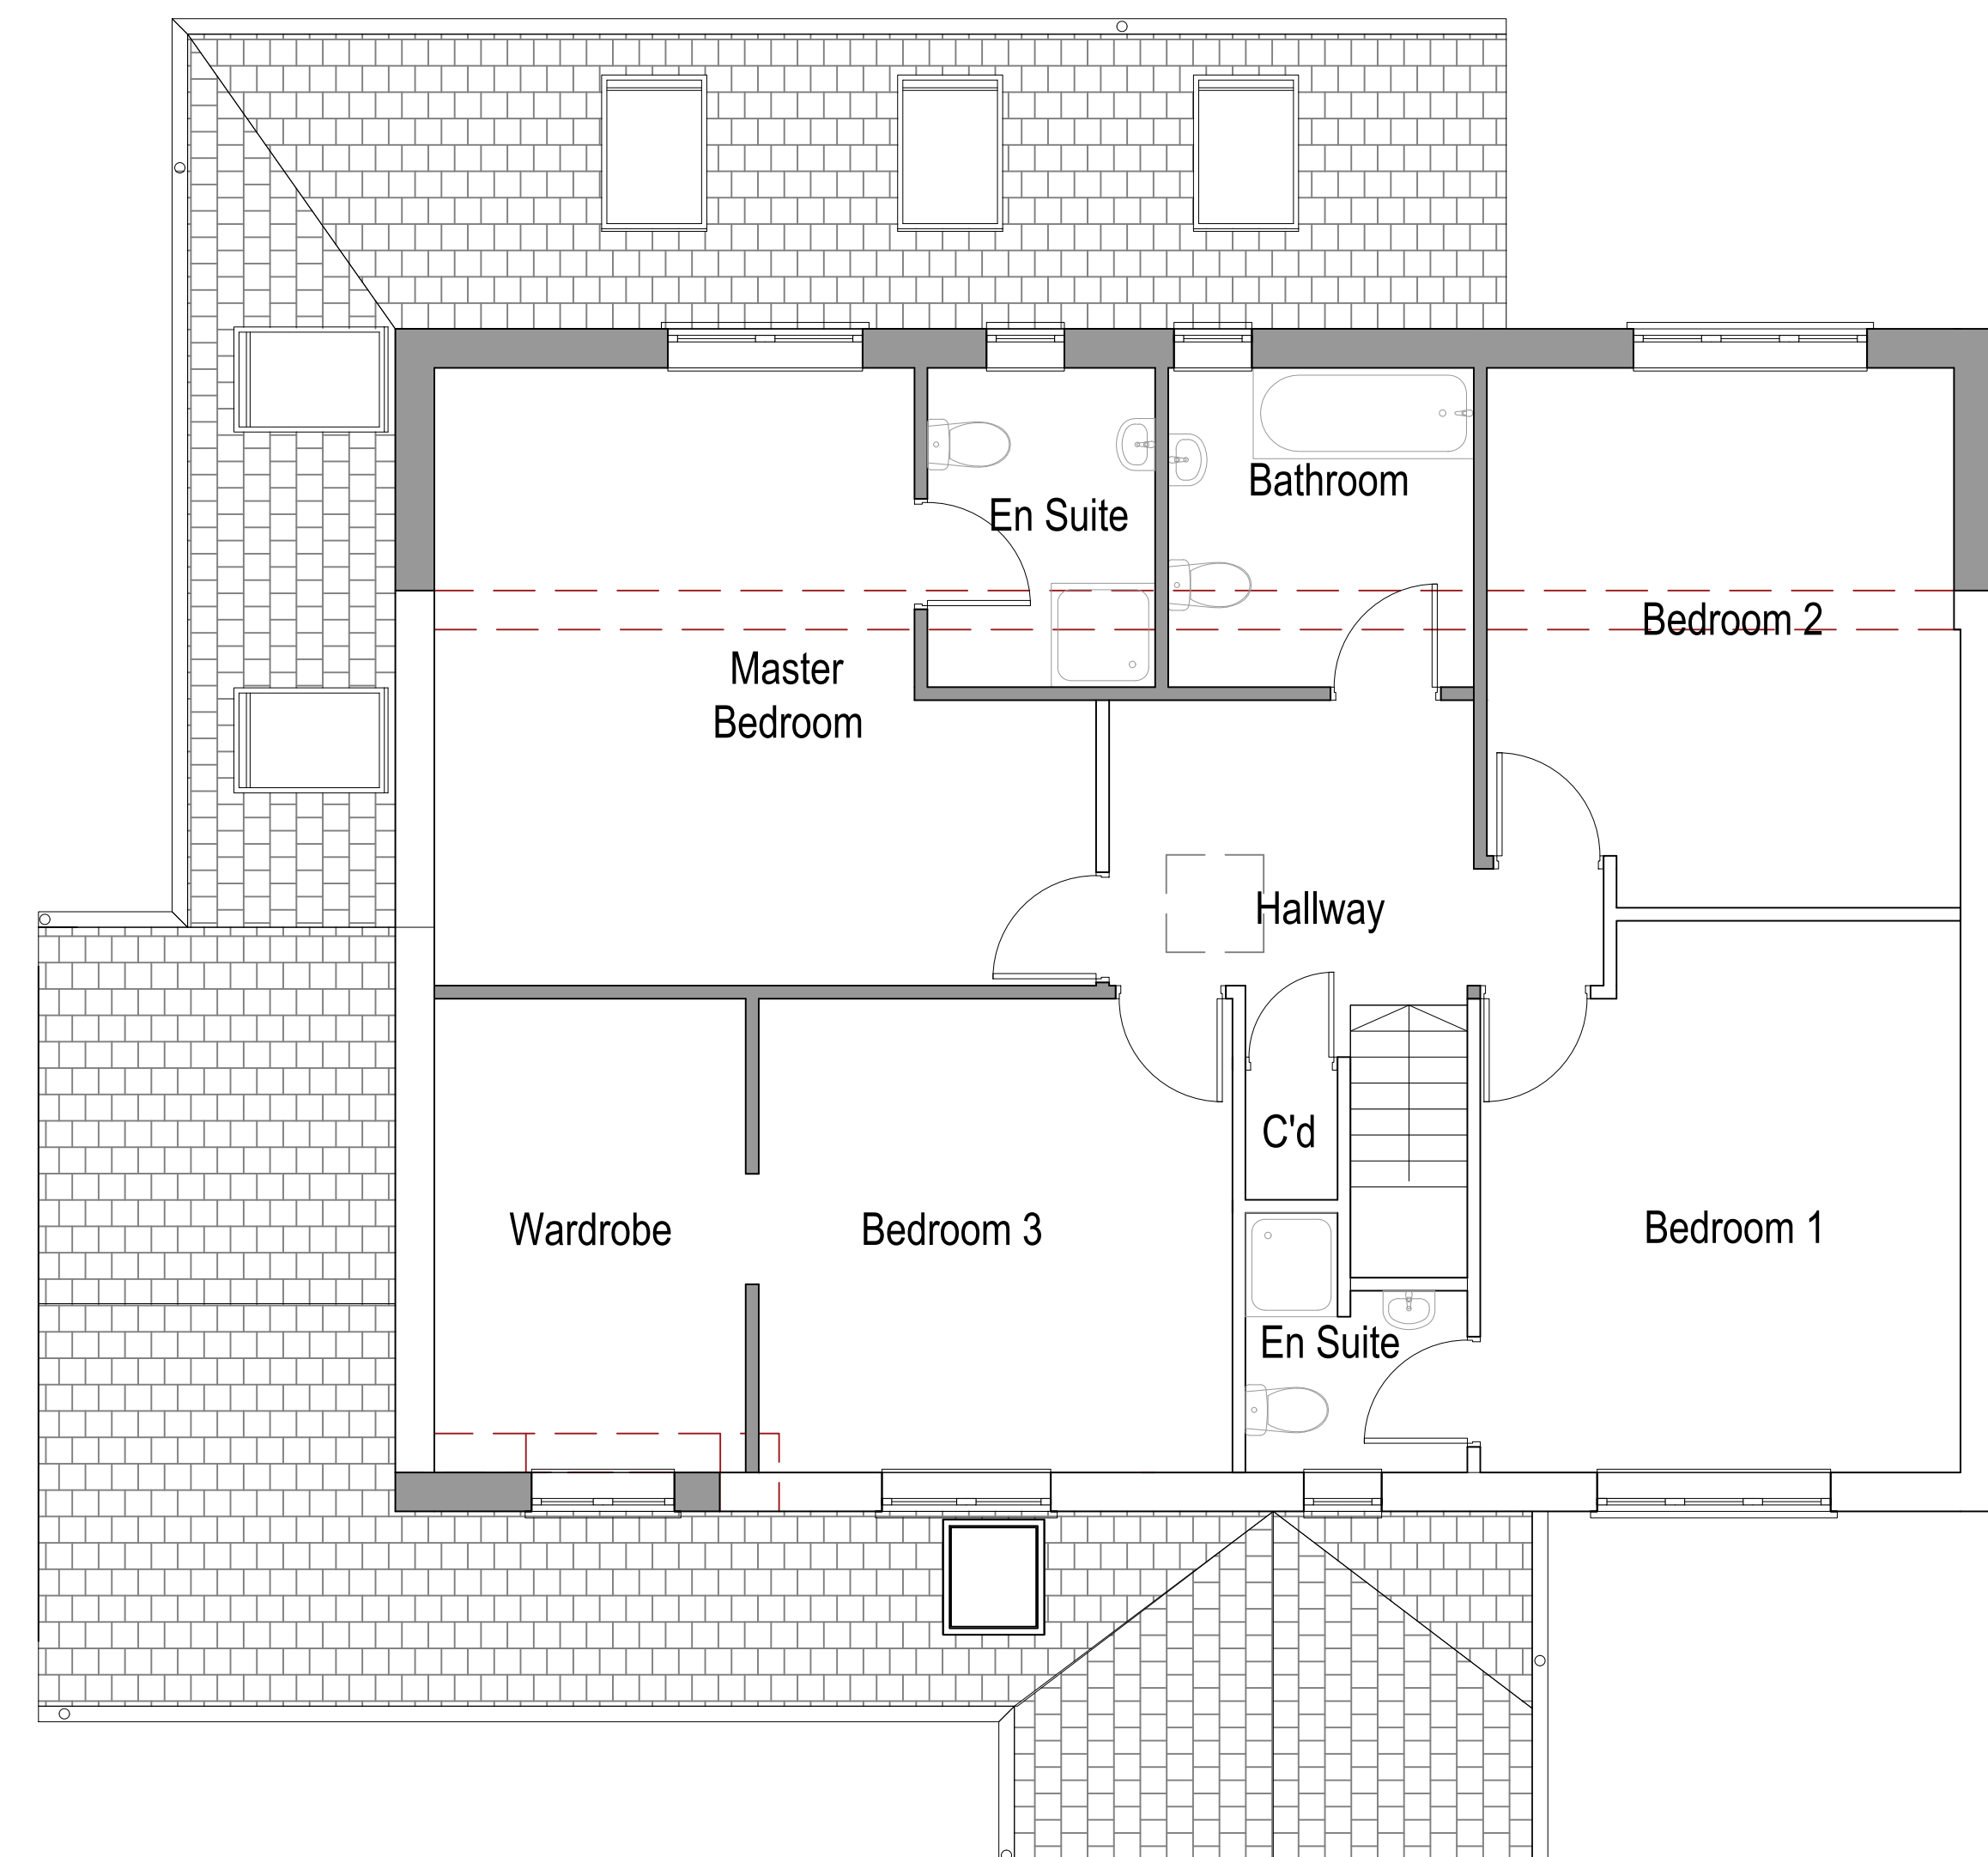


Proposed First Floor Plan
Scale 1:50
Area ca. 100.03 m²
Additional Area ca. 23.60m²

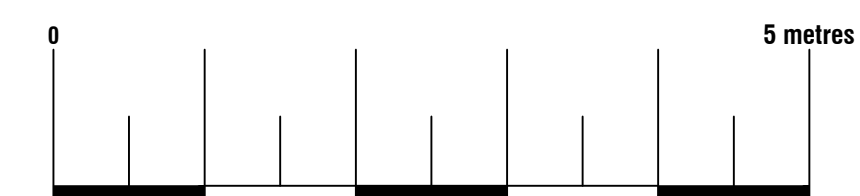


Arkiplan
74 Cardiff Road, CF15 7QE • Enquiries@ArkiPlan.co.uk

Site	6 Chive Road, Reading RG6 5XP	Date	09.10.2024
		Sheet	24-0718 D03 REV 7
		Job	Rear Extension
		Scale	As Shown@A1
Title Number	BK187627	Title	As Shown

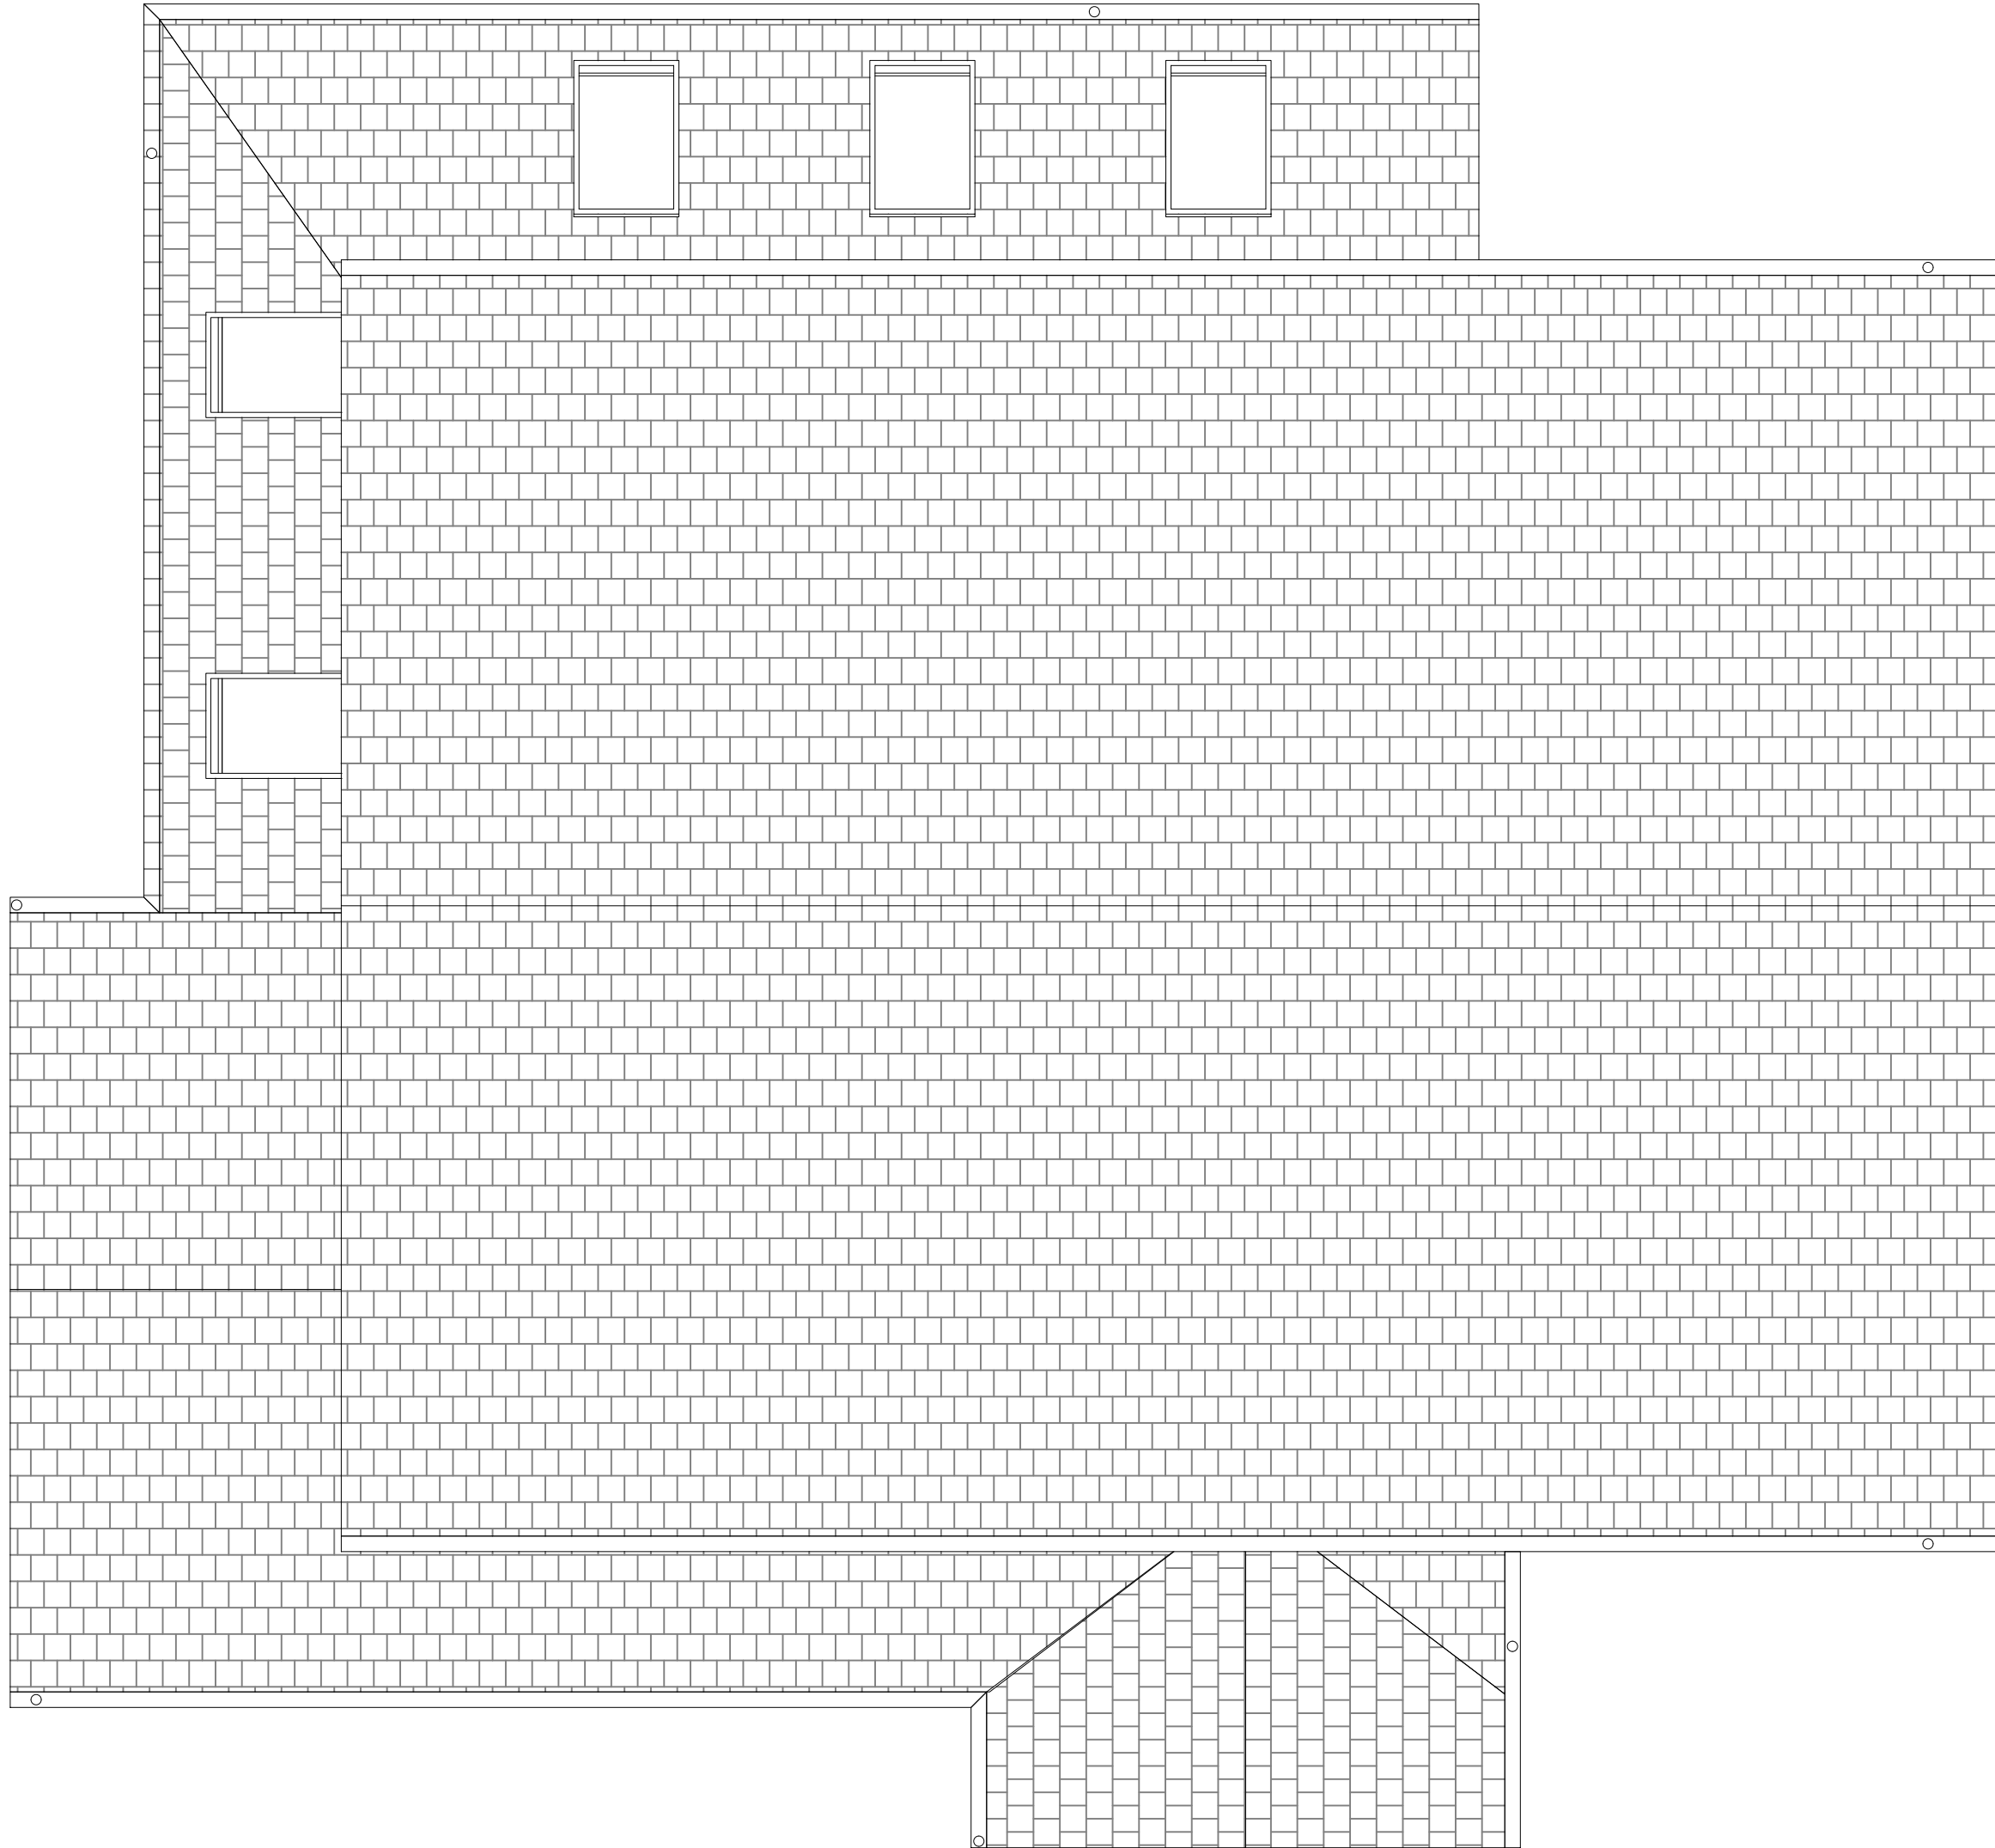

As approved under application number
241308
Under Construction


Existing Roof Plan
Scale 1:50

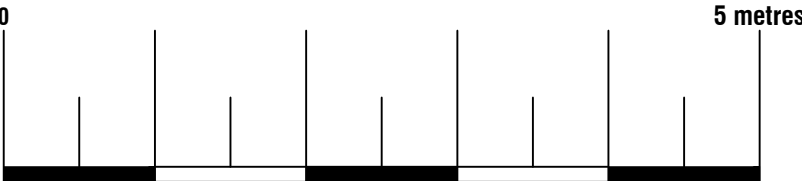




74 Cardiff Road, CF15 7QE • Enquiries@ArkiPlan.co.uk

Site	6 Chive Road, Reading RG6 5XP	Date	09.10.2024
		Sheet	24-0718 D04 REV 7
		Job	Rear Extension
		Scale	As Shown@A1
Title Number	BK187627	Title	As Shown

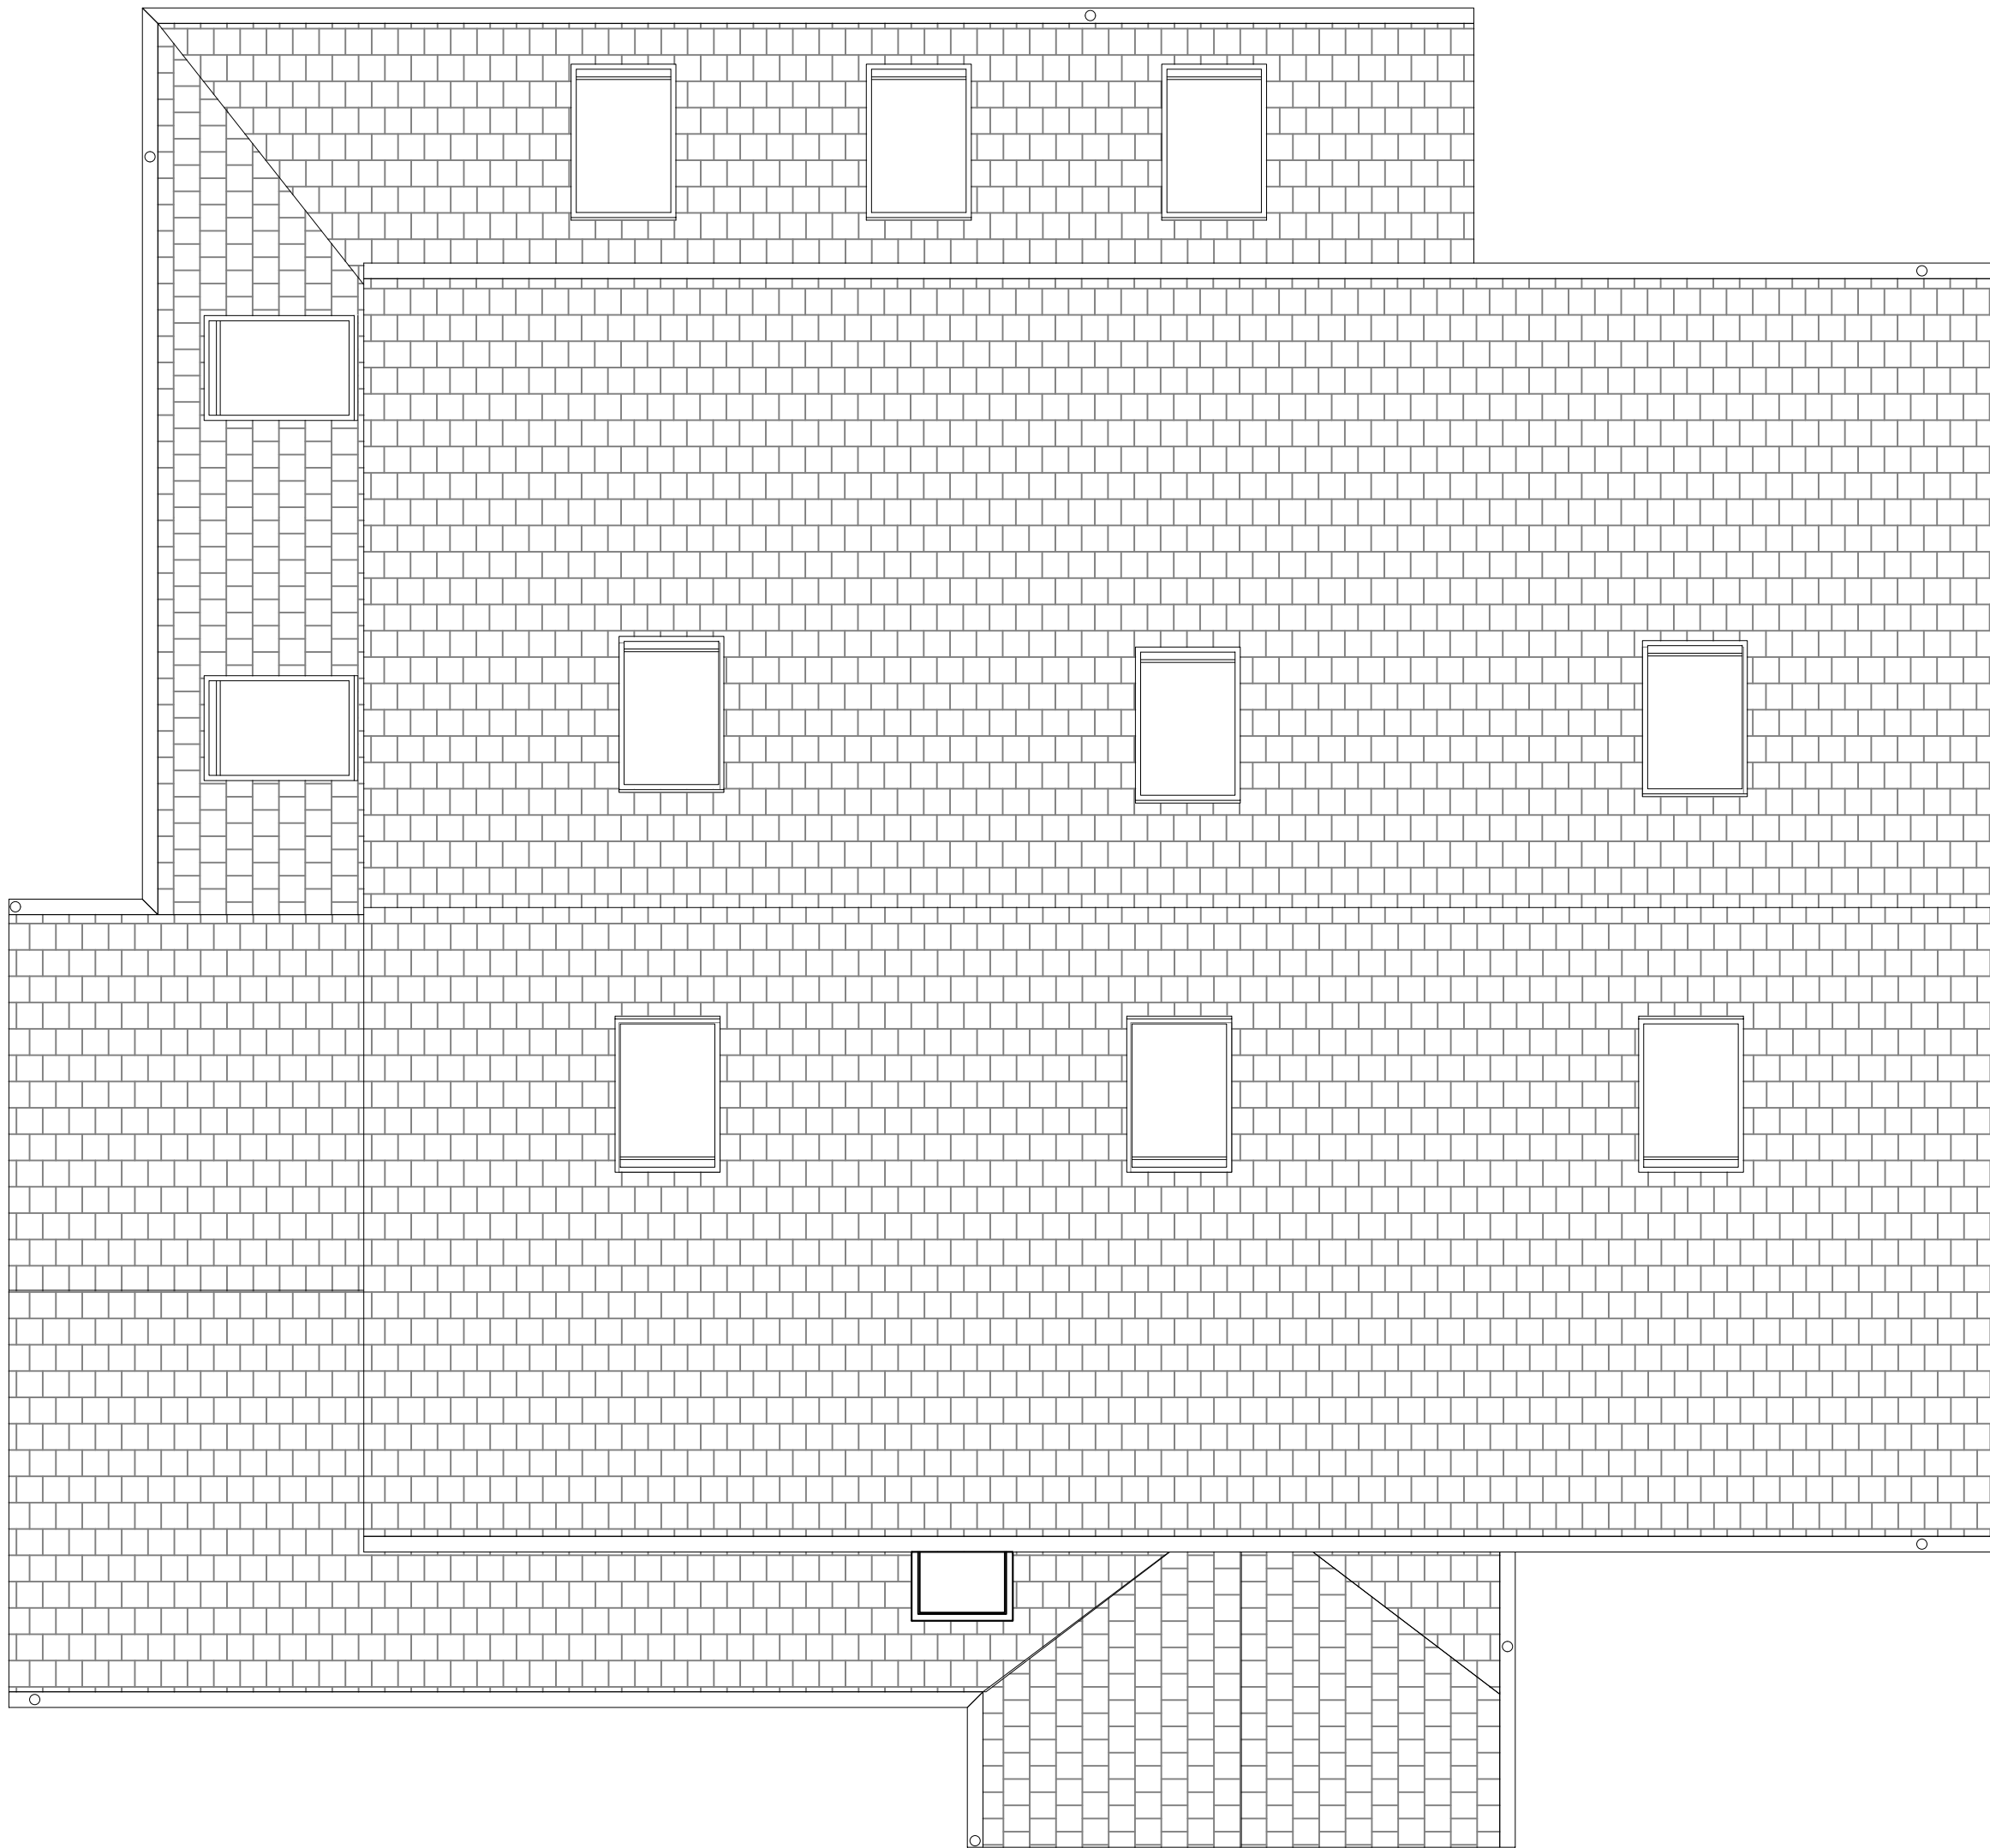


Proposed Roof Plan
Scale 1:50

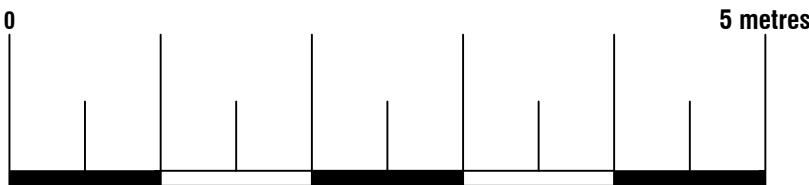

Arkiplan 74 Cardiff Road, CF15 7QE • Enquiries@ArkiPlan.co.uk			
Site	6 Chive Road, Reading RG6 5XP	Date	09.10.2024
		Sheet	24-0718 D05 REV 7
		Job	Rear Extension
		Scale	As Shown@A1
Title Number	BK187627	Title	As Shown


As approved under application number
241308
Under Construction

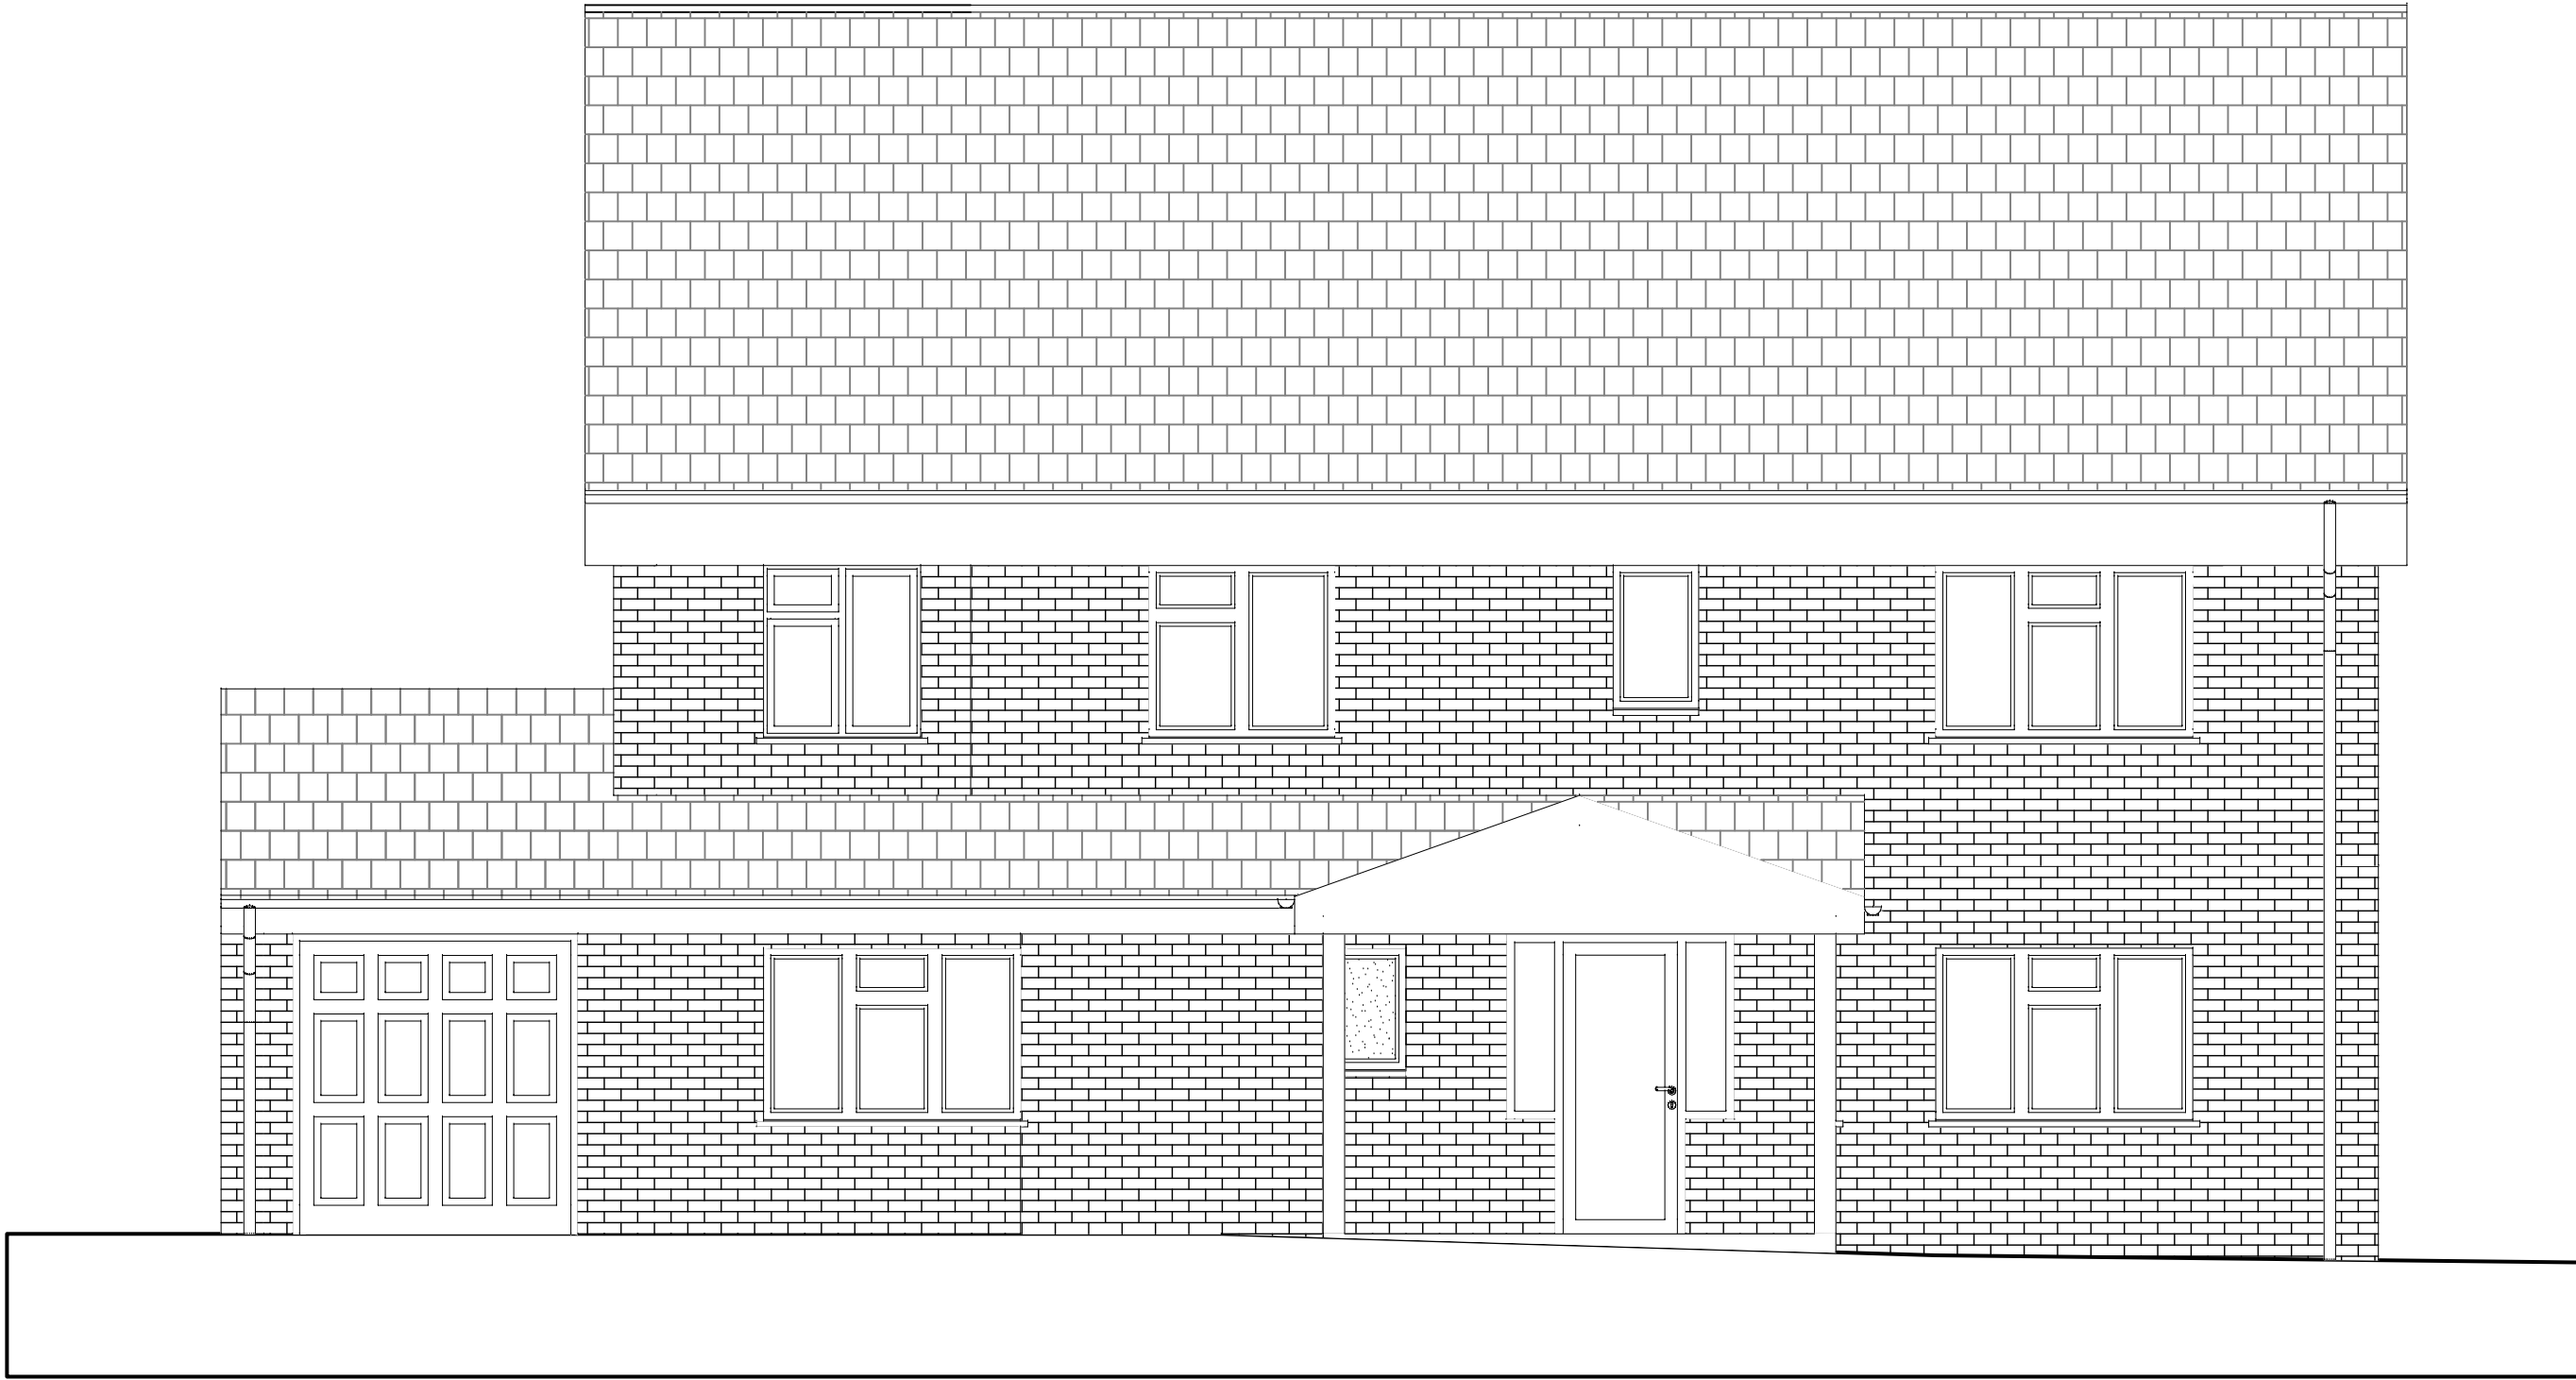


Existing East Elevation
Scale 1:50




Existing West Elevation
Scale 1:50

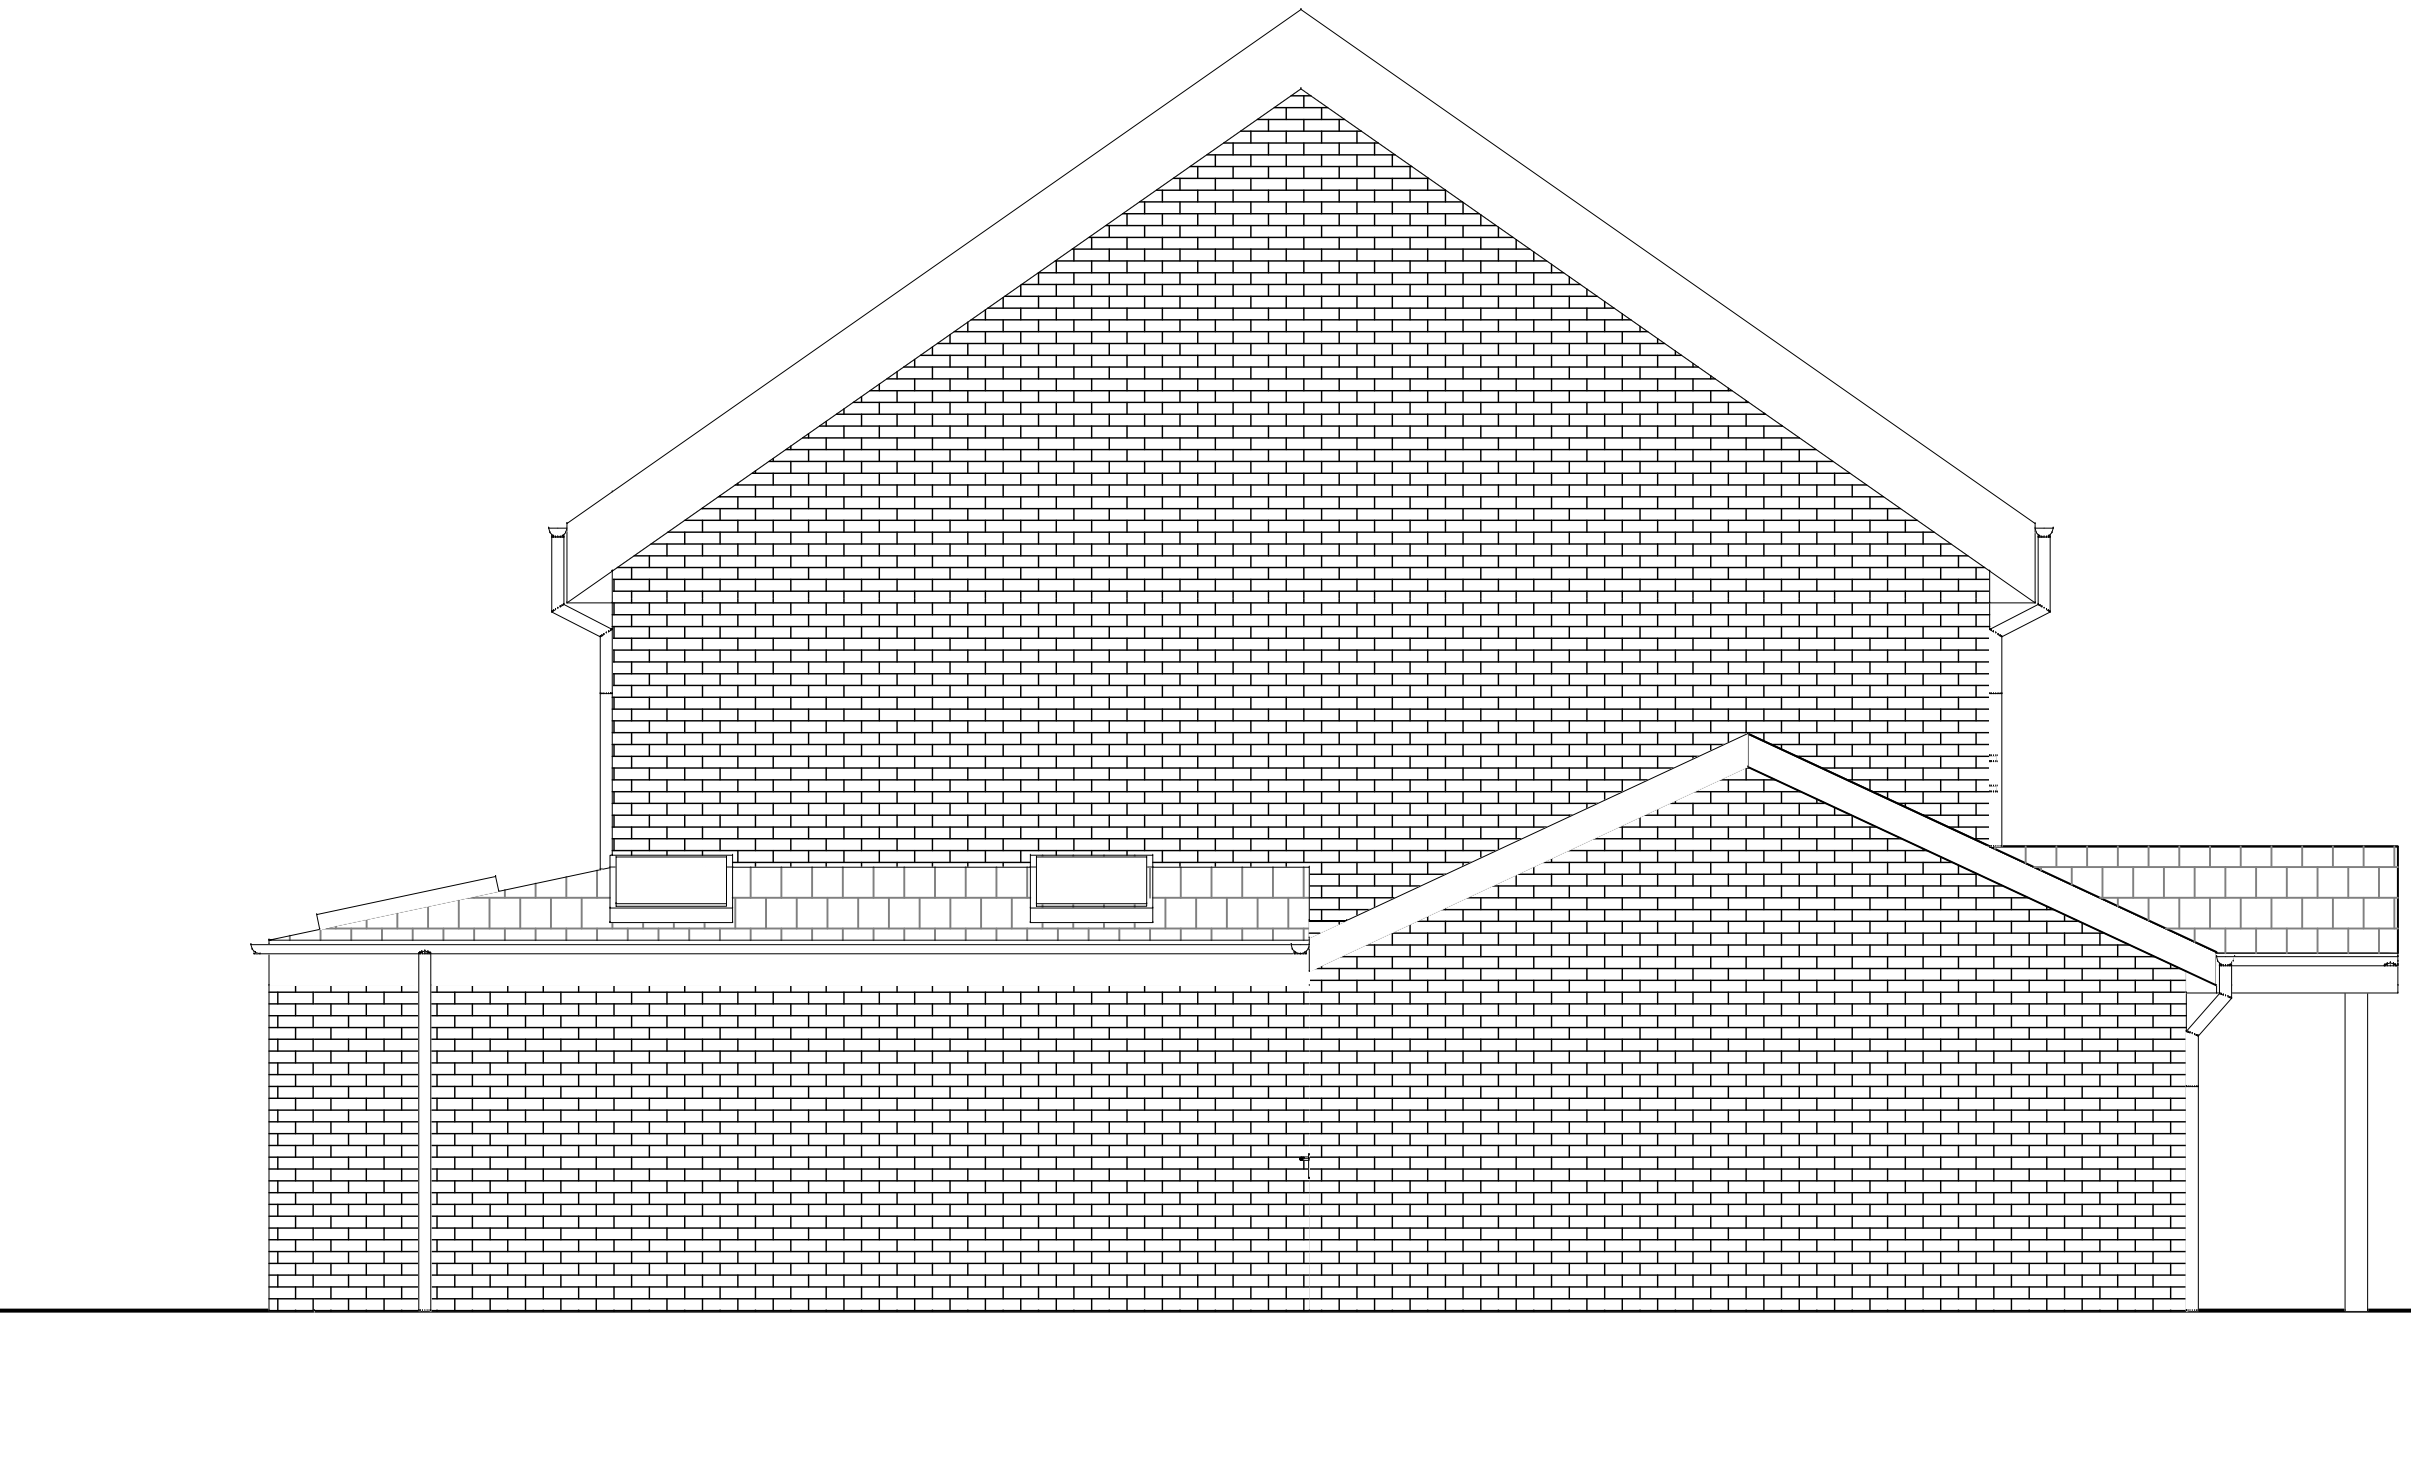

Existing South Elevation
Scale 1:50

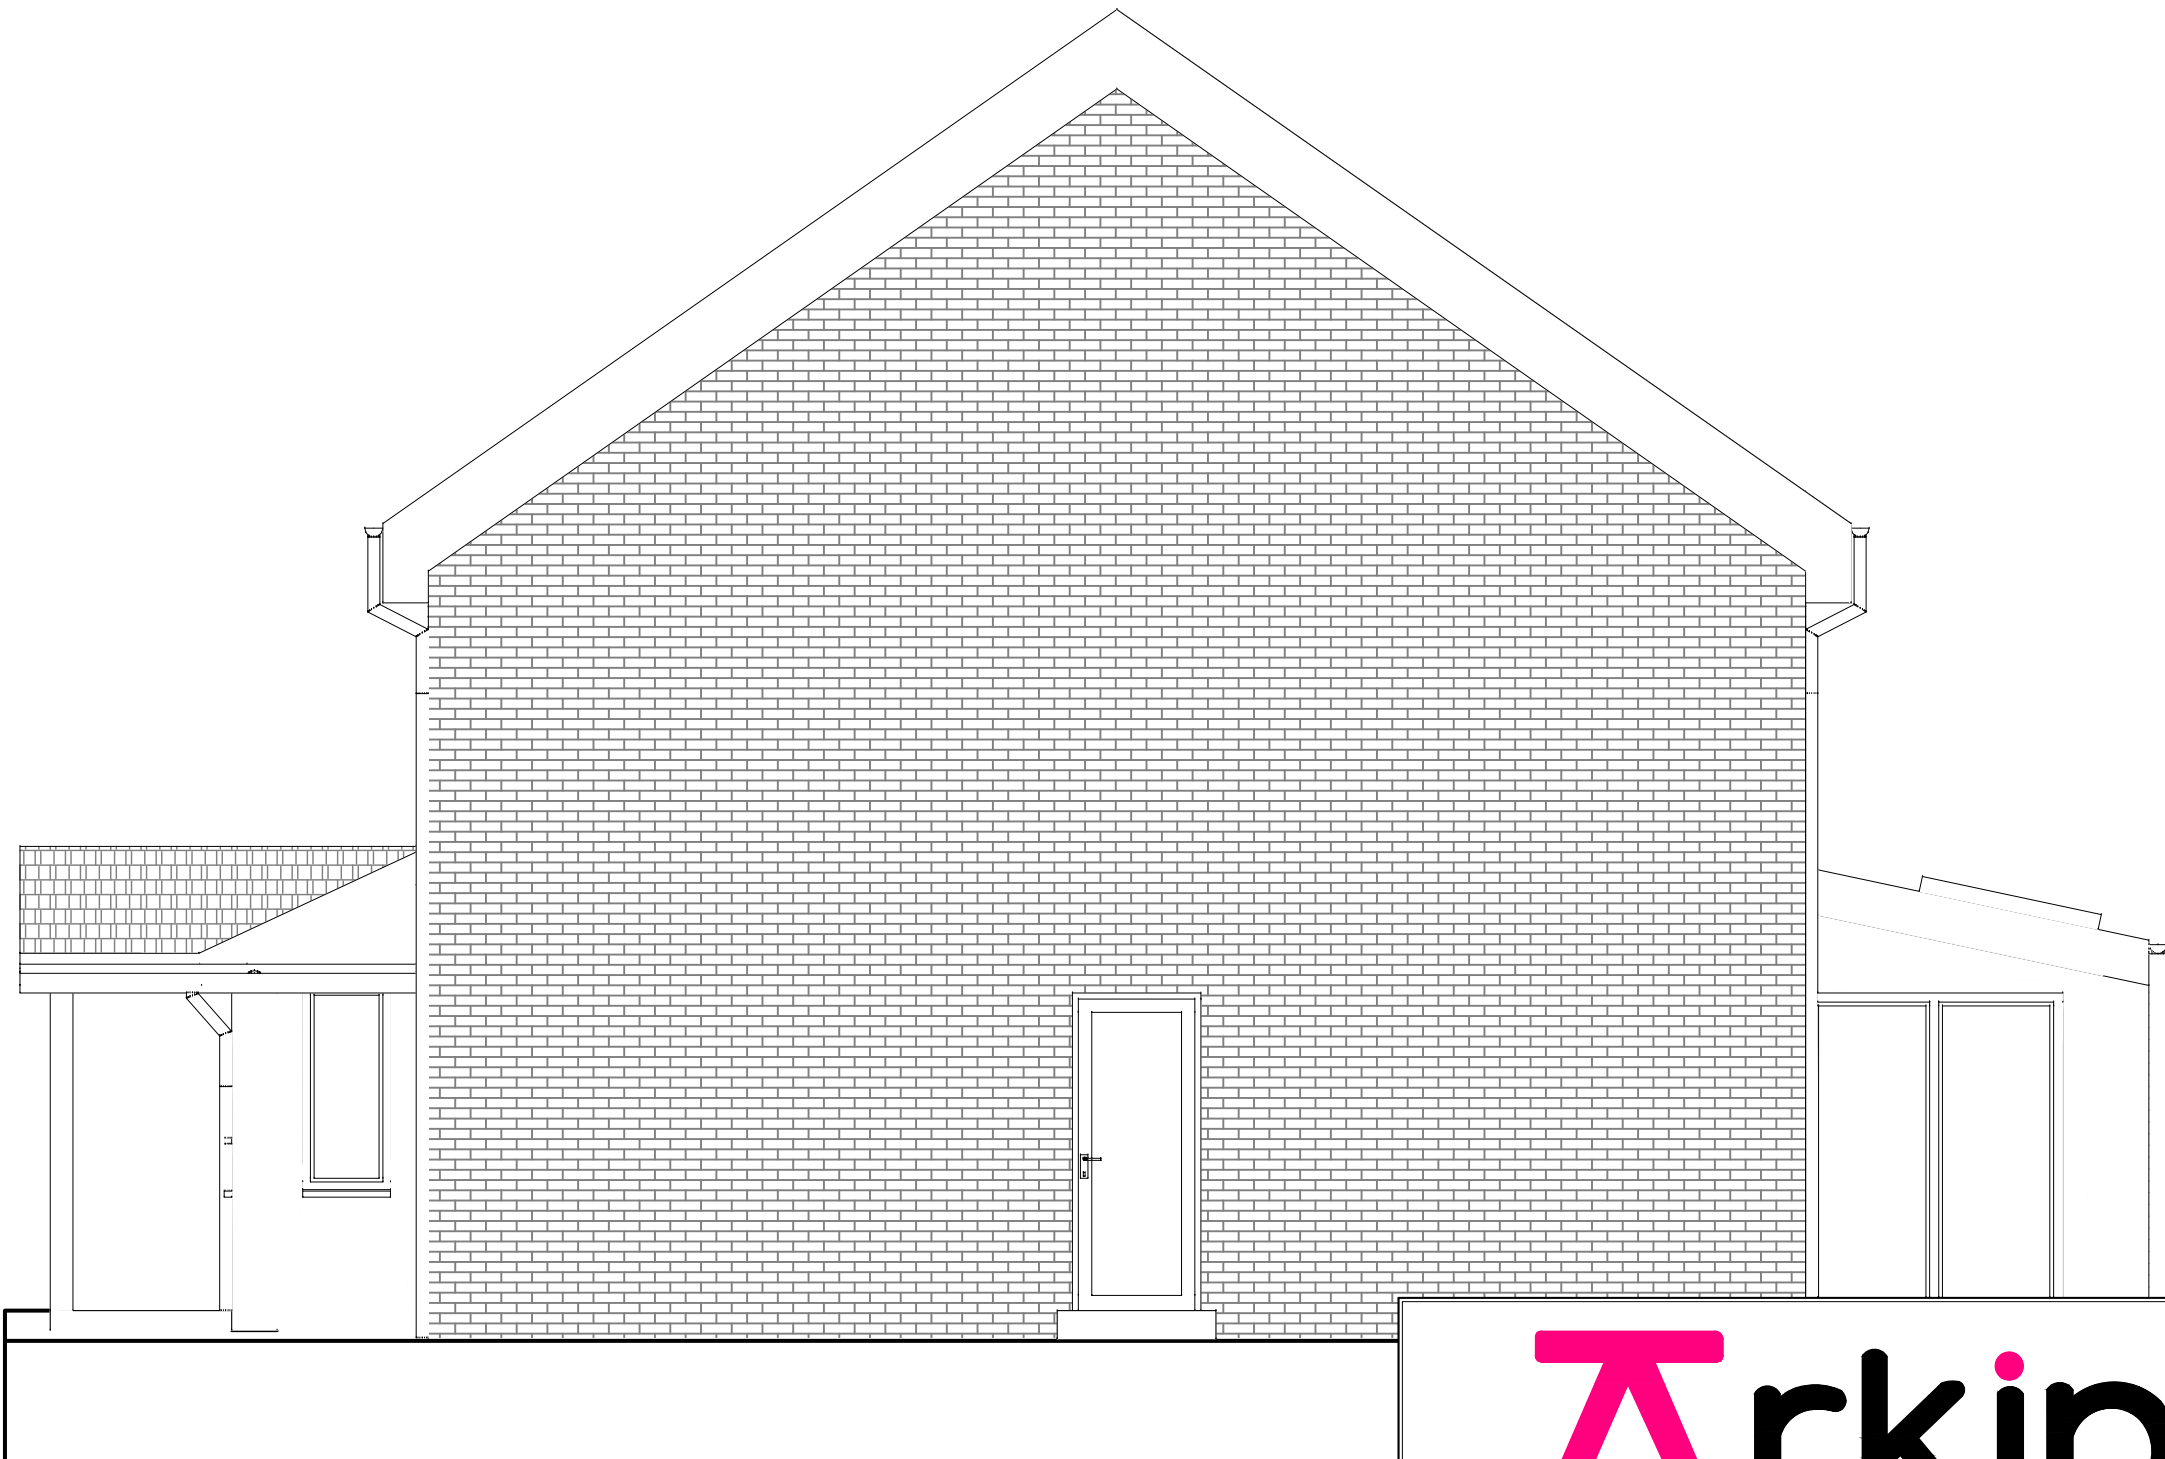

Existing North Elevation
Scale 1:50

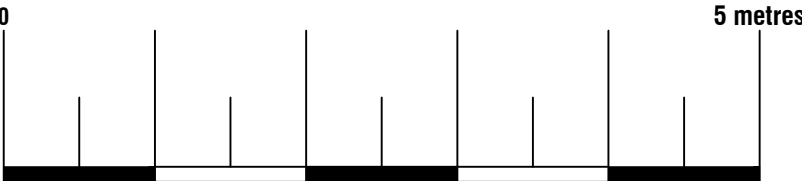





74 Cardiff Road, CF15 7QE • Enquiries@ArkiPlan.co.uk

Site	6 Chive Road, Reading RG6 5XP	Date	09.10.2024
		Sheet	24-0718 D06 REV 7
		Job	Rear Extension
		Scale	As Shown@A1
Title Number	BK187627	Title	As Shown


Proposed Materials:
Walls: Brick to match existing
Roof: Tiles to match existing
Windows: to match existing

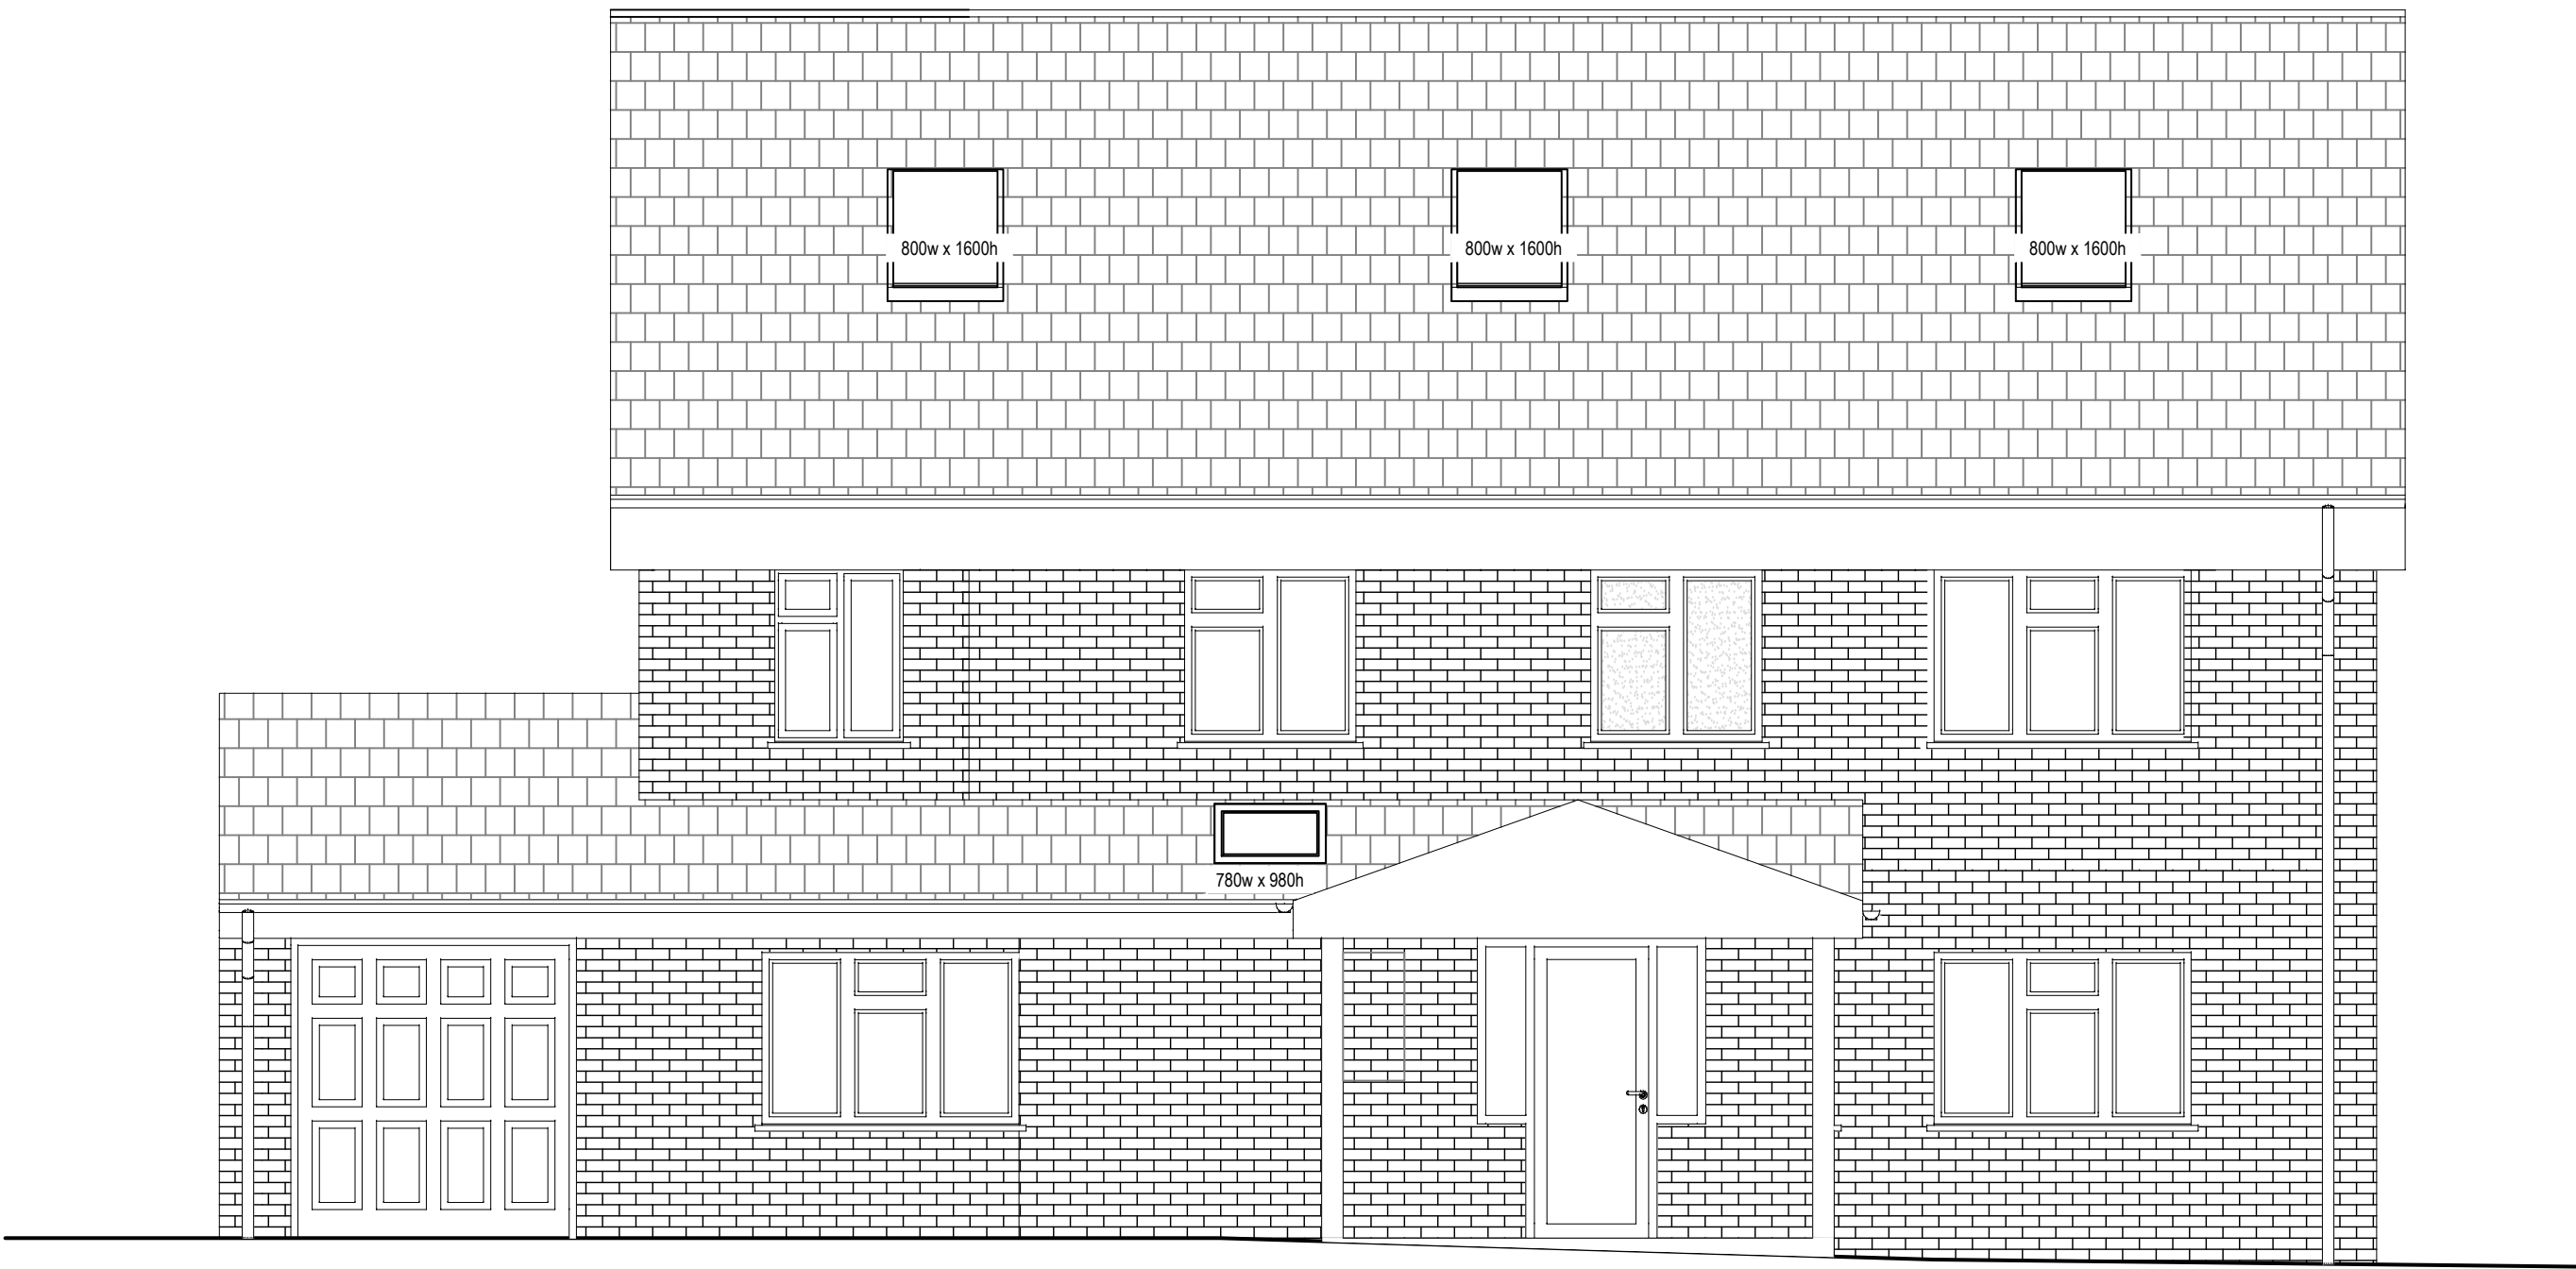

Proposed East Elevation
Scale 1:50

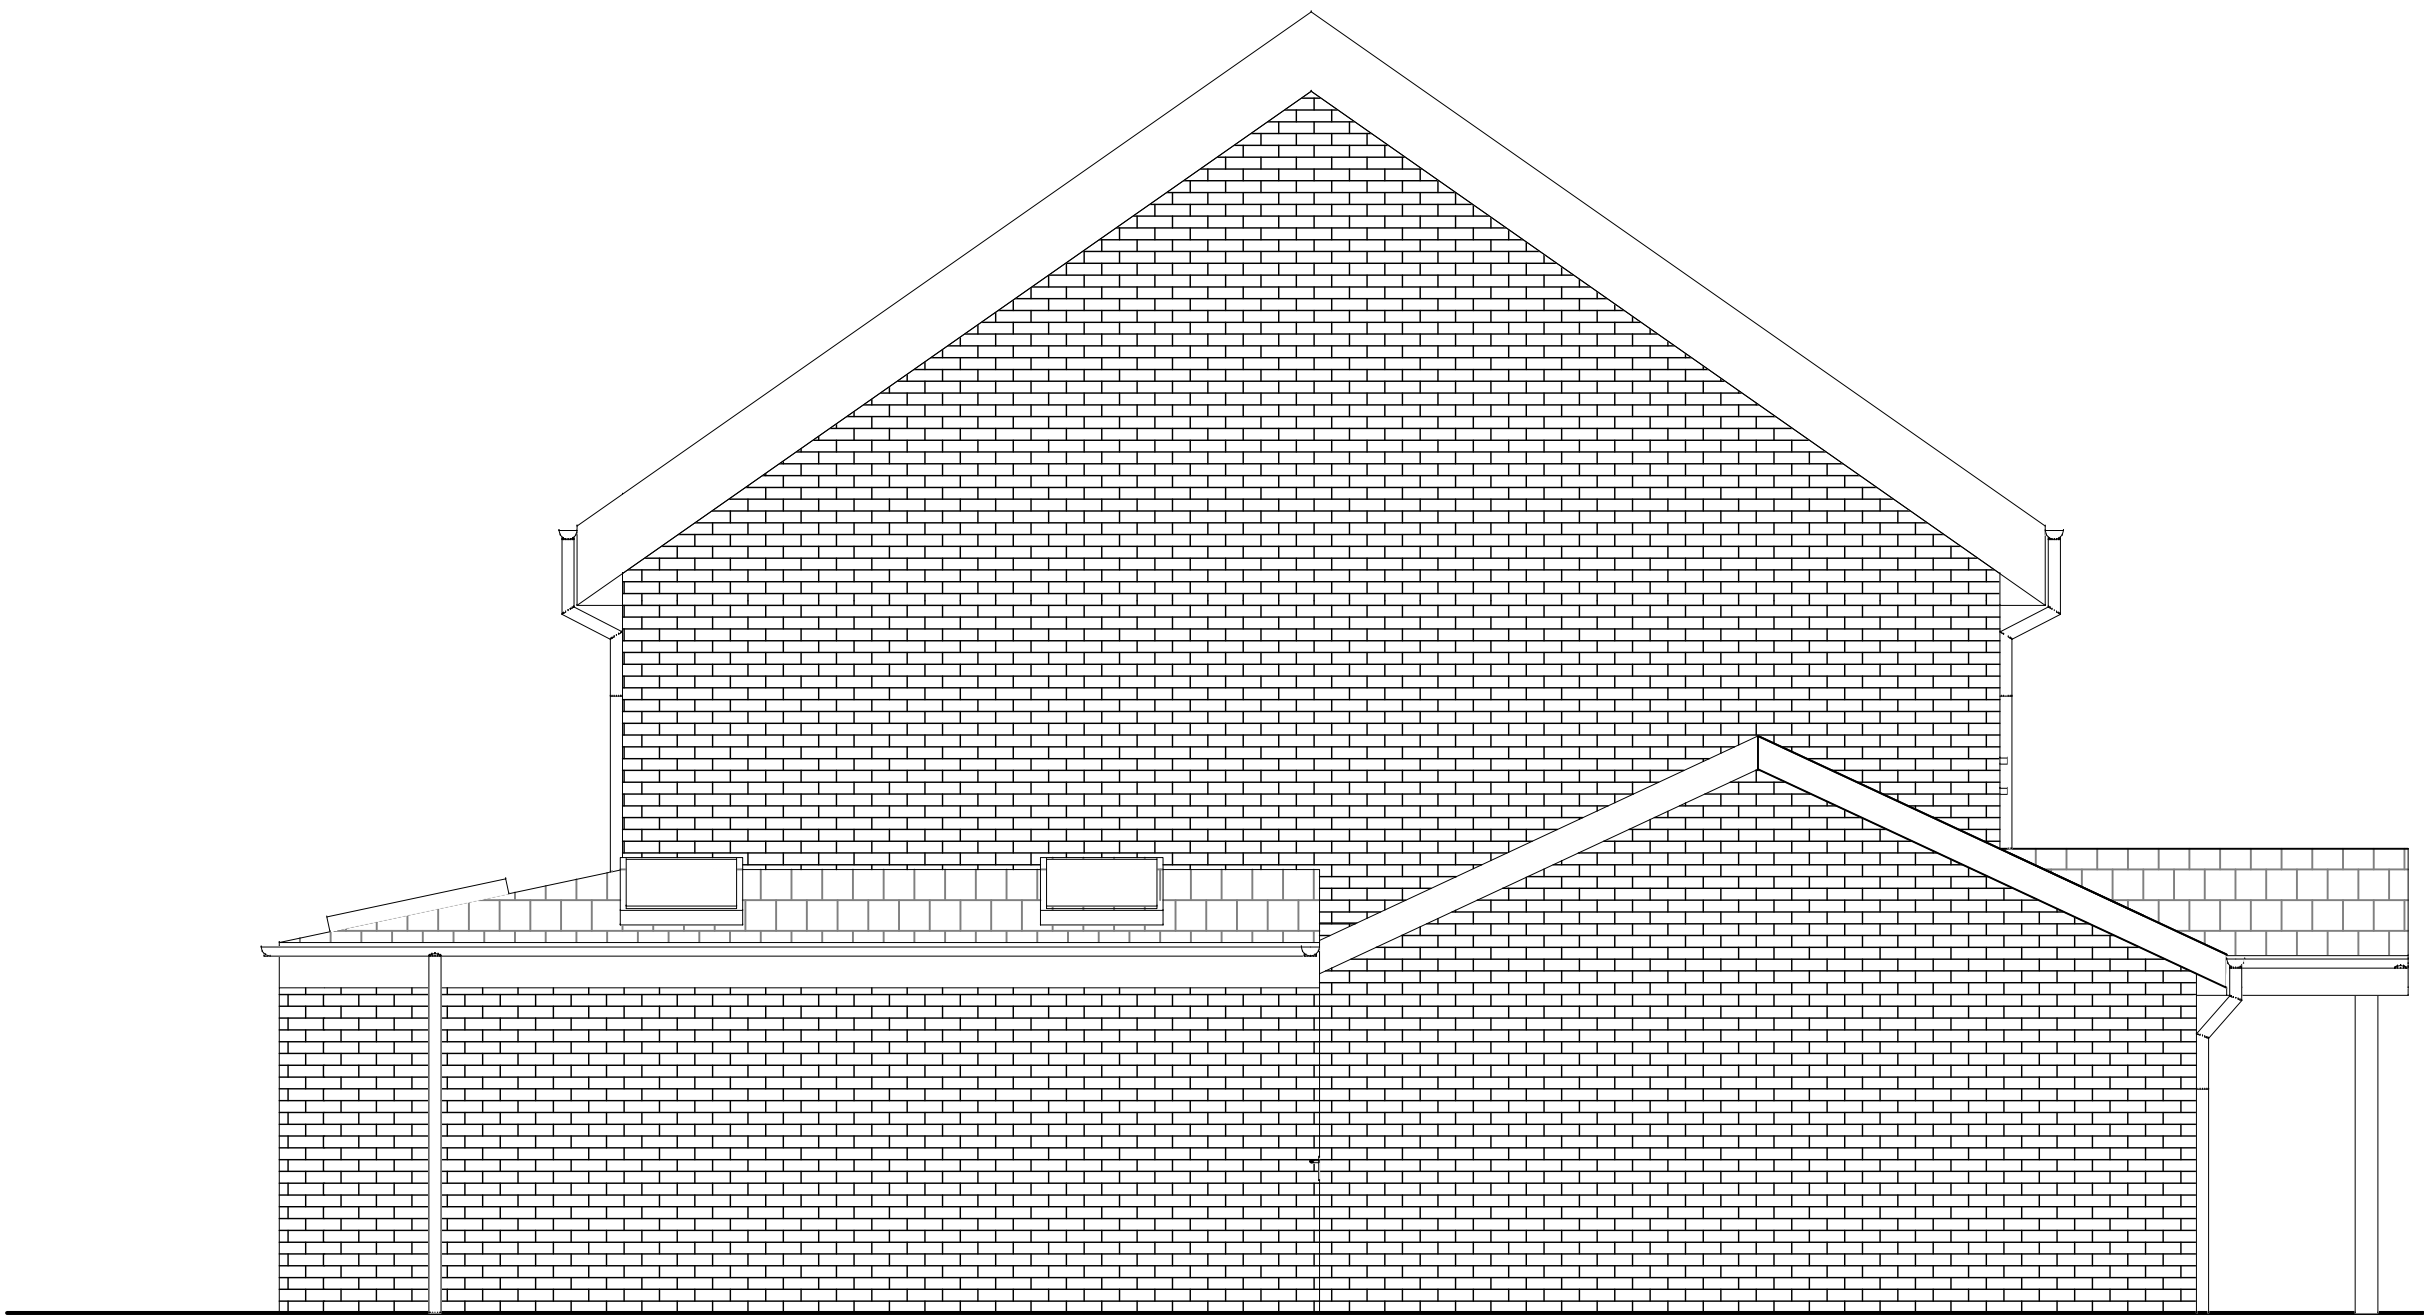


Proposed South Elevation
Scale 1:50

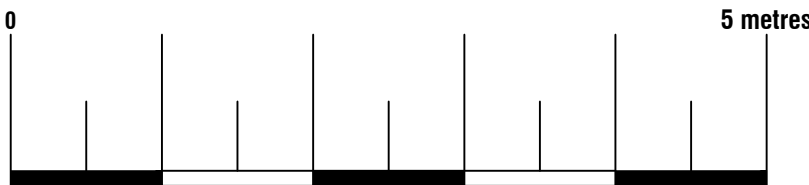


Arkiplan 74 Cardiff Road, CF15 7QE • Enquiries@ArkiPlan.co.uk			
Site	6 Chive Road, Reading RG6 5XP	Date	09.10.2024
		Sheet	24-0718 D07 REV 7
		Job	Rear Extension
		Scale	As Shown@A1
Title Number	BK187627	Title	As Shown


Proposed Materials:
Walls: Brick to match existing
Roof: Tiles to match existing
Windows: to match existing

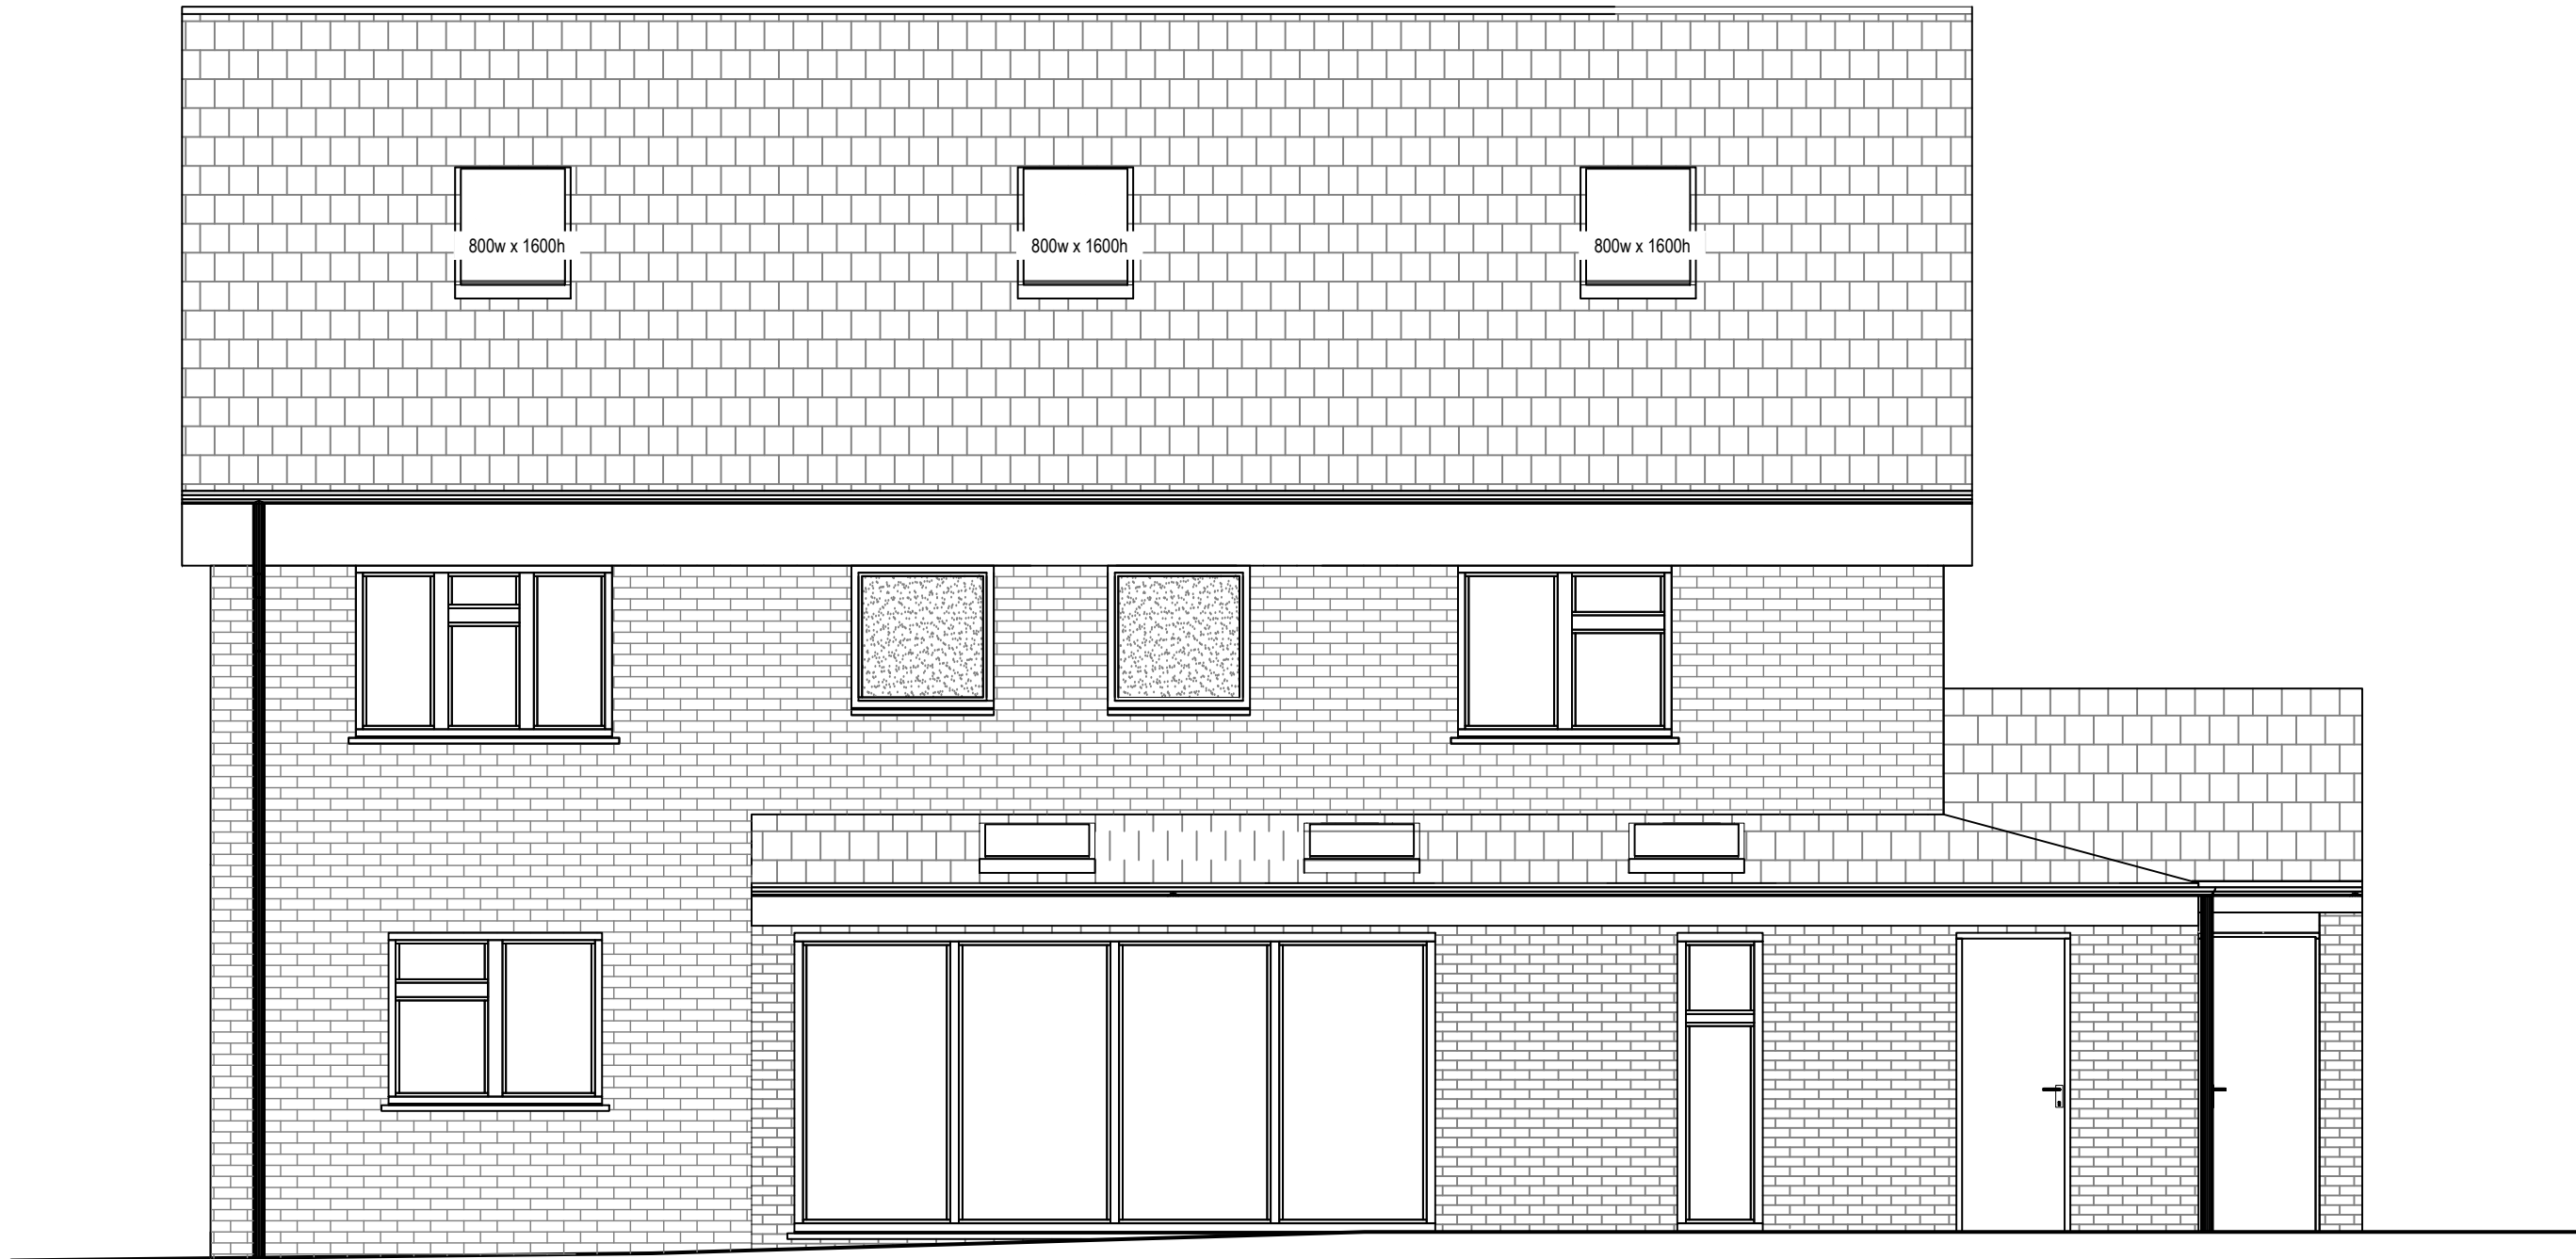

Proposed West Elevation
Scale 1:50

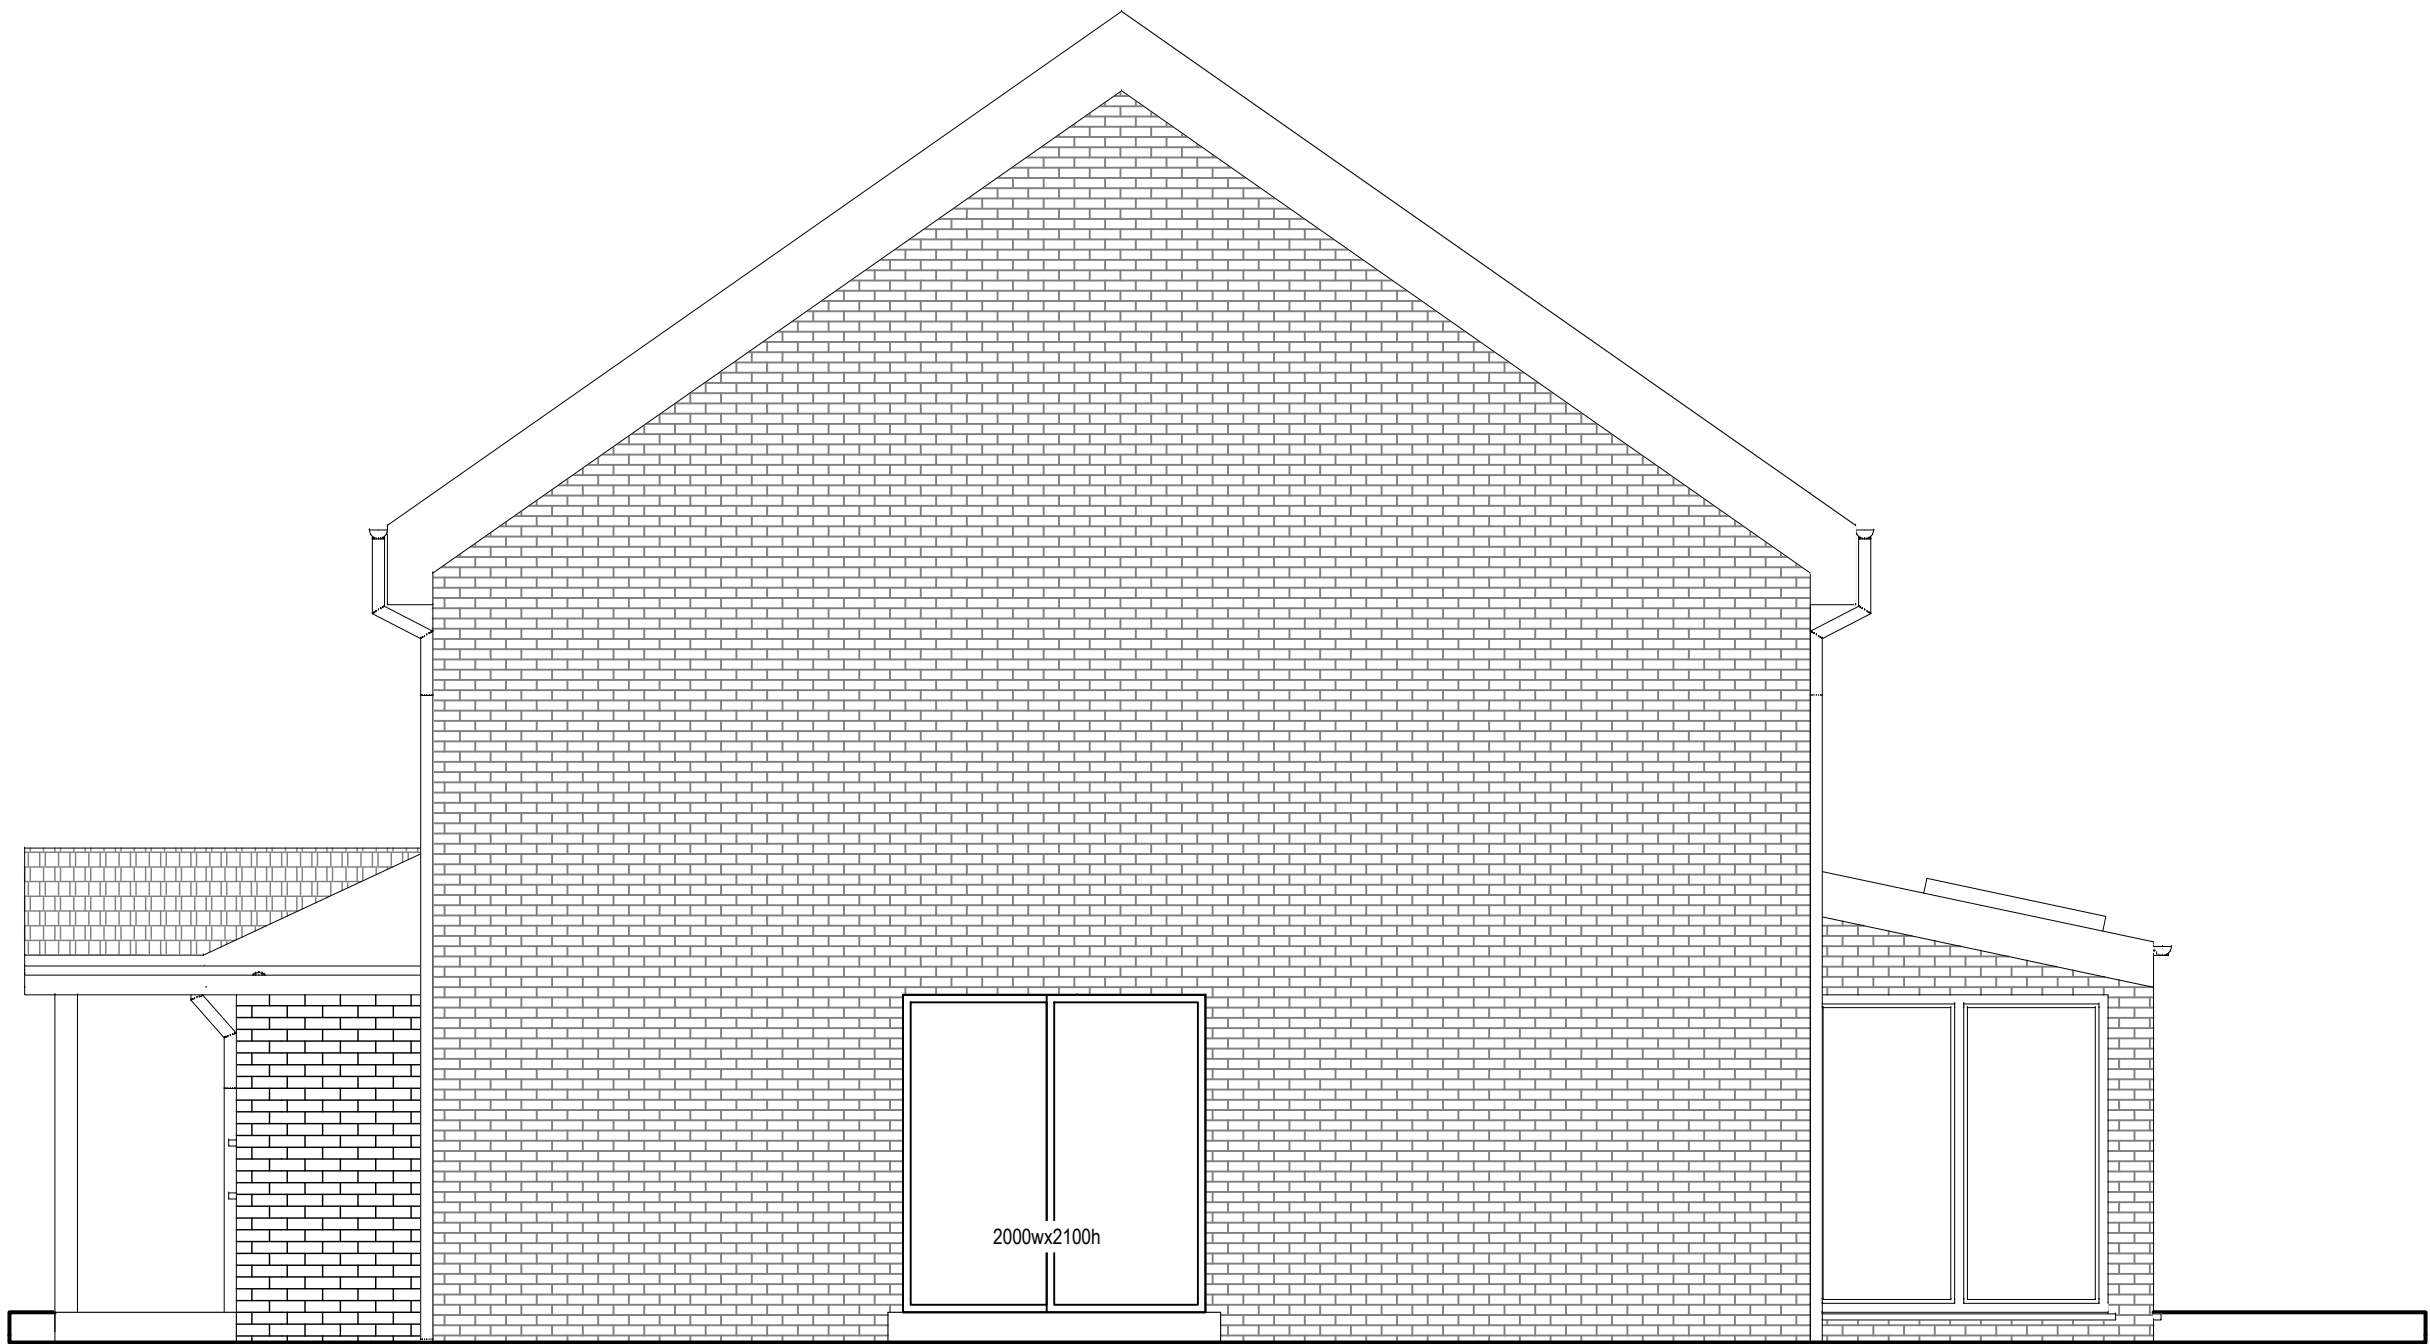

Proposed North Elevation
Scale 1:50

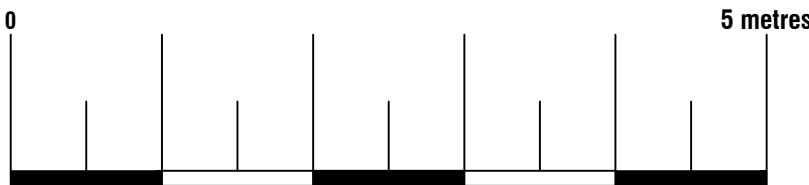



74 Cardiff Road, CF15 7QE • Enquiries@ArkiPlan.co.uk

Site	6 Chive Road, Reading RG6 5XP	Date	09.10.2024
		Sheet	24-0718 D08 REV 7
		Job	Rear Extension
Title Number	BK187627	Scale	As Shown@A1
		Title	As Shown