




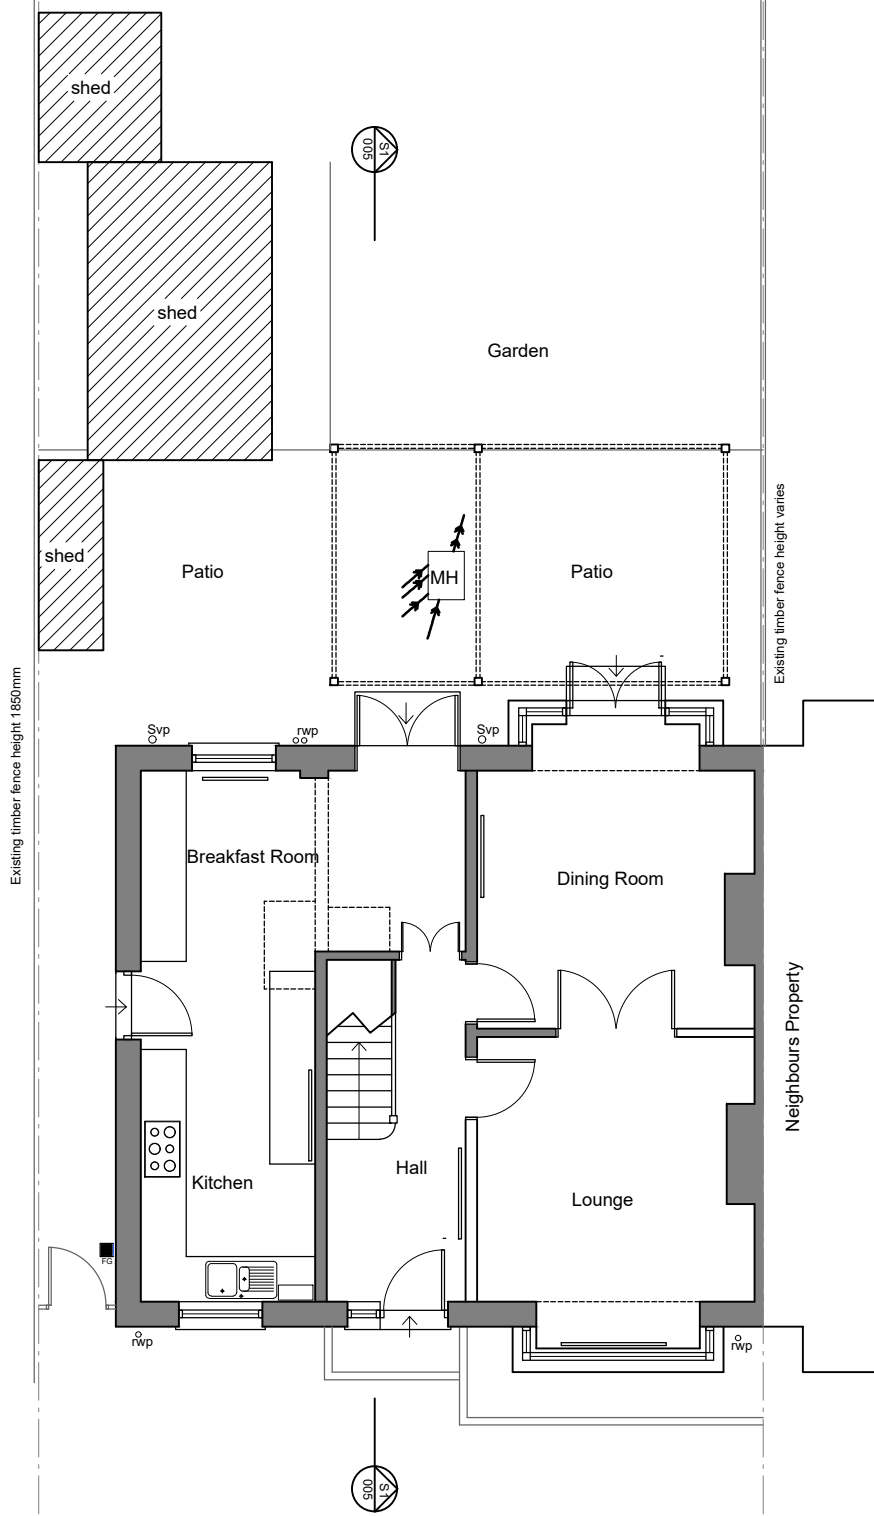

Ground Floor Plan

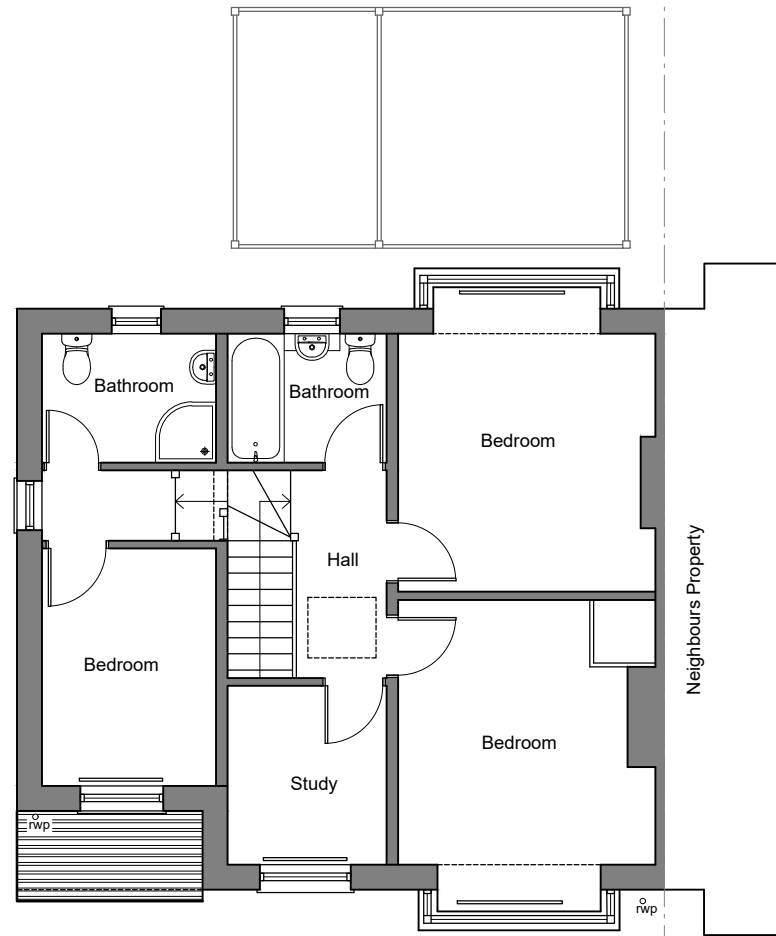


First Floor Plan

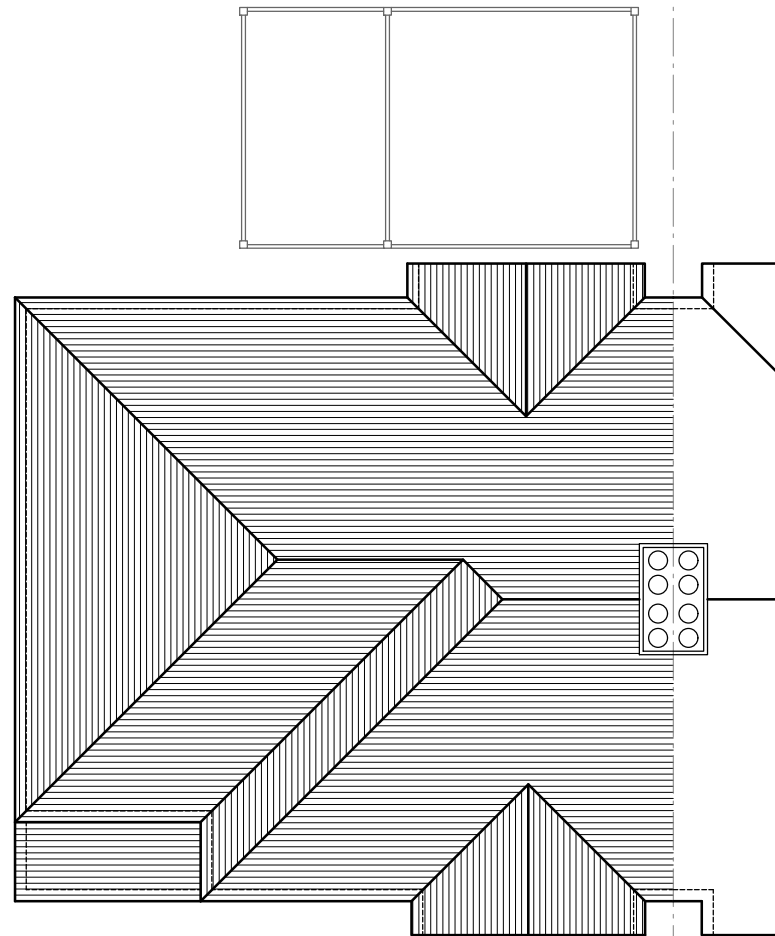

Roof Plan

IAN HUNT ASSOCIATES

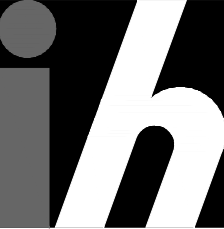


Oakwood House
14 High Tree Drive Earley
Reading Berkshire RG6 1EU
0118 935 3655
info@ihaltd.co.uk

Project Proposed Extension & Alterations
at: 32 Erleigh Court Gardens,
Earley RG6 1EH

Client James and Laura Ashton

Title Existing Ground & First Floor and Roof Plans

Revision

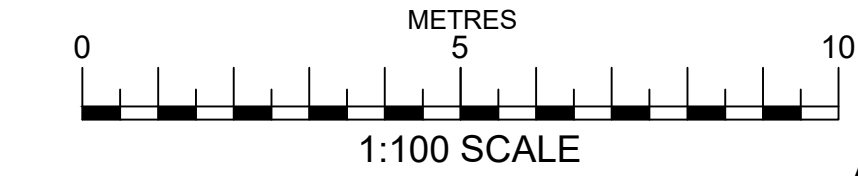

Drawn	Scale	Date
NA	1:100	September 2025
Drawing No		Rev
1612.02		

All dimensions to be checked on site prior to the commencement of any construction. This drawing may not be reproduced in any part or form without the written consent of Ian Hunt Associates Ltd.

ALL COPYRIGHTS RESERVED

A3