



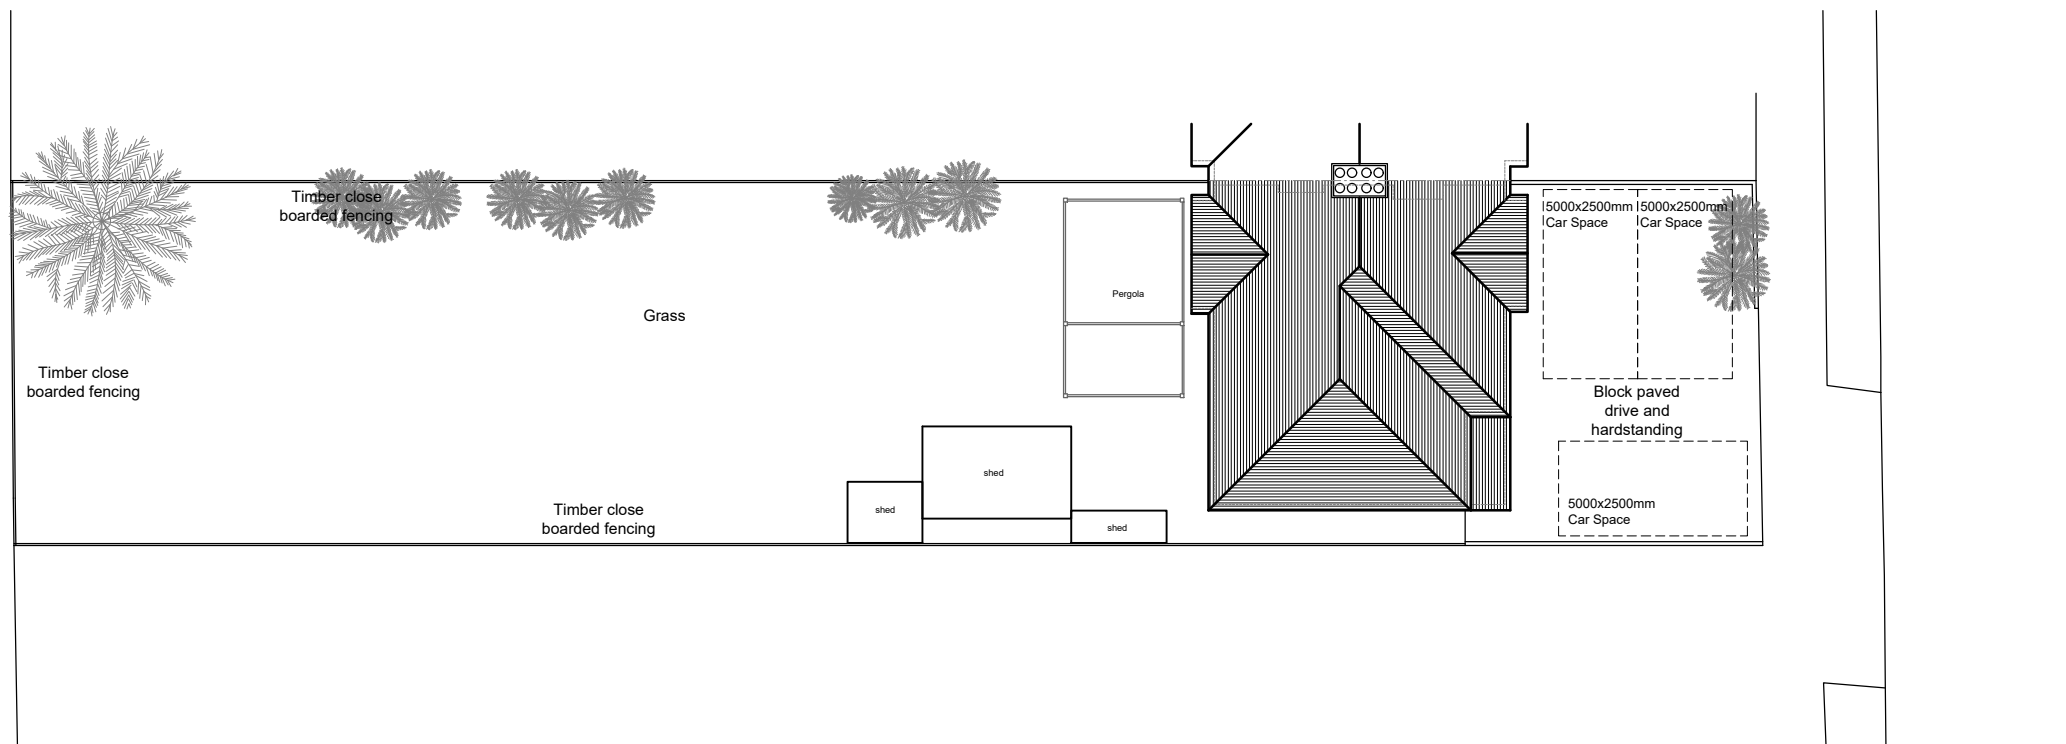

Existing Site Plan 1:200

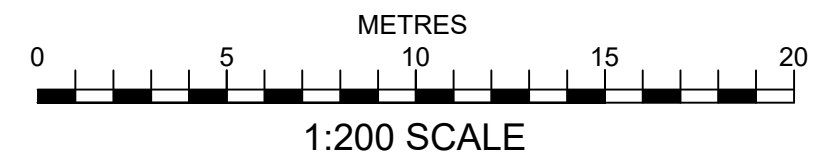

IAN HUNT ASSOCIATES



Oakwood House
14 High Tree Drive Earley
Reading Berkshire RG6 1EU
0118 935 3655
info@ihaltld.co.uk

Project Proposed Extension & Alterations
at: 32 Erleigh Court Gardens,
Earley RG6 1EH

Client James and Laura Ashton

Title Existing Site Plan

Revision

Drawn NA
Scale 1:200
Date Aug 2025

Drawing No
1612.05

Rev

A3

All dimensions to be checked on site prior
to the commencement of any construction.
This drawing may not be reproduced in
any part or form without the written
consent of Ian Hunt Associates Ltd.

ALL COPYRIGHTS RESERVED