



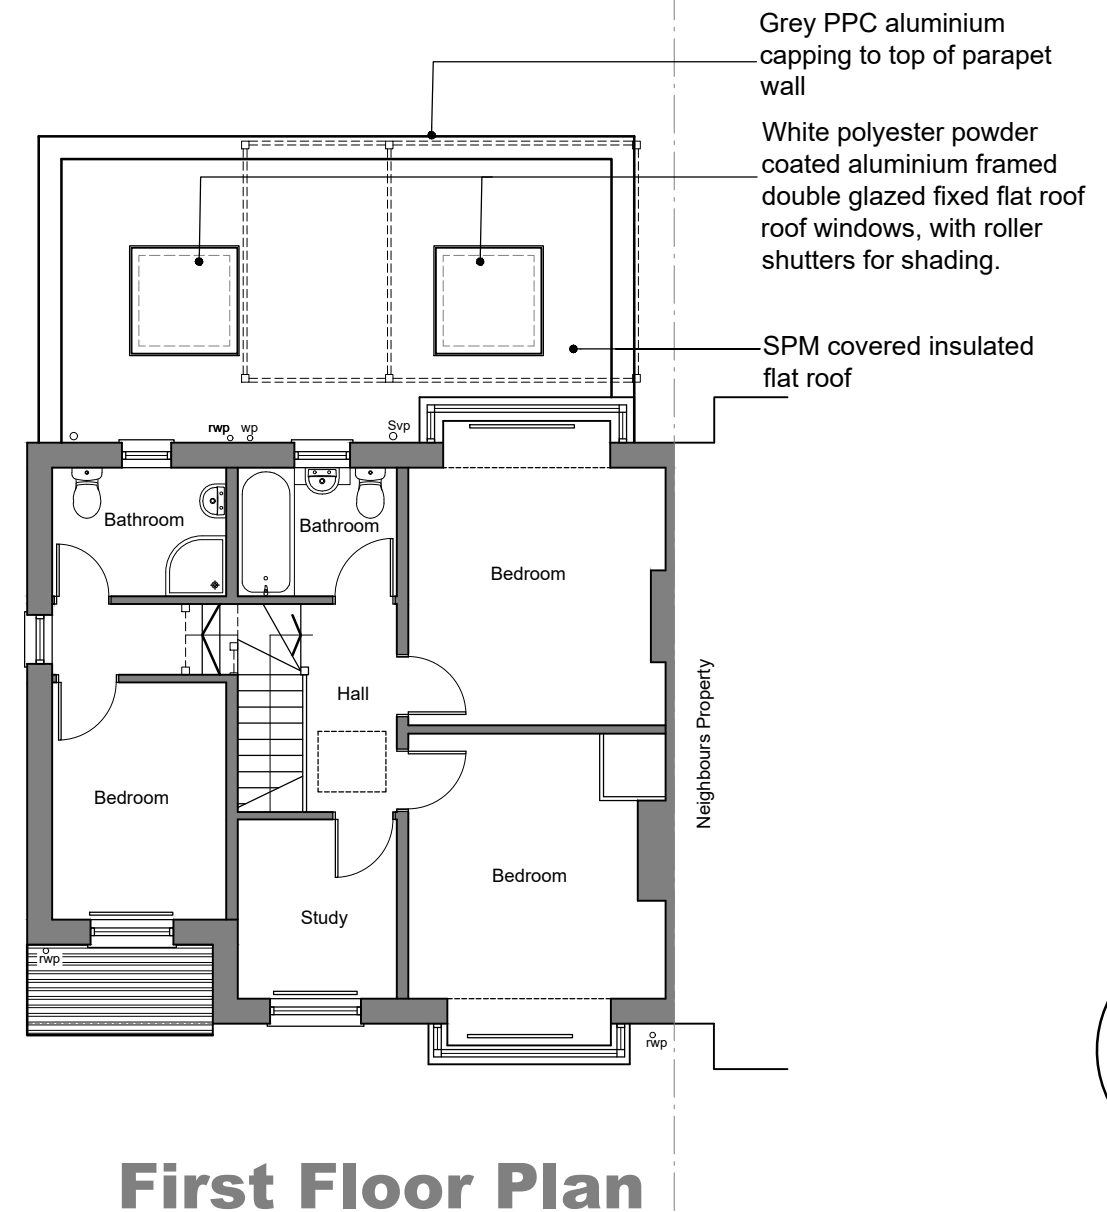

IAN HUNT ASSOCIATES

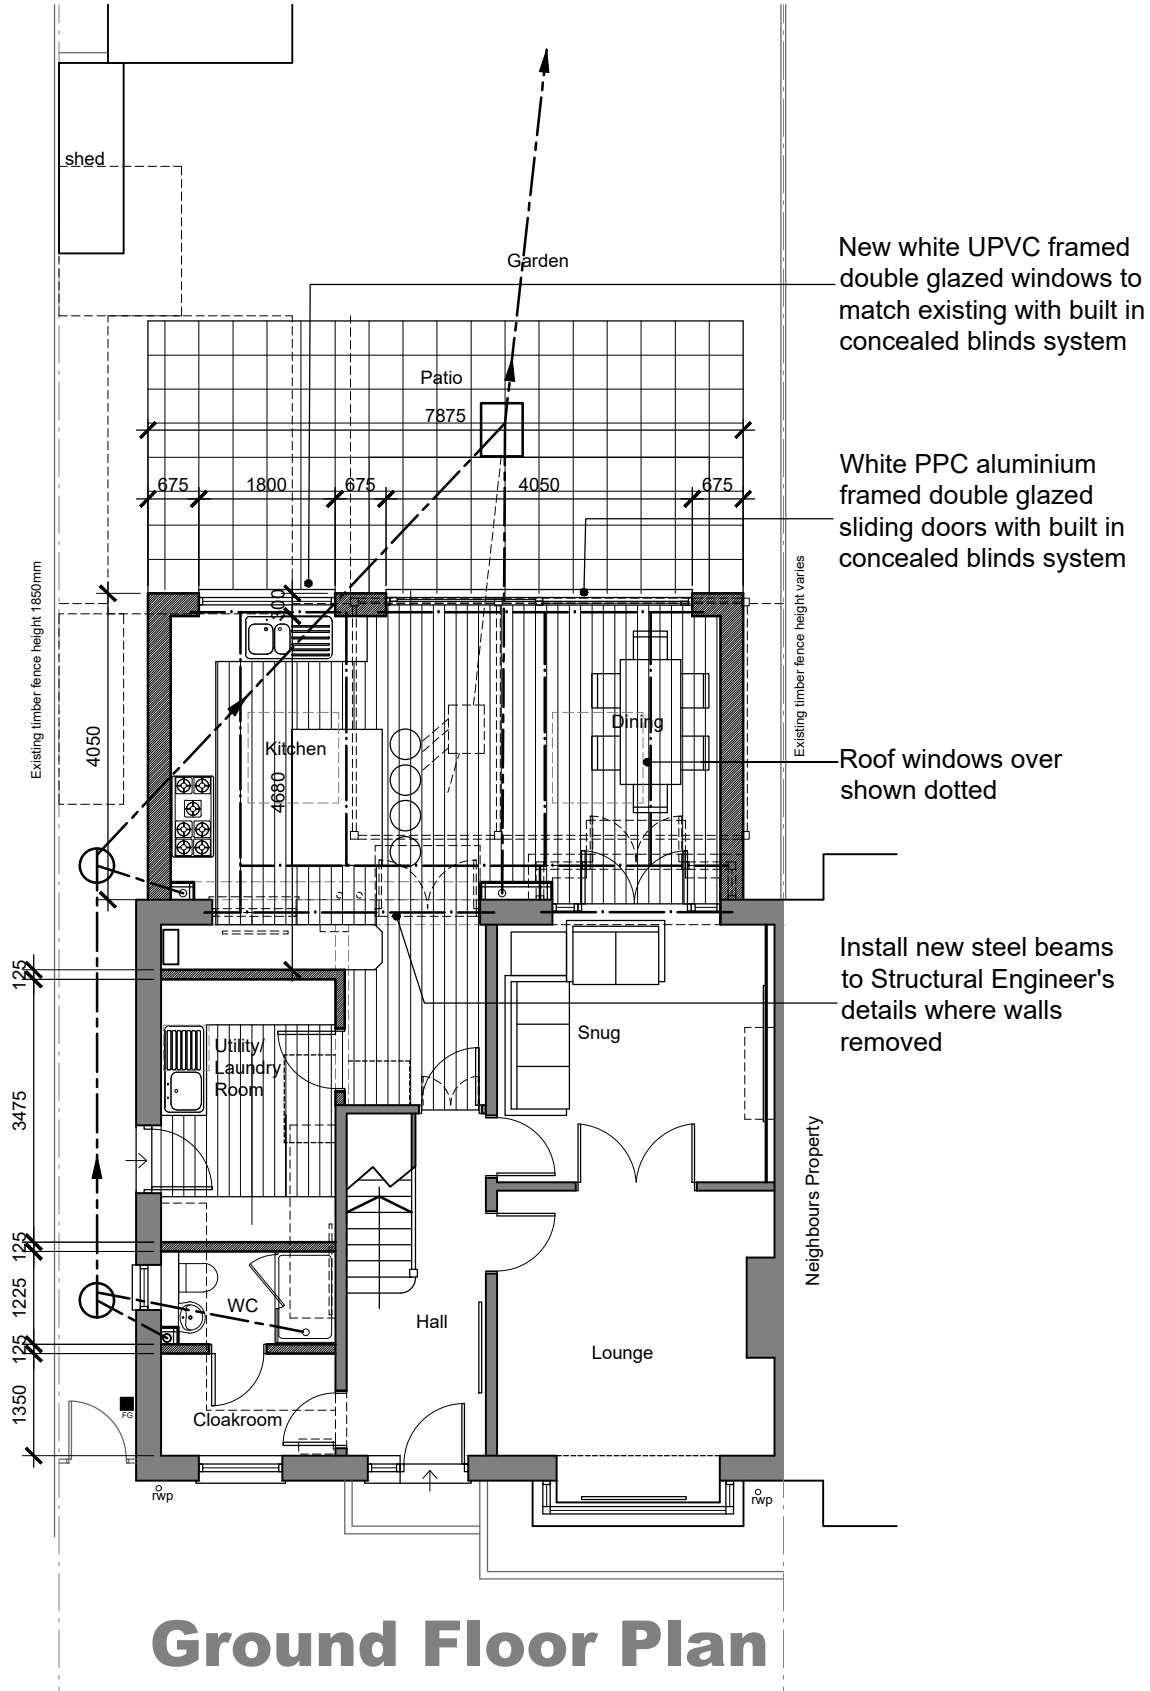


Oakwood House
14 High Tree Drive Earley
Reading Berkshire RG6 1EU
0118 935 3655
info@ihaltld.co.uk

Project
Proposed Extension & Alterations
at: 32 Erleigh Court Gardens,
Earley RG6 1EH

Client
James and Laura Ashton

Title
Proposed Ground & First Floor Plans

Revision

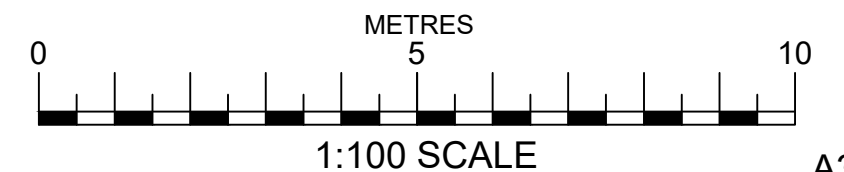

A3

Drawn
IRH

Scale
1:100

Date
September 2025

Drawing No

1612.06

Rev

All dimensions to be checked on site prior to the commencement of any construction. This drawing may not be reproduced in any part or form without the written consent of Ian Hunt Associates Ltd.

ALL COPYRIGHTS RESERVED