


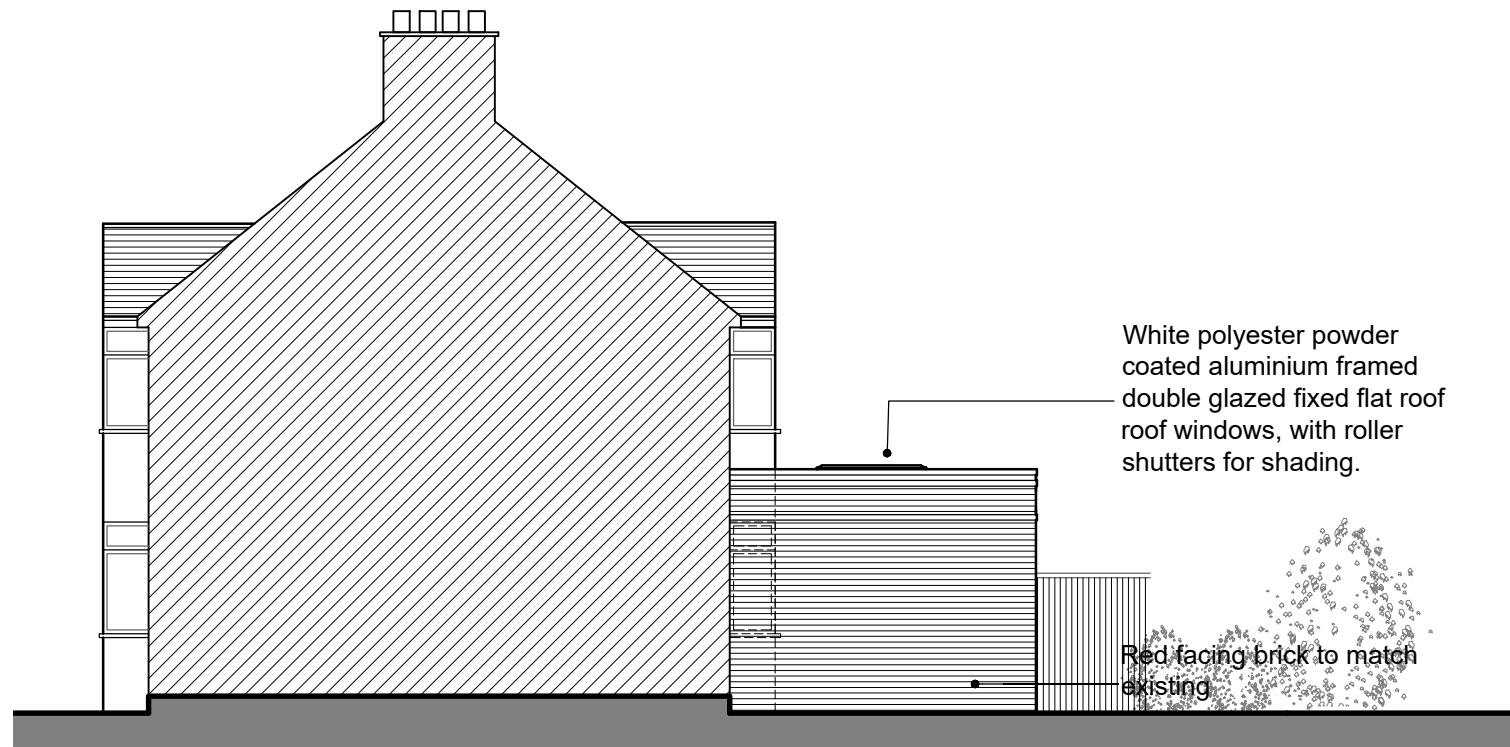

North West Elevation



North East Elevation



South East Elevation



South West Elevation

IAN HUNT ASSOCIATES




Oakwood House
14 High Tree Drive Earley
Reading Berkshire RG6 1EU
0118 935 3655
info@ihaltd.co.uk

Project Proposed Extension & Alterations
at: 32 Erleigh Court Gardens,
Earley RG6 1EH

Client James and Laura Ashton

Title Proposed Elevations

Revision

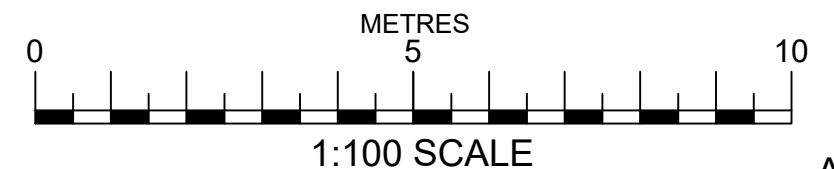

Drawn IRH **Scale** 1:100 **Date** Septemebr 2025

Drawing No **1612.07** **Rev**

All dimensions to be checked on site prior to the commencement of any construction. This drawing may not be reproduced in any part or form without the written consent of Ian Hunt Associates Ltd.

ALL COPYRIGHTS RESERVED

A3