


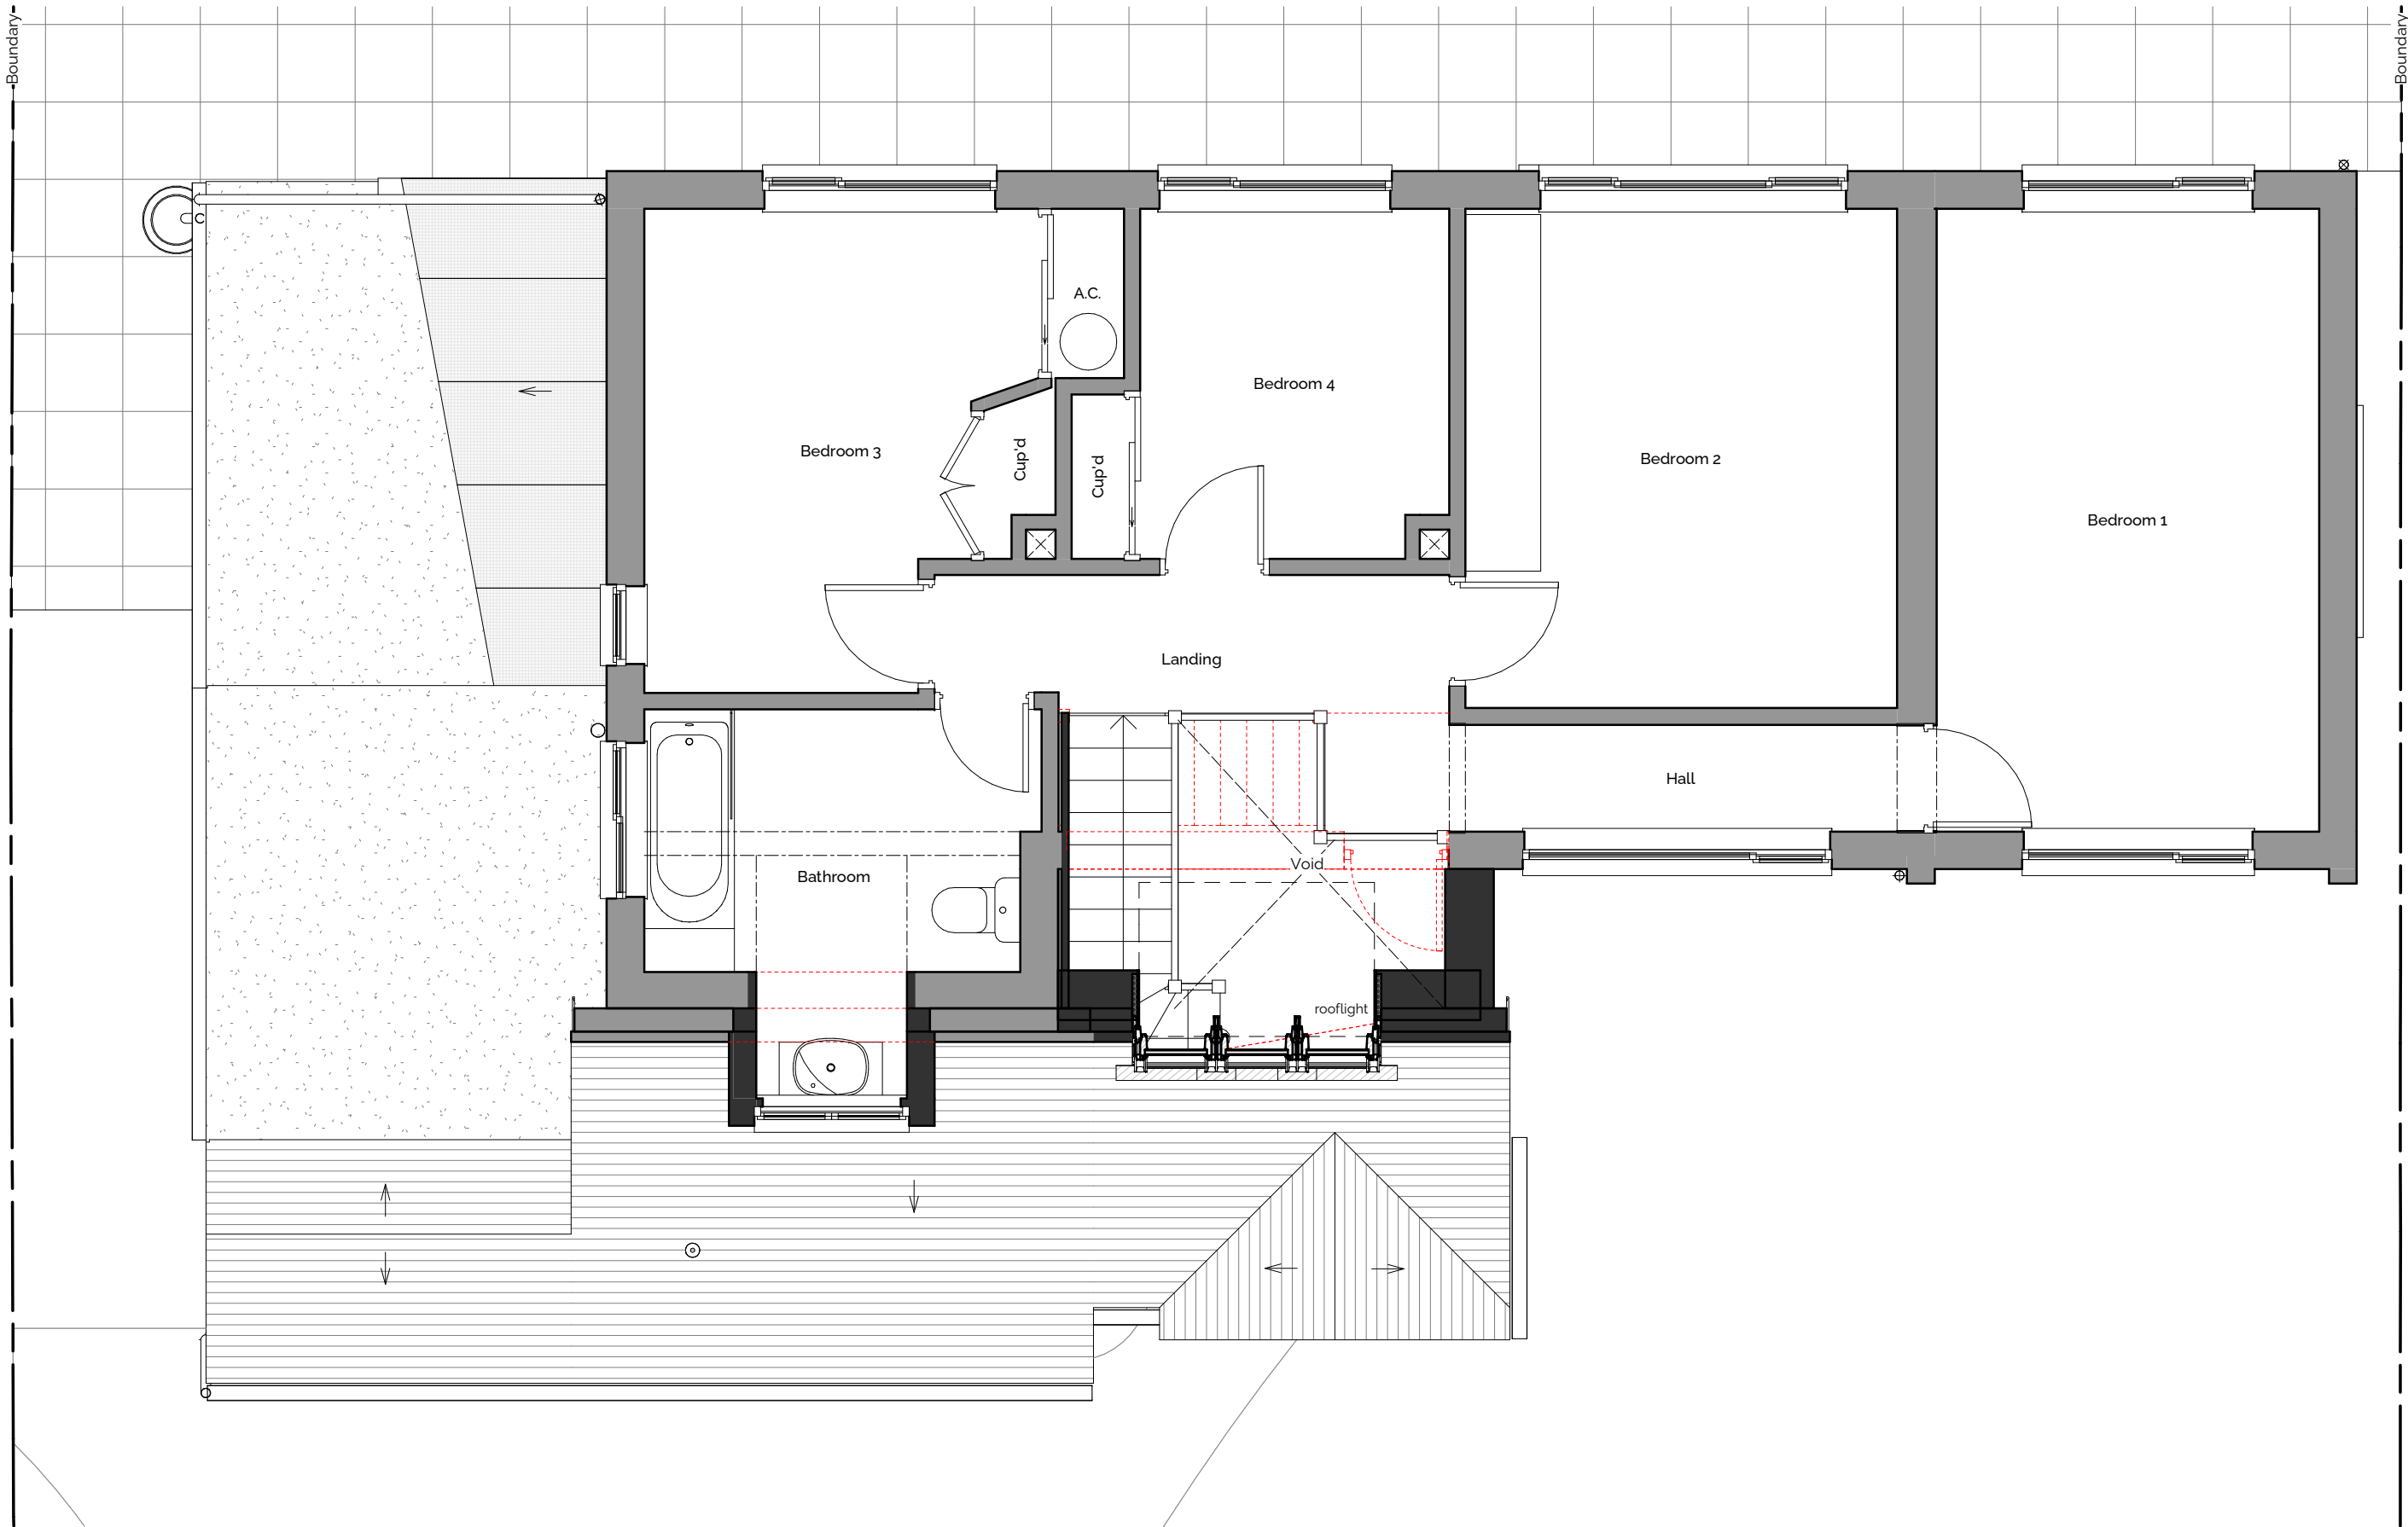

01 | PROPOSED FIRST FLOOR PLAN


Scale 1 : 50

Jamie M. Redman MCIAT
07343032178 | Jamie@jmr.co.uk

JMREDMAN
ARCHITECTURE

COPYRIGHT

Copyright ©2026 J M Redman Architecture.
No disclosure or copy without written permission.
Do not scale, refer to stated dimensions only. All dimensions
in millimetres unless noted otherwise. Contractor to verify
all dimensions and levels before commencing works.
Read with all project drawings and specifications. No liability
is accepted for variation to the design or specification.
Discrepancies must be reported.

 

PROJECT

client
MR. & MRS. RILEY
location
**22 COPSE MEAD, WOODLEY,
READING, BERKSHIRE. RG5 4RP**
description
**FRONT SINGLE STOREY EXTENSION,
WINDOW DORMER & ROOFLIGHT**

ISSUE

rev.	date	description
P1	19/12/2025	Preliminary
P2	02/01/2026	Preliminary
A	09/01/2026	Planning issue

date
09/01/2026
drawn
JMR

status
PLANNING
for planning application
support, not for construction

DOCUMENT

title
**PROPOSED FIRST
FLOOR PLAN**
size
A3
reference
25007-JMR

revision

A

021