




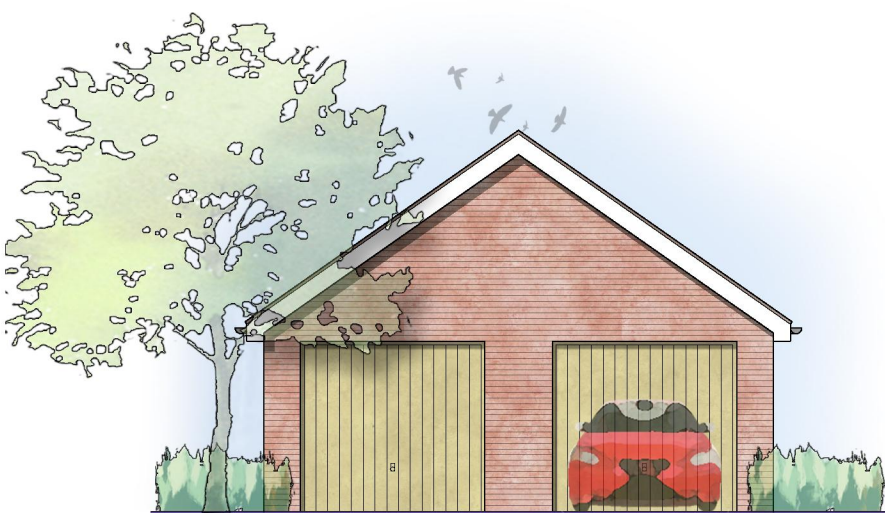


FRONT ELEVATION

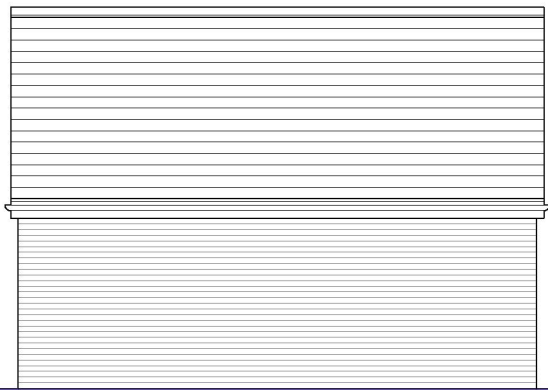

SIDE ELEVATION

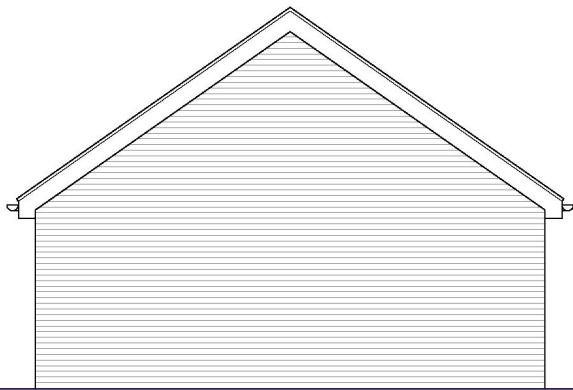


REAR ELEVATION

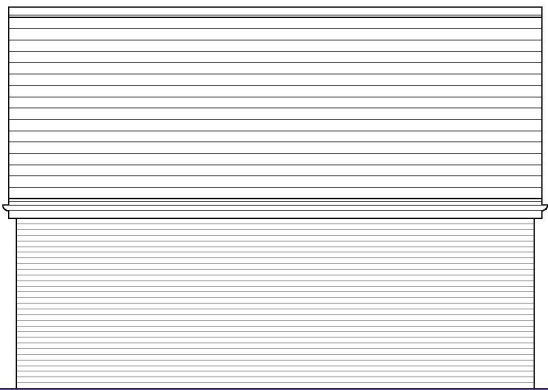


SIDE ELEVATION


FOR MATERIAL COLOURS, PLEASE REFER TO
STREETSCENES AND LAYOUTS.

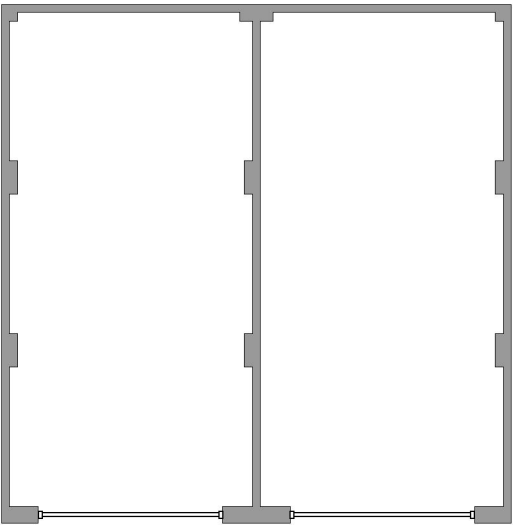

FLOOR PLAN

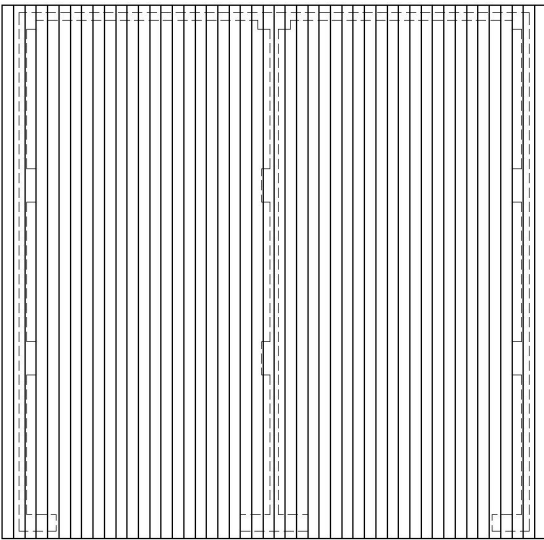

ROOF PLAN

 

Rev.	Date	Description	ADS Drawn		AAP Checked	
A	20.04.26	Garage size amended.				
Client			Scale 1:100 @ A3		Drawn ACG	Checked DGP
Project		South Wokingham Phase R7 & R13	Date November 2025		File P1905 Garages & Stores	
Drawing Title		Double Garage (Gable Fronted) Plans & Elevations	Drg.No. P1905.GAR.102		Rev. A	
					Drawing Status PLANNING	

AAP Architecture Ltd
Unit A, Monument Business Centre, Monument Way East, Woking, Surrey GU21 5LG
T 01483 727345 E projects@aap-arc.co.uk W aap-arc.co.uk

Under the Intellectual Property Act 2014, this drawing is the copyright of AAP Architecture Ltd.