
 
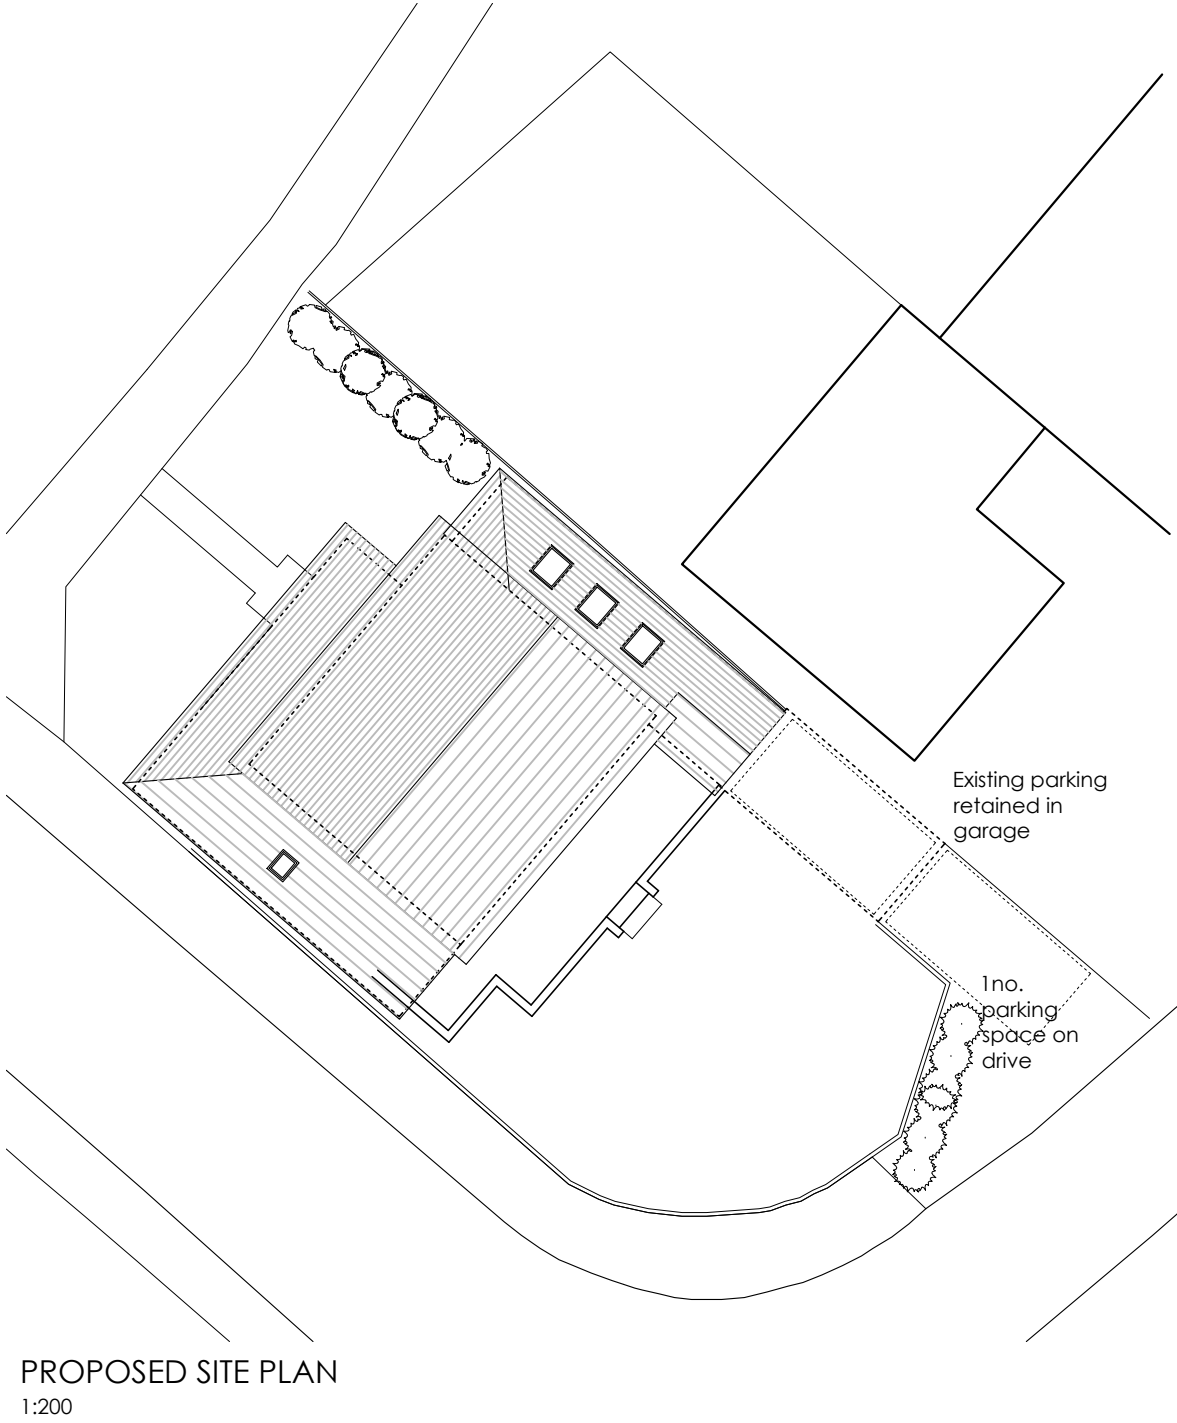


DRG. REMAINS COPYRIGHT OF THE ARCHITECT.
DIMENSIONAL DISCREPANCIES TO BE REFERRED
TO THE ARCHITECT
DO NOT SCALE

DRAWING STATUS ☒ PRELIMINARY ☐ FOR APPROVAL ☐ CONSTRUCTION


DATE	REVISION	3 Drawing
Aug 2024	Side rooflight & parking added	
June 2025	B Front extension under porch roof	
July 2025	C Enclosed porch added	

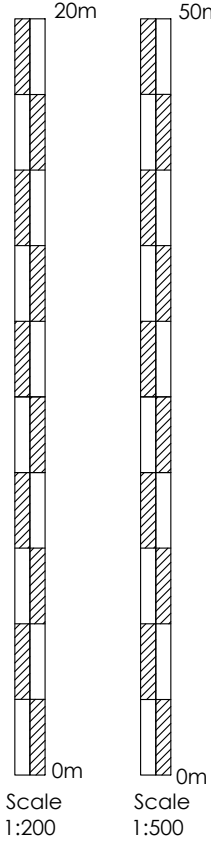


Proposed single
storey extension

Existing parking
retained in
garage

1 no.
parking
space on
drive

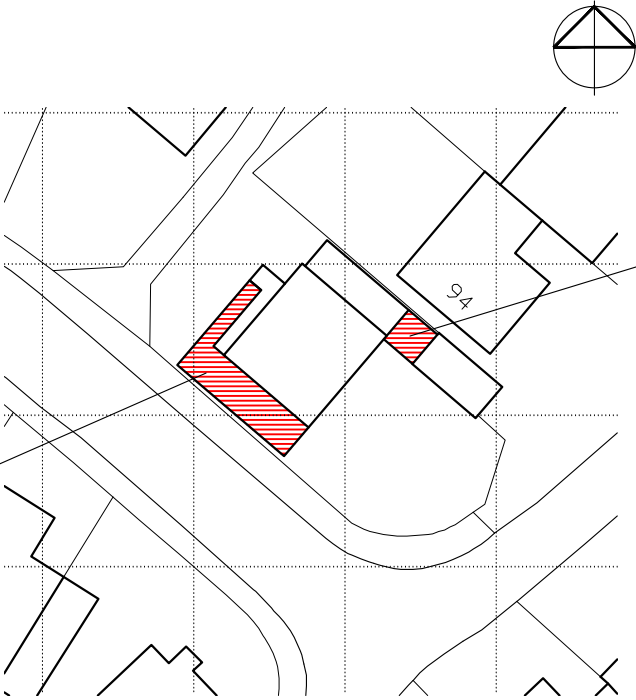

Proposed single storey
extension, as
approved in previous
application

 

CLIENT
Mr & Mrs Nicholson

-

-

DRG TITLE
Block & Site Plan

JOB TITLE
Proposed Extension
92 Woosehill Lane
Wokingham

JOB No.
2405

DWG No.
05

DATE
June 24

SCALE
1:200 & 1:500

REV.
C



Anne Owen Architects Ltd
24 Springfield Park, Twyford, Reading RG10 9JH
+44(0)118 932 0846 / 07788 262602
anne@annehenarchitect.co.uk
www.annehenarchitect.co.uk

Director: Anne Owen BA (Hons) BAch RIBA
Company Registered in England & Wales No. 8861202