


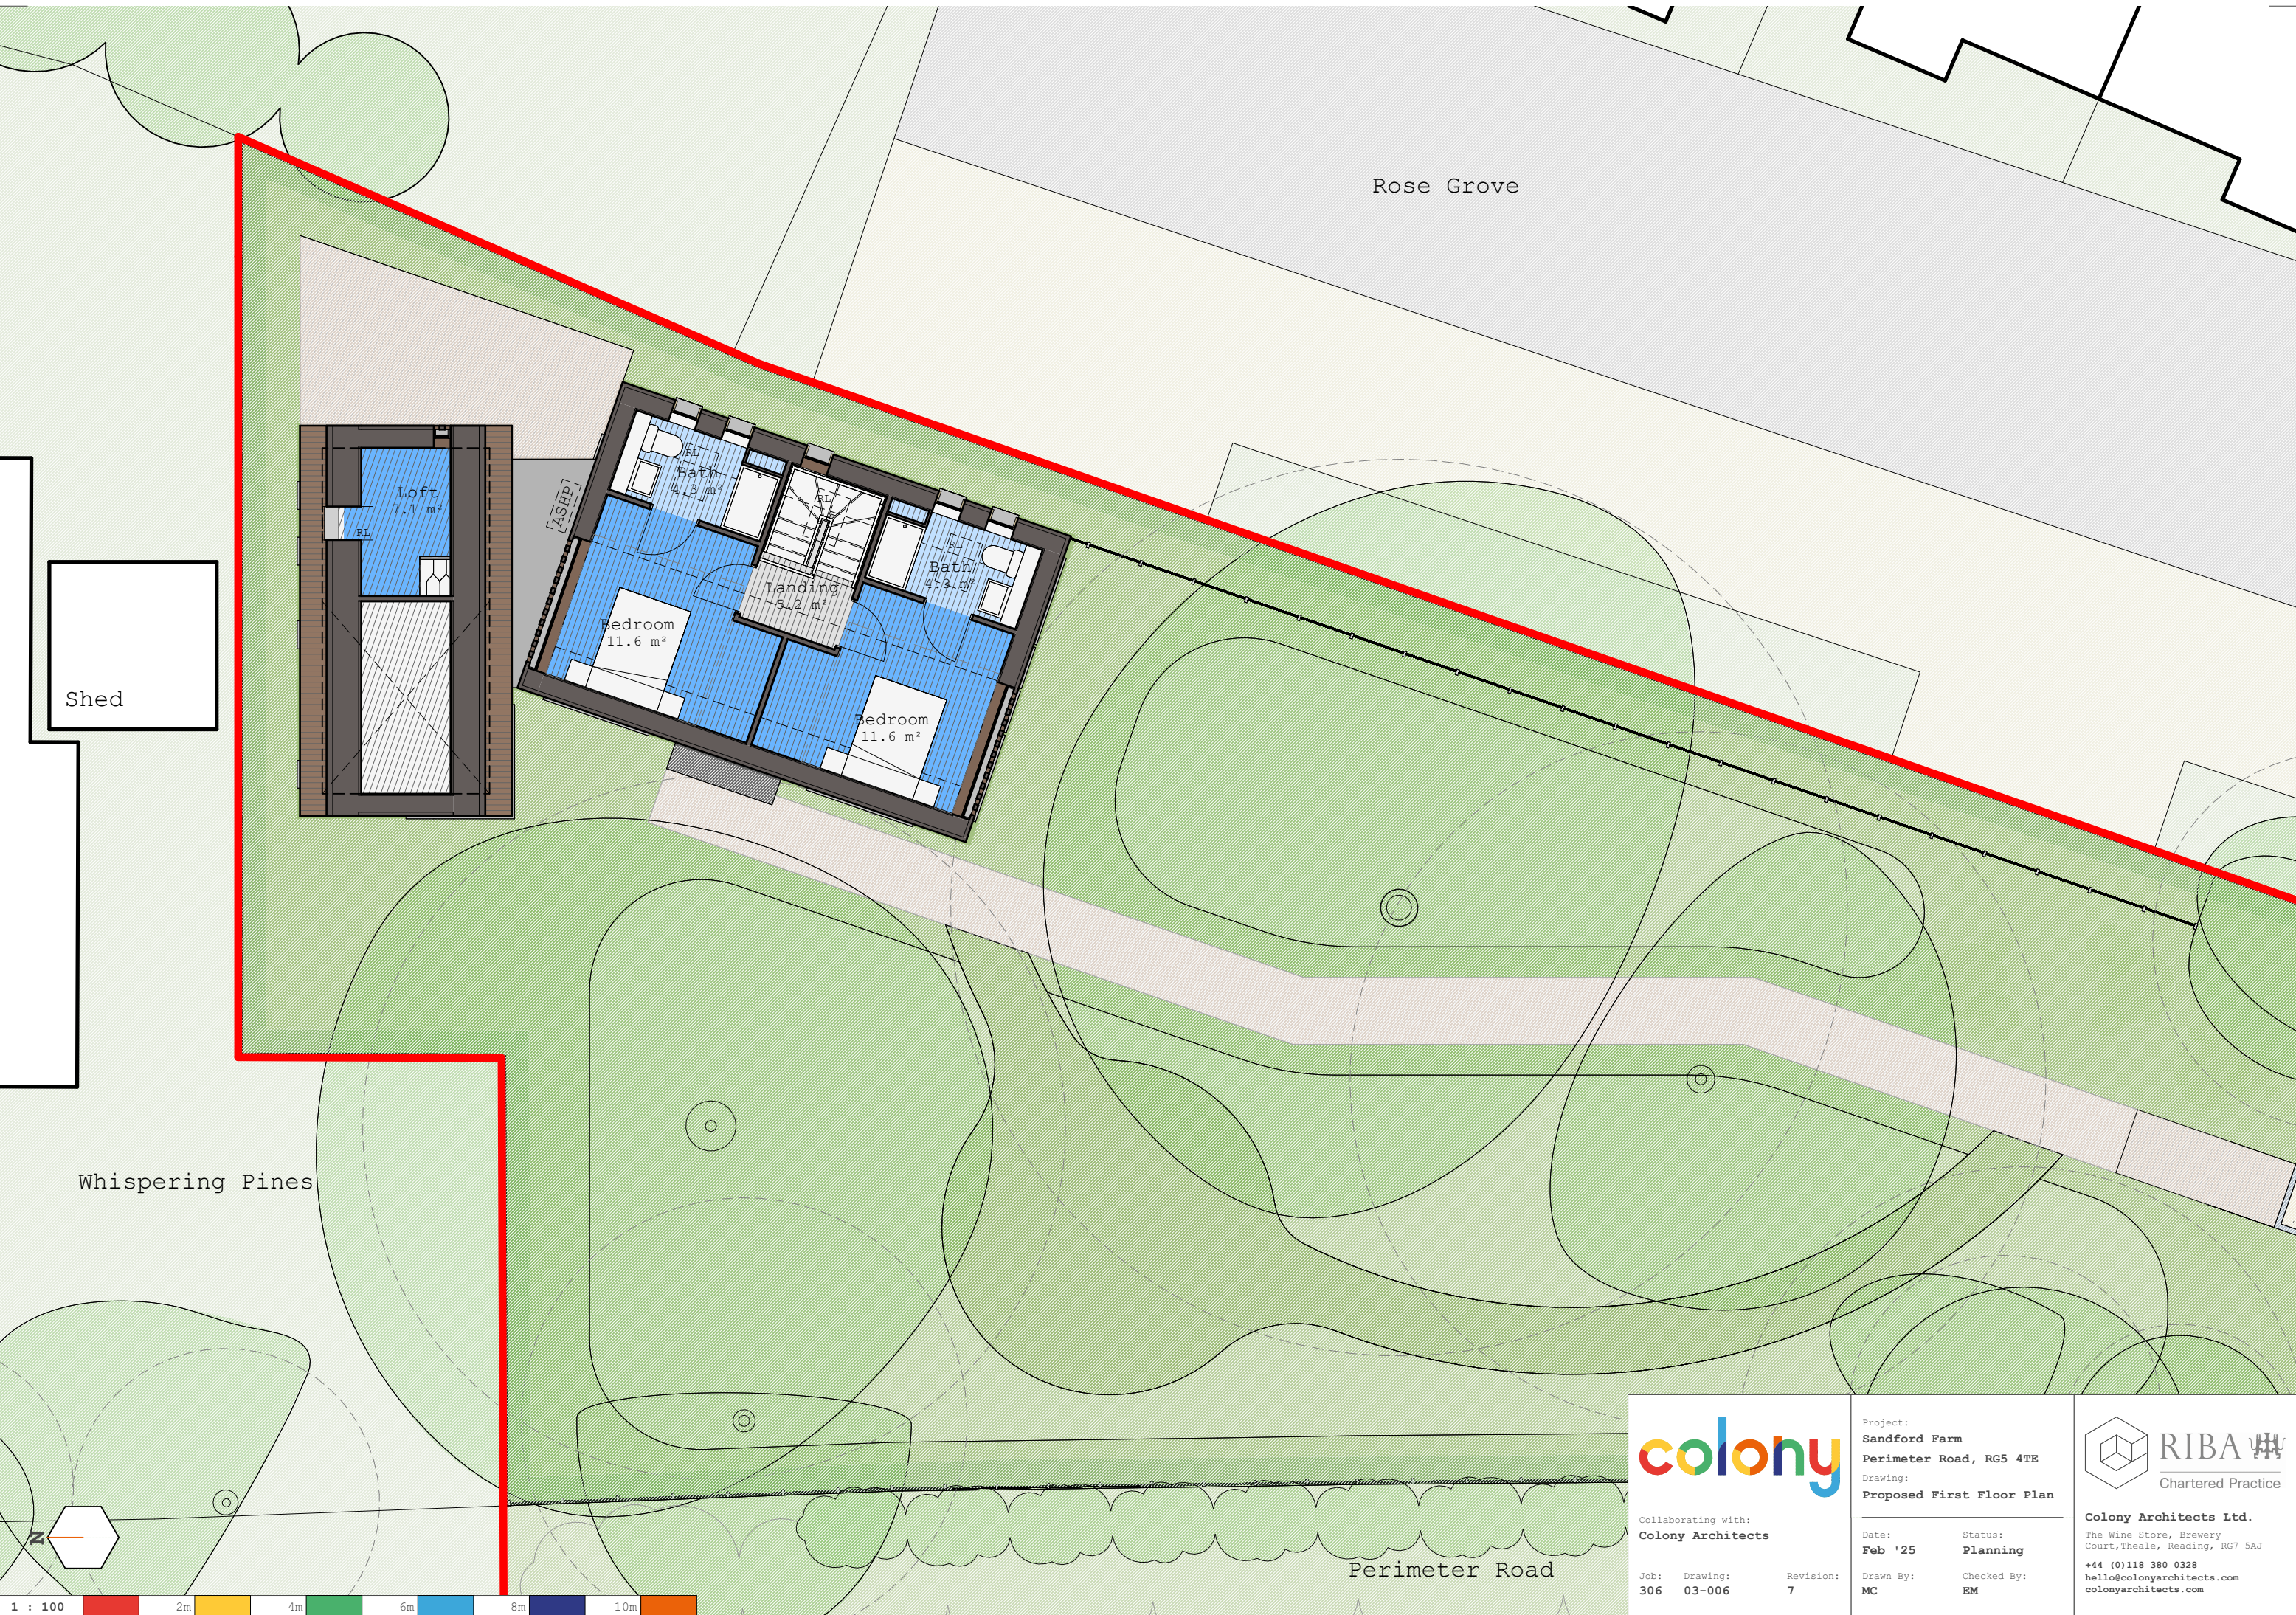

Collaborating with:
Colony Architects

Job: 306 Drawing: 03-006 Revision: 7

Project:
Sandford Farm
Perimeter Road, RG5 4TE
Drawing:
Proposed First Floor Plan

Date:
Feb '25
Status:
Planning
Drawn By:
MC
Checked By:
EM



Colony Architects Ltd.
The Wine Store, Brewery
Court, Theale, Reading, RG7 5AJ
+44 (0)118 380 0328
hello@colonyarchitects.com
colonyarchitects.com