
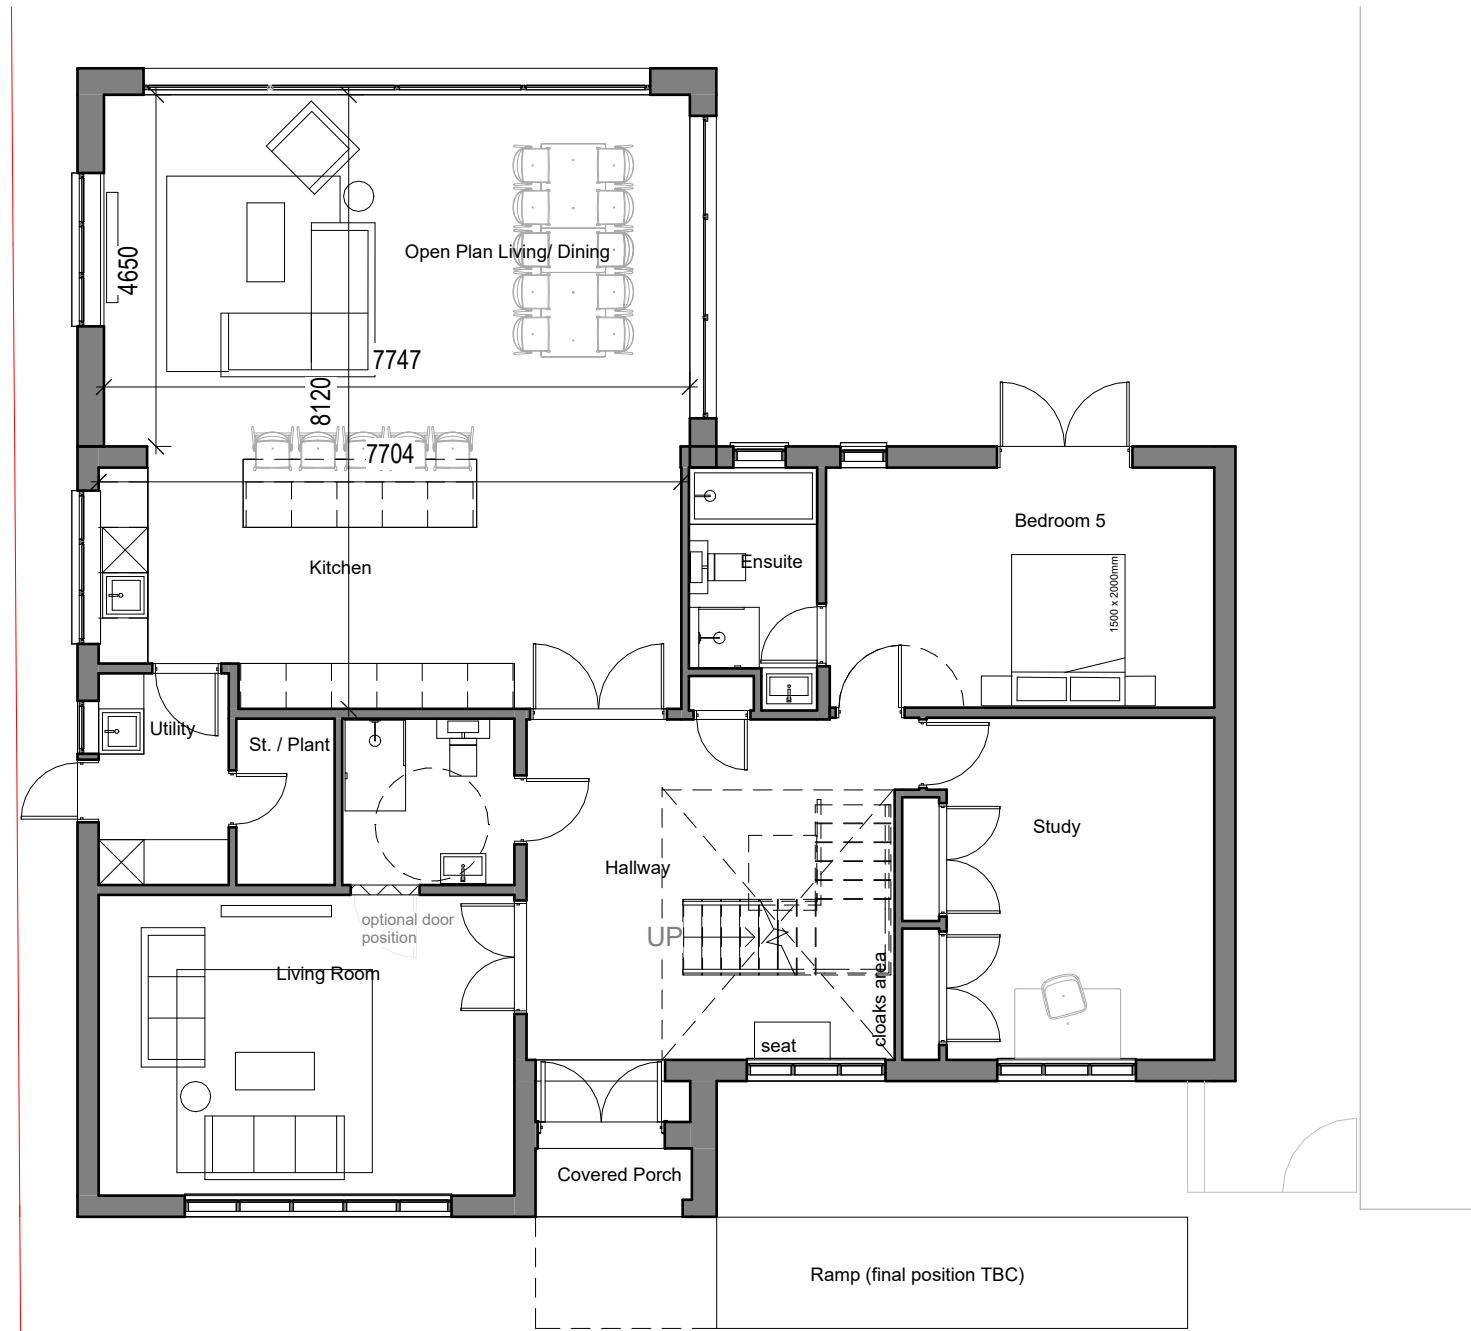


VISUAL SCALE 1:100 @ A1

 

00 Proposed Ground Floor Plan
1 : 100

Client
Mr & Mrs Boorman

Project
24010, Frankforte

Contact : mel@layoutarchitects.co.uk

Drawing for concept design only. Not for construction.
All Dimensions are to be confirmed on site , in millimetres unless otherwise stated
Survey work undertaken by others. Architect/client to be notified of any discrepancies
All work to be carried out in accordance with current building regulations and all relevant british standards/codes of practice.
Load-bearing partitions and/or posts are to be confirmed by a structural engineer prior to construction.

© All plans are copyright protected - Do not reproduce without permission

Drawing No: 24010-LAY-PL-140

Proposed Ground Floor Plan

Time Stamp
06/09/2024 20:16:42

Revisions

Scale
1 : 100

layout.