





REAR

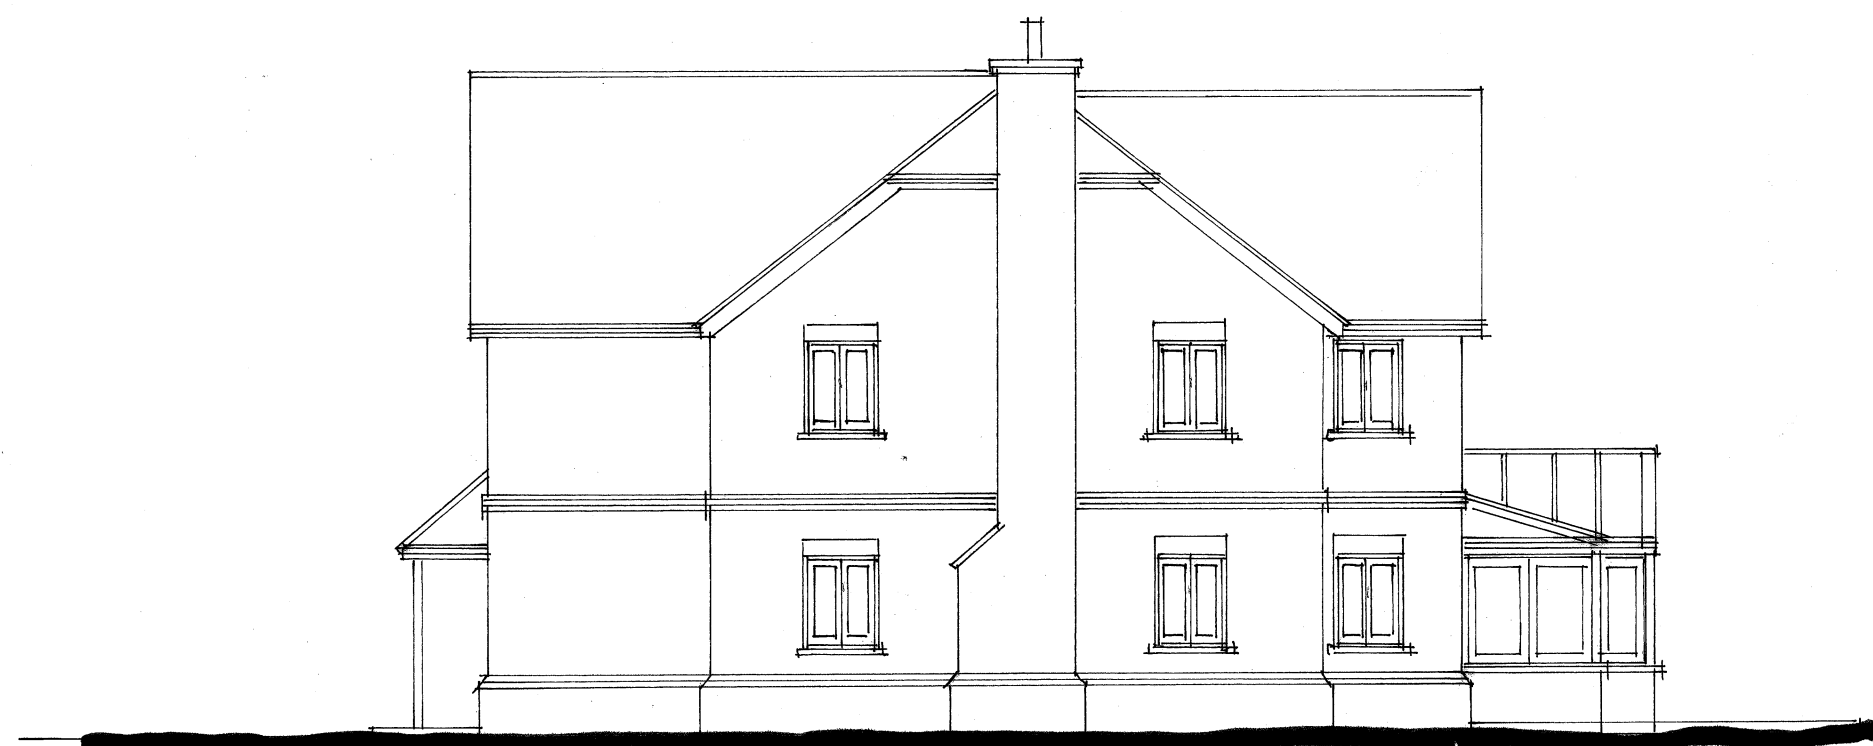

SIDE



SIDE

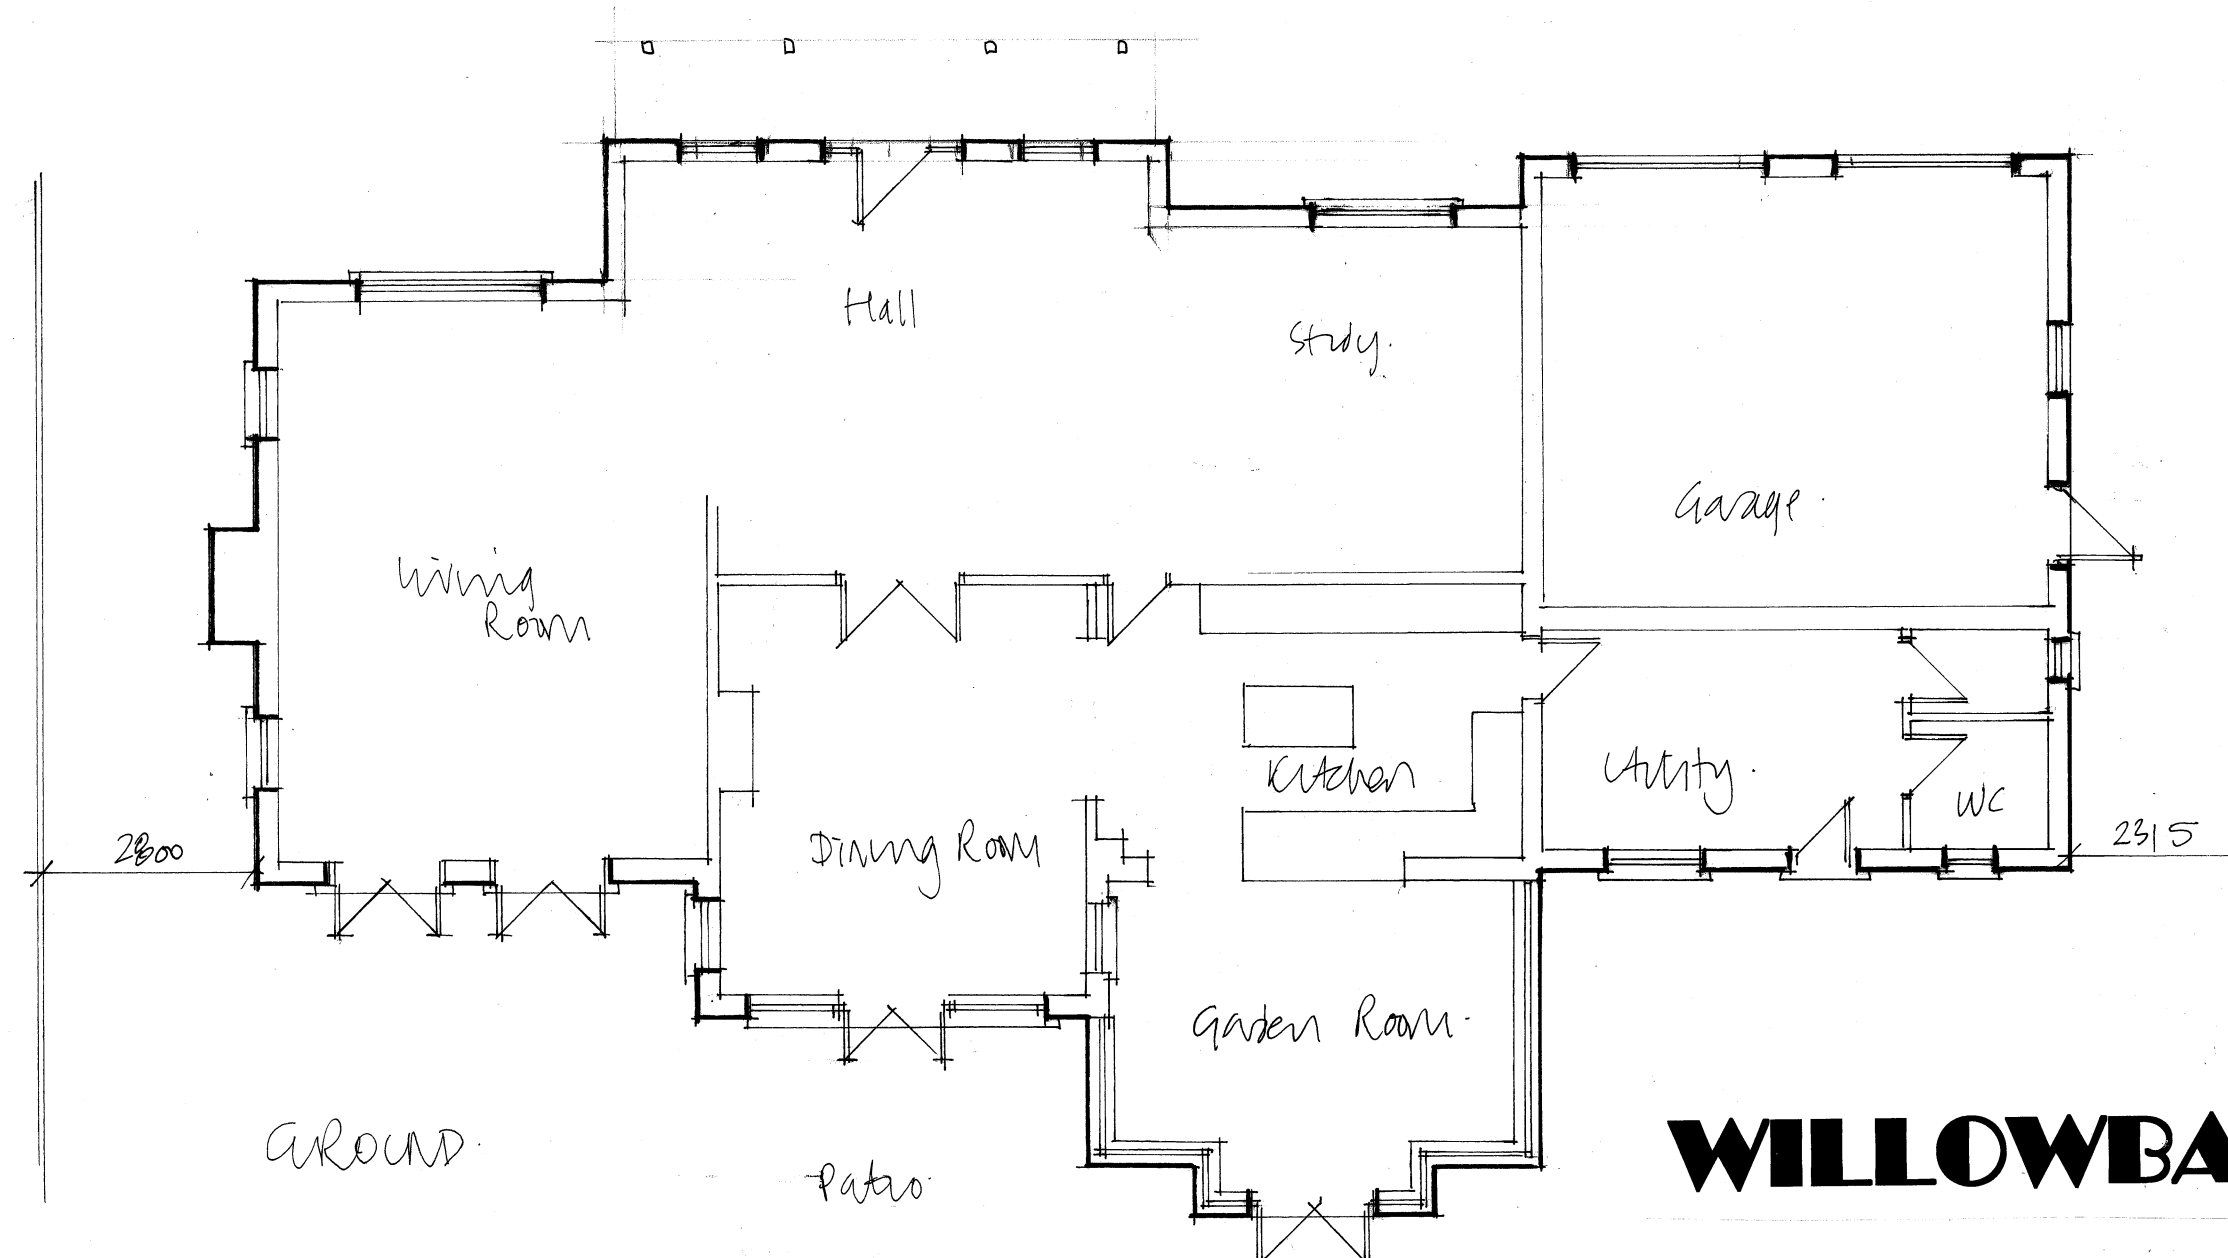

GROUND

EXISTING FLOOR PLANS AND ELEVATIONS 1:100

0 1 2 3 4 5.0M

WILLOWBANK

FUSIONArchitecture Ltd

Orchard End
Hazeley Bottom
Hartley Wintney
Hampshire
RG27 8LU
Tel/Fax 01252 842026

Job Title

Rear extension
Willowbank
Easthampstead Road
Wokingham
RG40 3BW

Client

Sandy and Tony Sweet

Drawing Title

Existing floor plan and elevations

Scale As shown Dwg size....A2

Dwg No. 2418/05

Rev