




bi-fold REAR




SIDE



SIDE

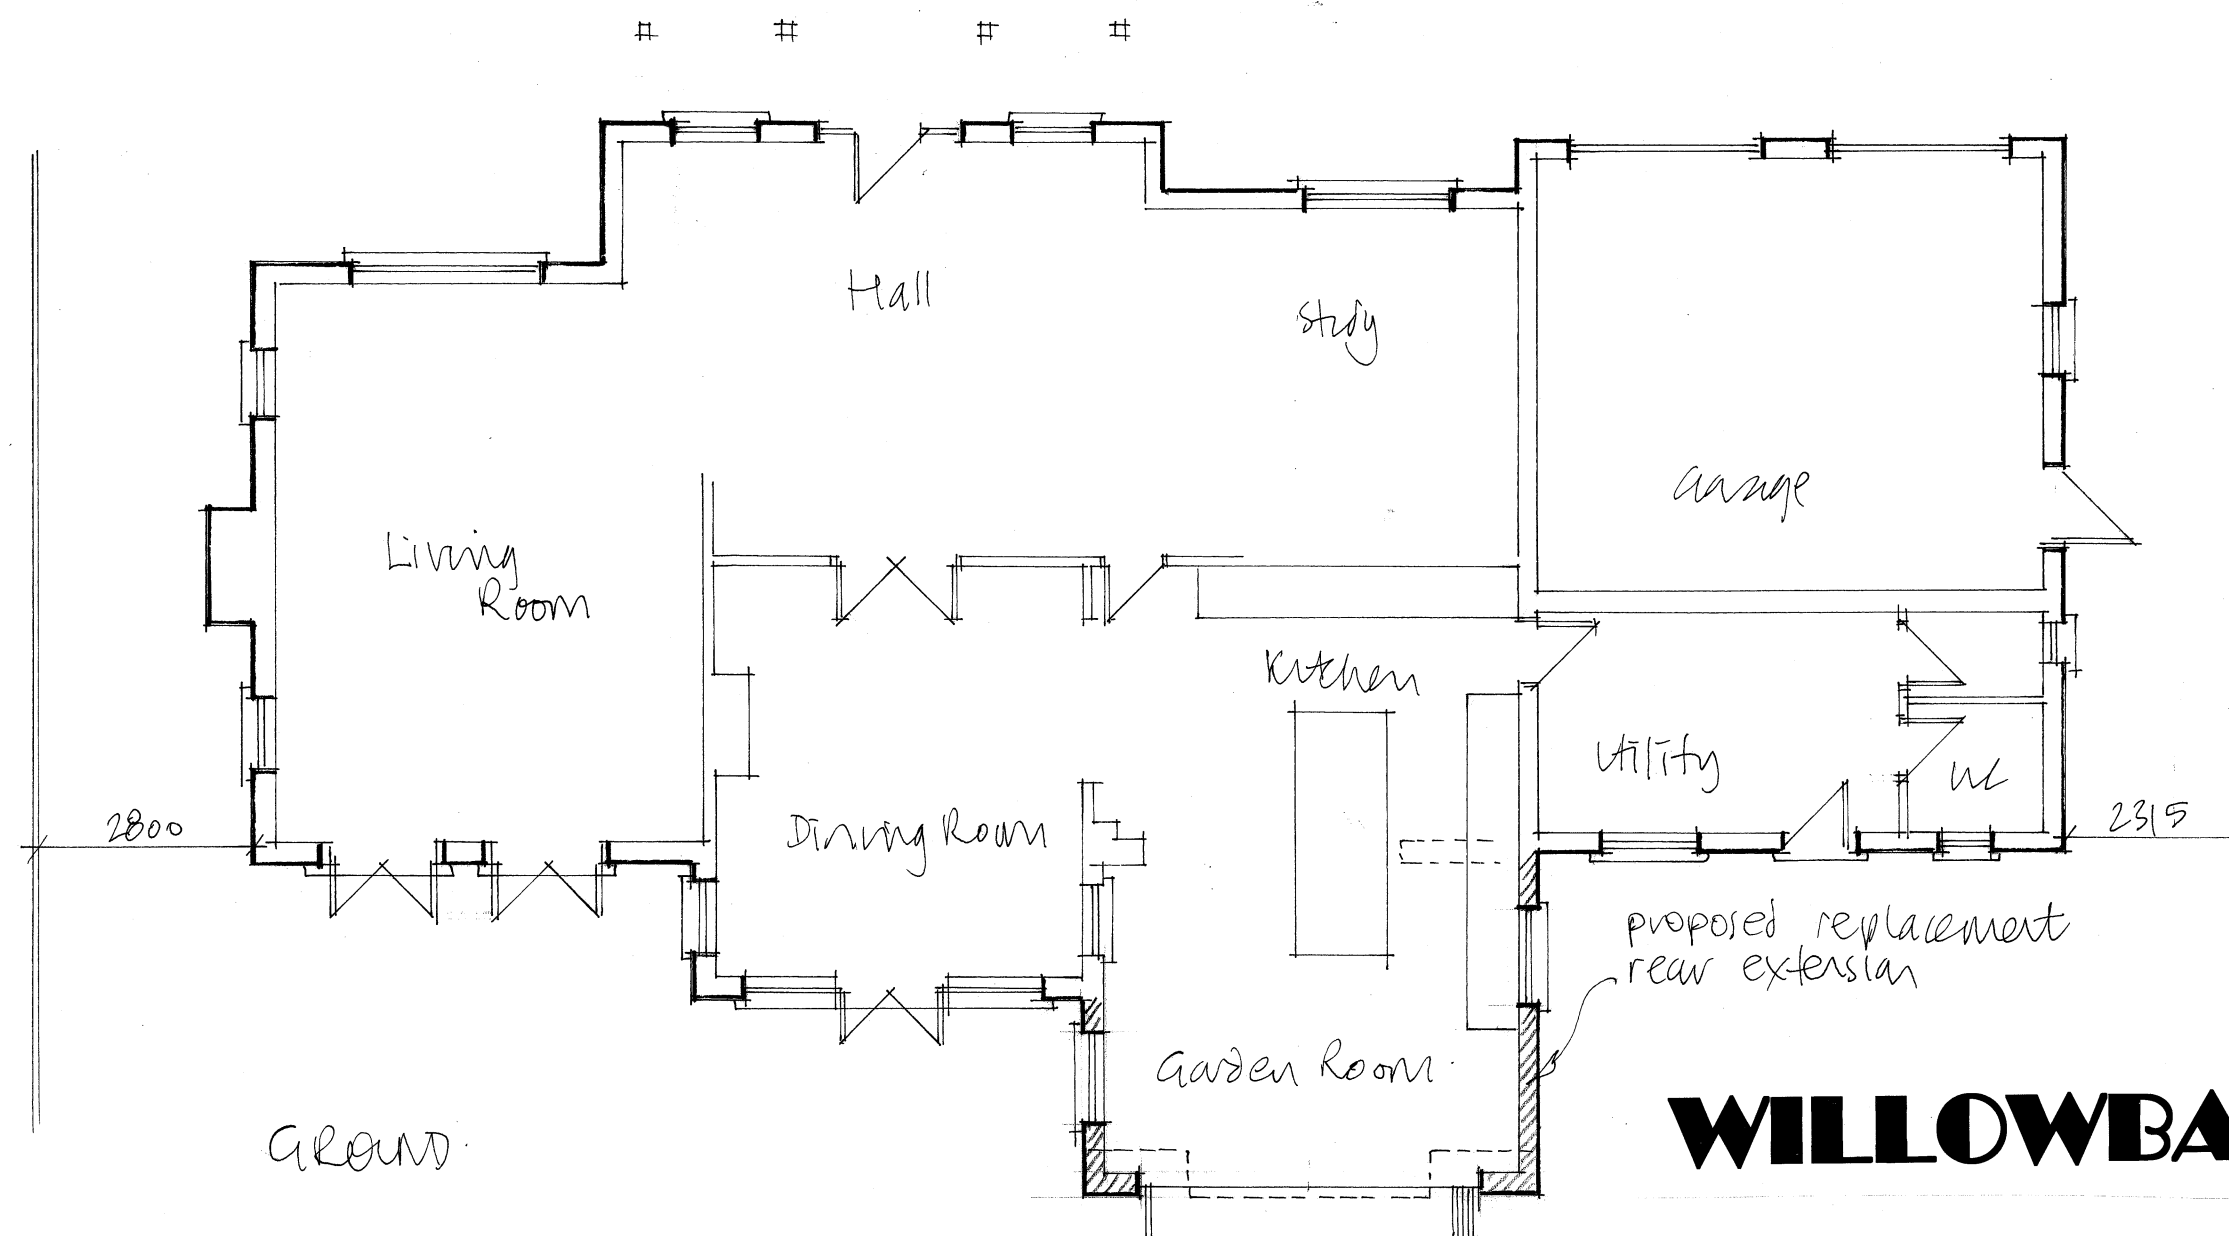

PROPOSED FLOOR PLANS AND ELEVATIONS 1:100

 

WILLOWBANK

FUSION Architecture Ltd

Orchard End
Hazeley Bottom
Hartley Wintney
Hampshire
RG27 8LU
Tel/Fax 01252 842026

Job Title

Rear extension
Willowbank
Easthampstead Road
Wokingham
RG40 3BW

Client

Sandy and Tony Sweet

Drawing Title

Proposed floor plan and elevations

Scale As shown Dwg size...A2

Dwg No. 2418/06

Rev