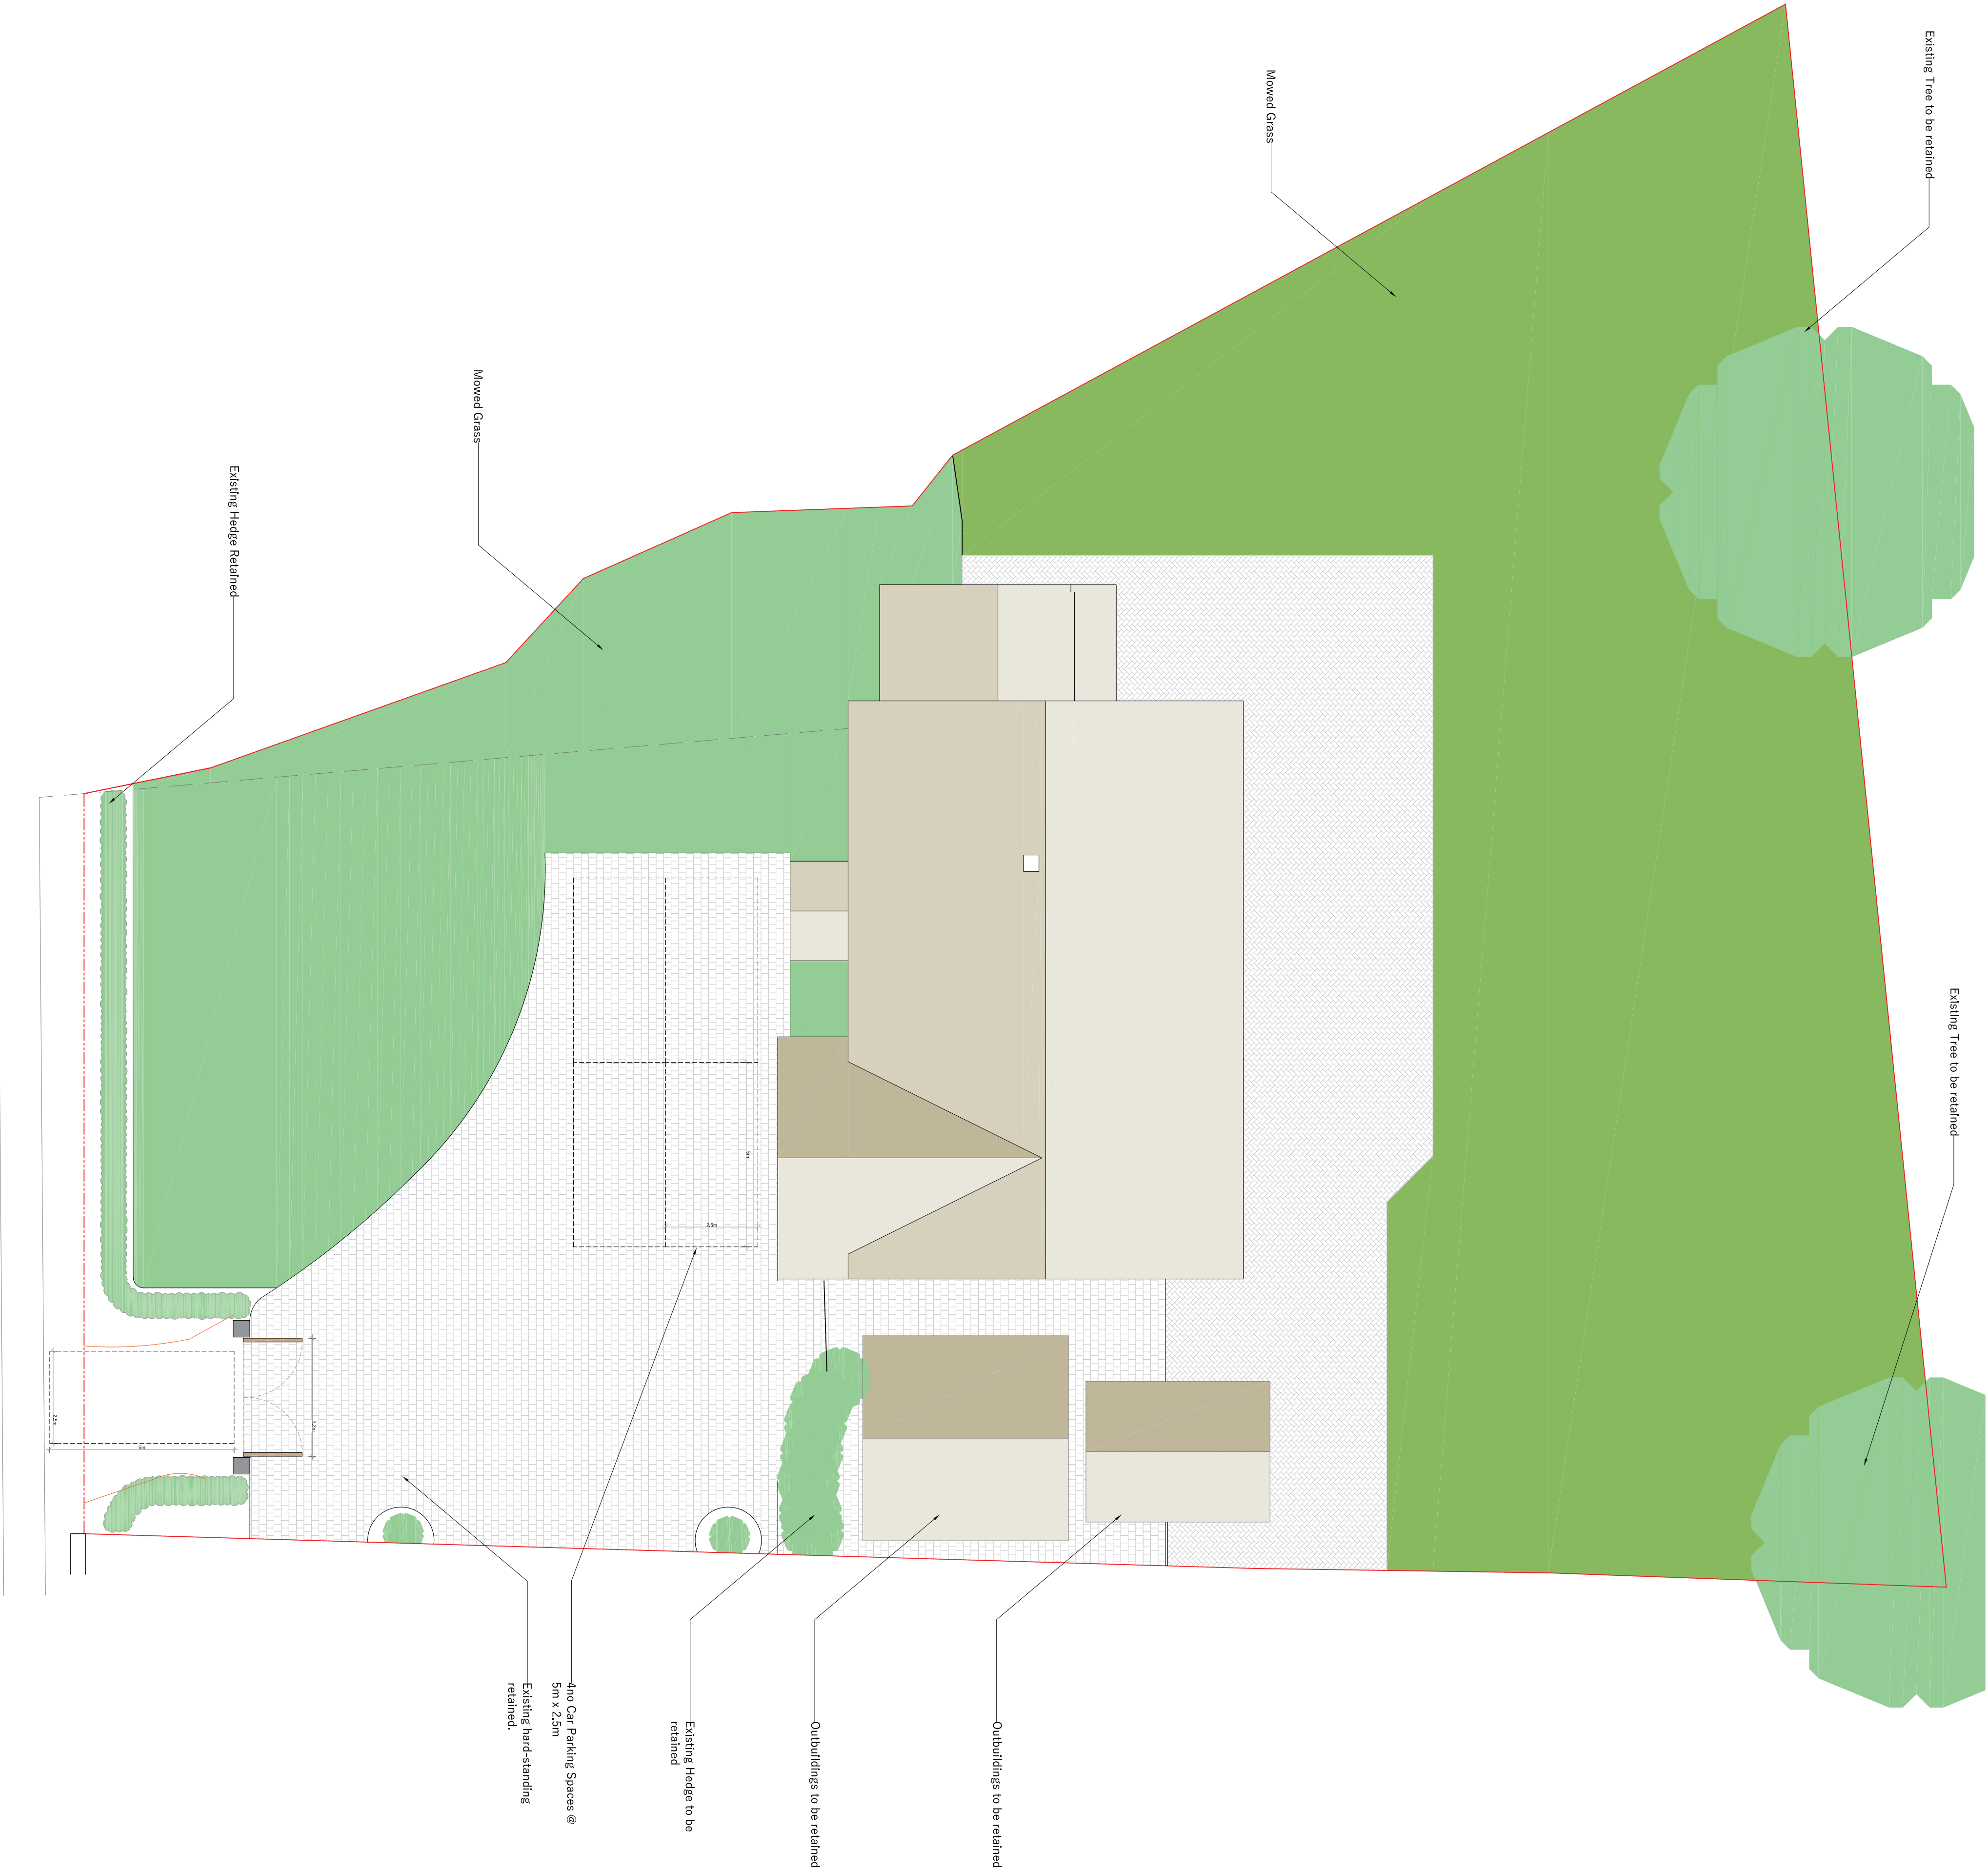


 PHILIP WADGE ARCHITECTURE		www.philipwadge.co.uk info@philipwadge.co.uk 01635 736440	
PROJECT Roof Enlargement (invoking gable frontage to replace existing dormers, and new entrance gates)		AT Lancambria, Basingstoke Road, Swallowfield, Reading, Wokingham, RG7 1PY	
TITLE PROPOSED SITE PLAN		DATE 01/04/25	
SCALE 1:100 @ A1 1:200 @ A3		DRAWING NUMBER 23027/PL/14	
		Rev F	
All Rights Reserved © Philip Wadge Associates Ltd 2025			