




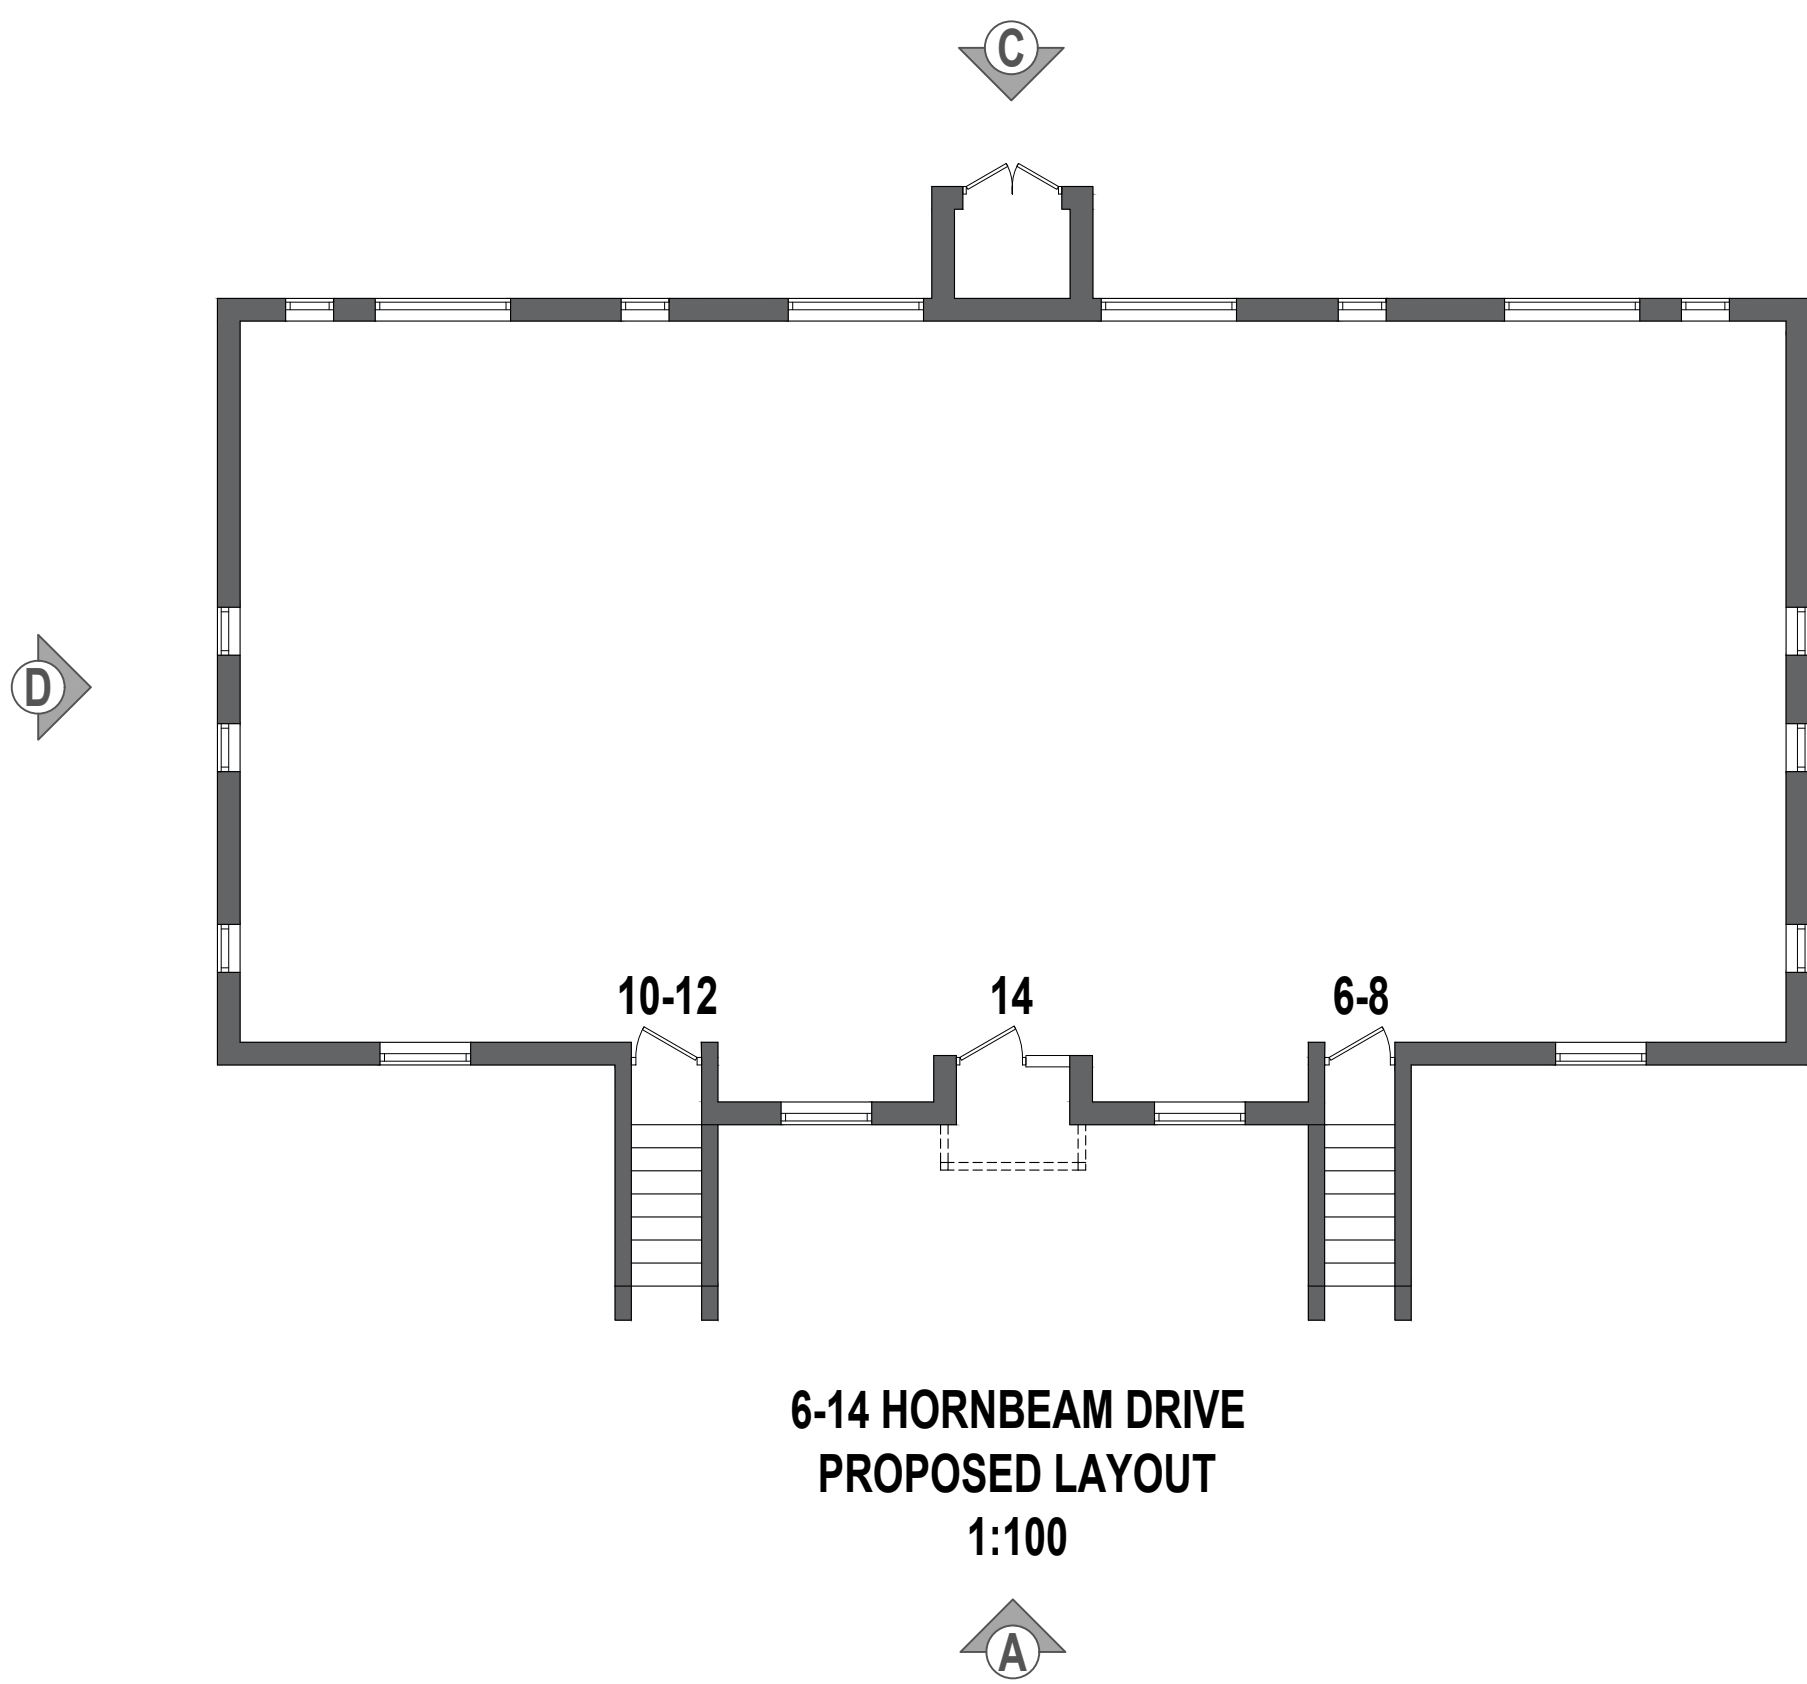


6-14 HORNBEAM DRIVE
PROPOSED LAYOUT
1:100

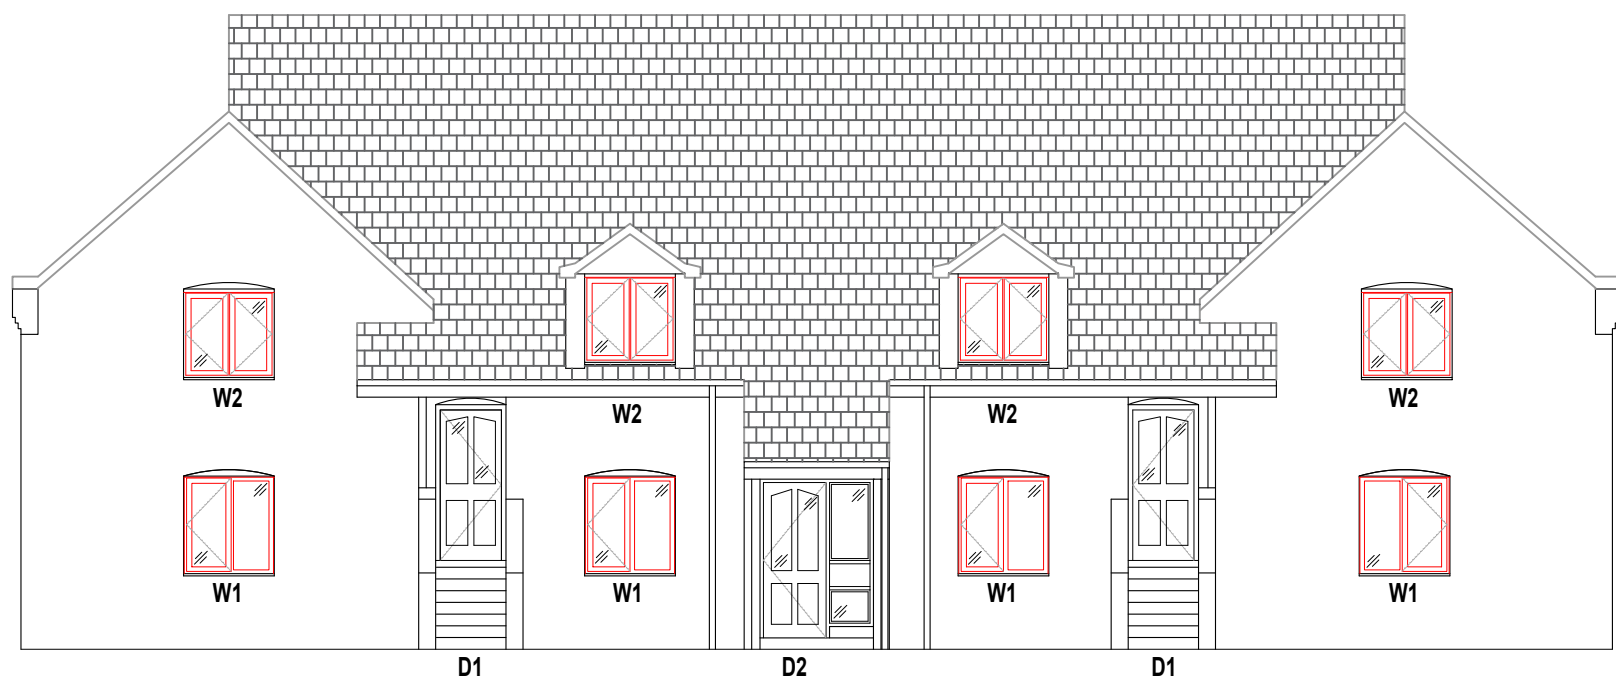


6-14 HORNBEAM DRIVE
PROPOSED FRONT ELEVATION
VIEW A
1:100

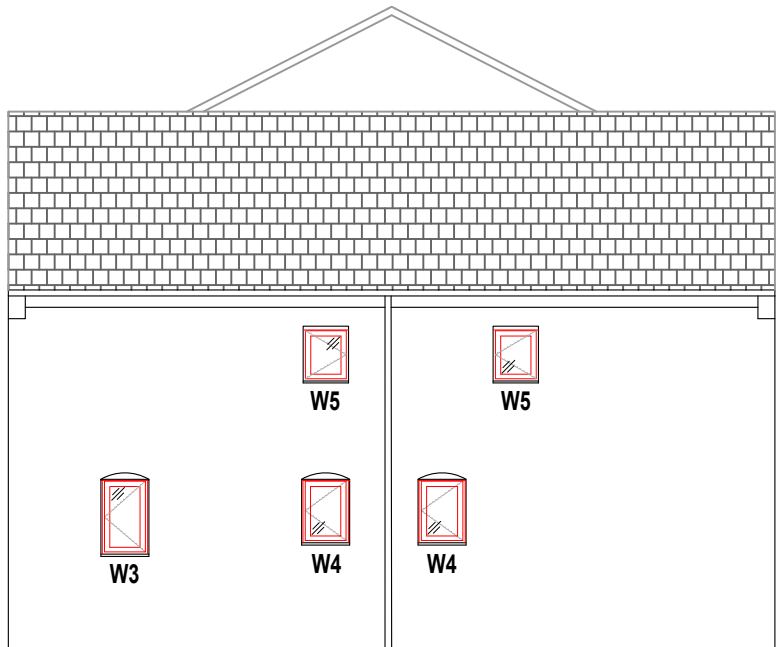


6-14 HORNBEAM DRIVE
PROPOSED SIDE ELEVATION
VIEW B
1:100

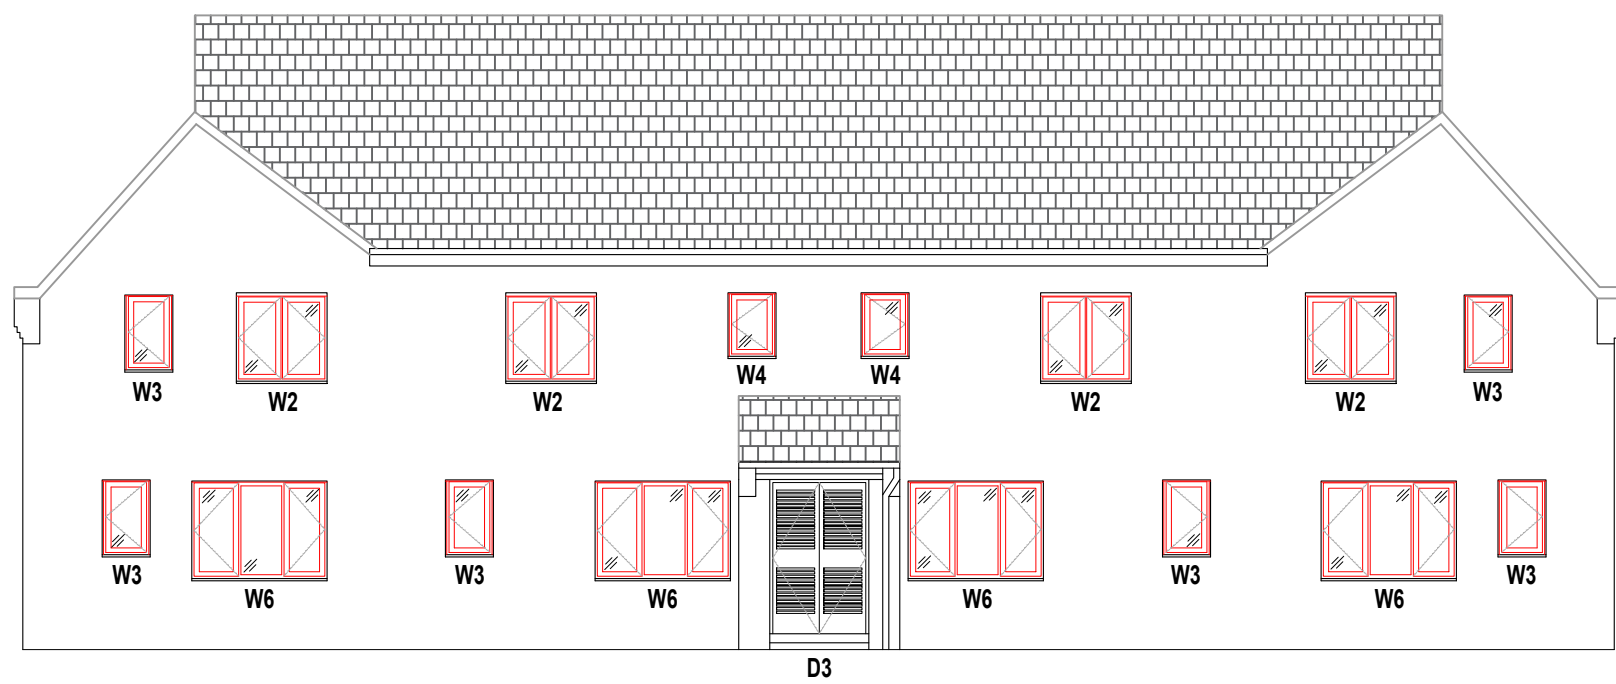

6-14 HORNBEAM DRIVE
PROPOSED REAR ELEVATION
VIEW C
1:100

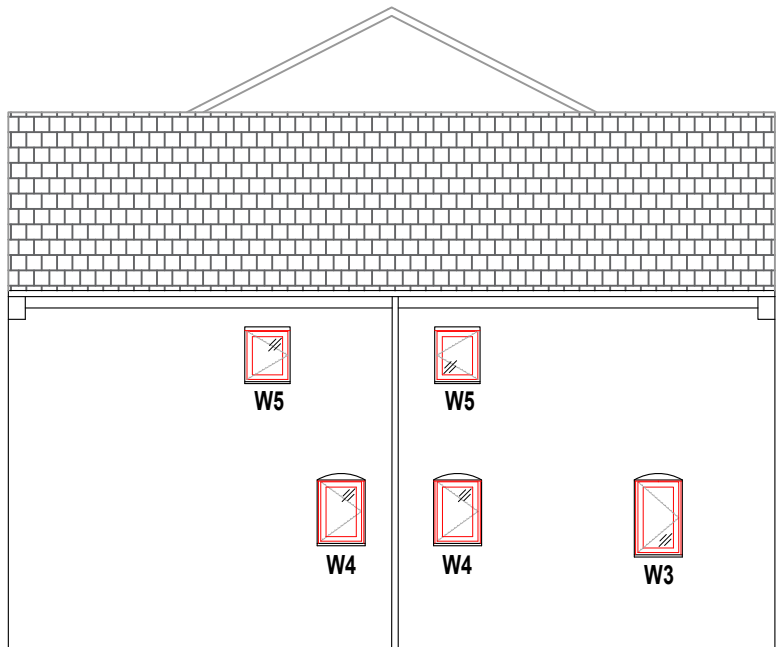

6-14 HORNBEAM DRIVE
PROPOSED SIDE ELEVATION
VIEW D
1:100

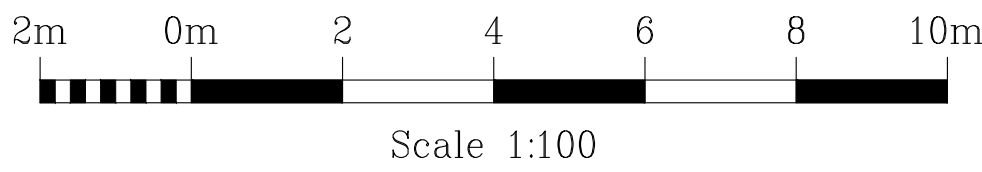

A)	Doors omitted from works	26/11/24
Rev.	Description.	Date.

Do not scale from this drawing. Dimensions to be verified on site by contractor prior to commencement of work.
This drawing is the copyright of the practice and may not be reproduced in part or in whole without the prior written consent of the practice.
©2024 Faithorn Farrell Timms LLP

Faithorn Farrell Timms

Central Court
1 Knoll Rise
ORPINGTON
Kent BR6 0JA
T 01689 885080
F 01689 885081

Client
AMBER CONSTRUCTION LTD

Project
6-14 HORNBEAM DRIVE
READING
RG6 3UT

Drawing Title
PROPOSED LAYOUT
AND ELEVATIONS

Date	05/11/2024	Scale	1:100 @ A1
Drawn By	KE	Checked By	MD
Project No.	PR-10537	Drawing No.	4
		Rev.	A