




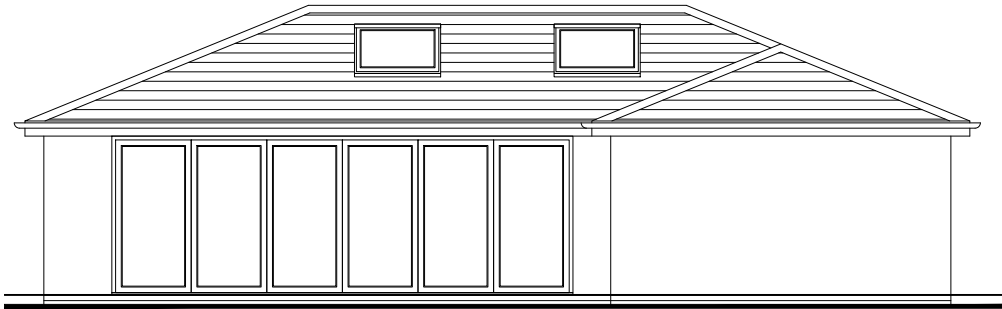


Front Elevation

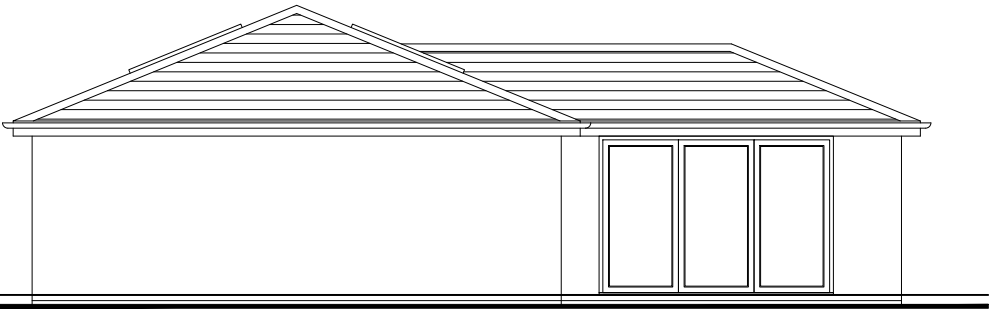


Side Elevation

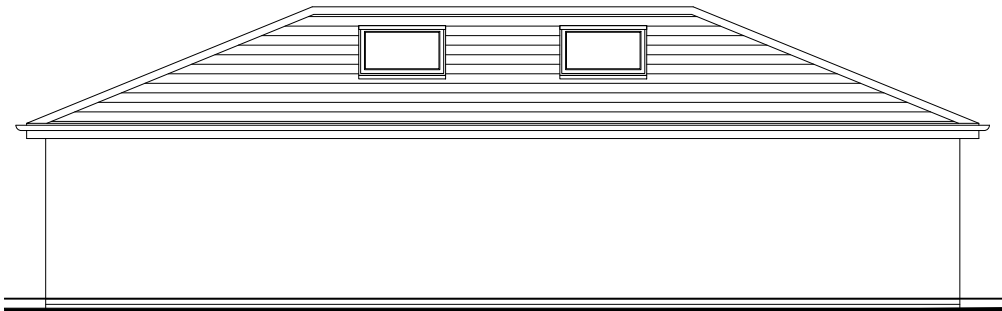


Rear Elevation

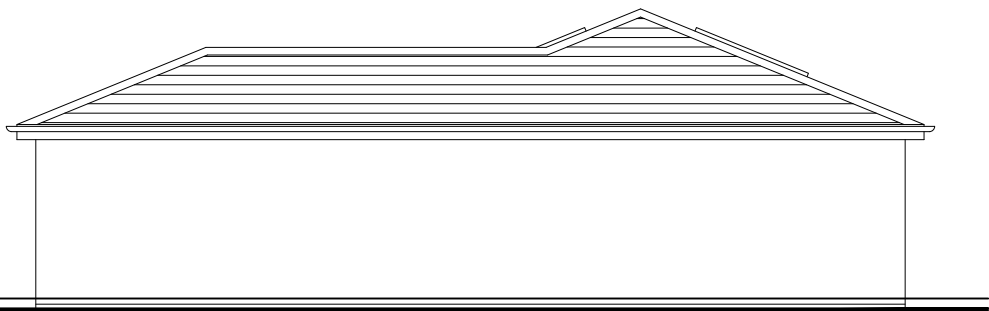

Side Elevation

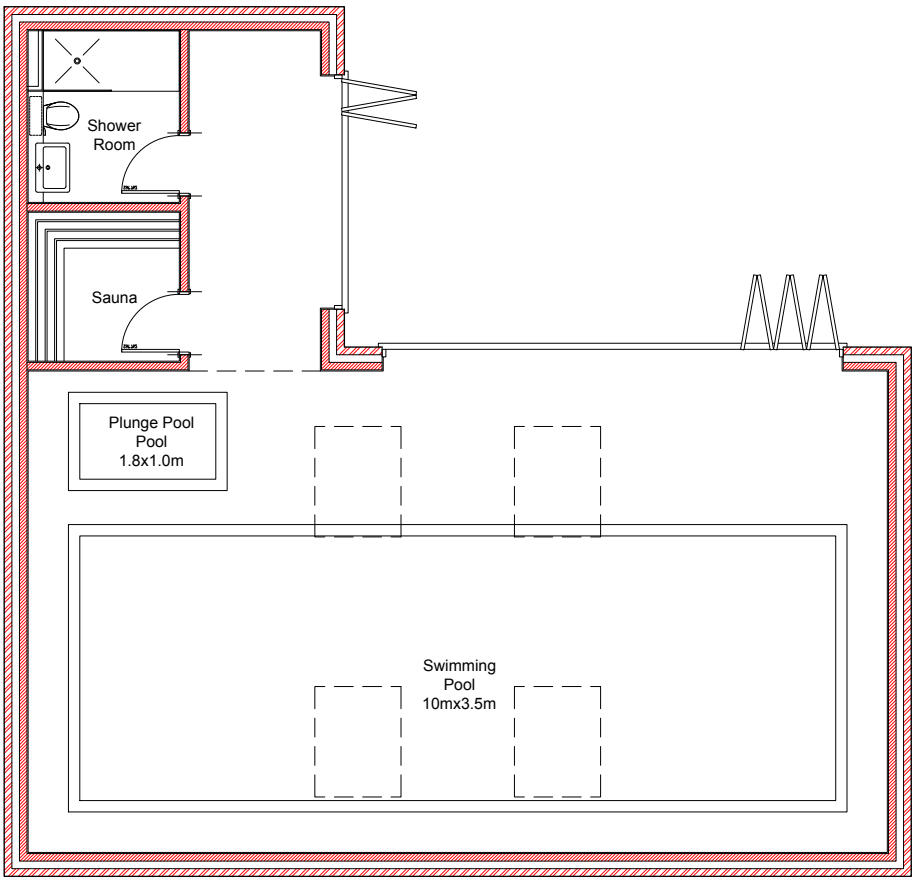

Floor Plan

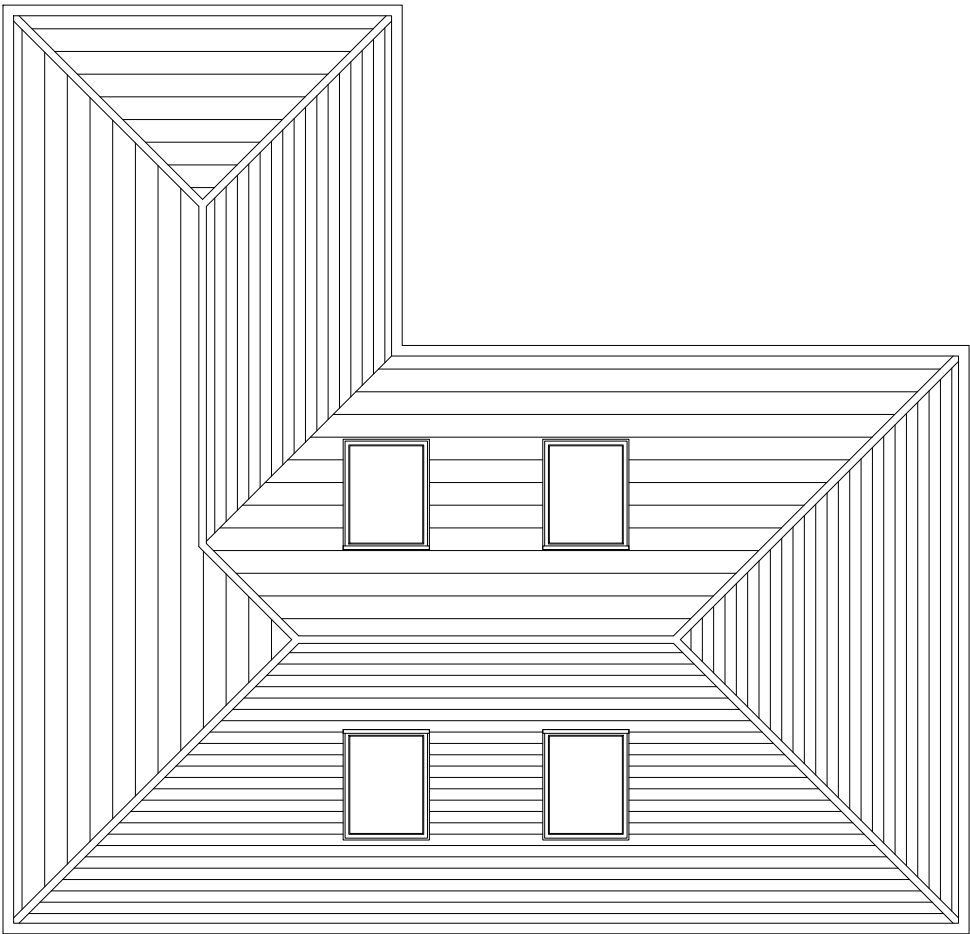

Roof Plan

Julkes House
Julkes Lane
Carters Hill, Arborfield

Proposed Outbuilding/Pool

Mr & Mrs Macleod

Lee Norris Design
27 Eden Way, Winnersh
Wokingham, Berkshire RG41 5PQ
Tel: 01189 787226
Mob: 07795 058193
E-mail: lee@leenorrisdesign.co.uk
Web: www.leenorrisdesign.co.uk

Planning and building regulations drawings
for residential extensions, new build,
renovation and conversion projects.

ref : LN
date : Jan'25
scale : 1:100@A3
project : 23-546
dwg no. / rev : 100

Scale: 1:100 0 1 2 3 4 5