

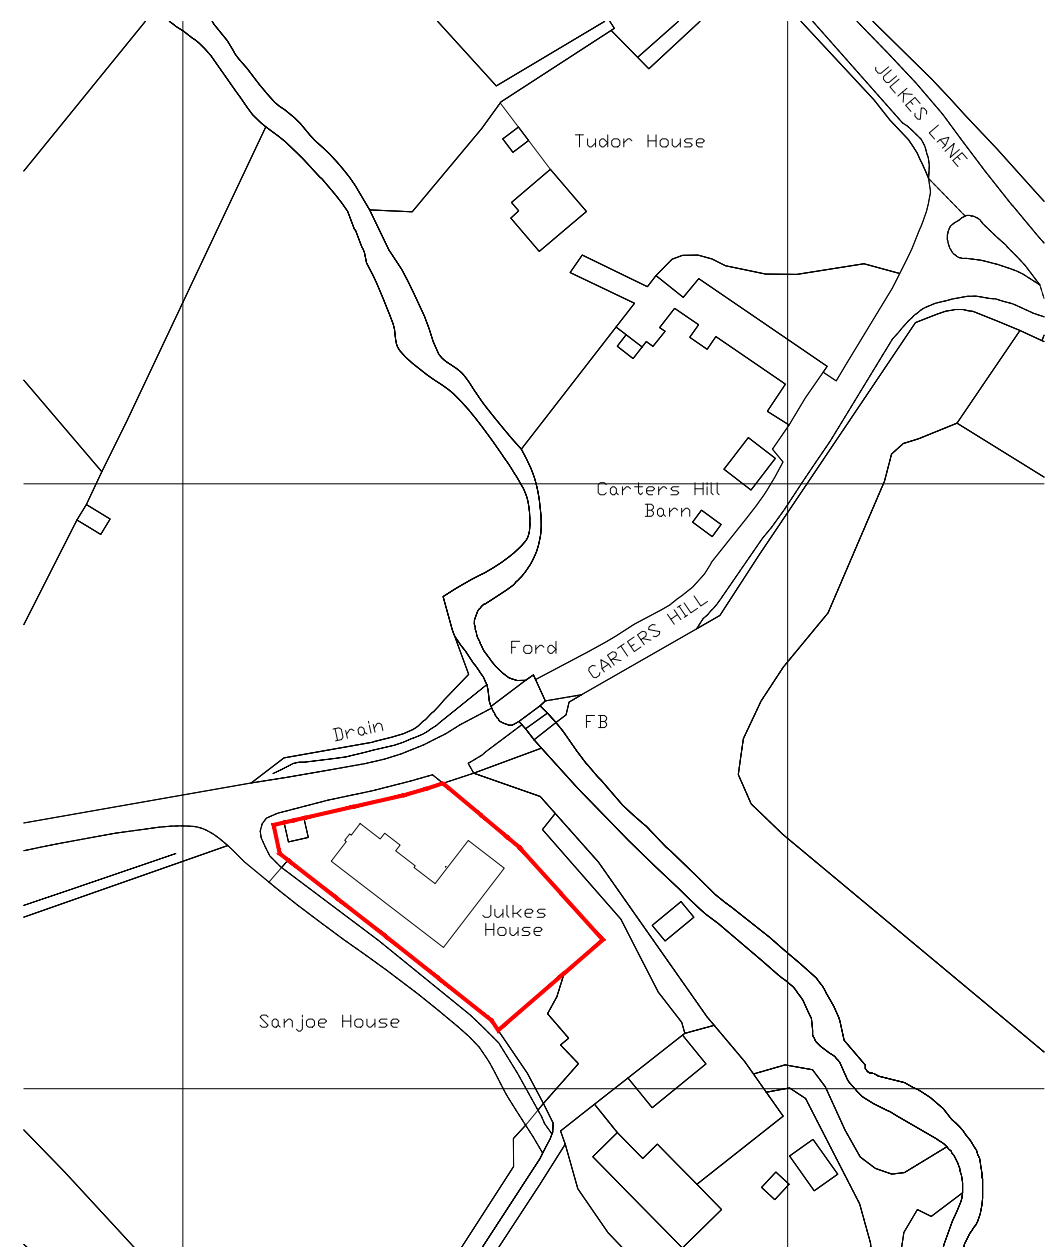


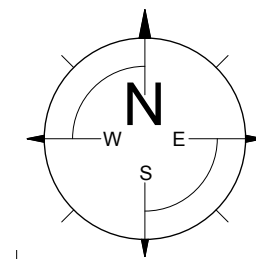

Location Plan (1:1250)

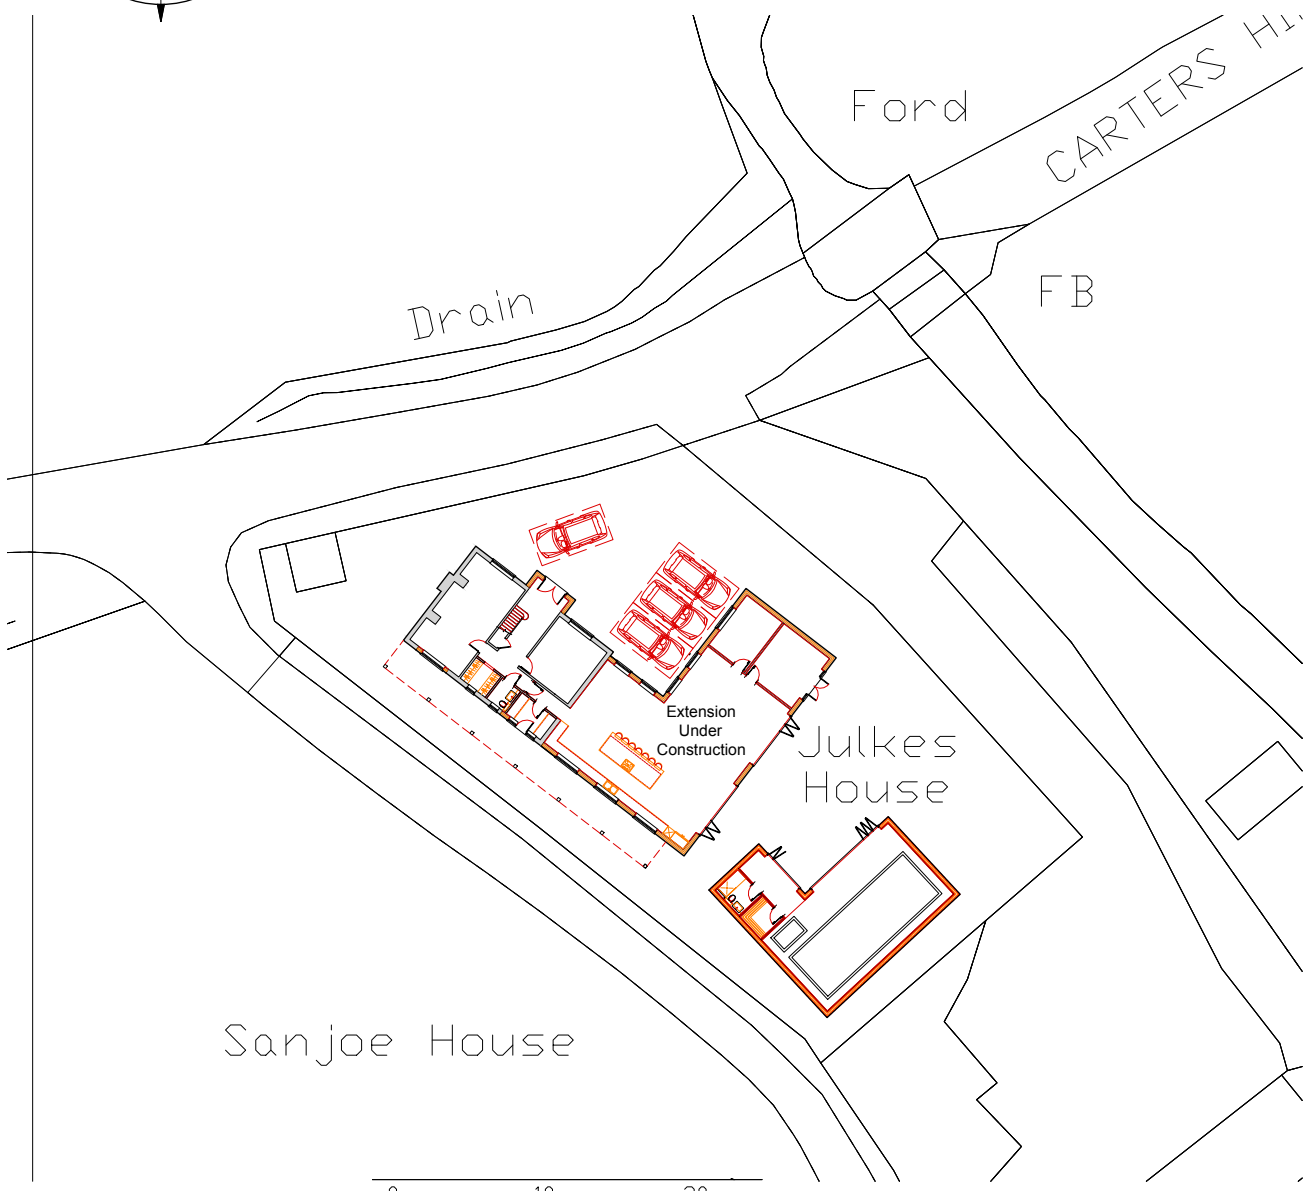

Site Plan (1:500)

Julkes House Julkes Lane Carters Hill, Arborfield project :	
Site & Location Plans Proposed Outbuilding title :	
Mr & Mrs Macleod client :	
Lee Norris Design 27 Eden Way, Winnersh Wokingham, Berkshire RG41 5PQ Tel: 01189 787226 Mob: 07795 058193 E-mail: lee@leenorrisdesign.co.uk Web: www.leenorrisdesign.co.uk Planning and building regulations drawings for residential extensions, new build, renovation and conversion projects.	ref : LN date : Jan'25 scale : As shown@A3 project : 23-546 dwg no. / rev : 101