
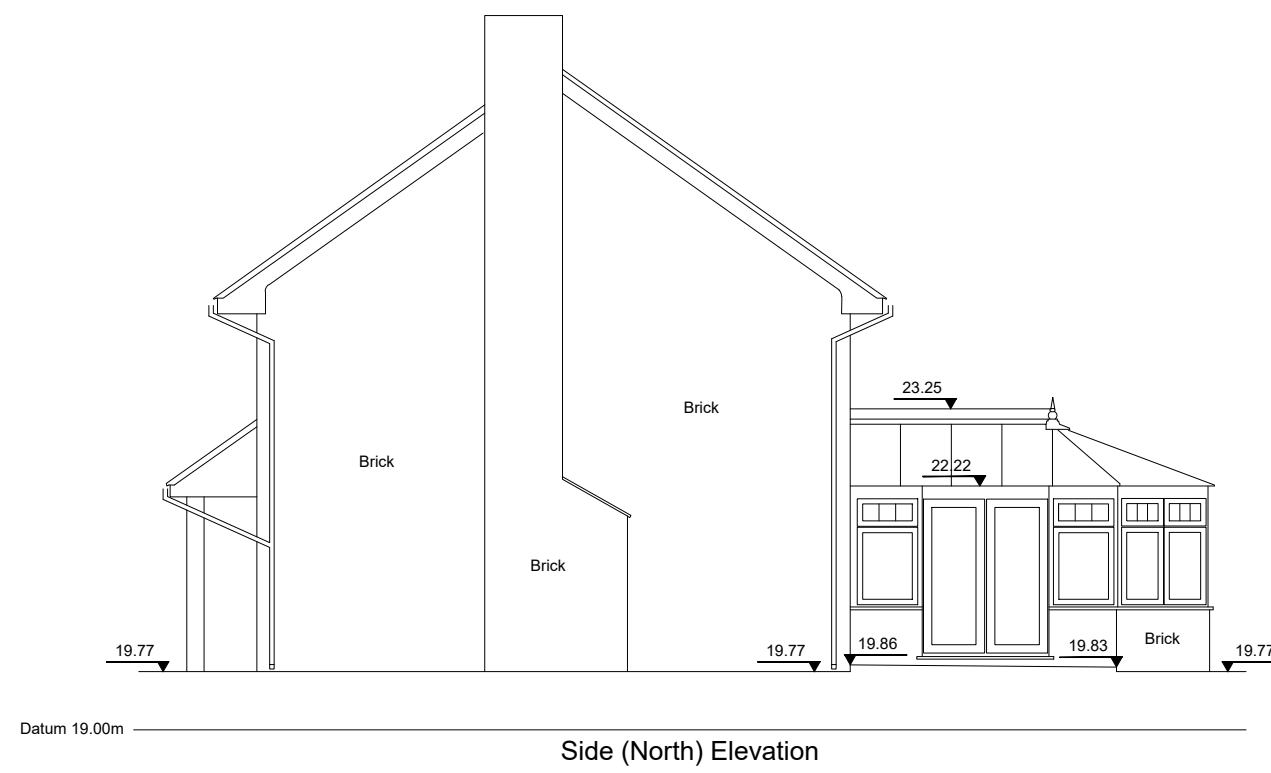




NOTES

DRAWING REMAINS COPYRIGHT OF THE ARCHITECT.

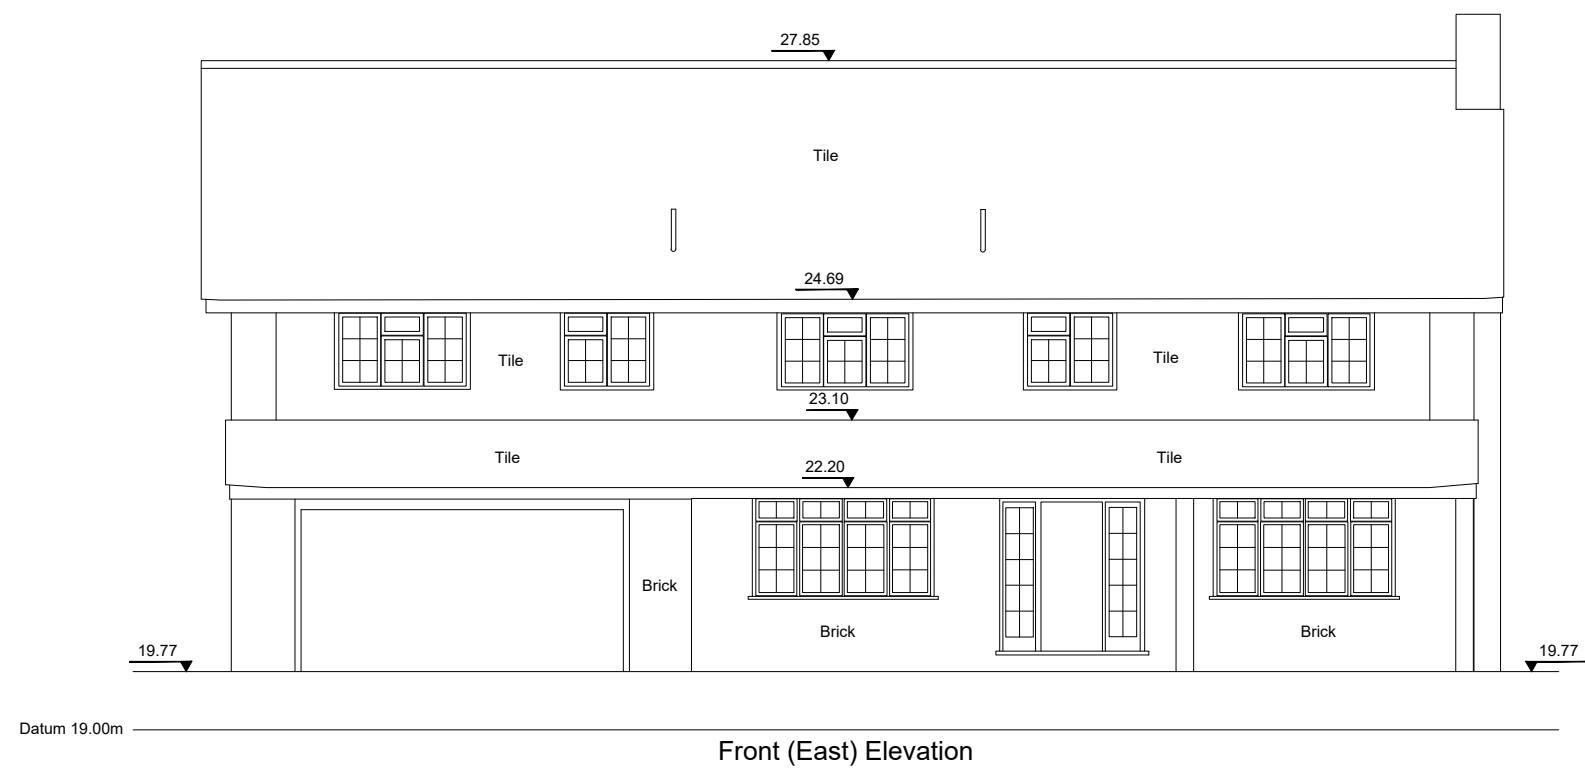

01 EXISTING FRONT ELEVATION  
GA-003 1:100@A1

02 EXISTING SIDE ELEVATION  
GA-003 1:100@A1

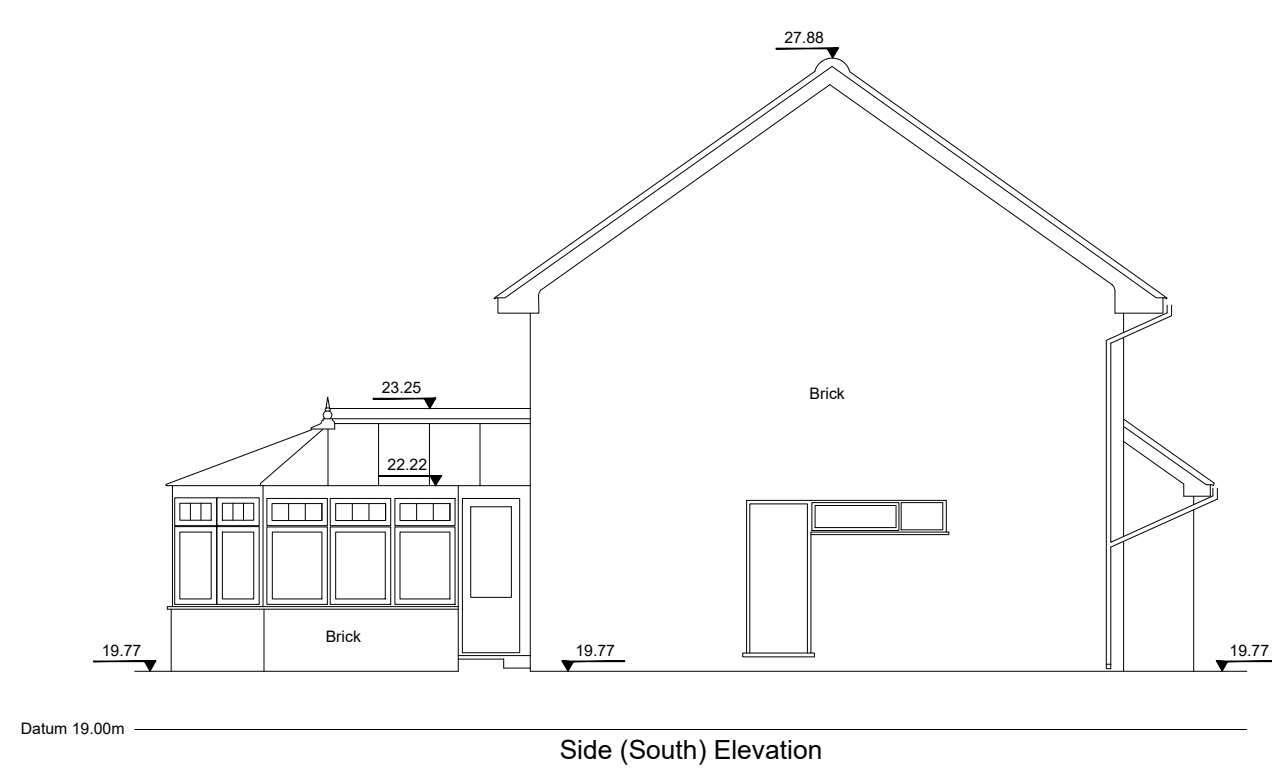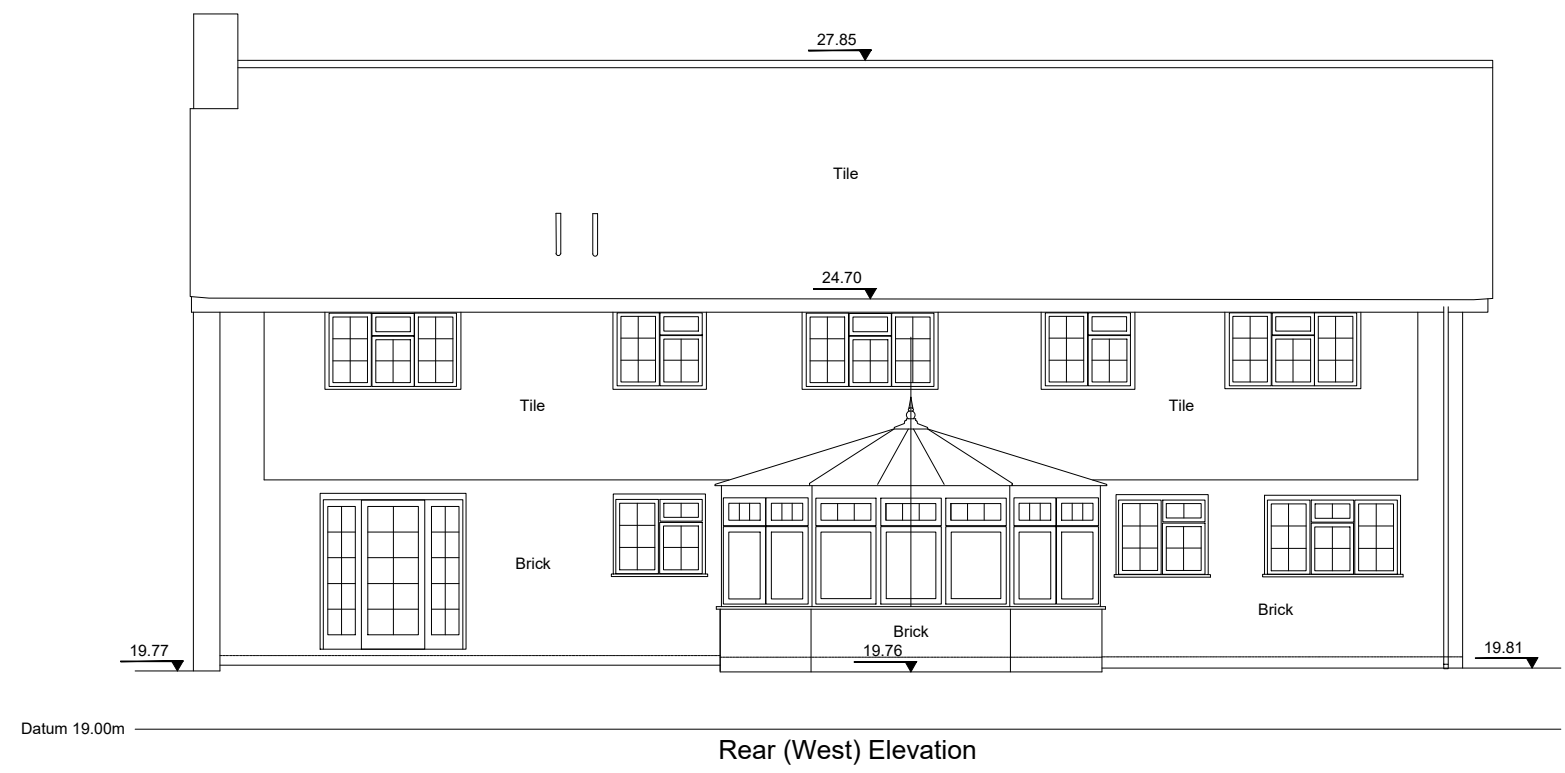

03 EXISTING REAR ELEVATION  
GA-003 1:100@A1

04 EXISTING SIDE ELEVATION  
GA-003 1:100@A1

|     |          |               |     |     |
|-----|----------|---------------|-----|-----|
| P01 | 25.03.25 | INITIAL ISSUE | BG  | BG  |
| REV | DATE     | DESCRIPTION   | DRN | CHK |

**CONNECTED**  
ARCHITECTURE

CLIENT  
Mr and Mrs Hipgrave  
PROJECT  
Orchard Cottage, Wokingham Rd  
Hurst, RG10 0SB  
DRAWING TITLE  
Existing Elevations

SCALE 1:100@A1 / 1:200@A3 A1 SHEET

STATUS  
PRELIMINARY  
DRAWING NO  
0247-GA-0003  
REV  
P01