
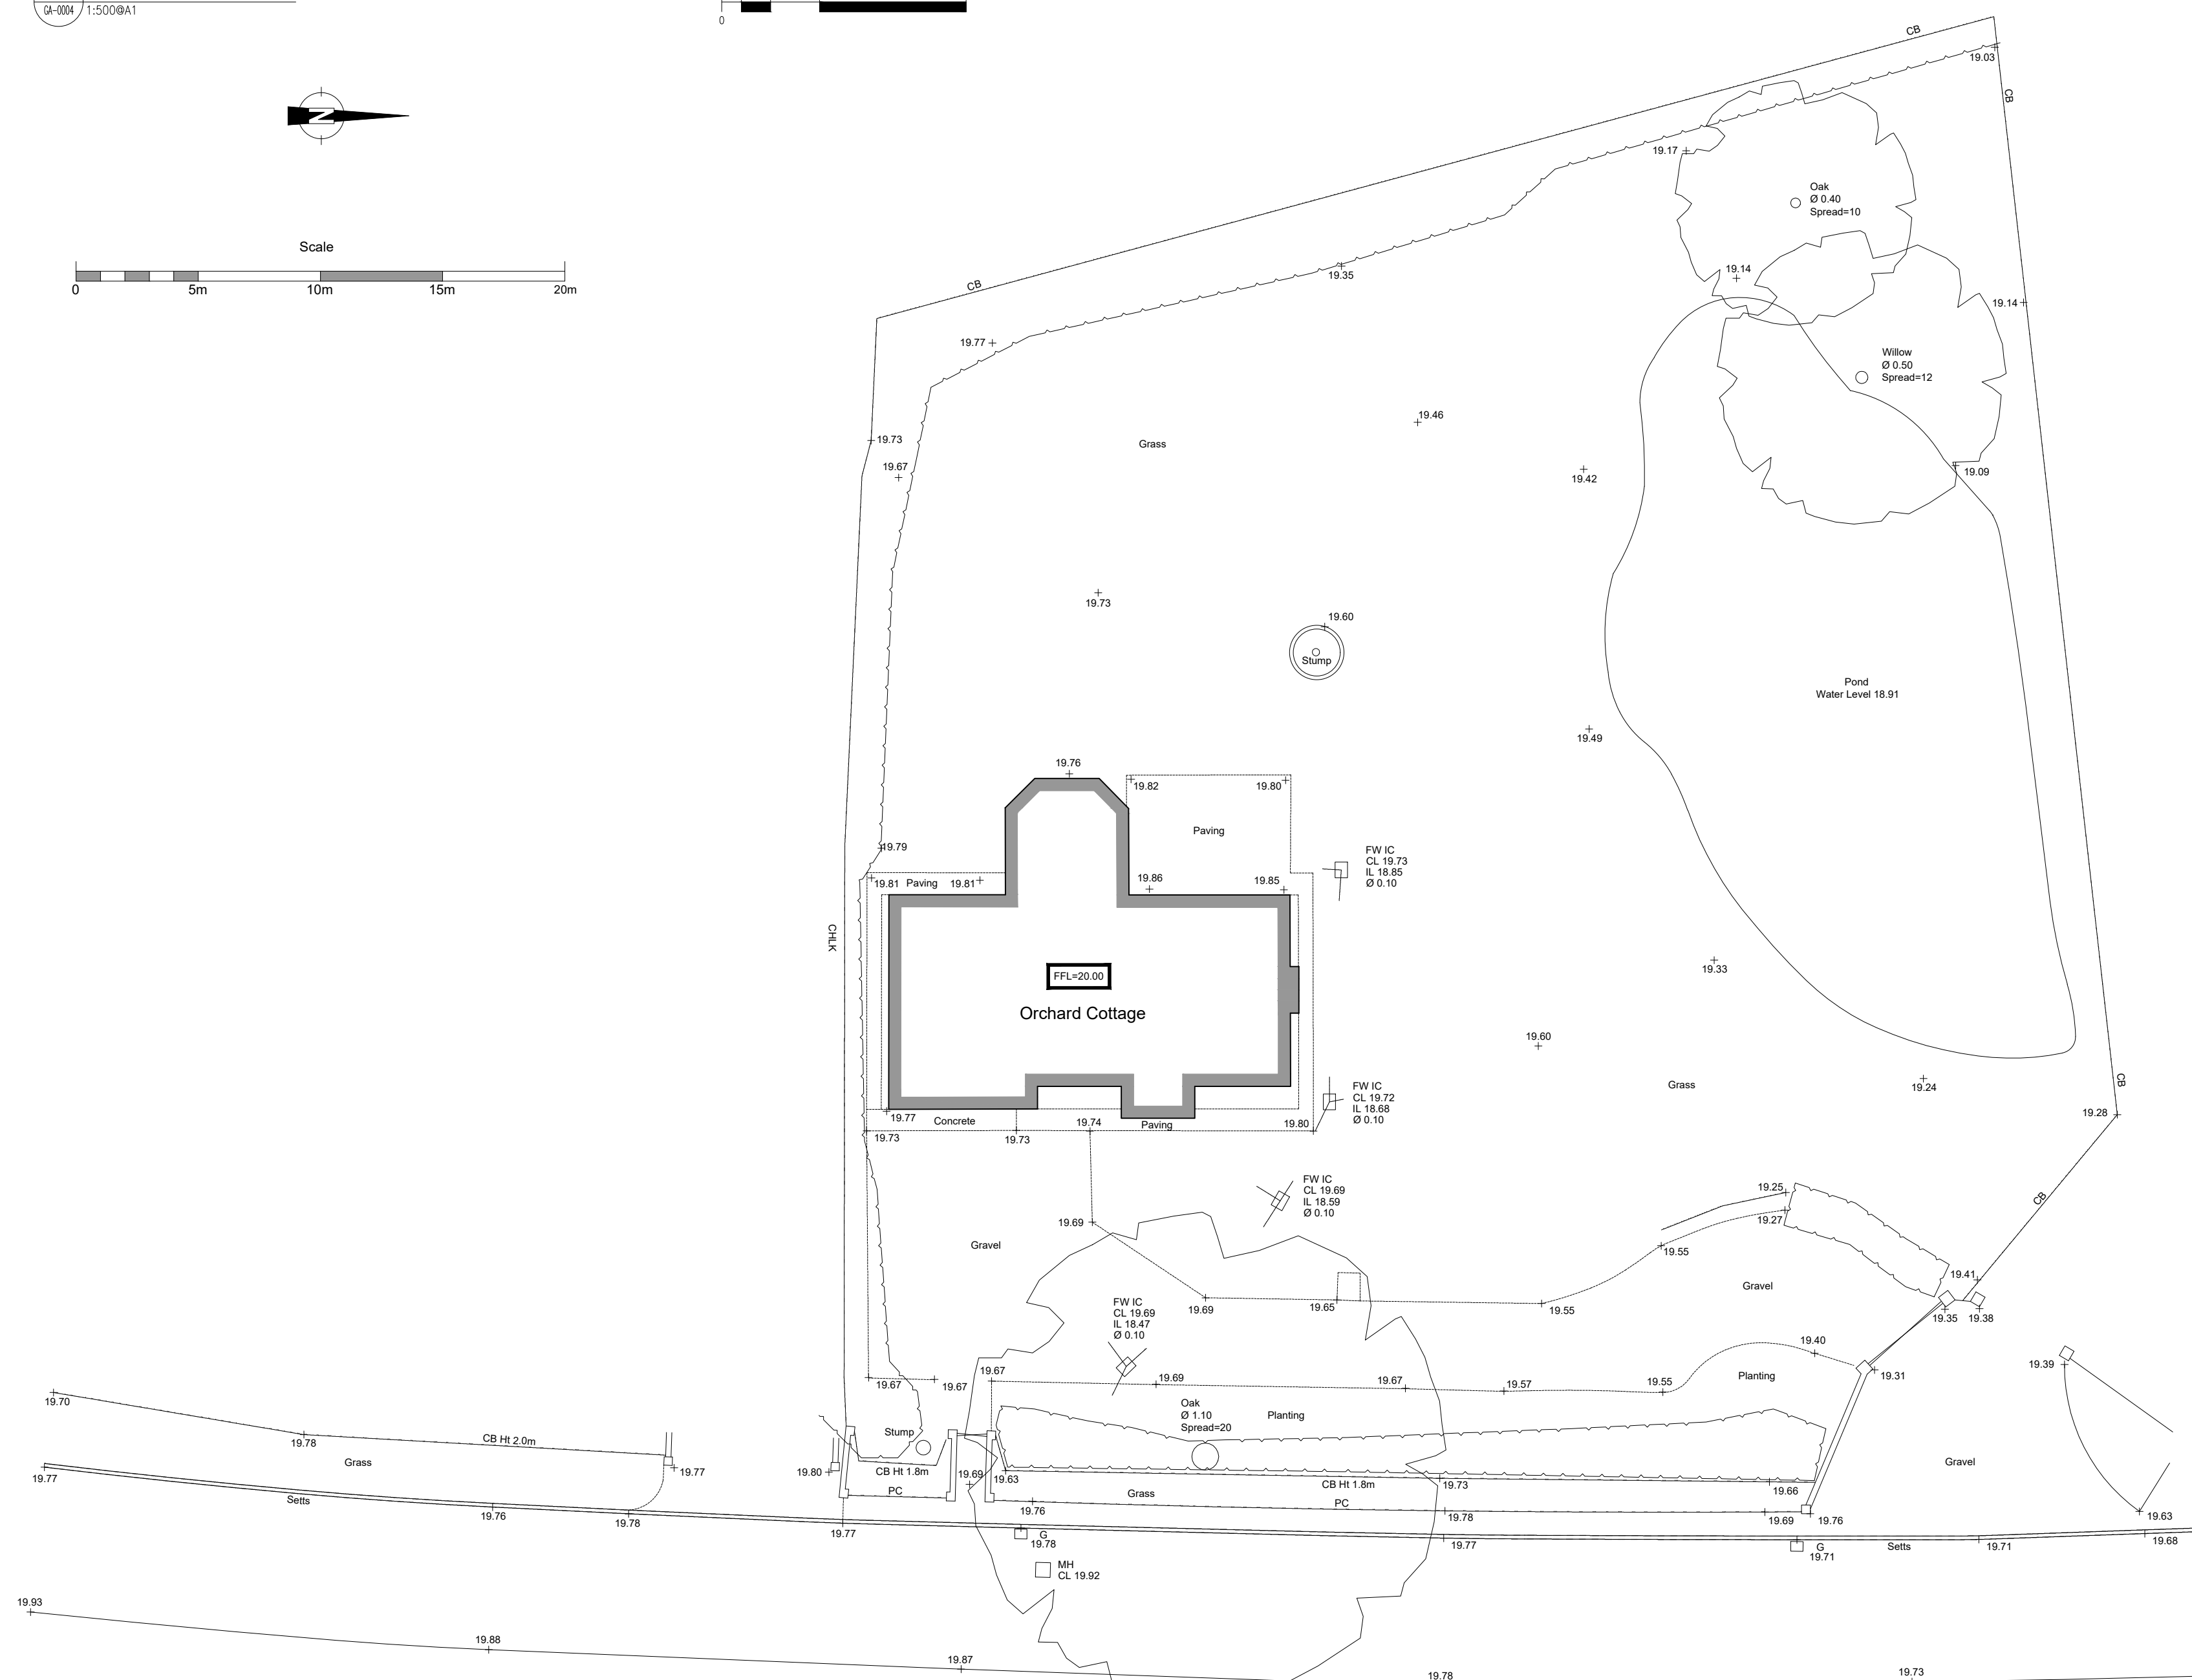
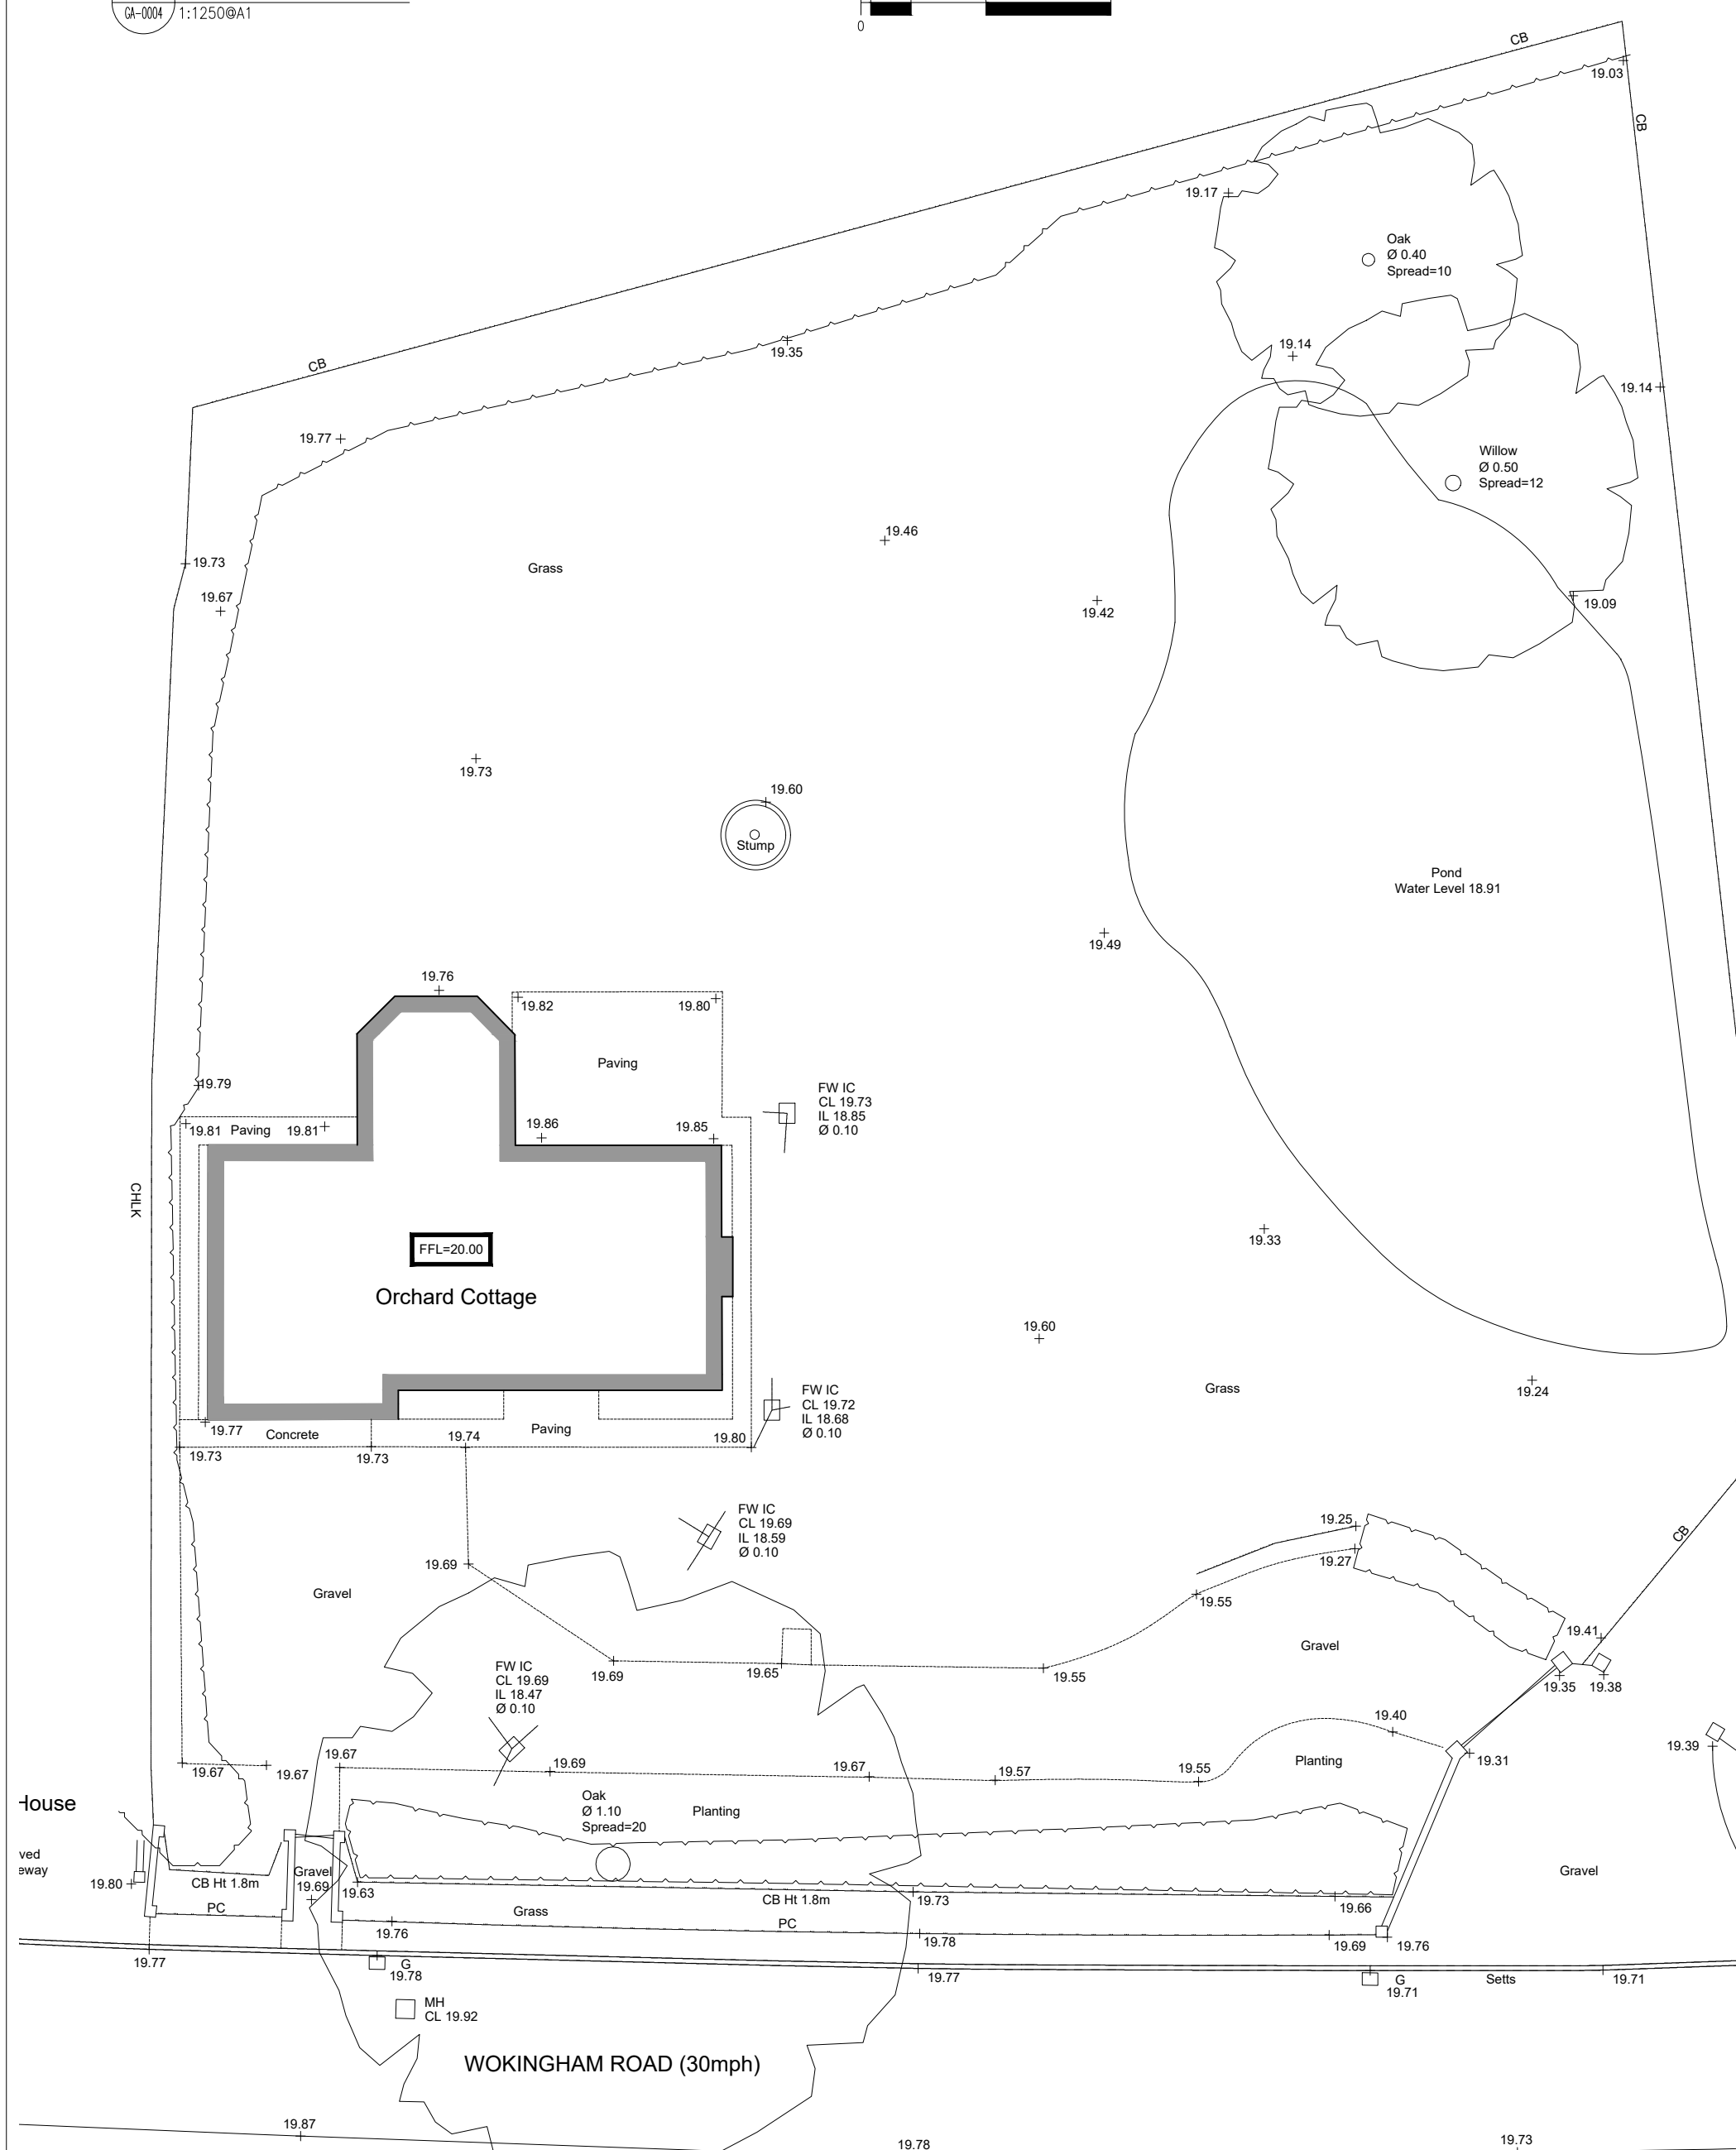
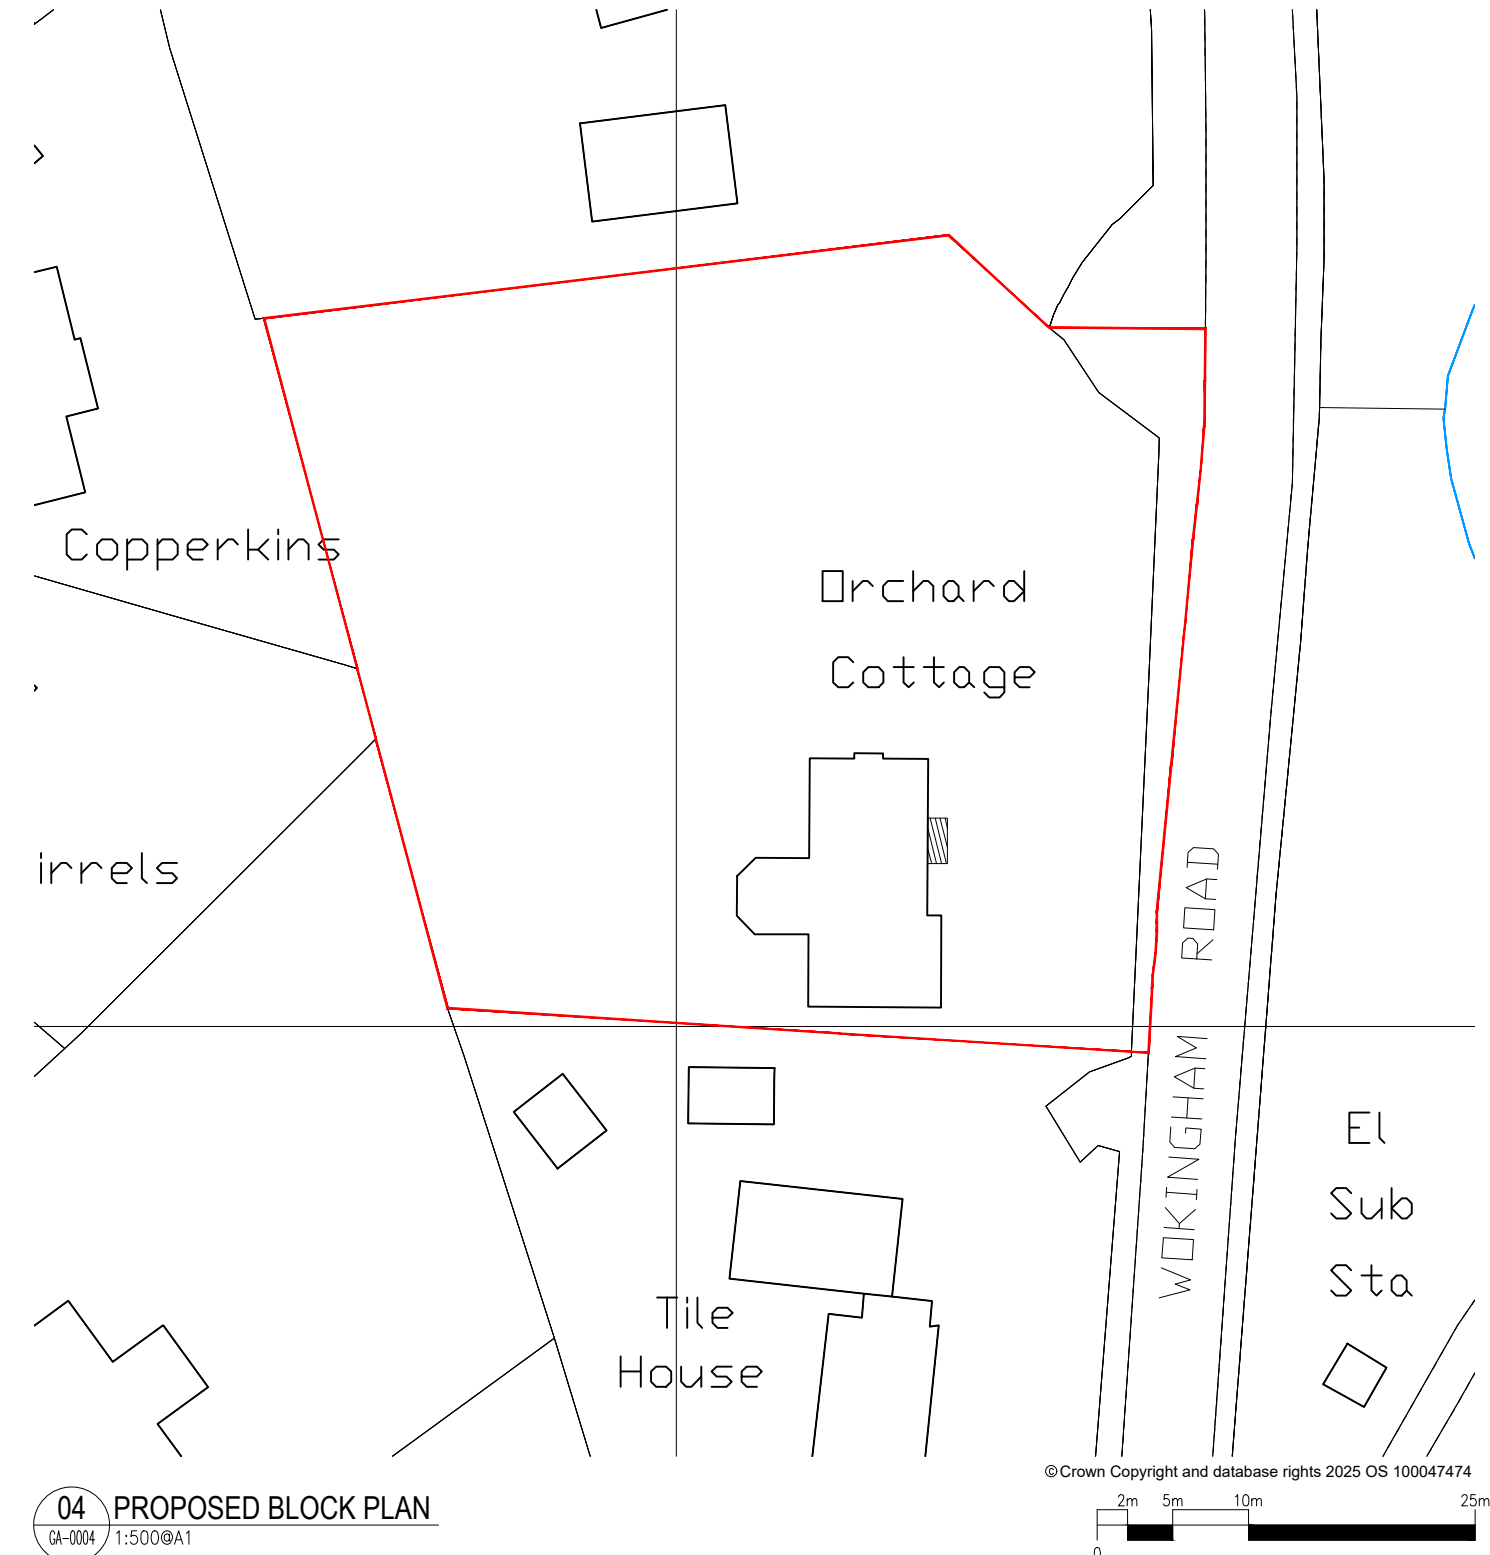


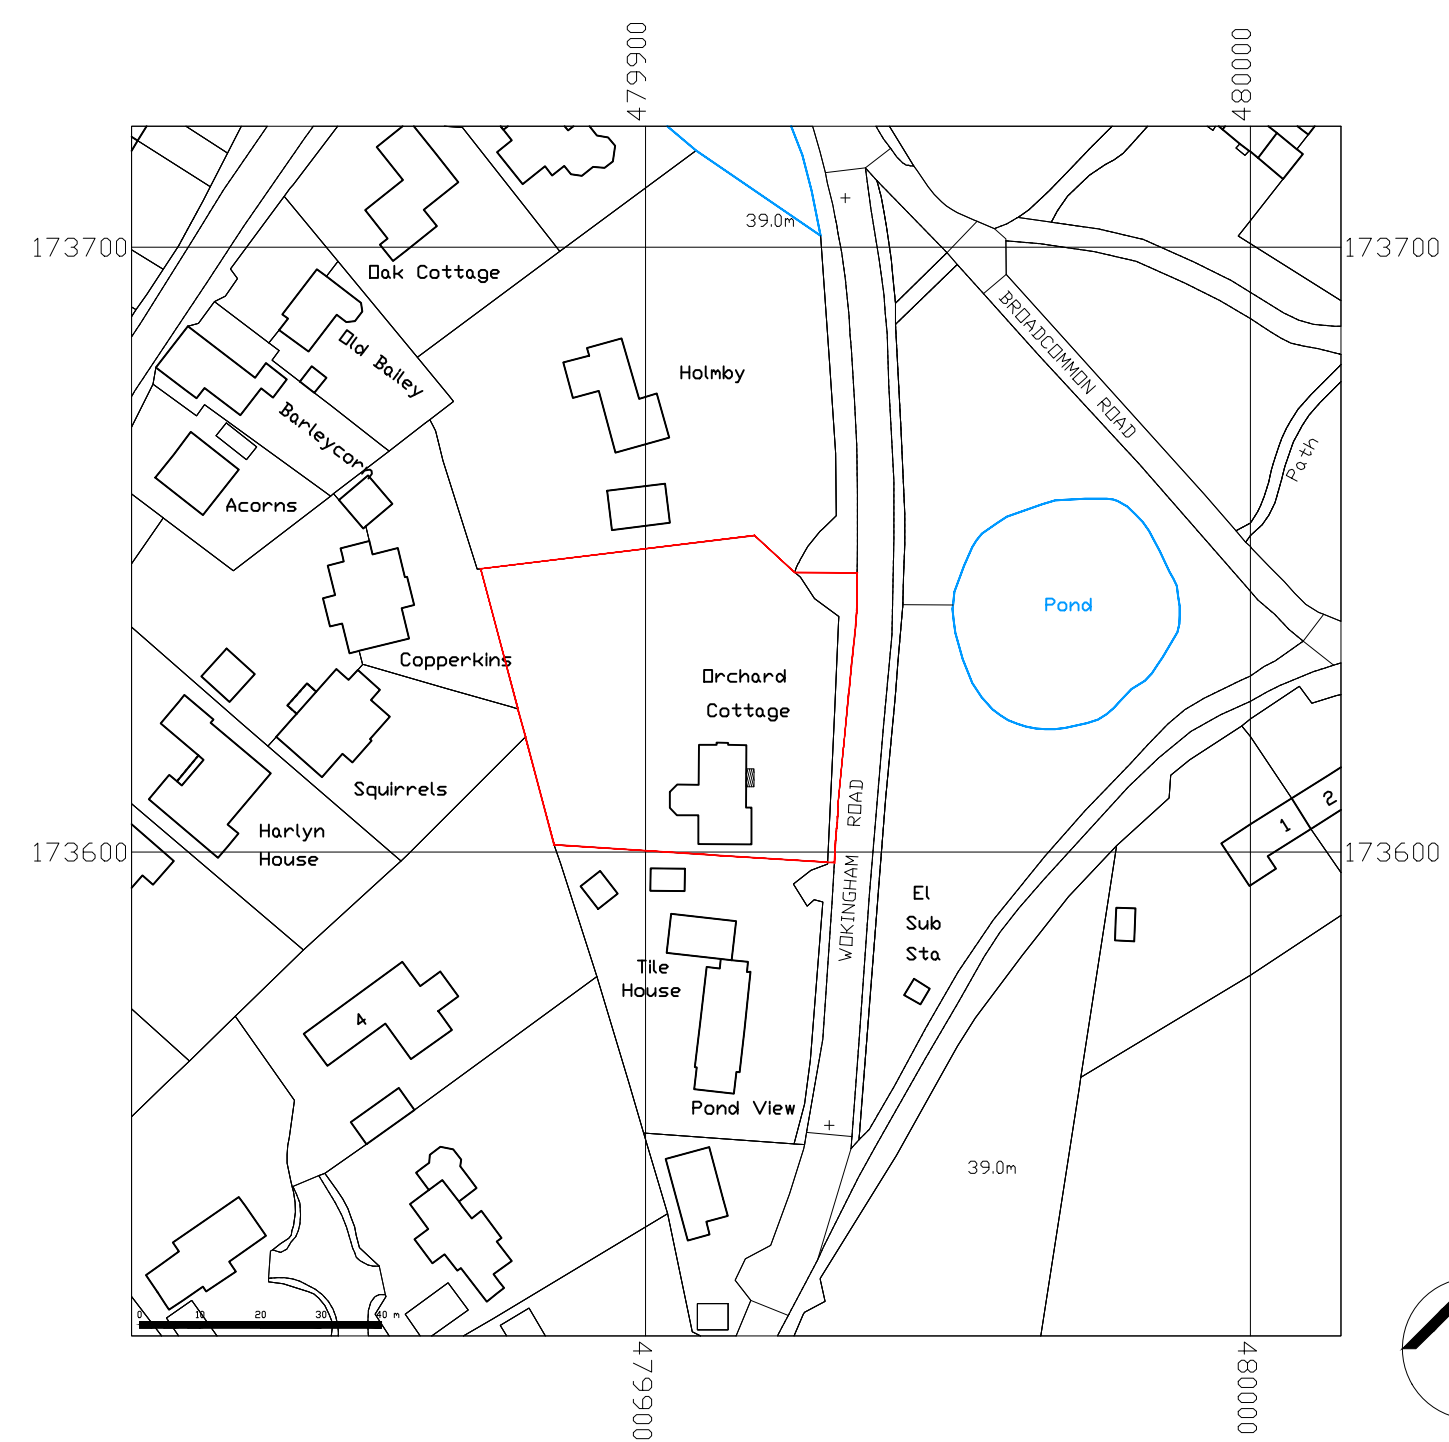

ALL DIMENSIONS MUST BE CHECKED ON SITE
INFORM THE ARCHITECT OF ANY DISCREPANCIES PRIOR TO CONSTRUCTION

KEY PLAN

NOTES

DRAWING REMAINS COPYRIGHT OF THE ARCHITECT.

P01	25.03.25	INITIAL ISSUE	BC	BC
REV	DATE	DESCRIPTION	DRN	CHK



CONNECTED
ARCHITECTURE

CLIENT
Mr and Mrs Hipgrave
PROJECT
Orchard Cottage, Wokingham Rd
Hurst, RG10 0SB

DRAWING TITLE
Existing Location and Block Plans
Existing and Proposed Site Plans

SCALE 1:2000A1 / 1:4000A3

STATUS

PRELIMINARY

DRAWING NO	REV
------------	-----

0247-GA-0004 P01

© 2025 Connected Architecture Limited, all rights reserved