



NOTES


DRAWING REMAINS COPYRIGHT OF THE ARCHITECT.

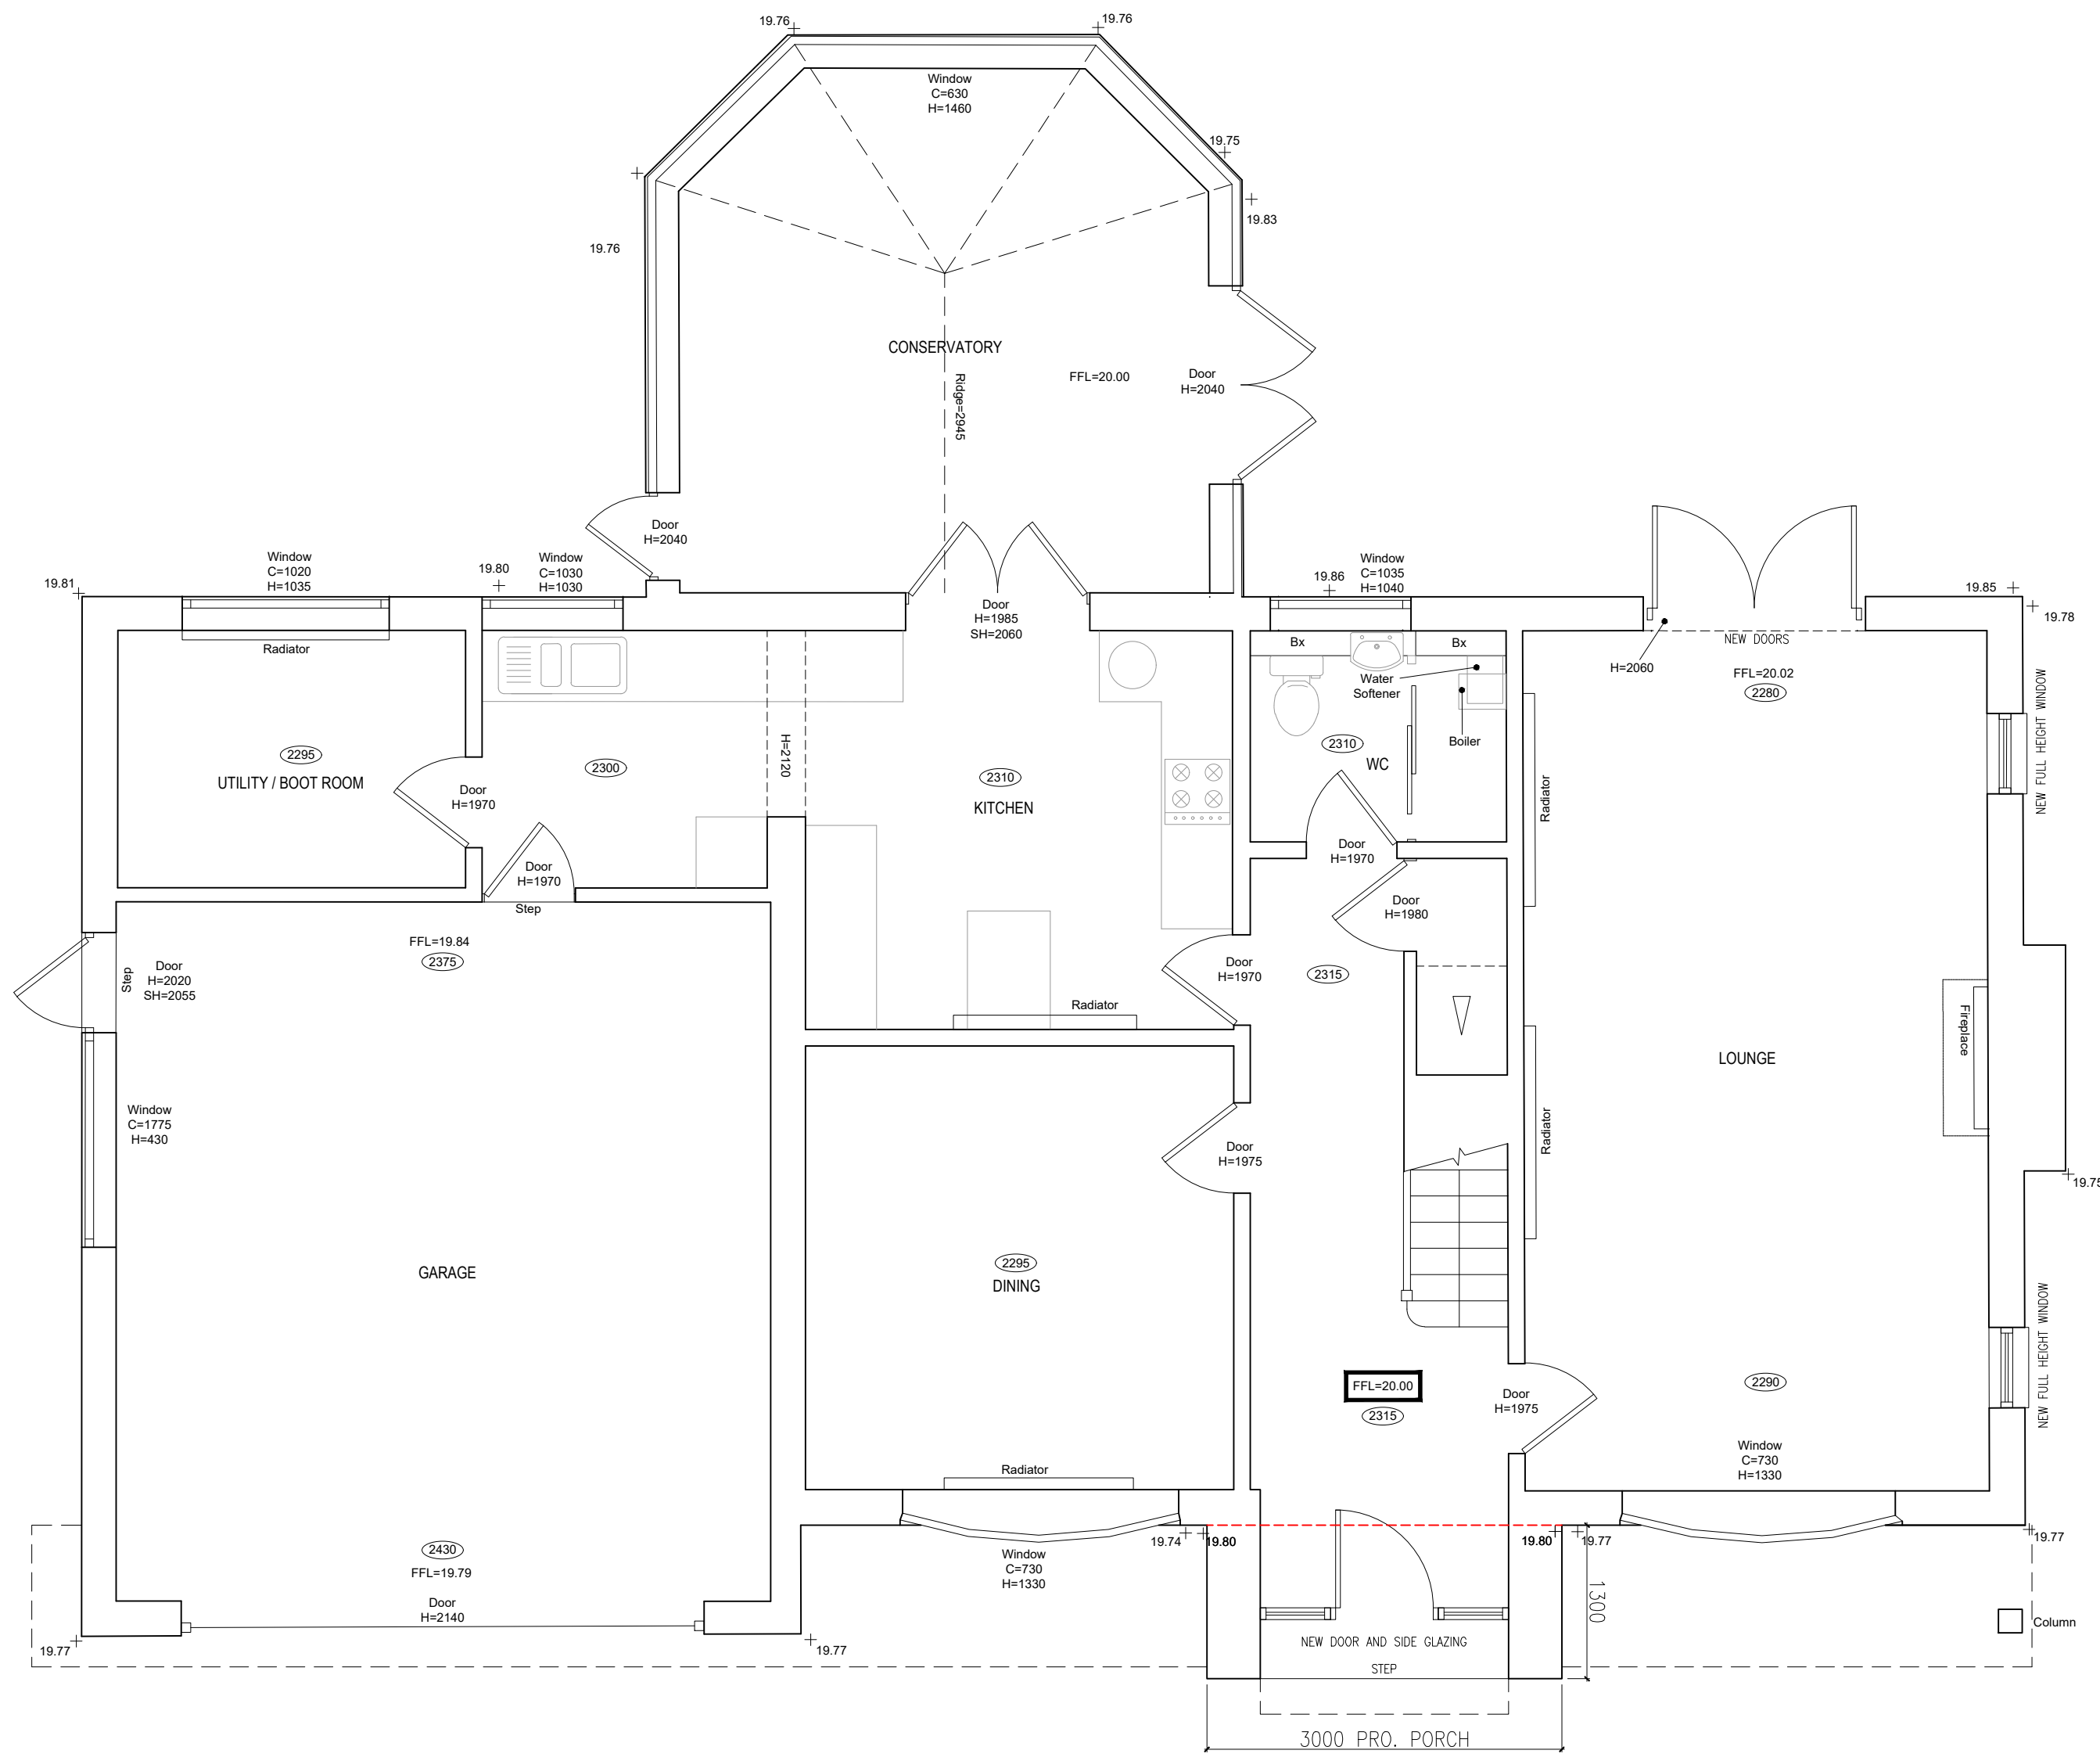

01 PROPOSED GROUND FLOOR PLAN
GA-005 / 1:50BA1

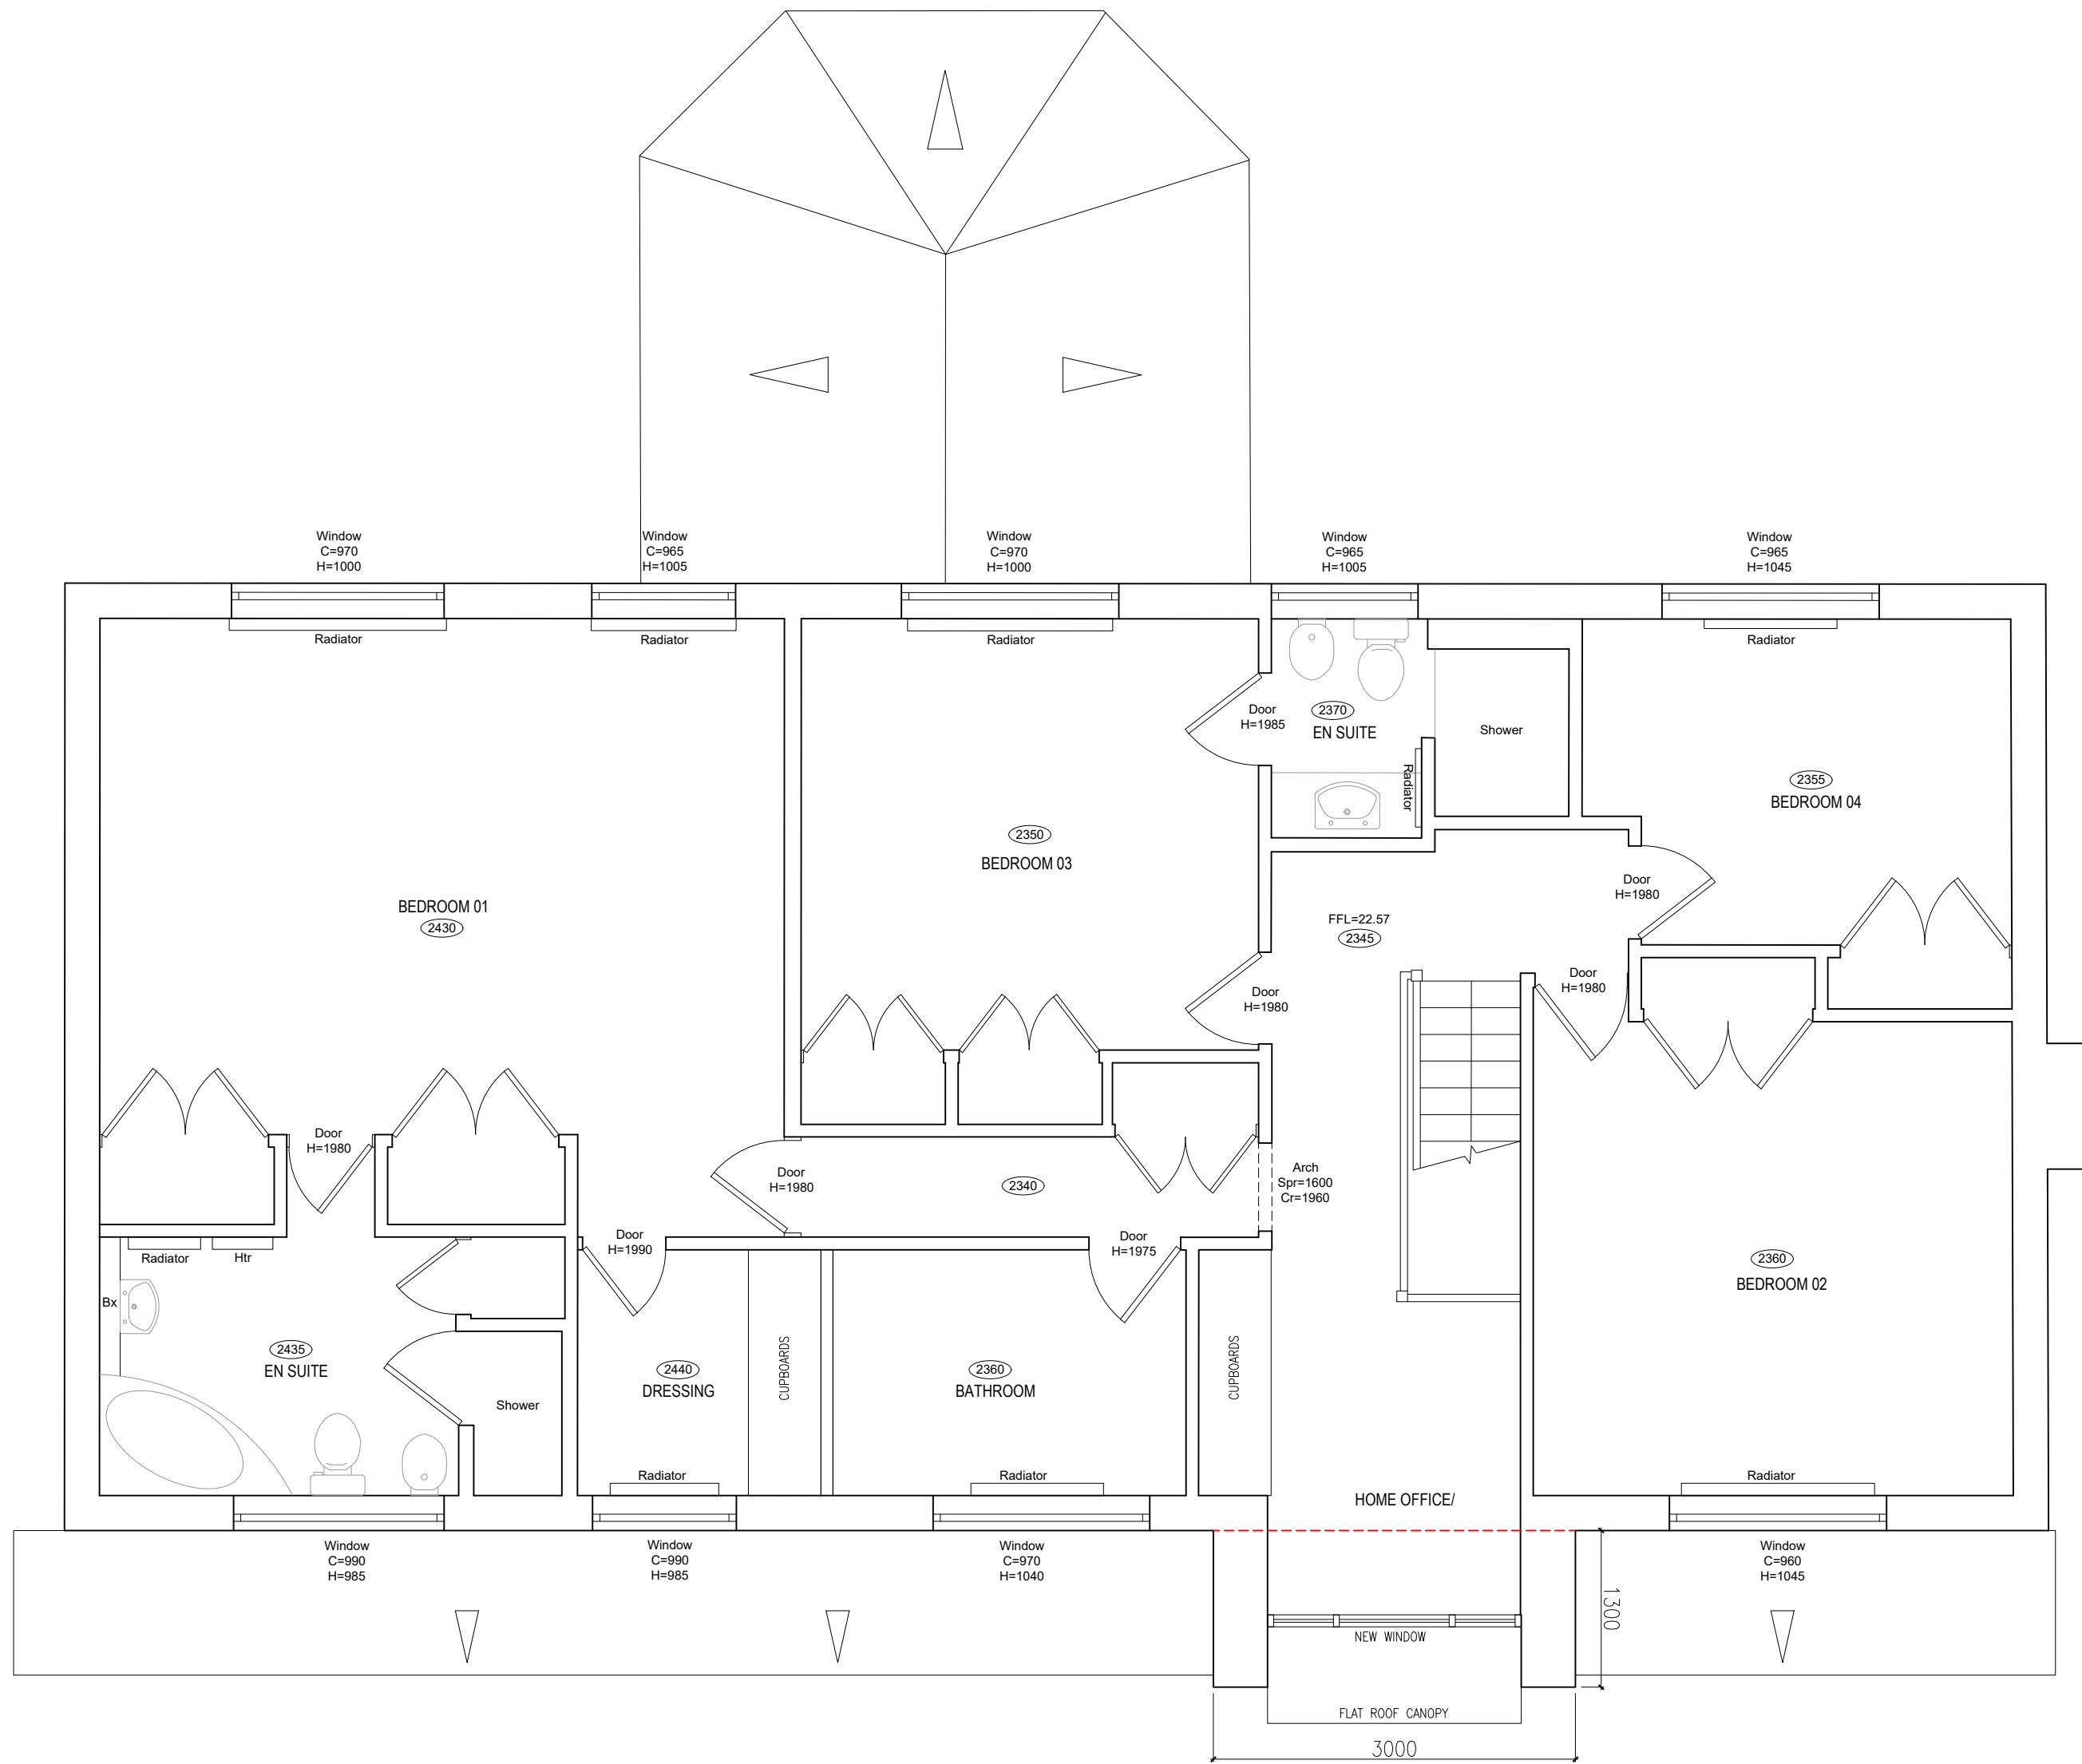

02 PROPOSED FIRST FLOOR PLAN
GA-005 / 1:50BA1

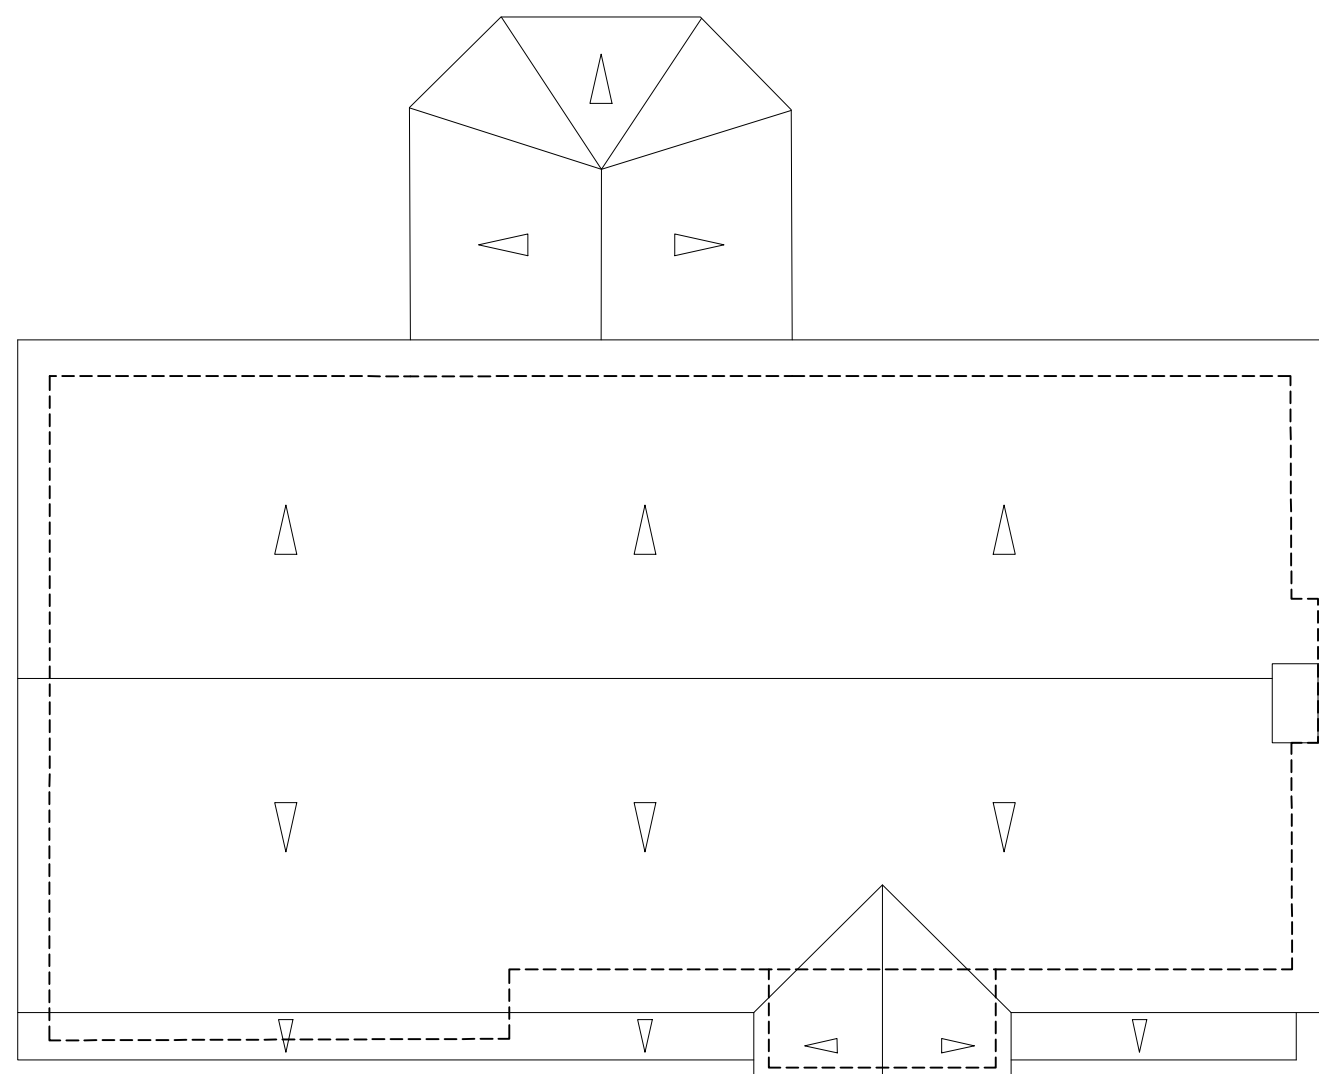

03 PROPOSED ROOF PLAN
GA-005 / 1:100BA1

P01	25.03.25	INITIAL ISSUE	BG	BG
REV	DATE	DESCRIPTION	DRN	CHK

CONNECTED
ARCHITECTURE

CLIENT
Mr and Mrs Hipgrave
PROJECT
Orchard Cottage, Wokingham Rd
Hurst, RG10 0SB

DRAWING TITLE
Proposed Floor and Roof Plans

SCALE 1:50BA1 / 1:100BA3 A1 SHEET

STATUS
PRELIMINARY

DRAWING NO
0247-GA-0005

REV
P01