
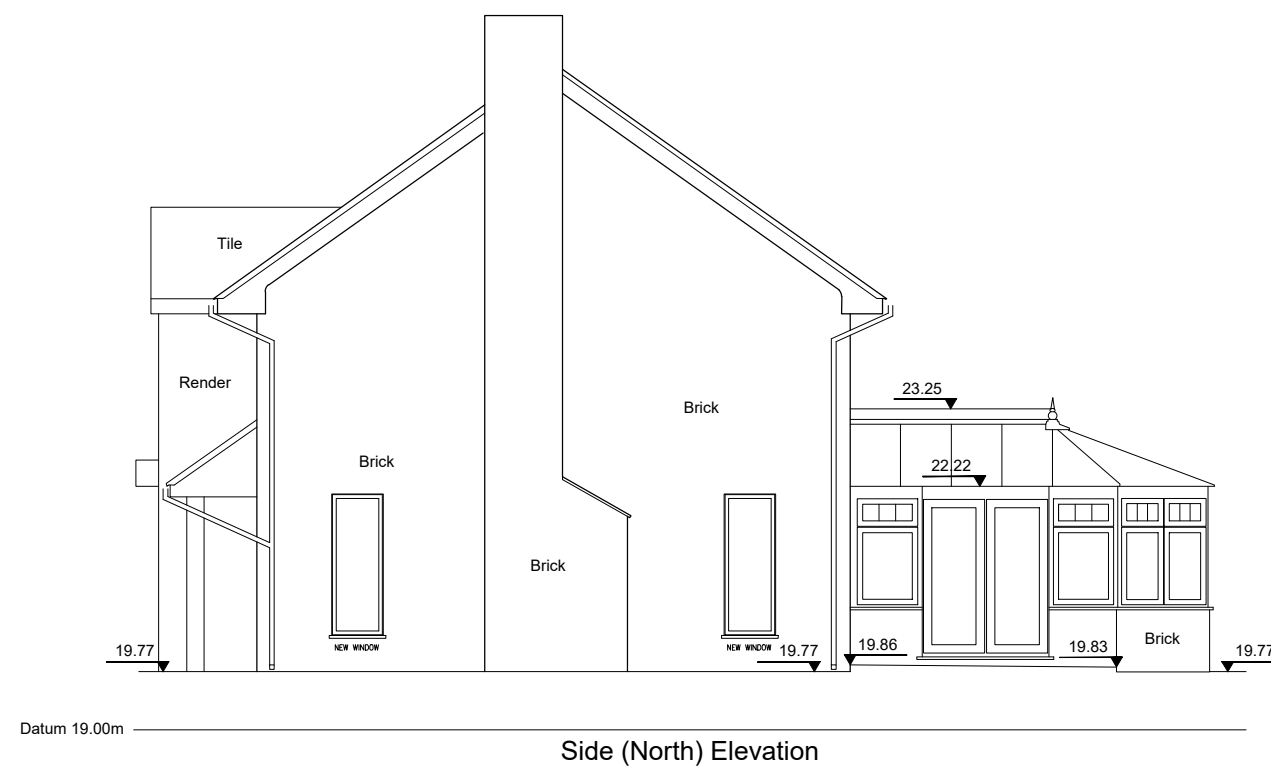



NOTES

DRAWING REMAINS COPYRIGHT OF THE ARCHITECT.

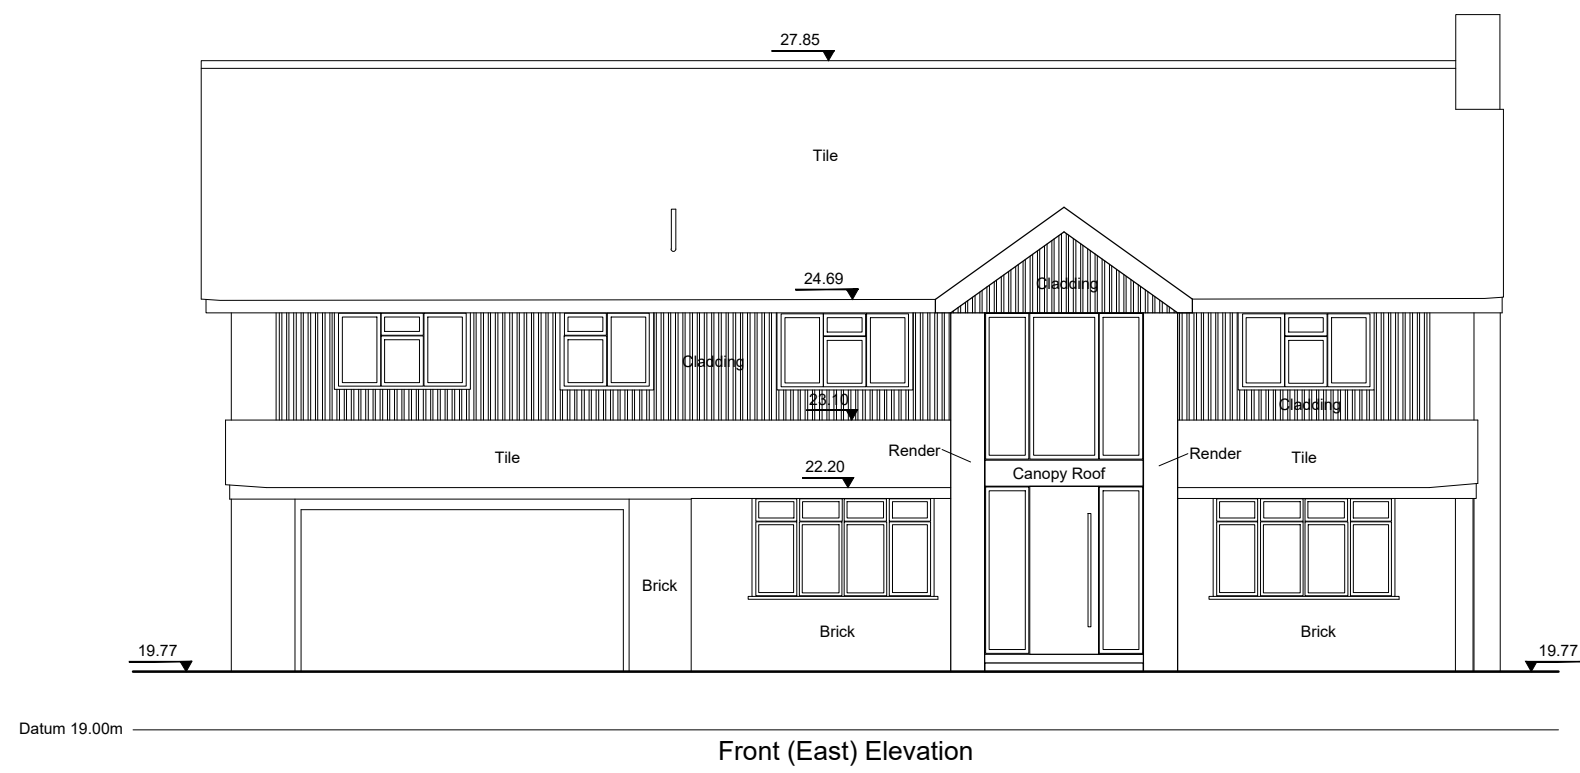

01 PROPOSED FRONT ELEVATION
GA-006 / 1:100@A1

02 PROPOSED SIDE ELEVATION
GA-006 / 1:100@A1

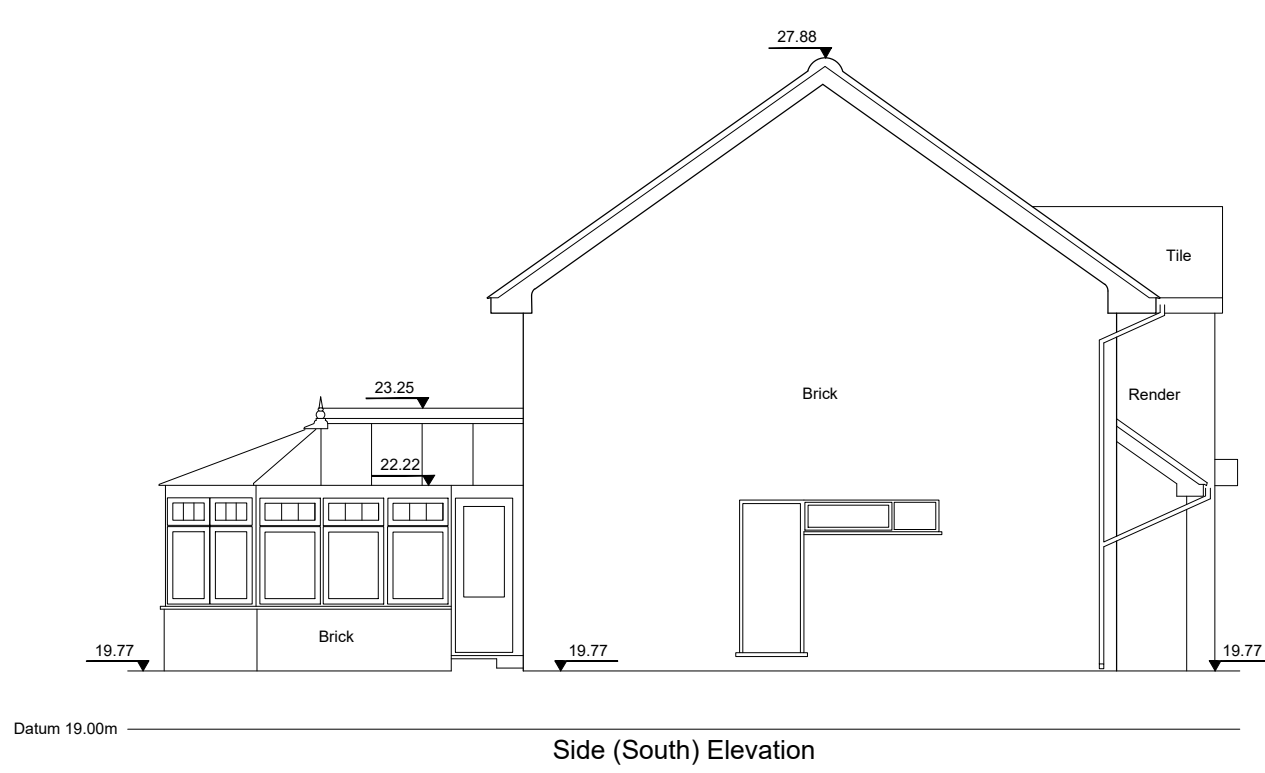

03 PROPOSED REAR ELEVATION
GA-006 / 1:100@A1

04 PROPOSED SIDE ELEVATION
GA-006 / 1:100@A1

P01	25.03.25	INITIAL ISSUE	BG	BG
REV	DATE	DESCRIPTION	DRN	CHK

CONNECTED
ARCHITECTURE

CLIENT
Mr and Mrs Hipgrave
PROJECT
Orchard Cottage, Wokingham Rd
Hurst, RG10 0SB
DRAWING TITLE
Proposed Elevations

SCALE 1:100@A1 / 1:200@A3 A1 SHEET

STATUS
PRELIMINARY
DRAWING NO
0247-GA-0006
REV
P01