



PROPOSED

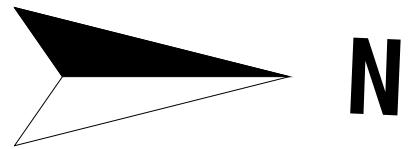

BOUNDARY LINE

BOUNDARY LINE

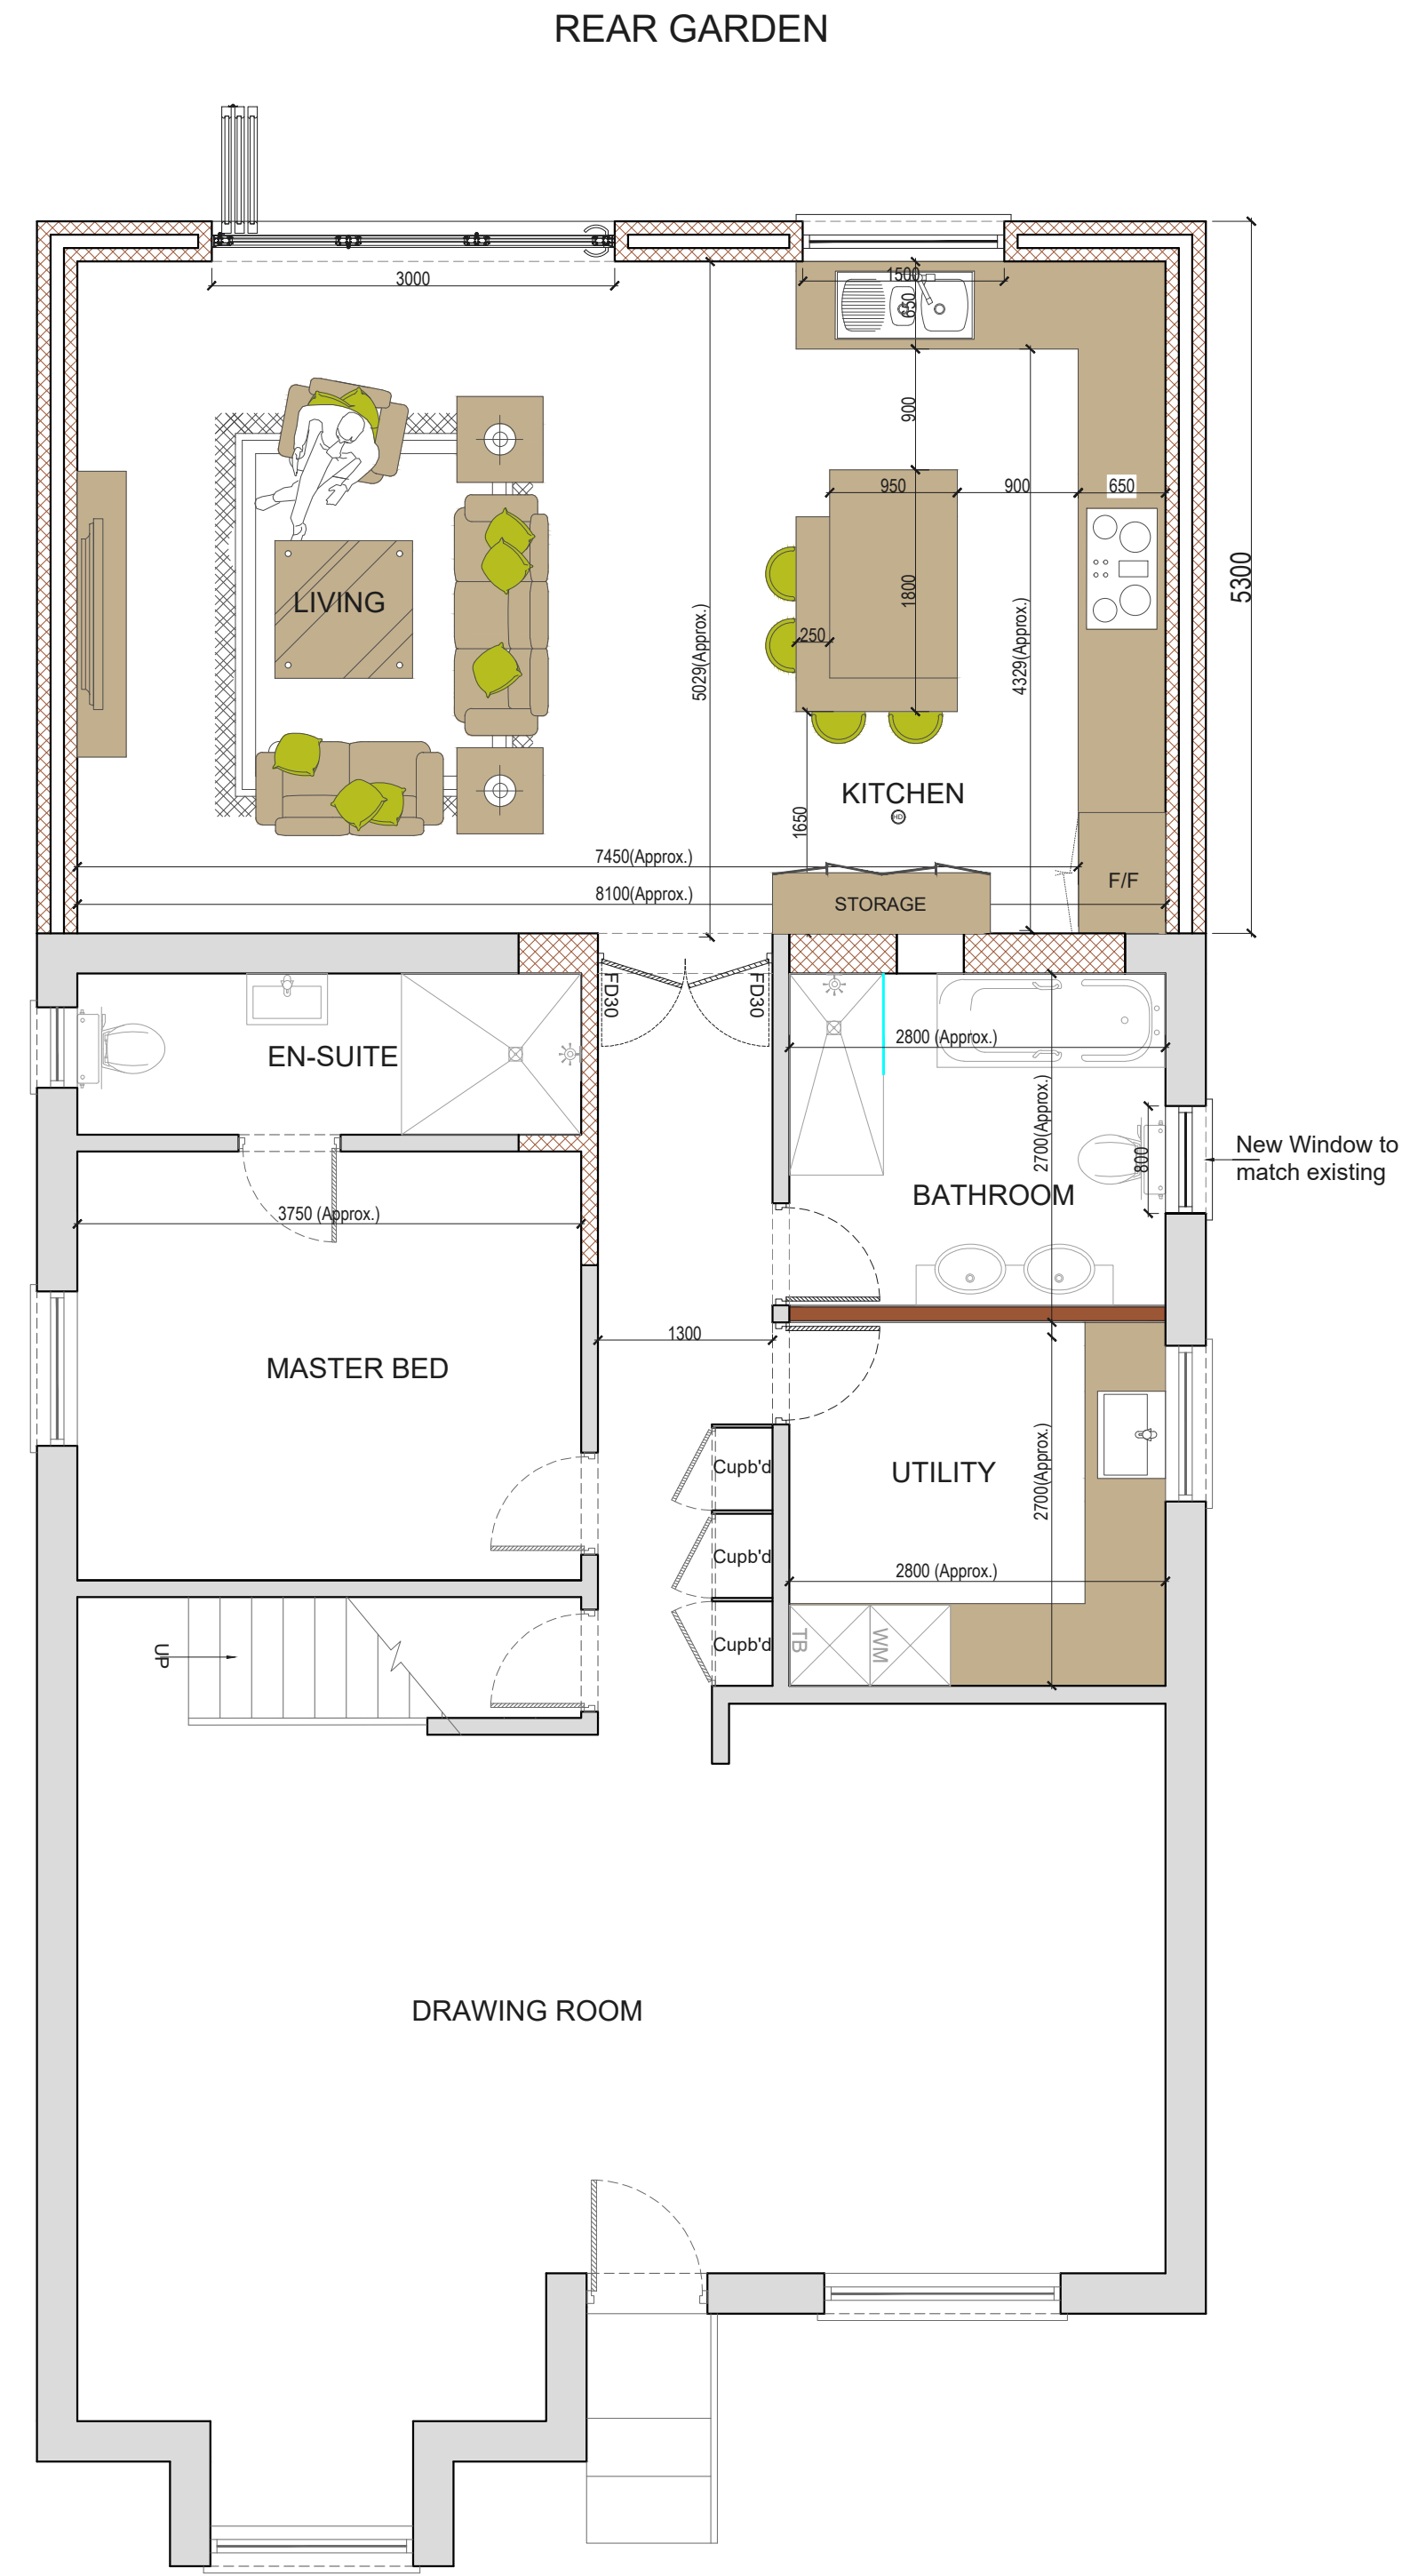

PROPOSED GROUND FLOOR PLAN


- Symbol Key:
- Proposed wall
 - Boundary line
 - Details above
 - Demolished

BOUNDARY LINE

BOUNDARY LINE

BOUNDARY LINE

BOUNDARY LINE

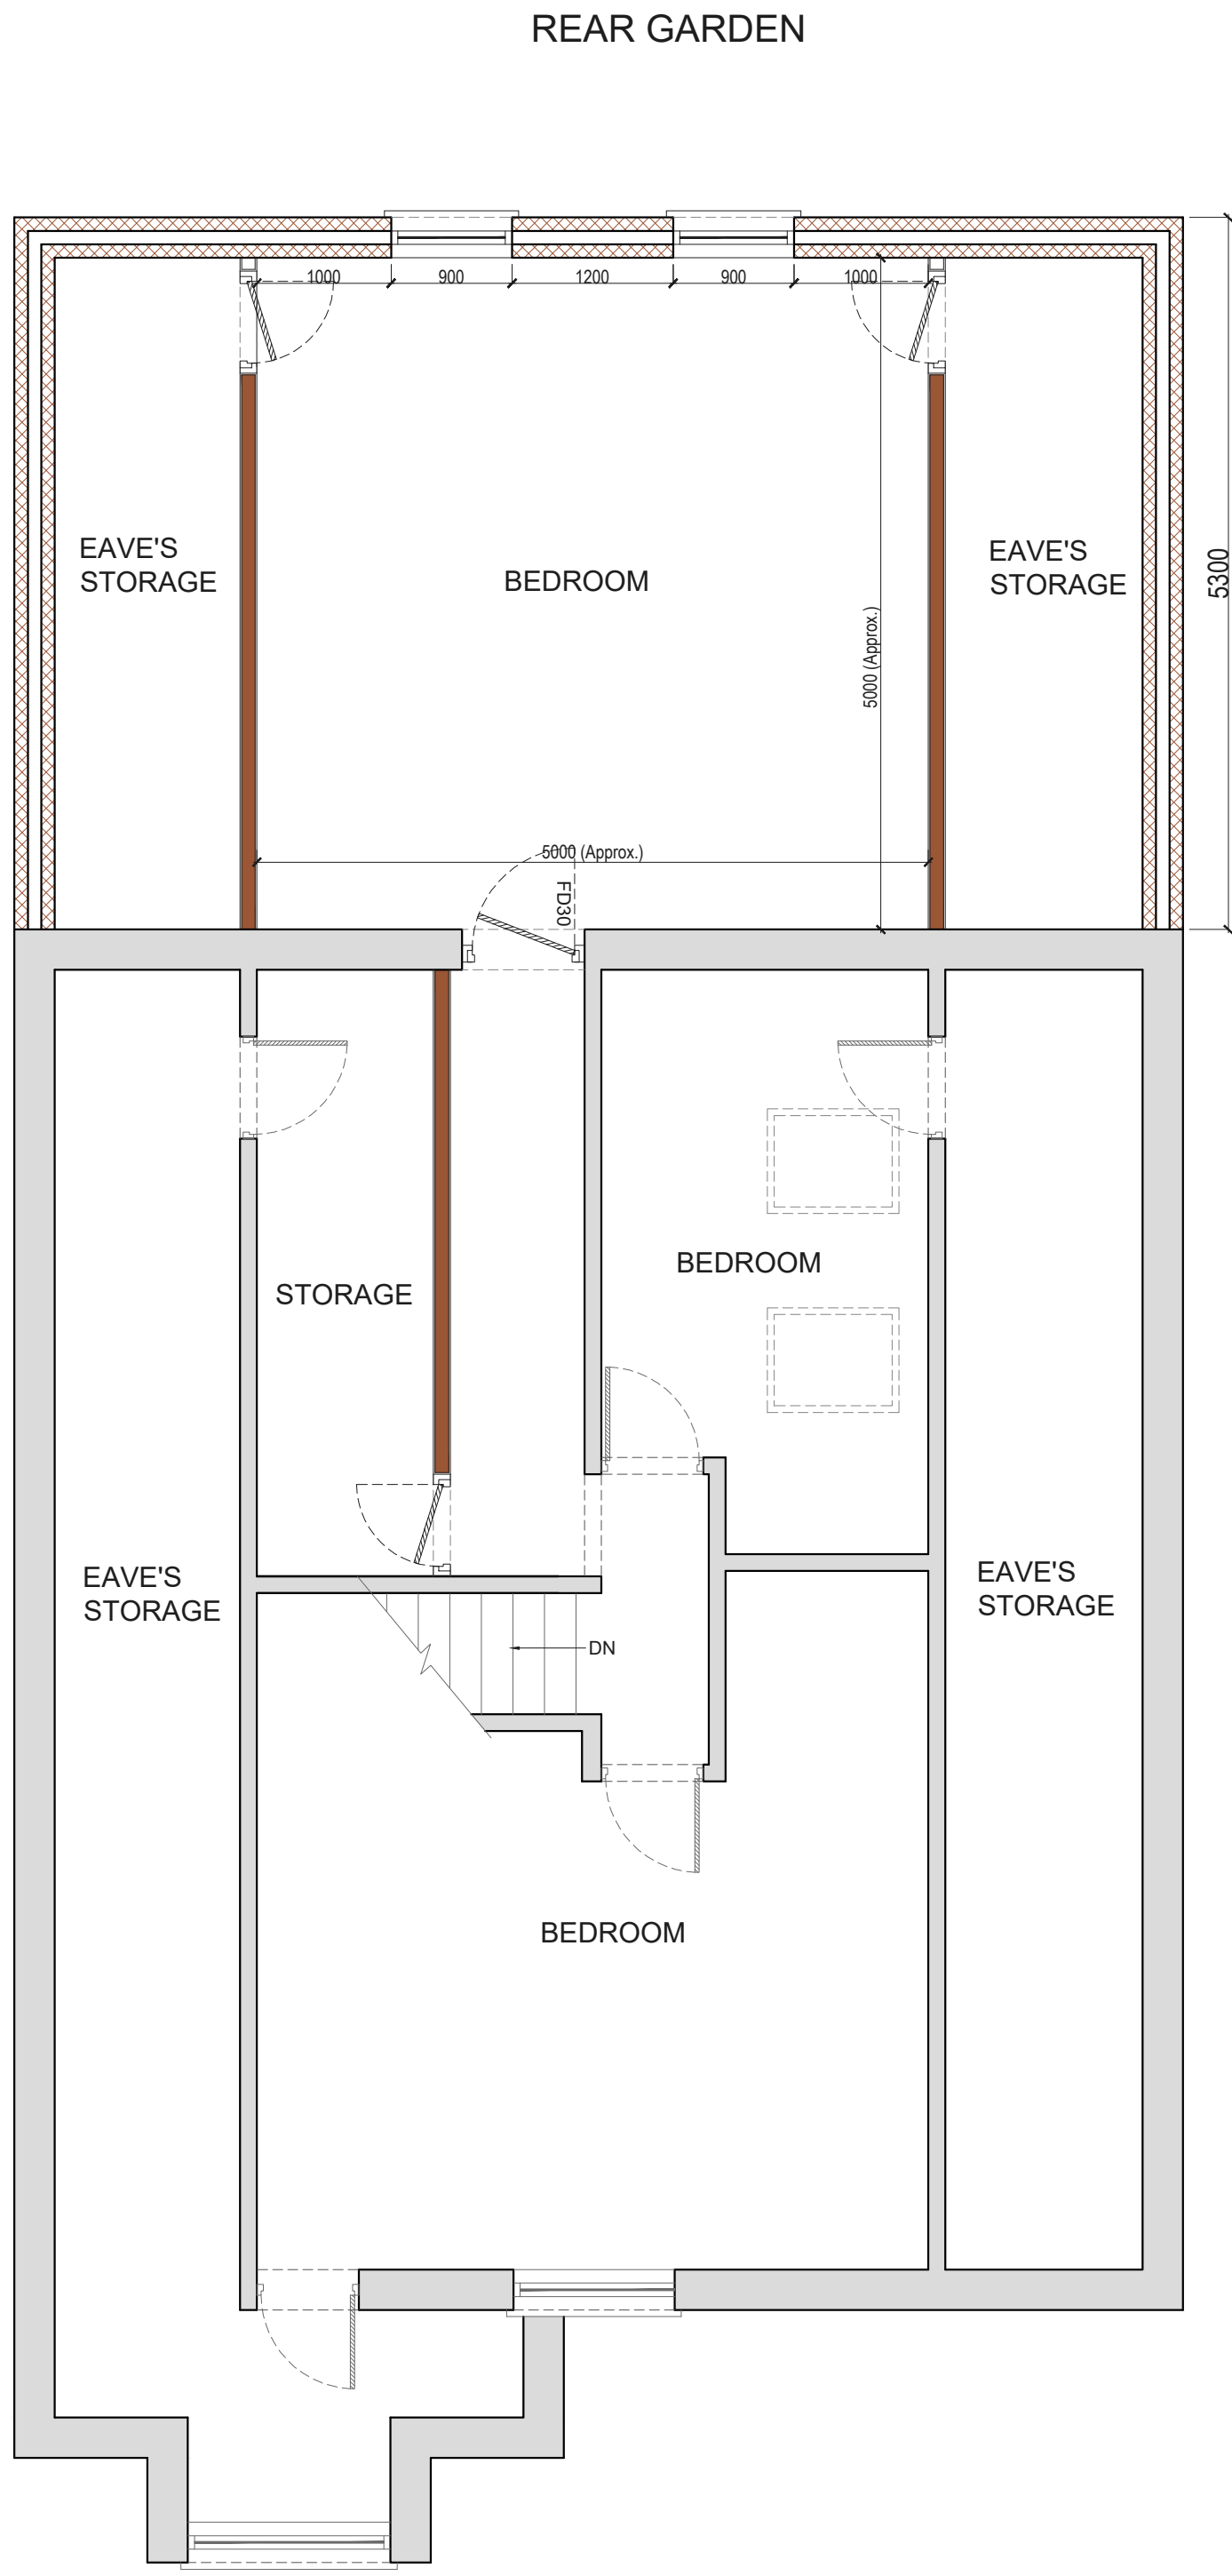


PROPOSED FIRST FLOOR PLAN

BOUNDARY LINE


BOUNDARY LINE

BOUNDARY LINE

BOUNDARY LINE

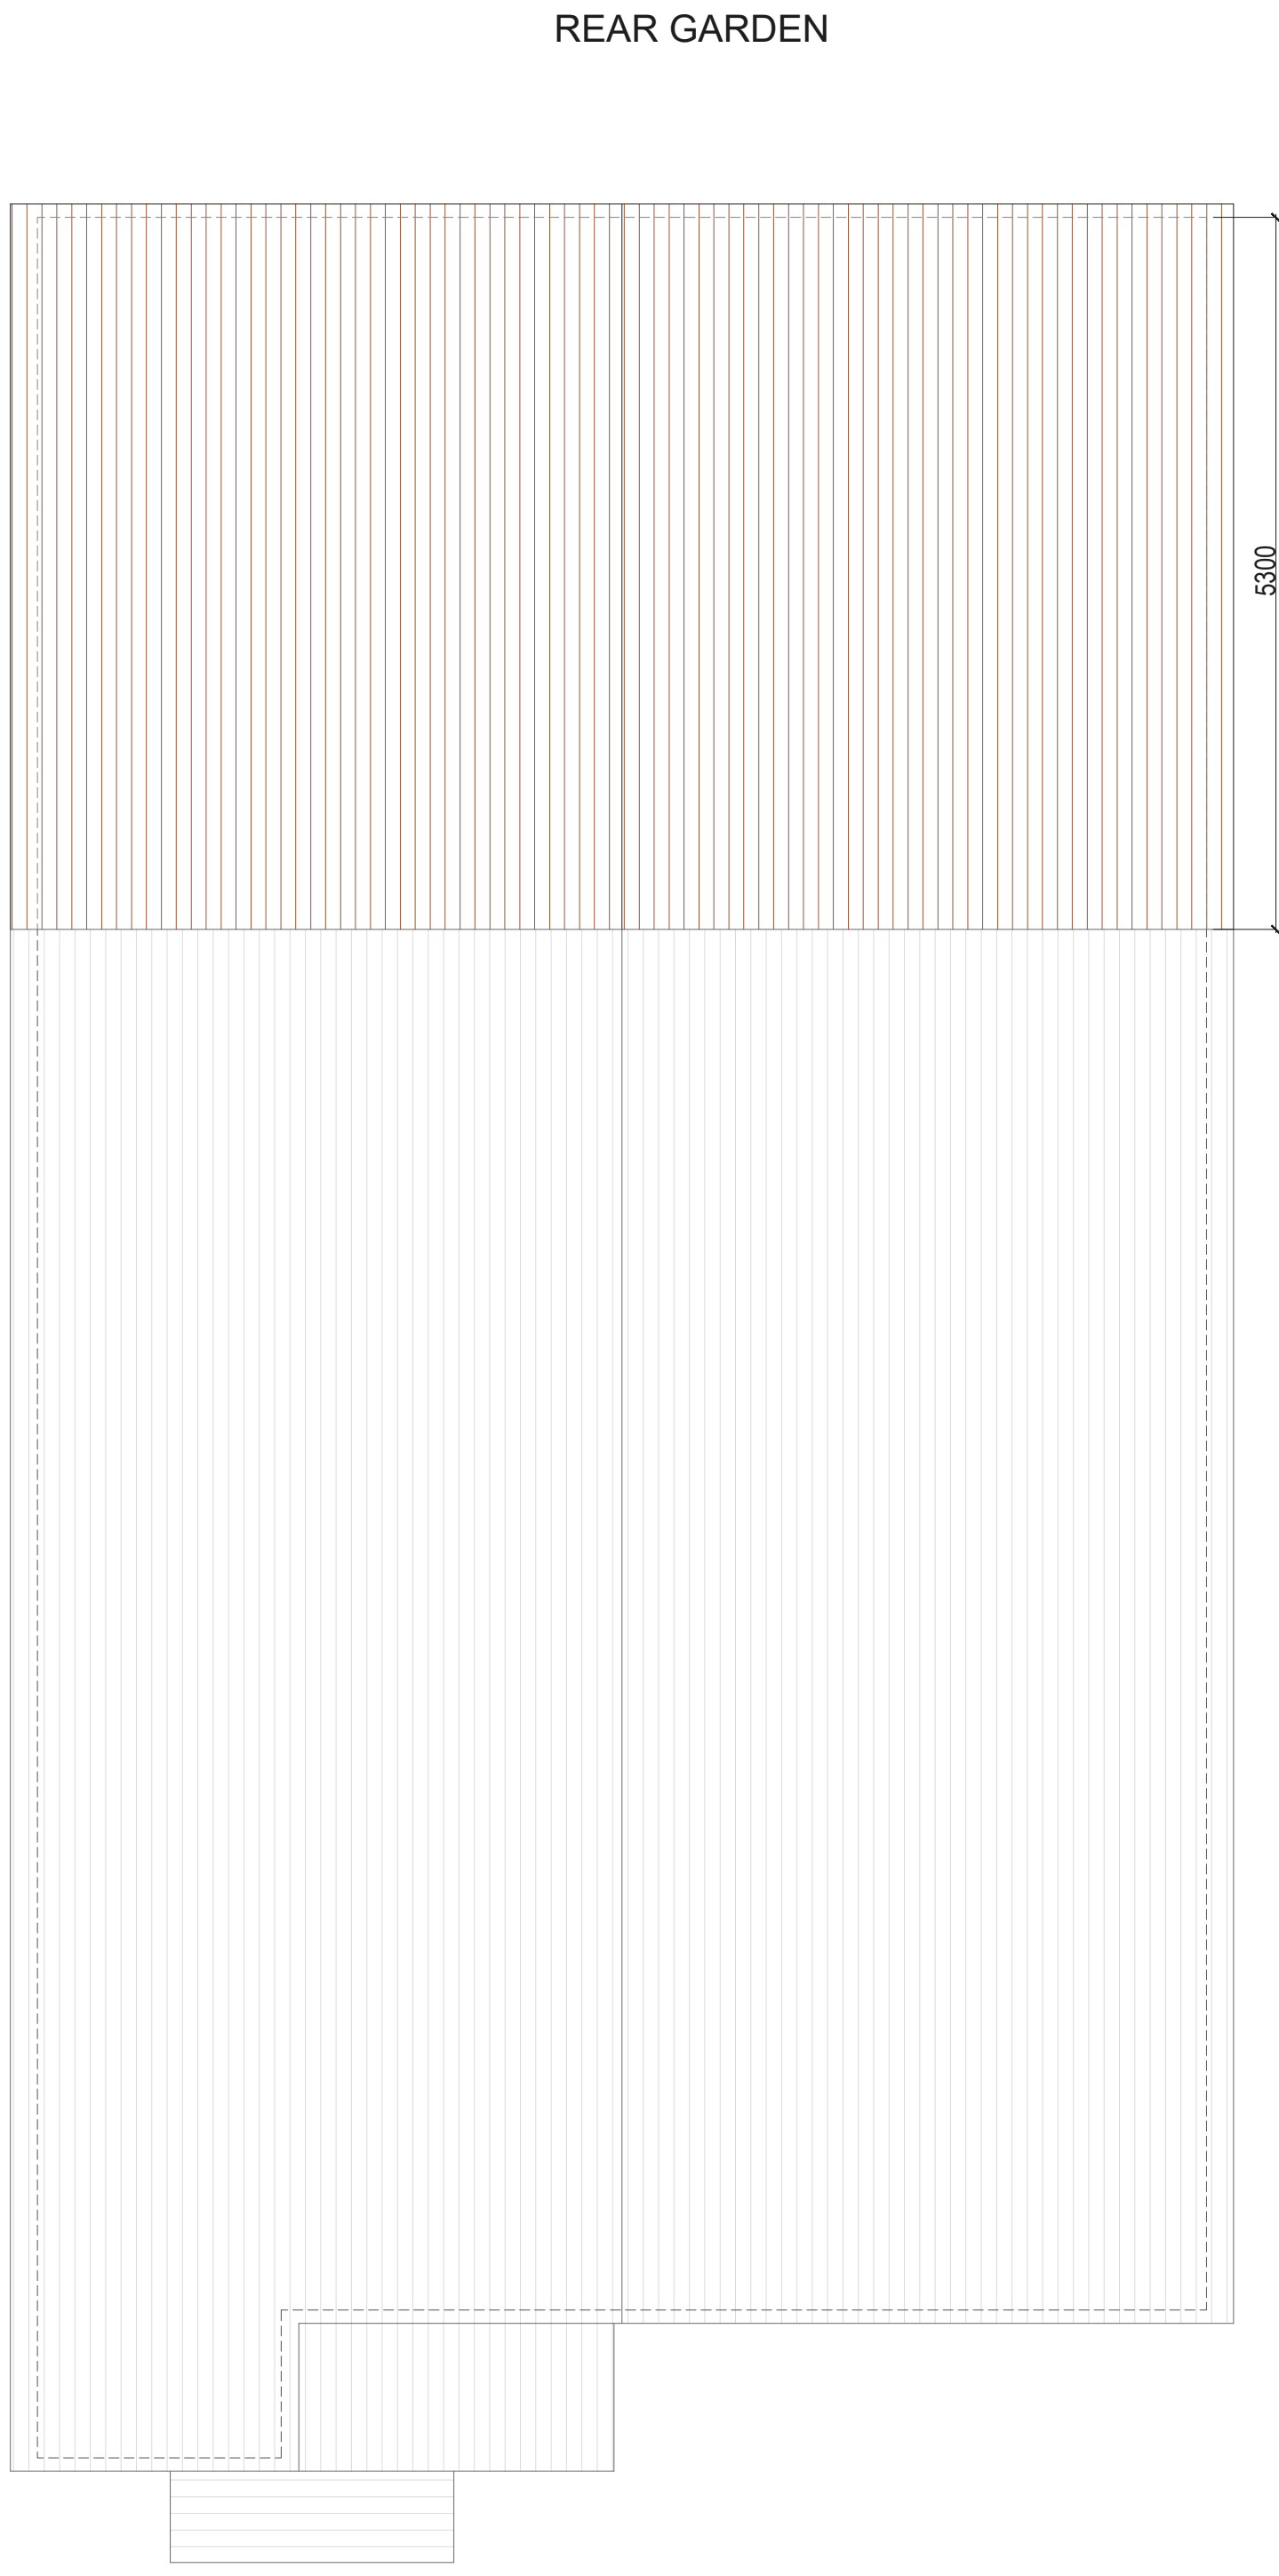

PROPOSED ROOFTOP PLAN

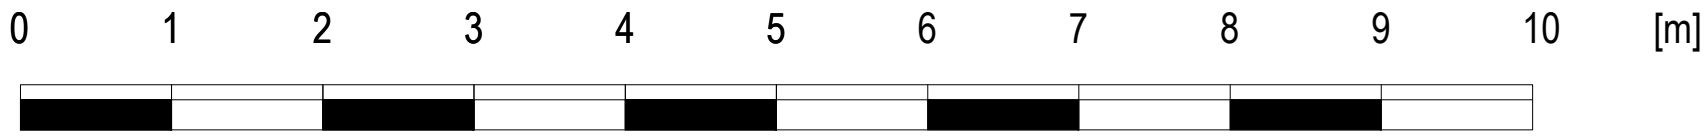

Drawn by:
A-I

Client:
M. FERRAR

Project:
PADDOCK VIEW, HONEY HILL, WOKINGHAM RG40 3BB

Drawing Title:
PROPOSED PLANS

Date:
30.03.2025

Scale @A1:
1:50

No.:
PP-02

Rev:

Page: