



EXISTING

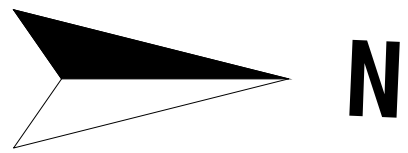

BOUNDARY LINE

REAR GARDEN

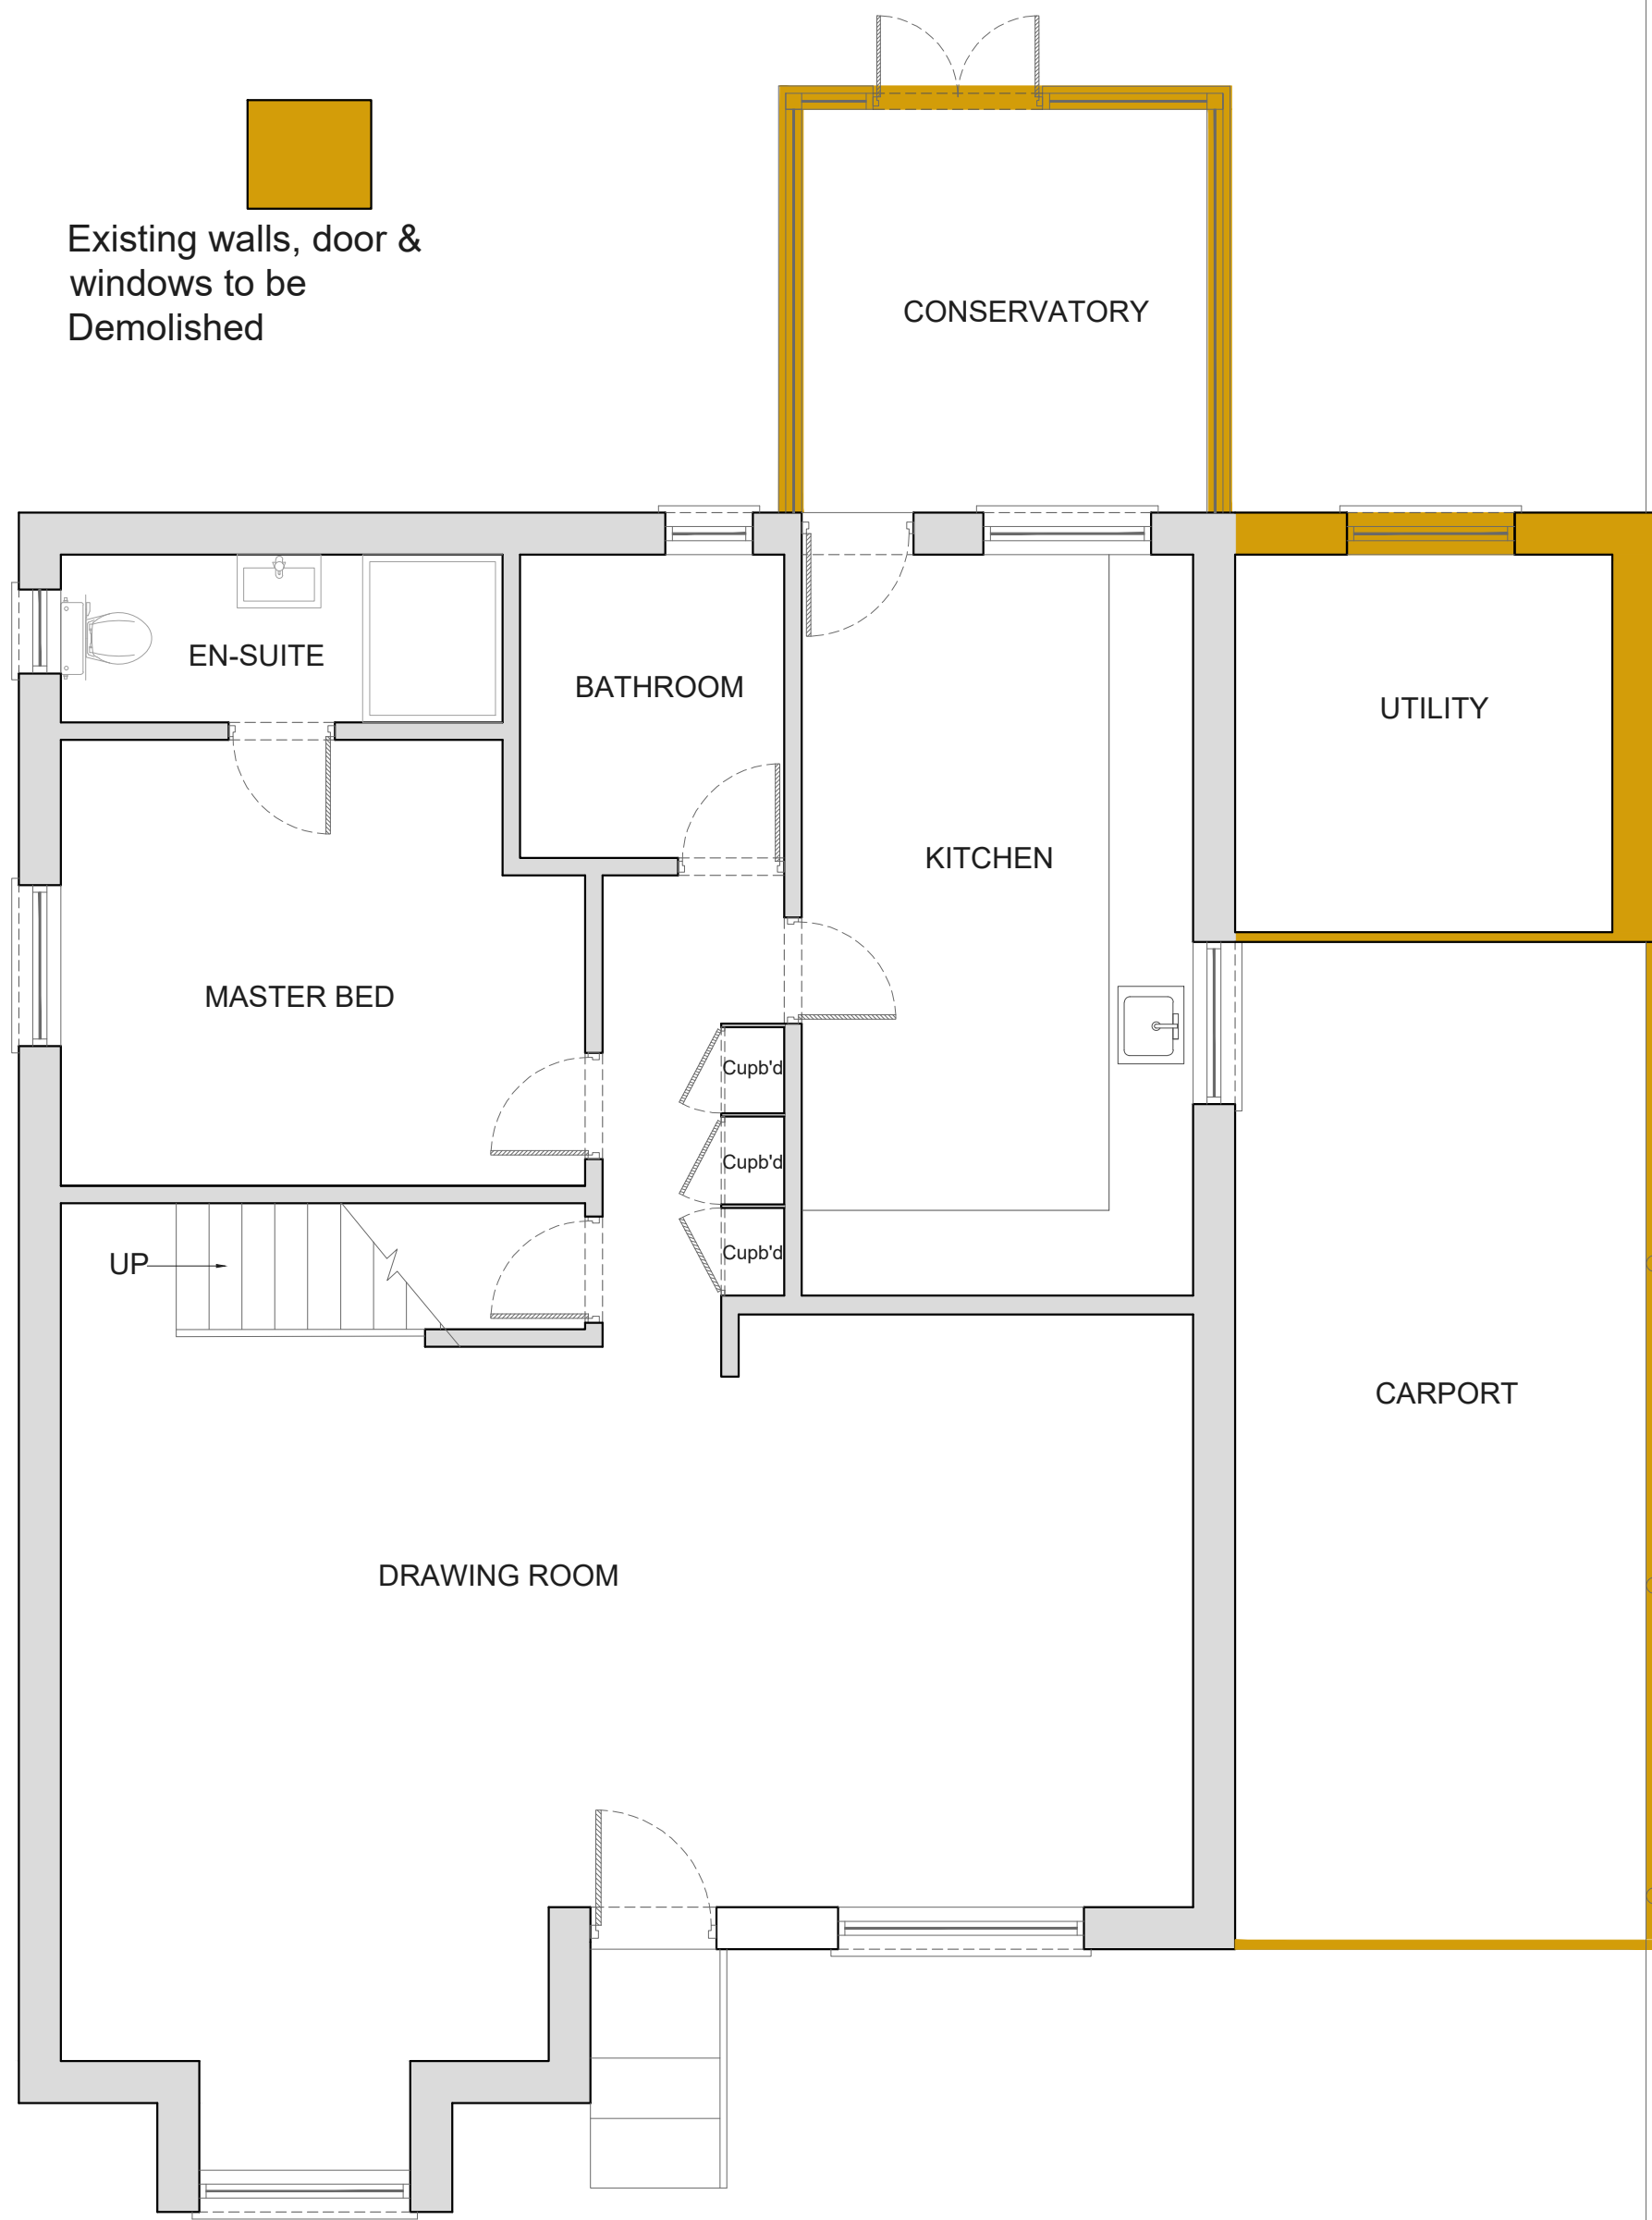


EXISTING GROUND FLOOR PLAN

BOUNDARY LINE

BOUNDARY LINE

BOUNDARY LINE

REAR GARDEN

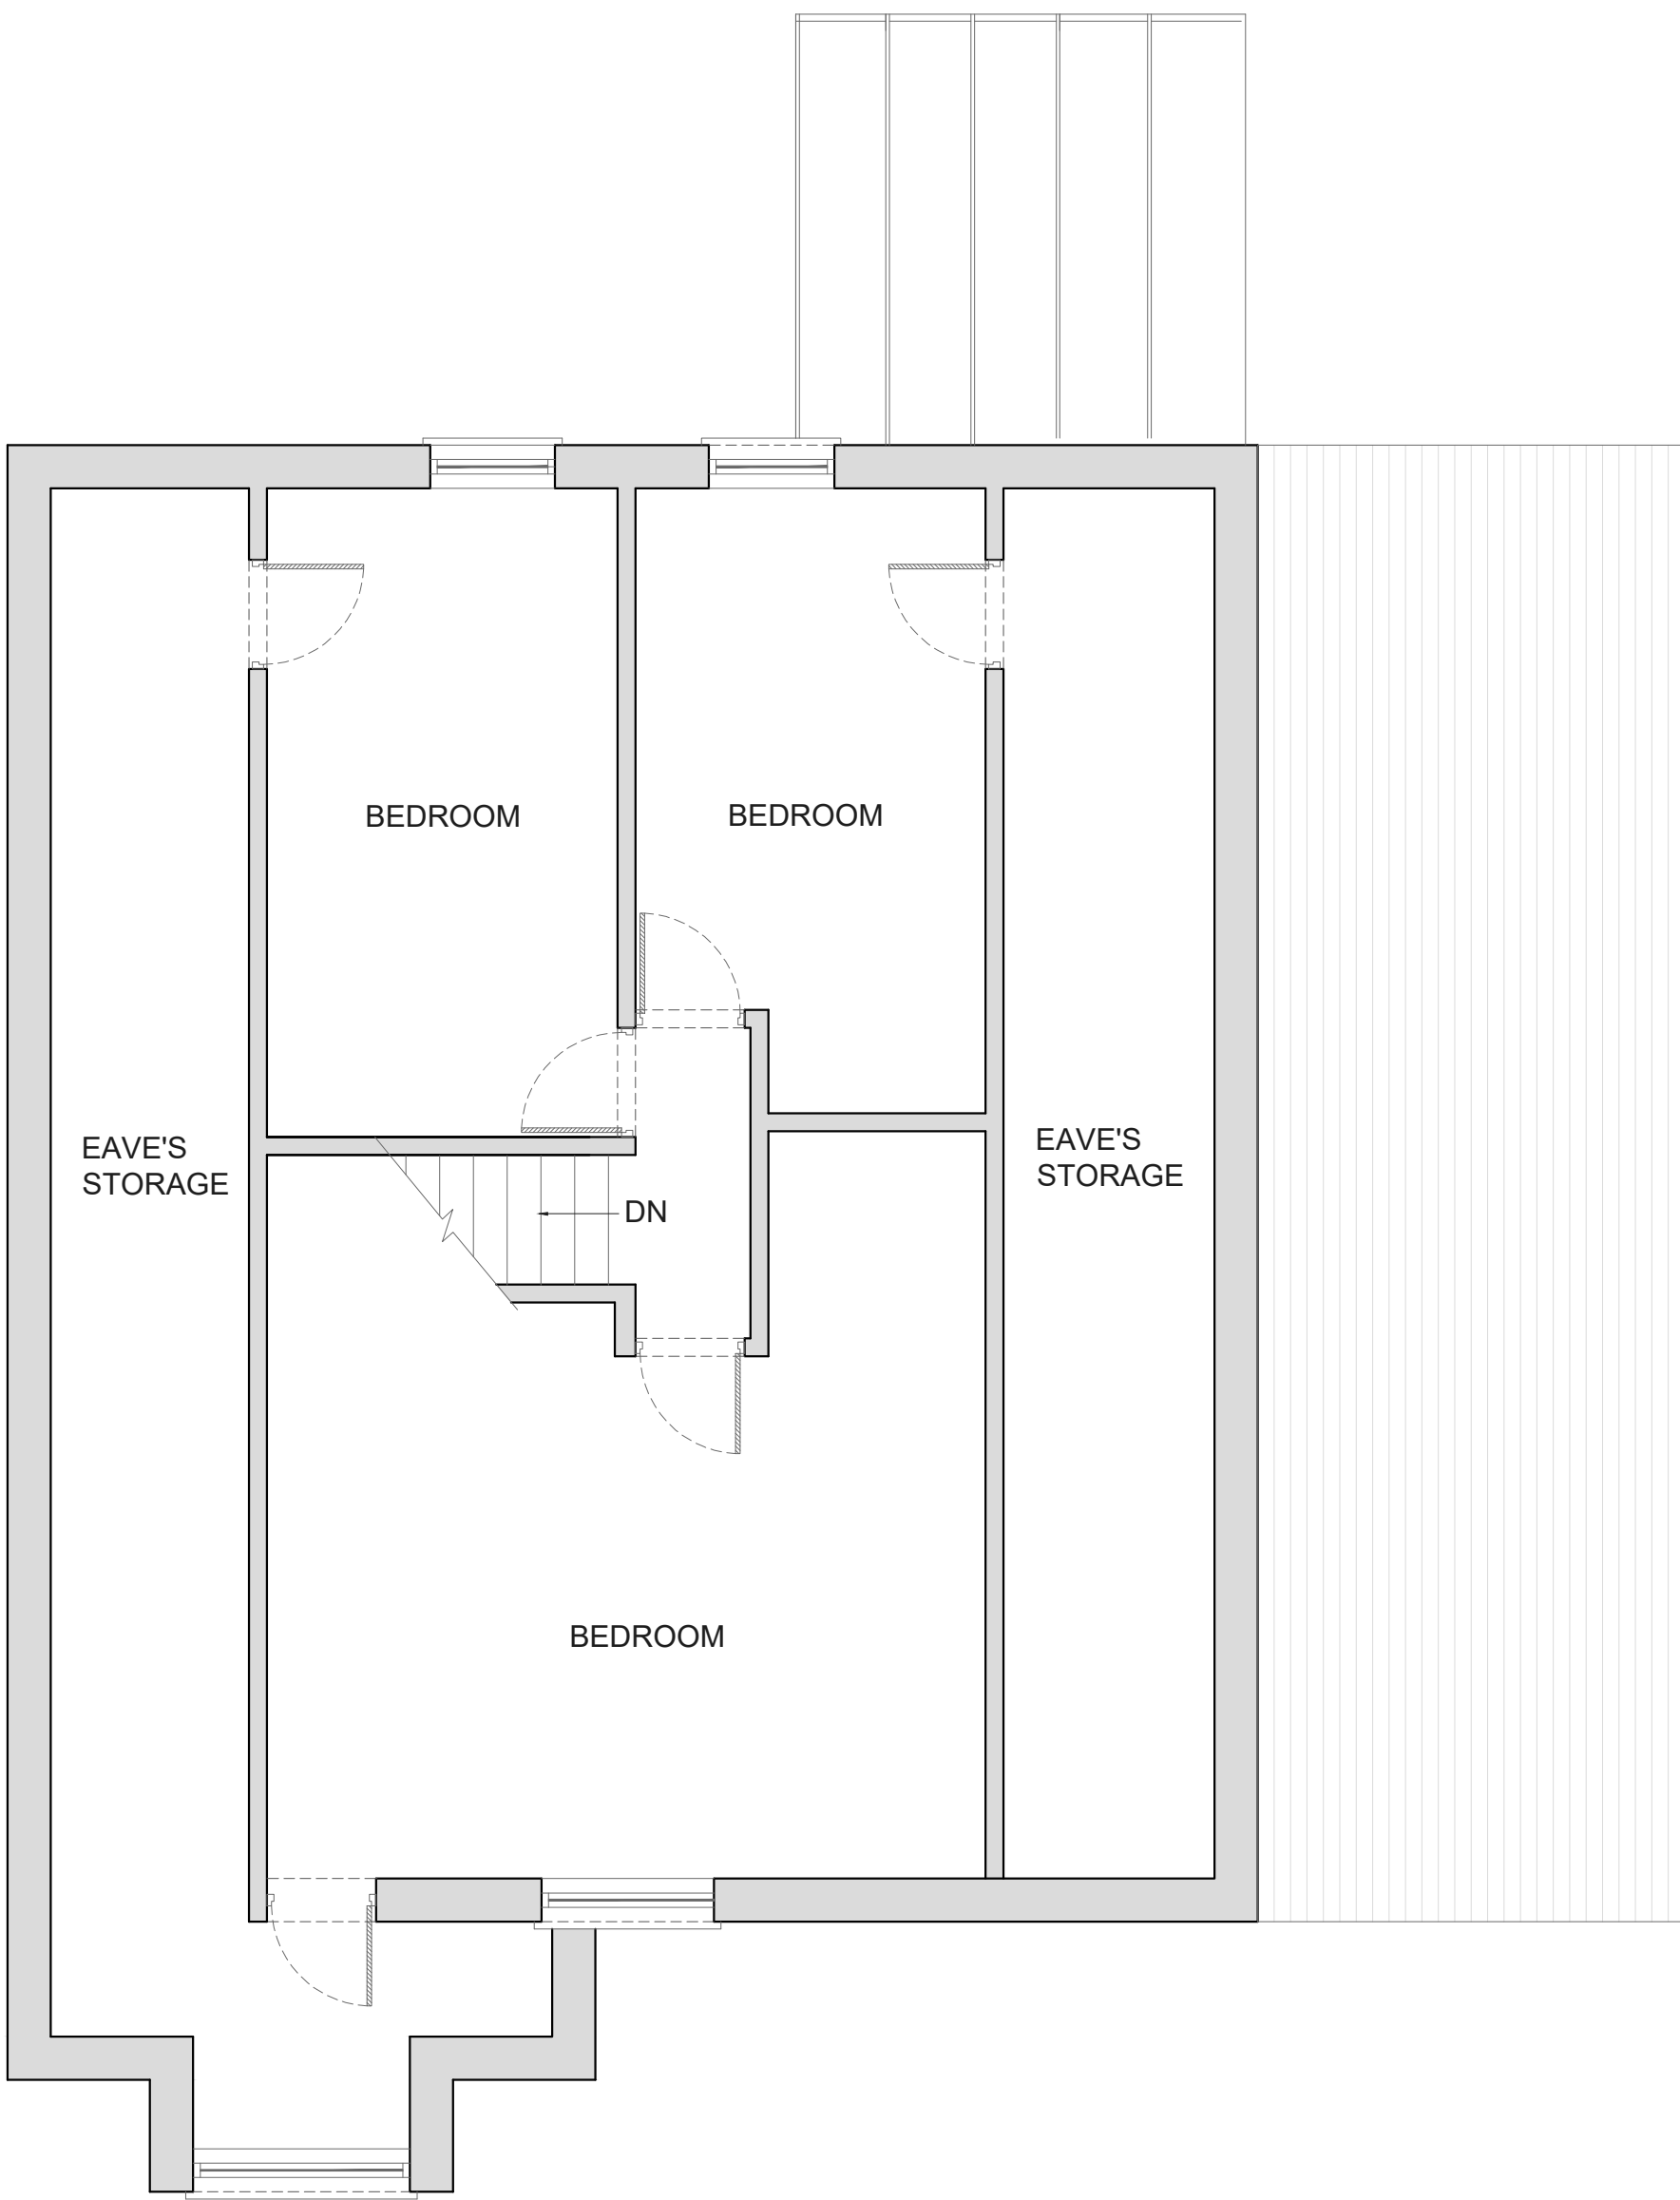


EXISTING FIRST FLOOR PLAN

BOUNDARY LINE

BOUNDARY LINE


REAR GARDEN

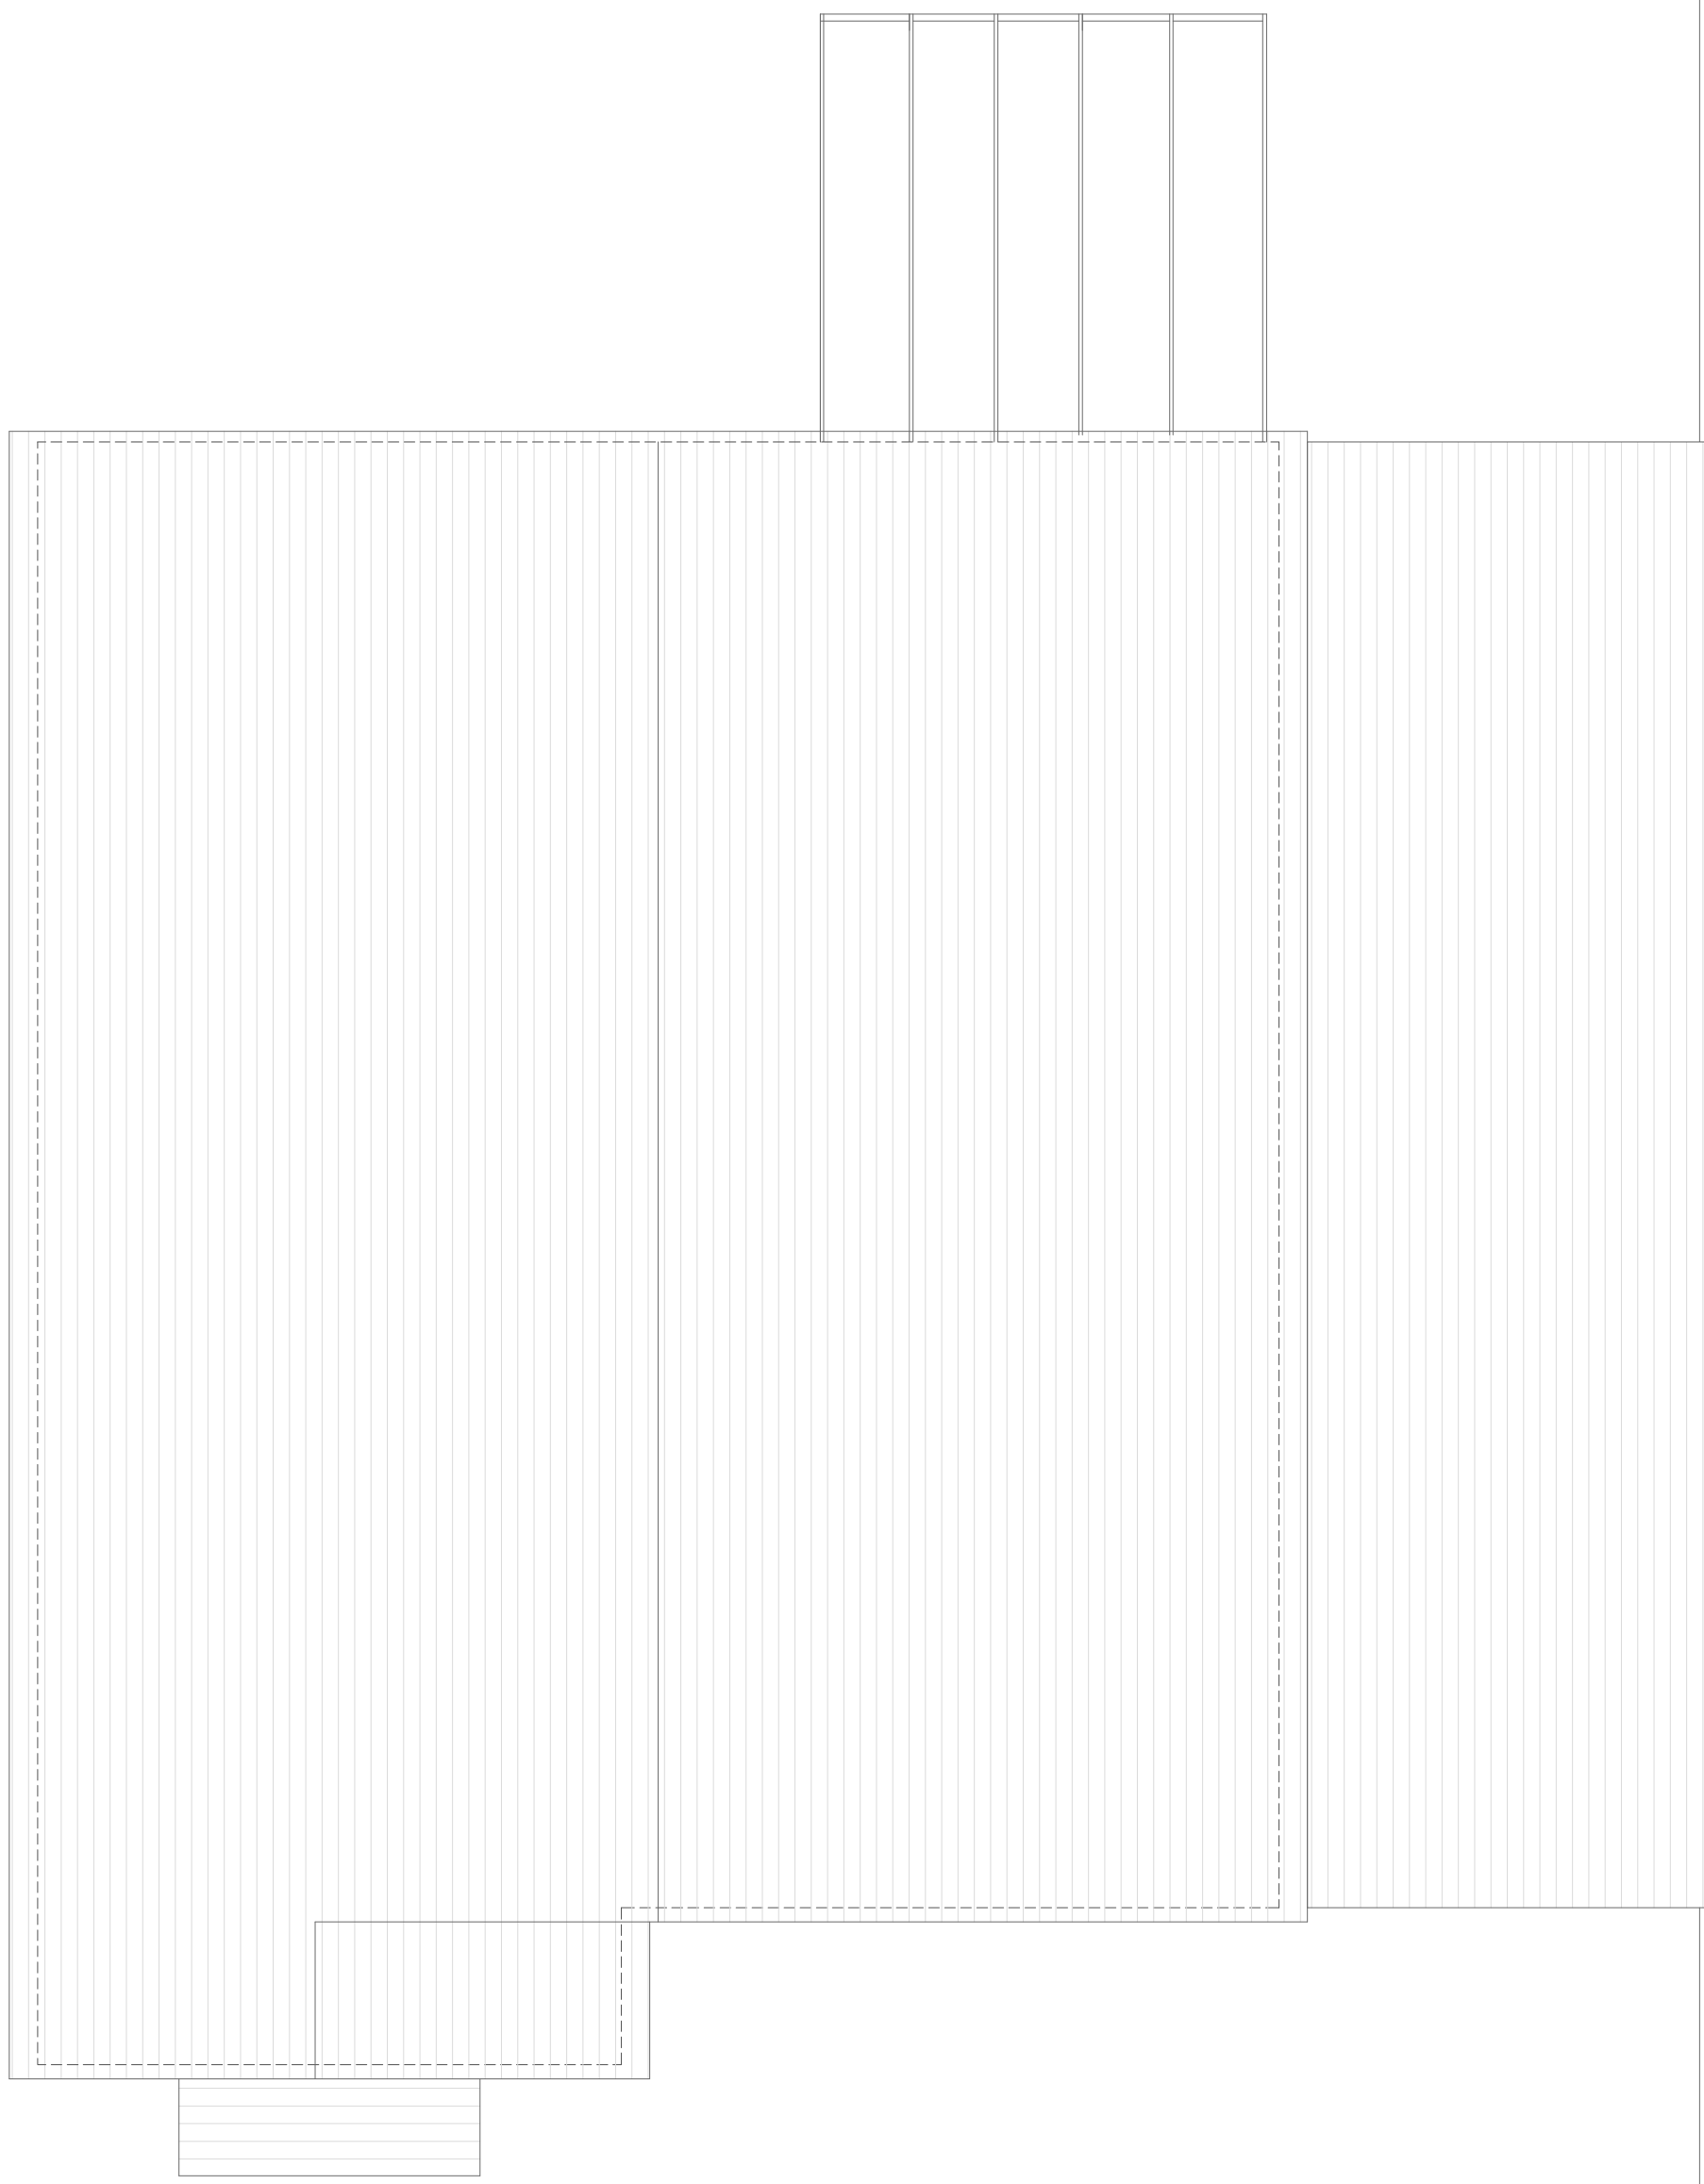

EXISTING ROOFTOP PLAN

BOUNDARY LINE

BOUNDARY LINE

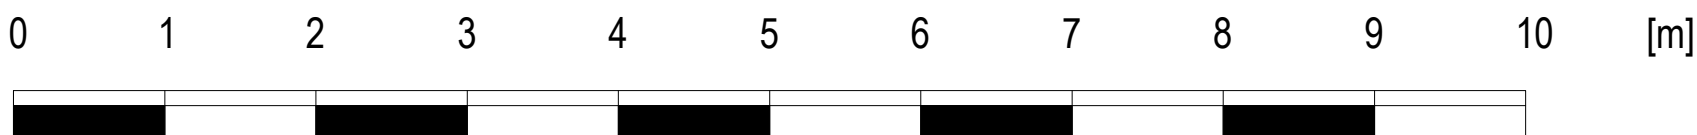

Drawn by:

A-I

Client:

M. FERRAR

Project:

PADDOCK VIEW, HONEY HILL, WOKINGHAM RG40 3BB

Drawing Title:

EXISTING PLANS

Date:

30.03.2025

Scale @A1:

1:50

No.:

PP-01

Rev:

Page: