


EXISTING




EXISTING REAR ELEVATION
SCALE 1:100




EXISTING FRONT ELEVATION
SCALE 1:100

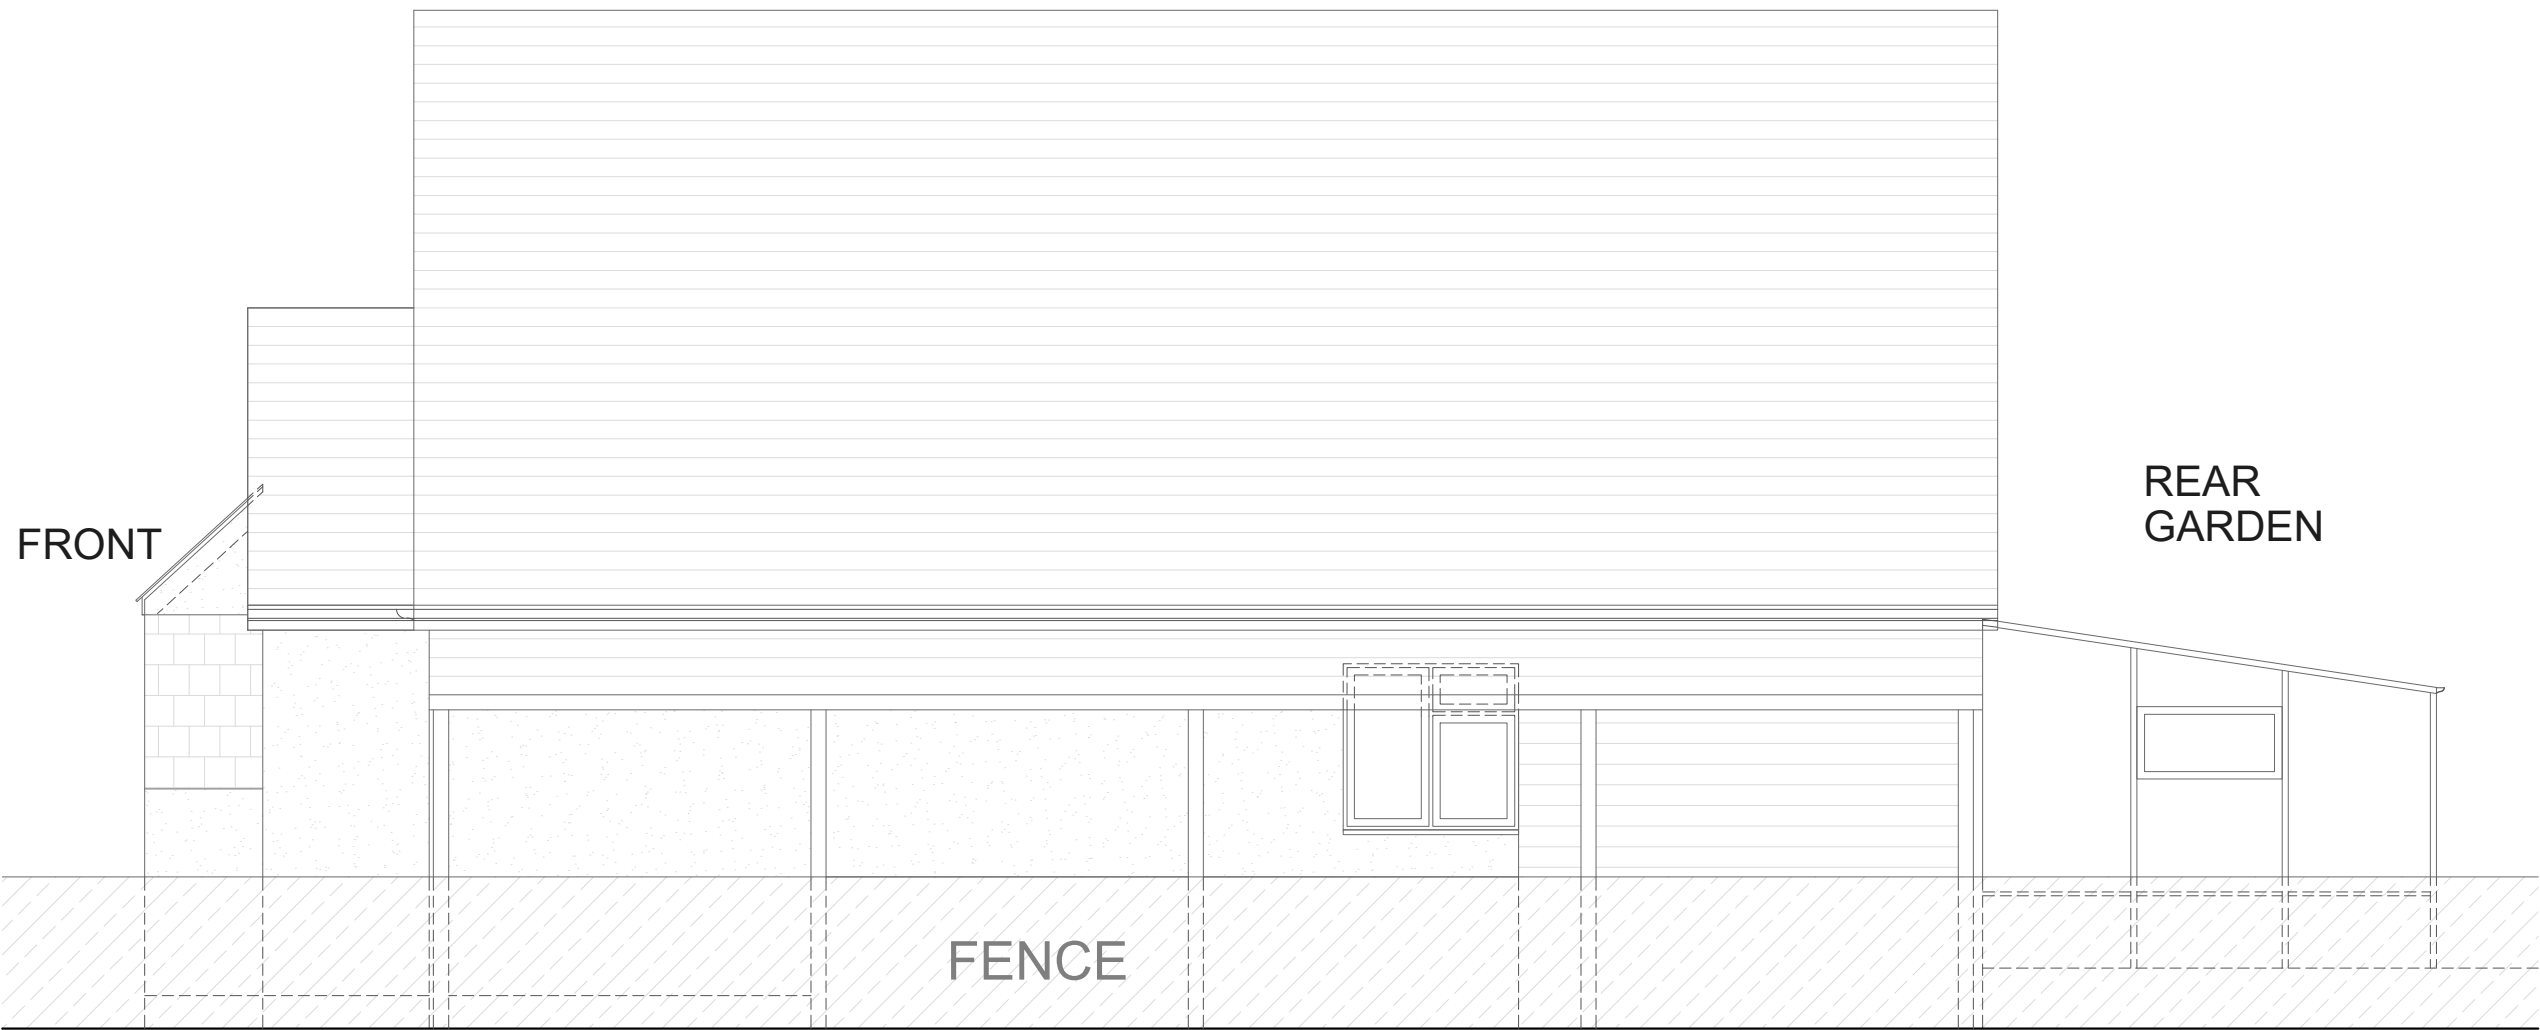

EXISTING NORTH ELEVATION
SCALE 1:100

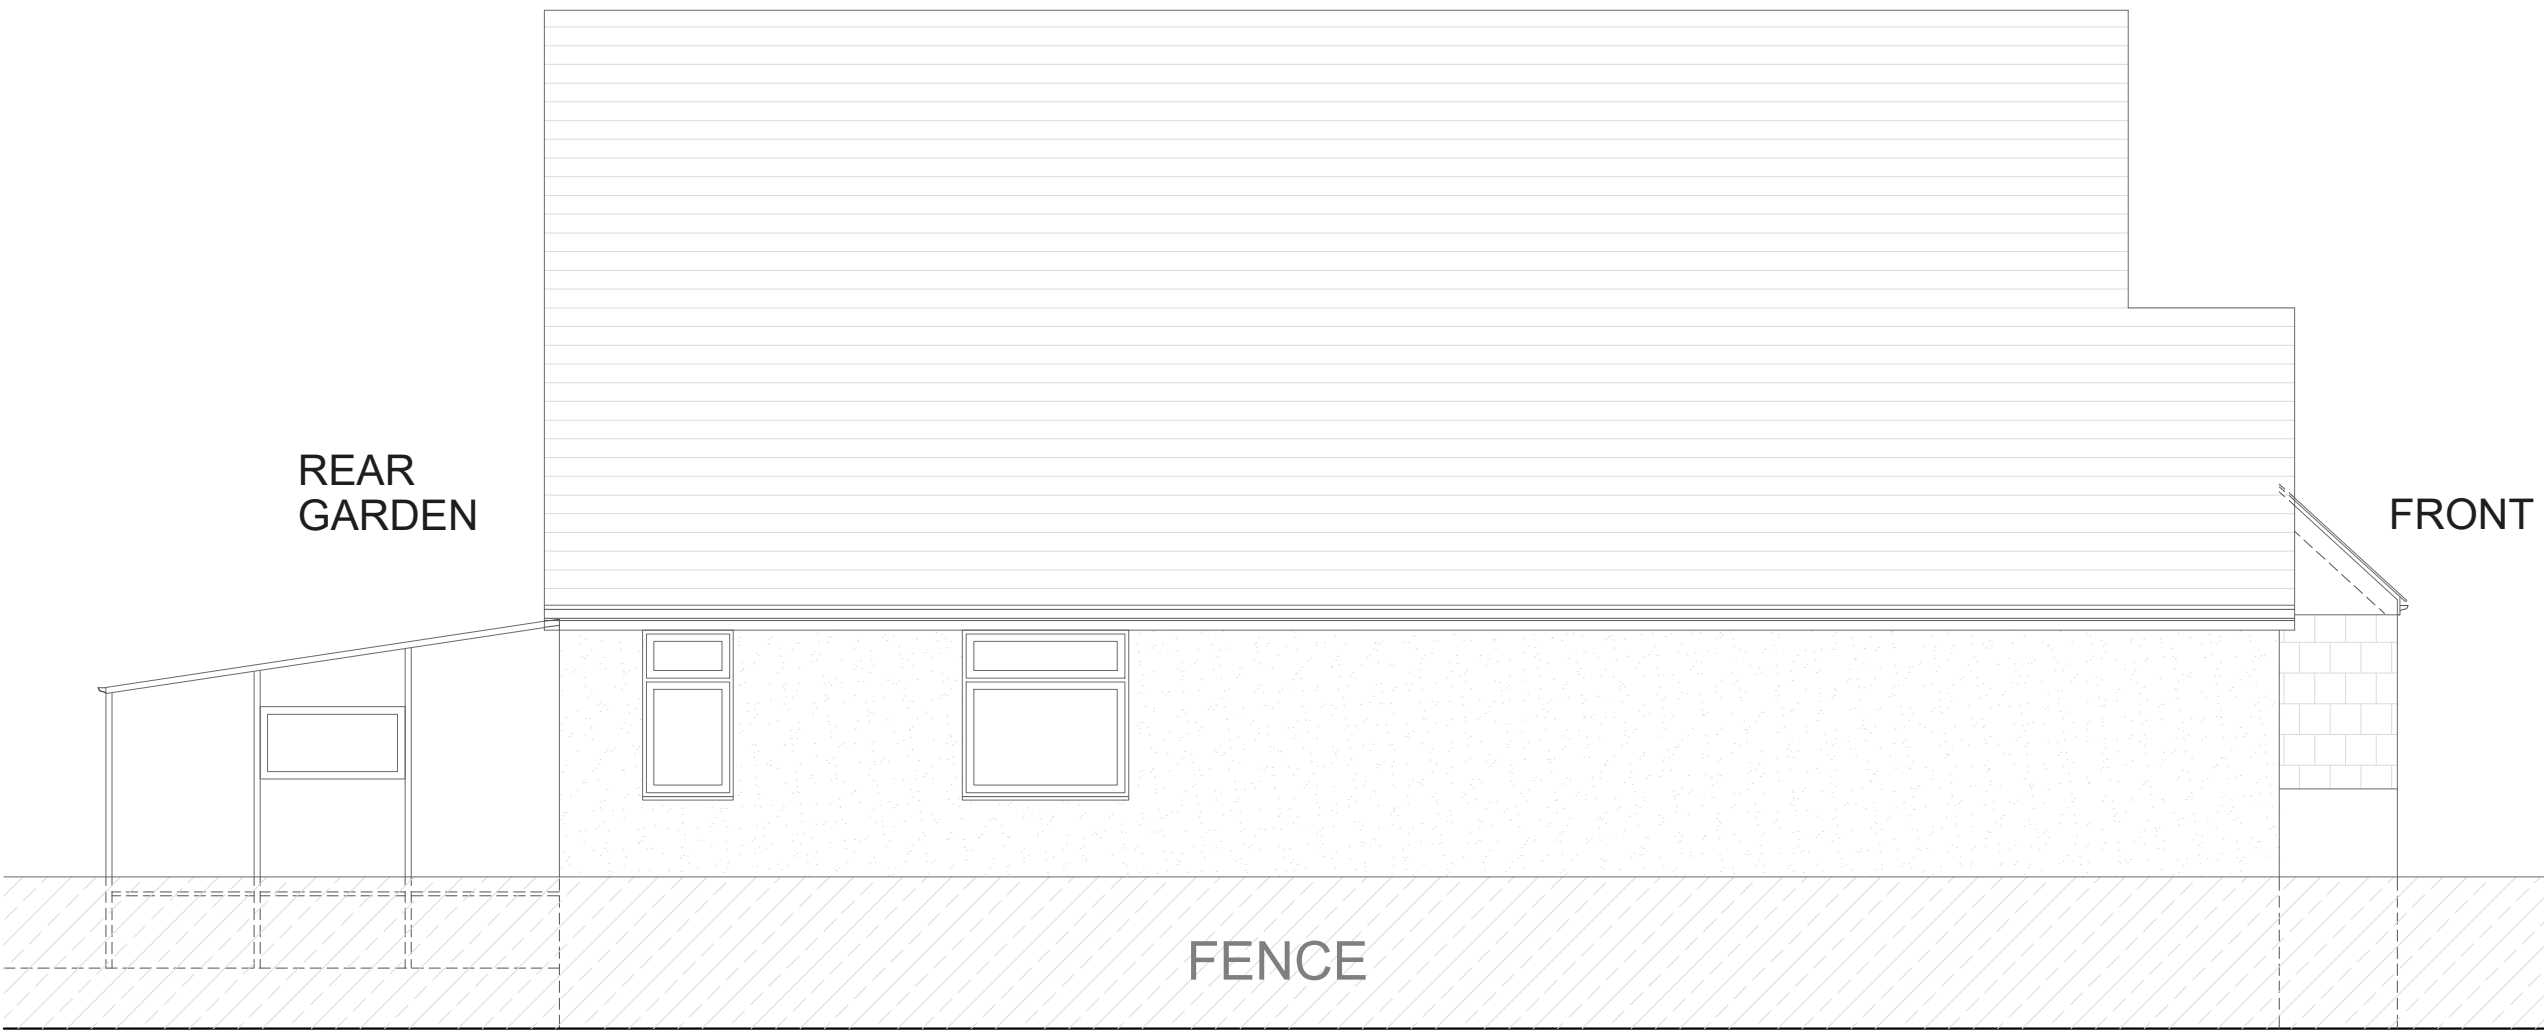

EXISTING SOUTH ELEVATION
SCALE 1:100

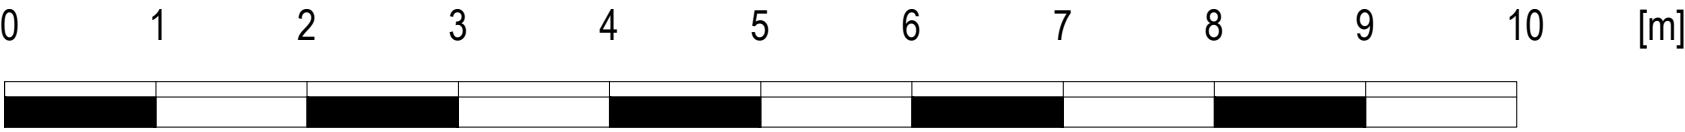

Drawn by:
A-I

Client:
M. FERRAR

Project:
PADDOCK VIEW, HONEY HILL, WOKINGHAM RG40 3BB

Drawing Title:
EXISTING ELEVATIONS

Date:
30.03.2025

Scale @A1:
1:50

No.:
PP-03

Rev:

Page: