


PROPOSED


Proposed Materials:
Walls: Render finish to match existing
Pitched roof: Tiles to match existing
Doors: uPVC Framed Bi-fold Doors
Windows: uPVC Framed window

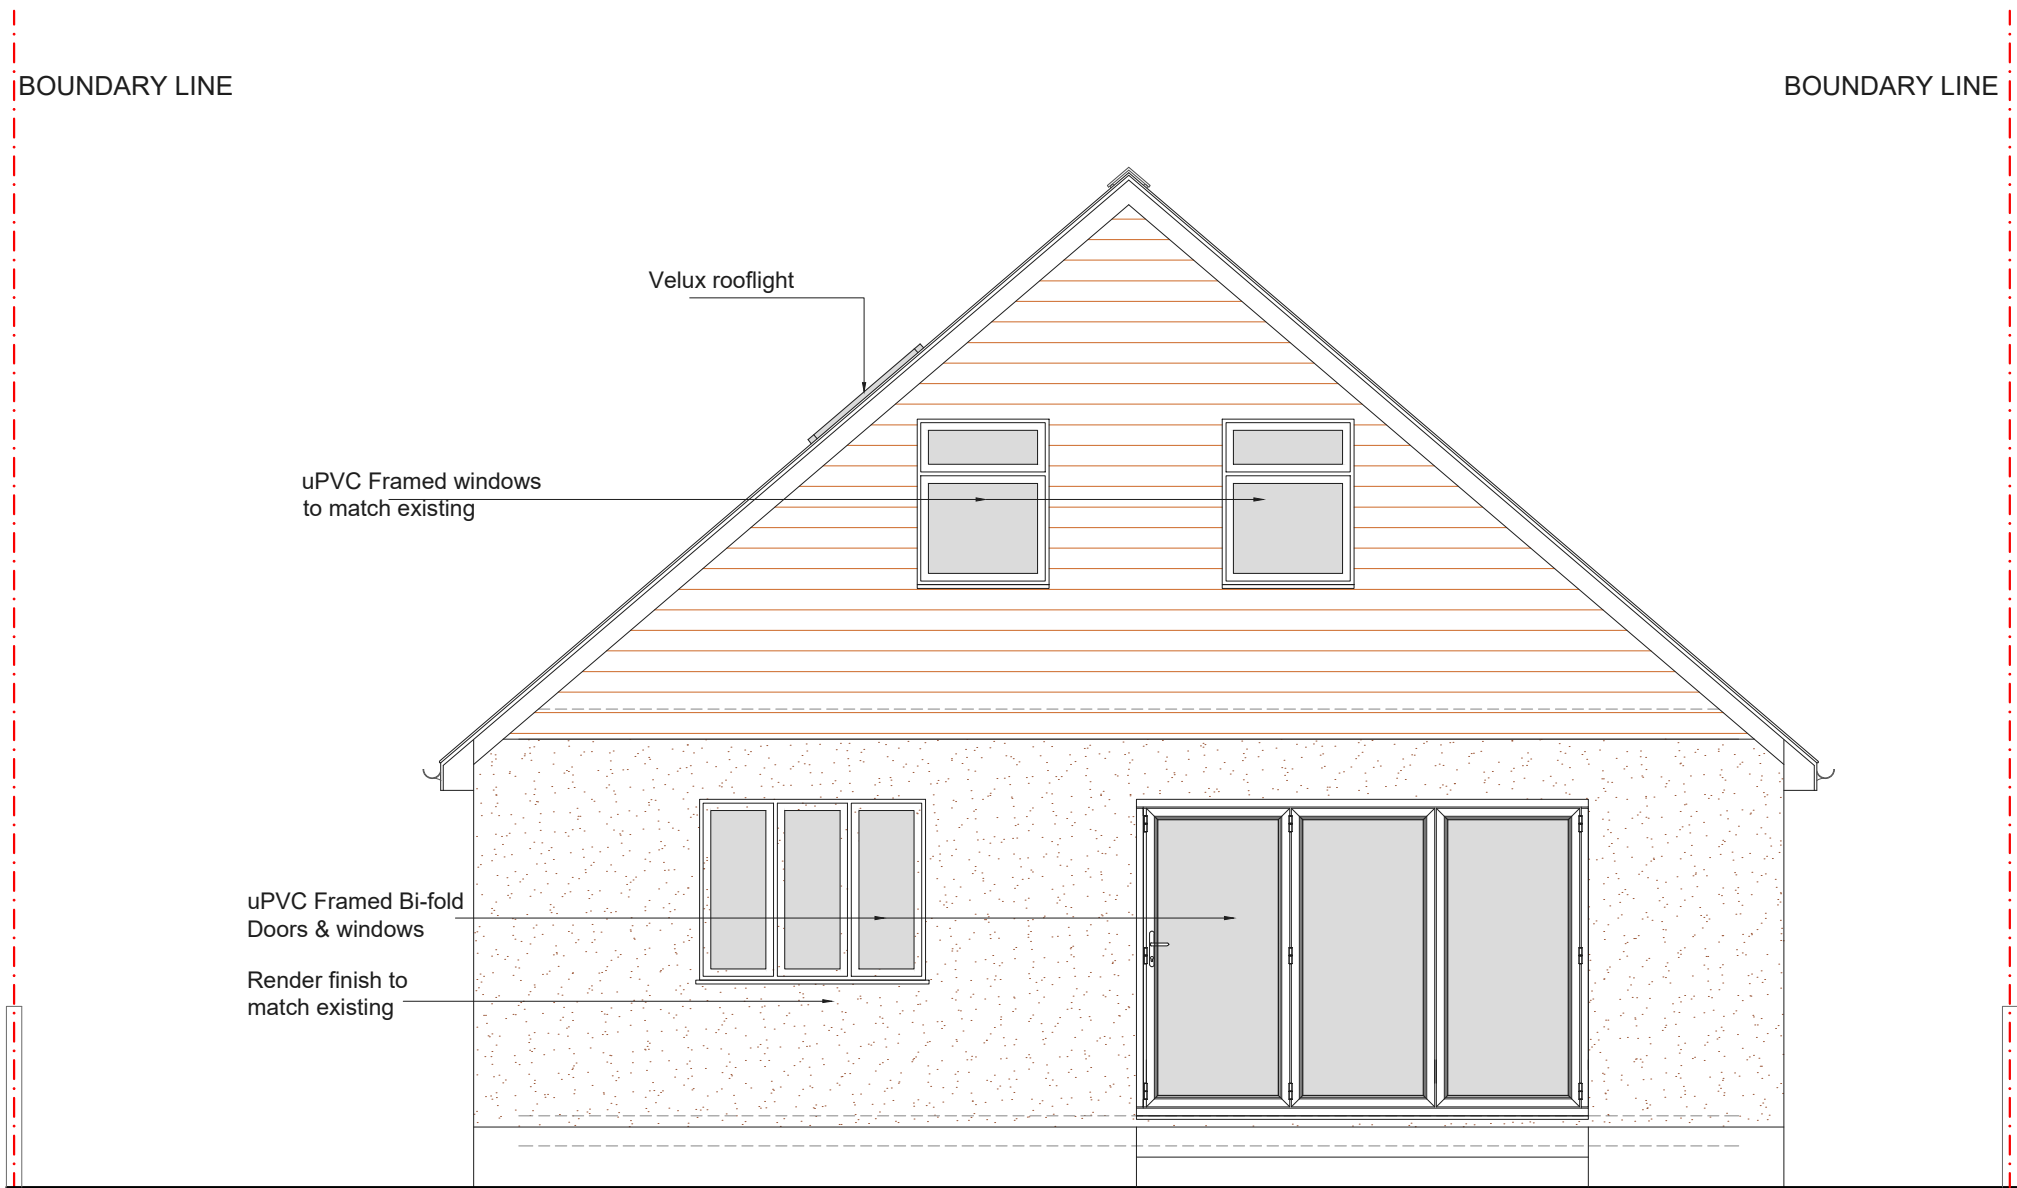


PROPOSED REAR ELEVATION




PROPOSED FRONT ELEVATION

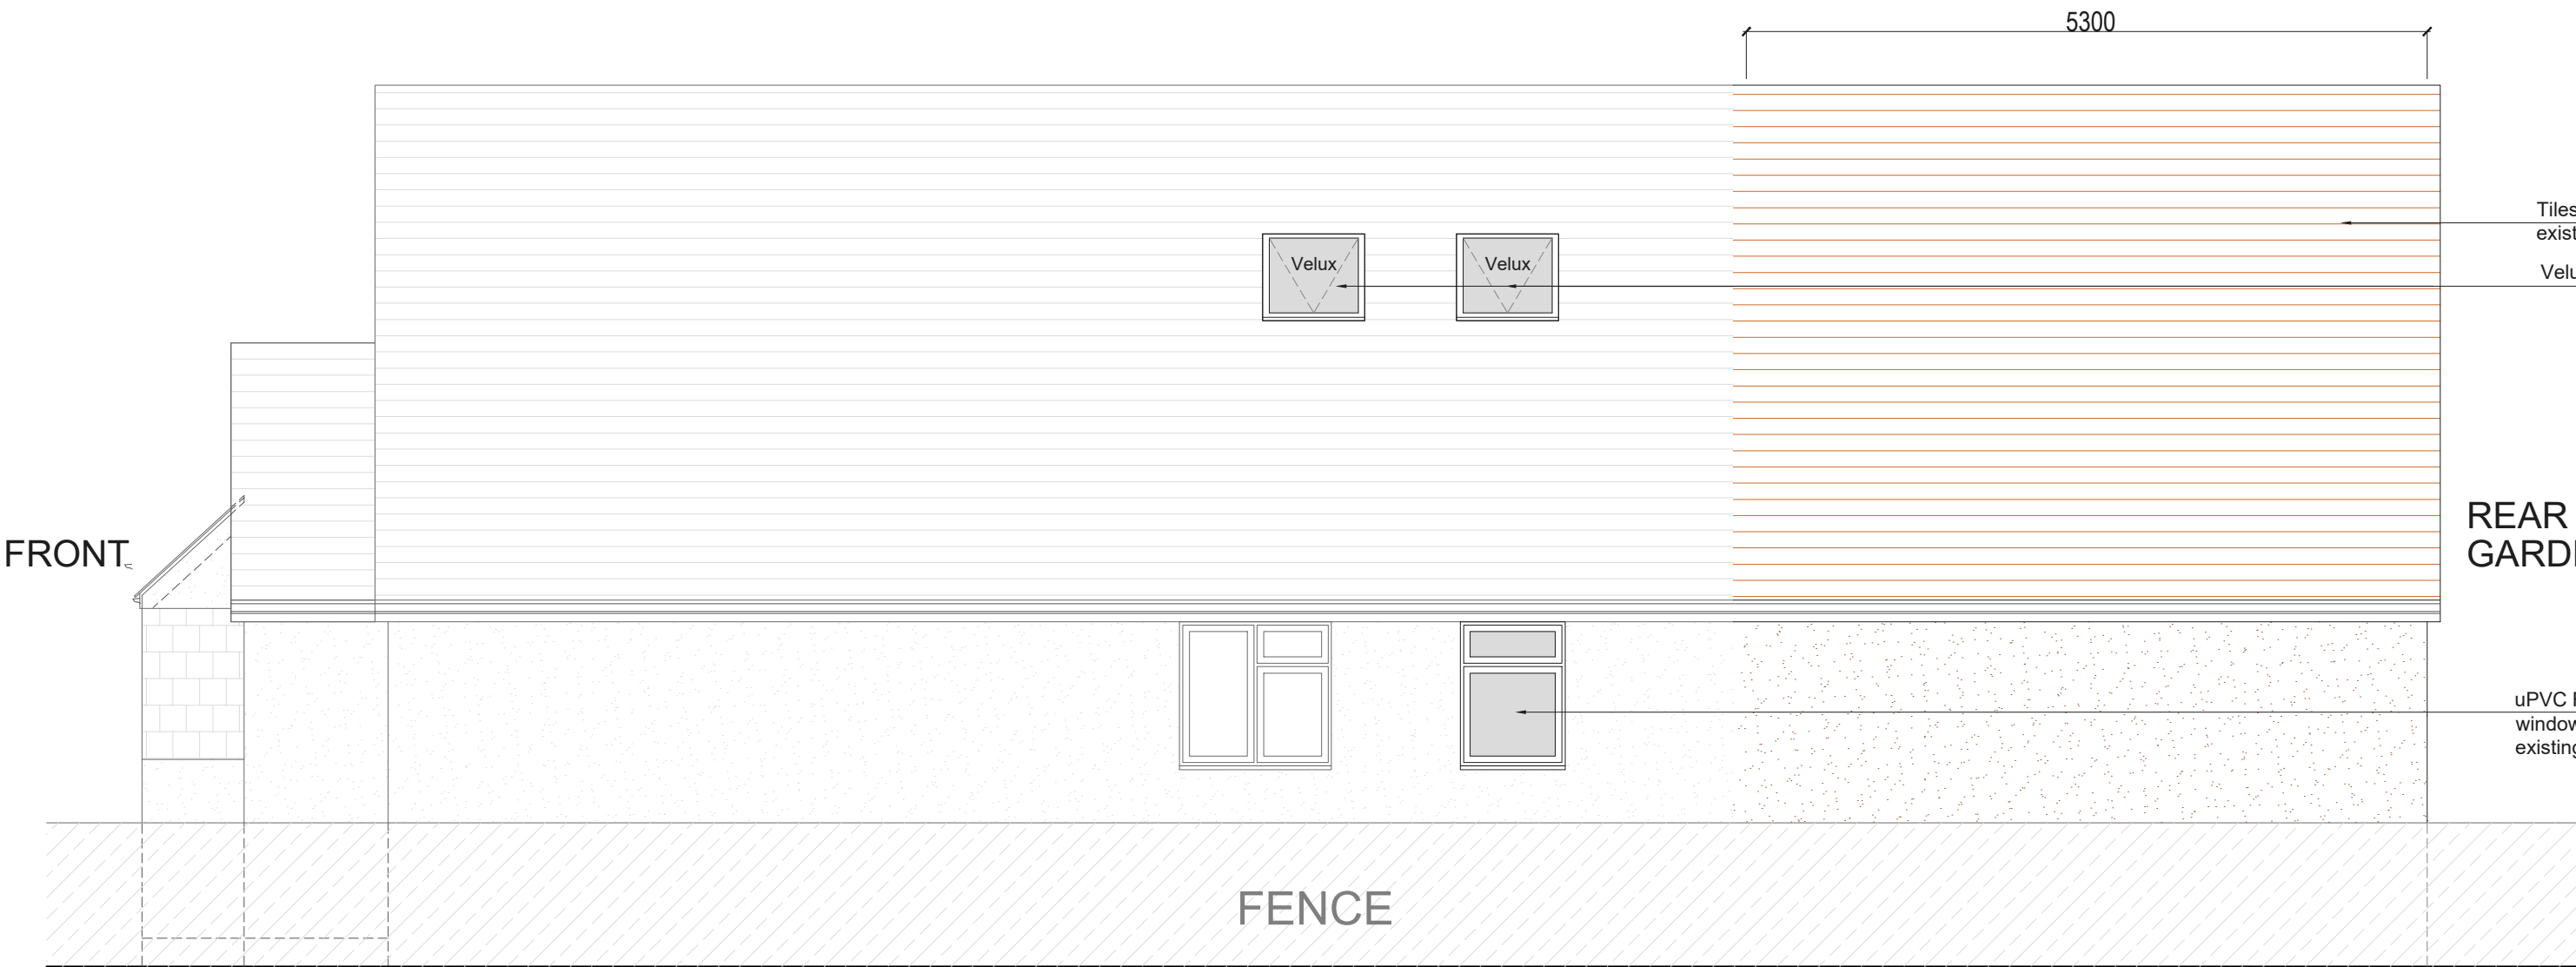

PROPOSED NORTH ELEVATION

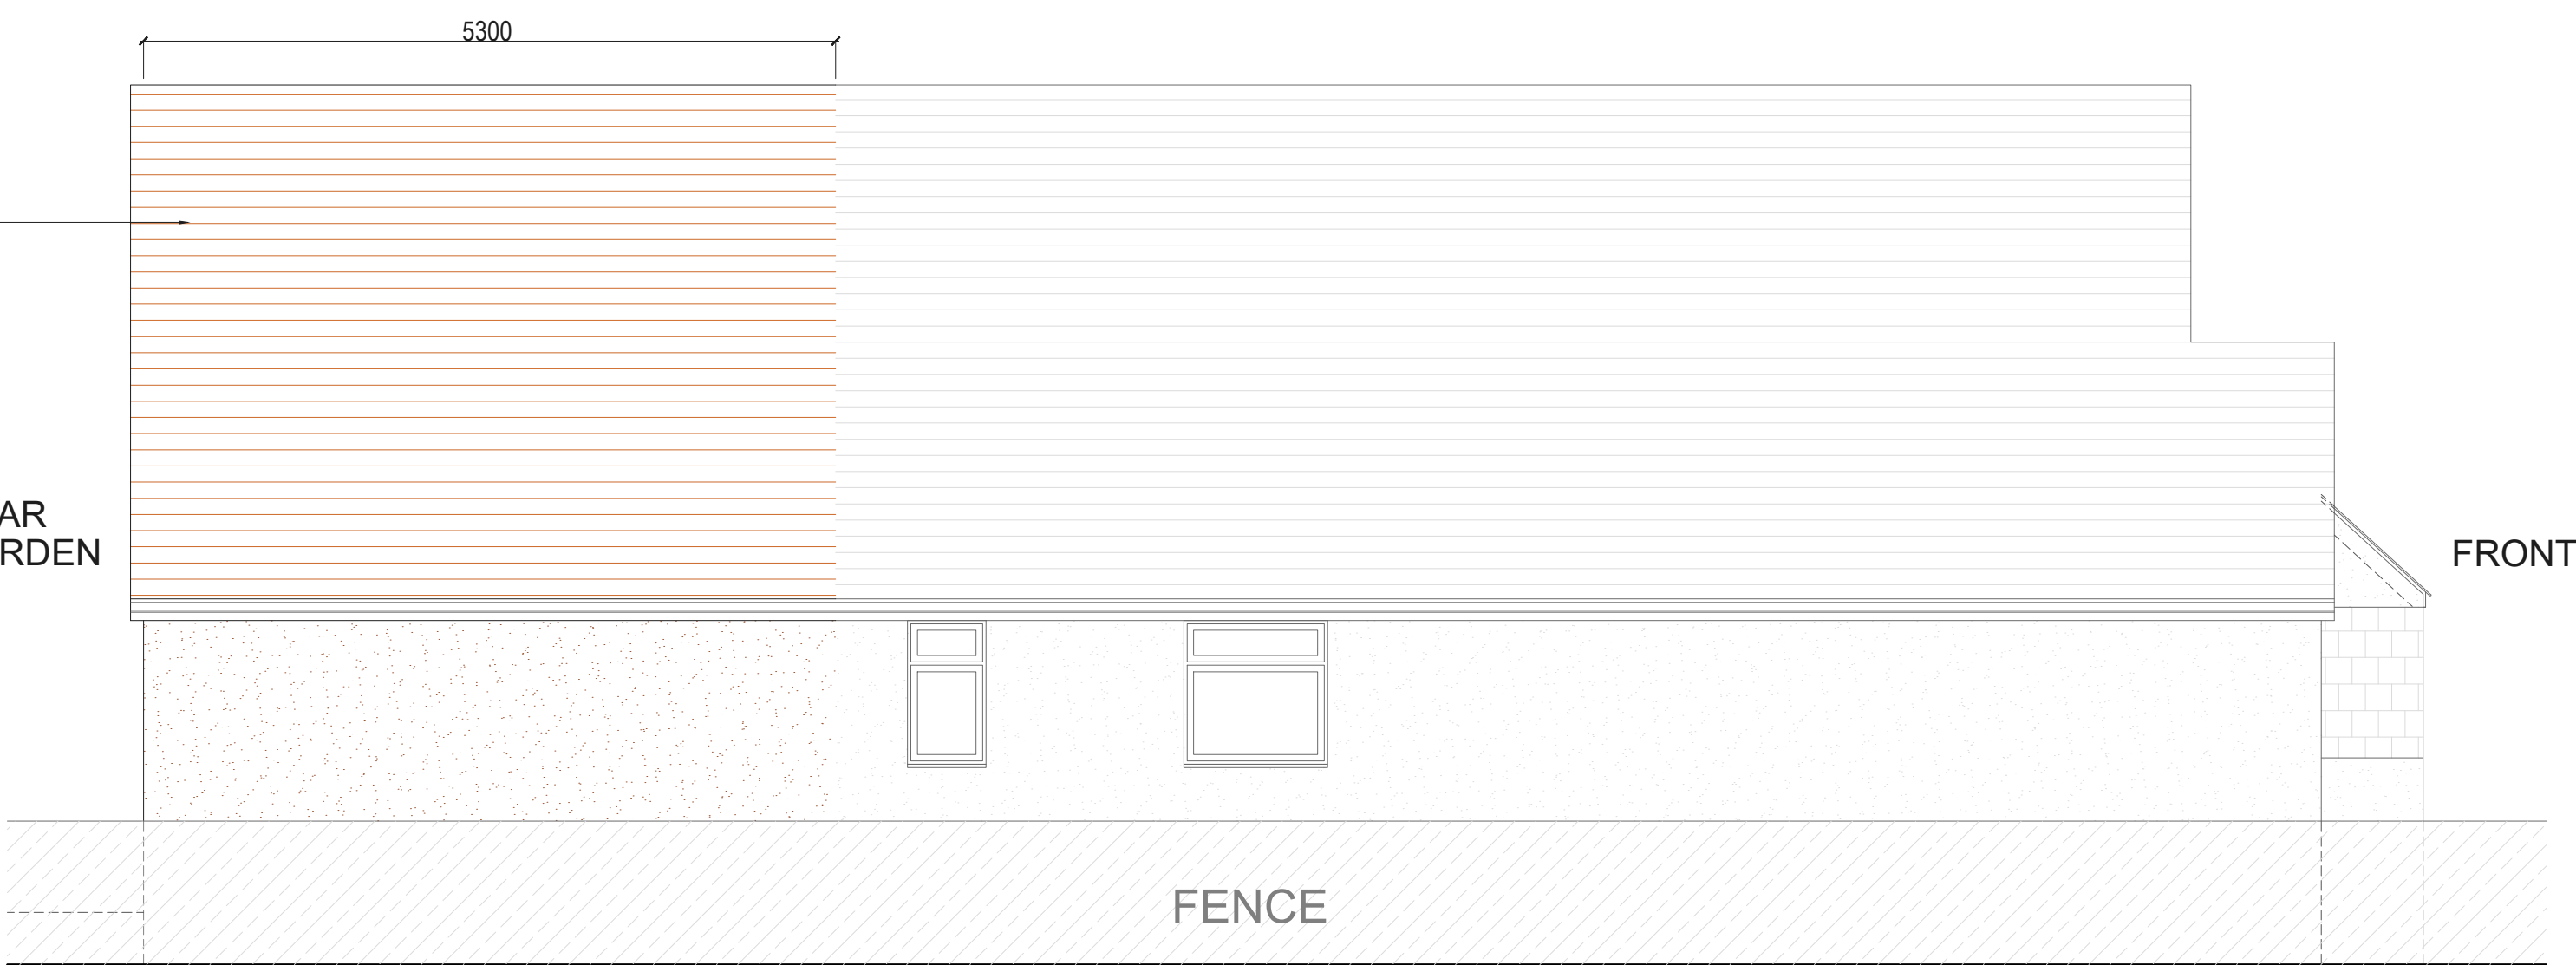

PROPOSED SOUTH ELEVATION

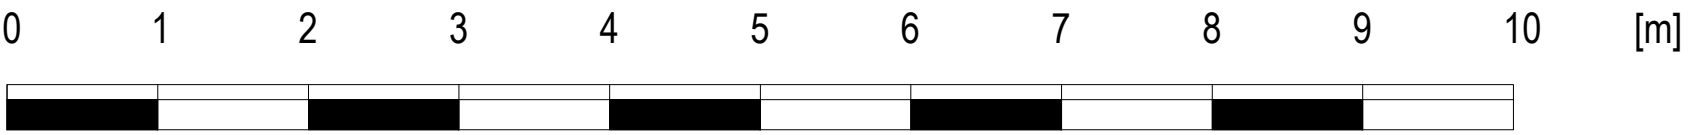

	Drawn by: A-I	Project: PADDOCK VIEW, HONEY HILL, WOKINGHAM RG40 3BB	Date: 30.03.2025	No.: PP-04	
	Client: M. FERRAR	Drawing Title: PROPOSED ELEVATIONS	Scale @A1: 1:50	Rev: Page:	