


PROPOSED

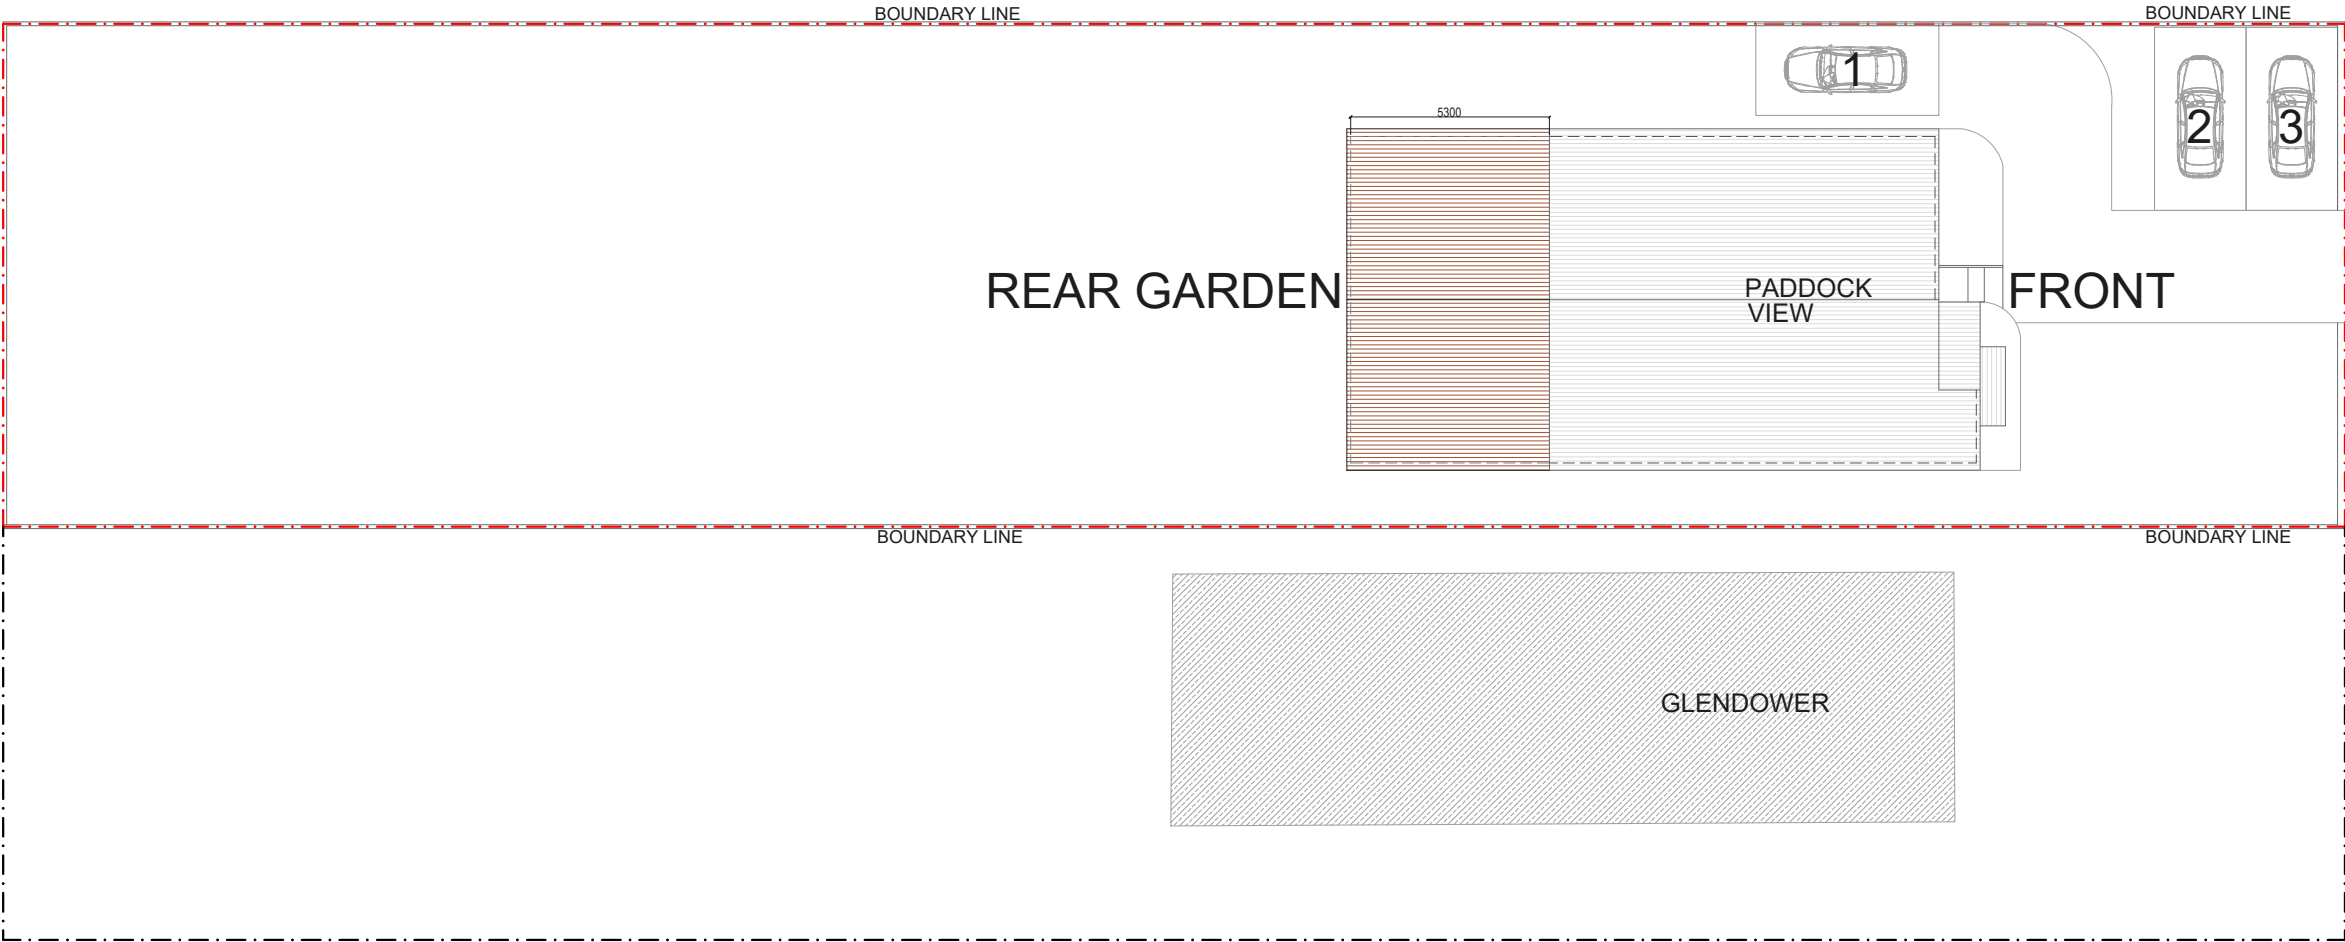

PROPOSED SITE-BLOCK PLAN
SCALE 1:200



	Drawn by: A-I	Project: PADDOCK VIEW, HONEY HILL, WOKINGHAM RG40 3BB	Date: 30.03.2025	No.: PP-06	
	Client: M. FERRAR	Drawing Title: PROPOSED SITE PLAN	Scale @A3: 1:200	Rev:	
				Page:	