




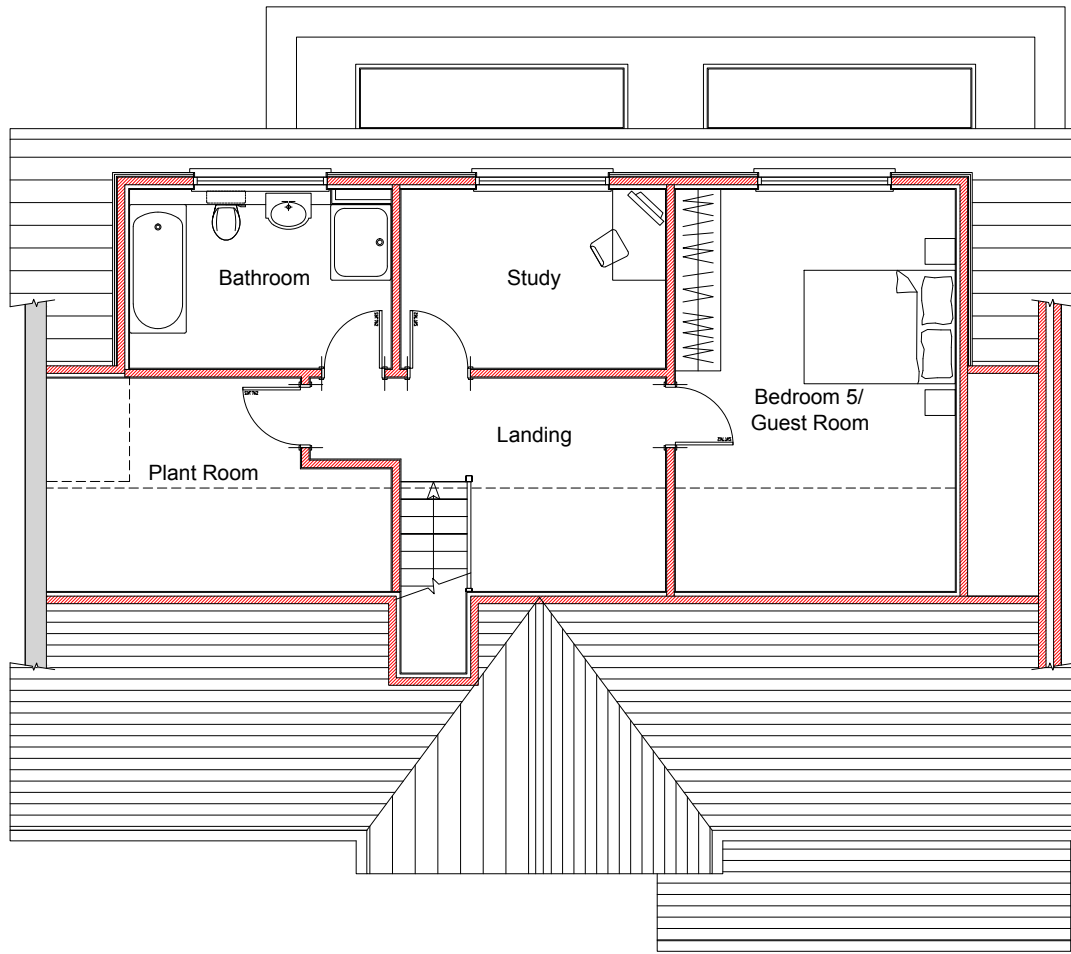


Second Floor Plan

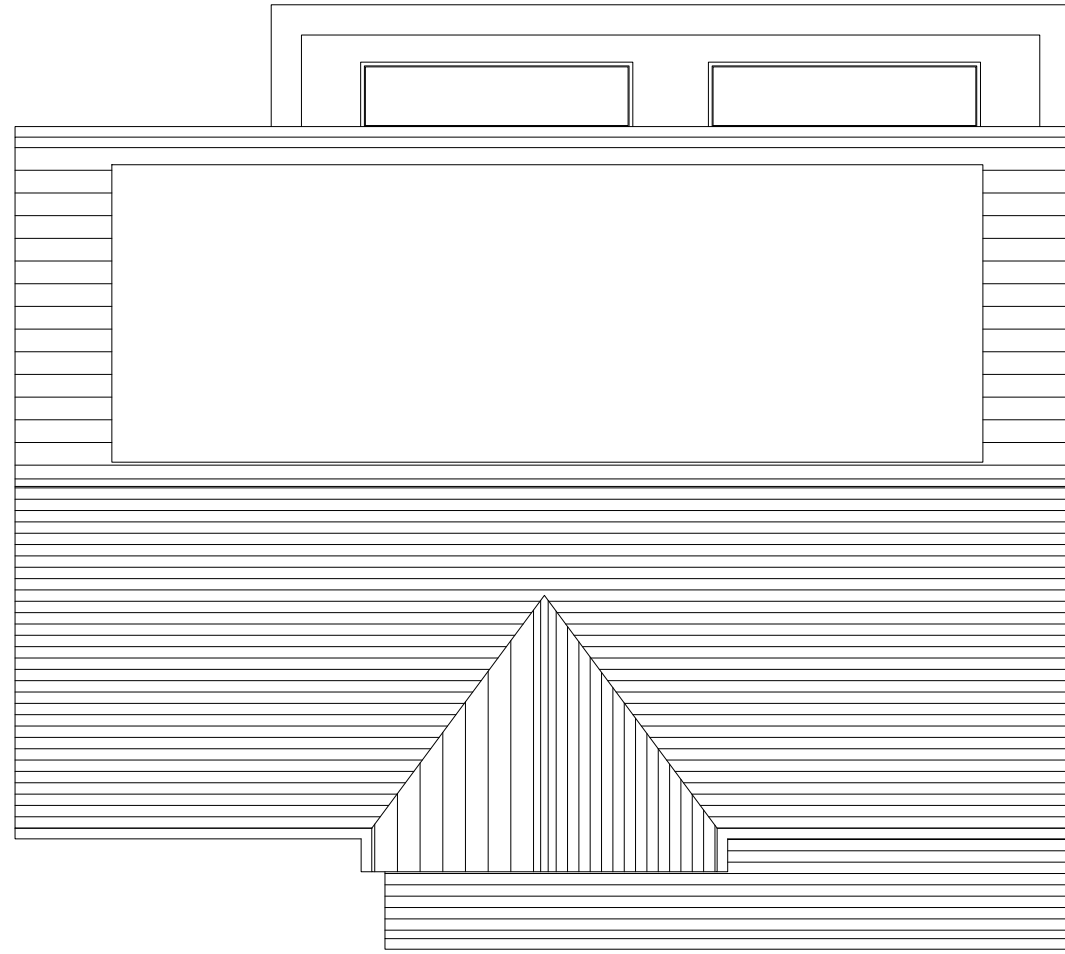


Roof Plan

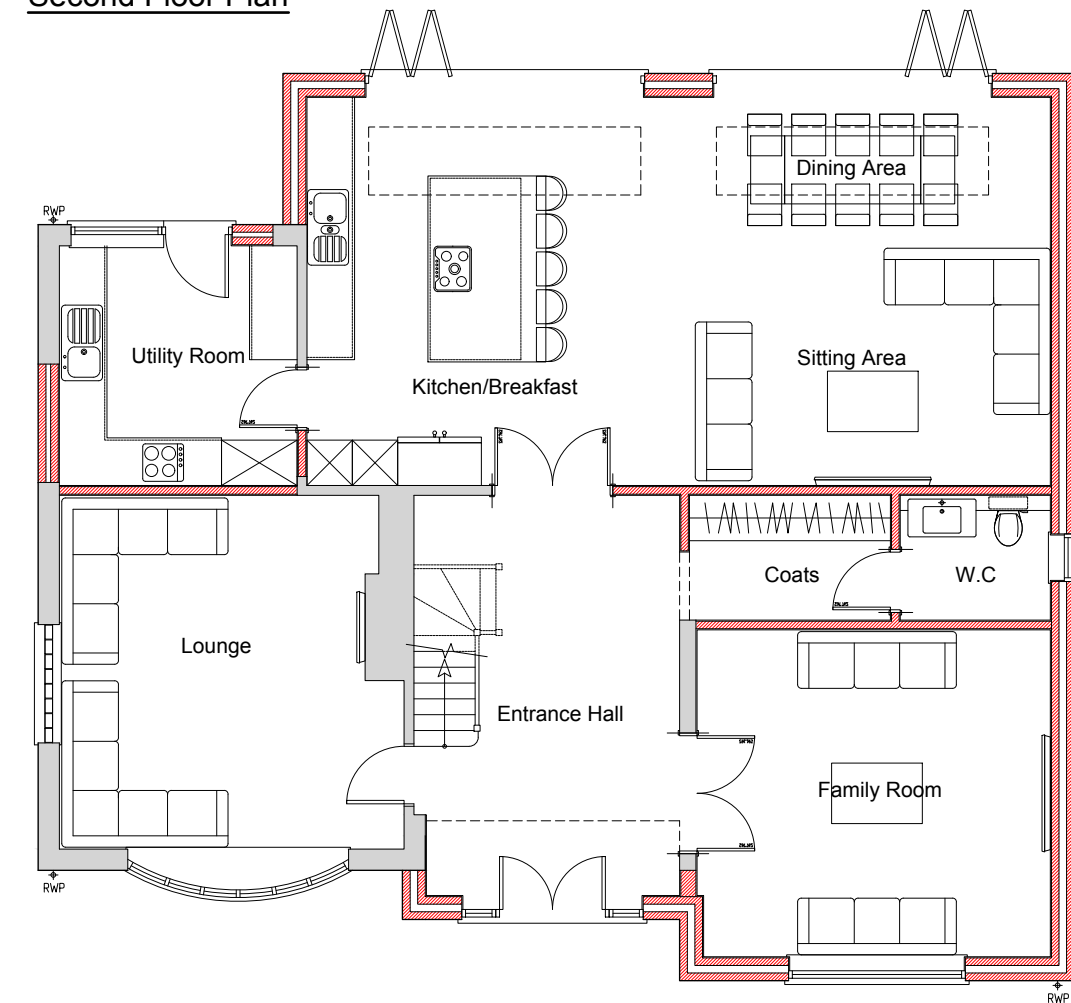

Ground Floor Plan

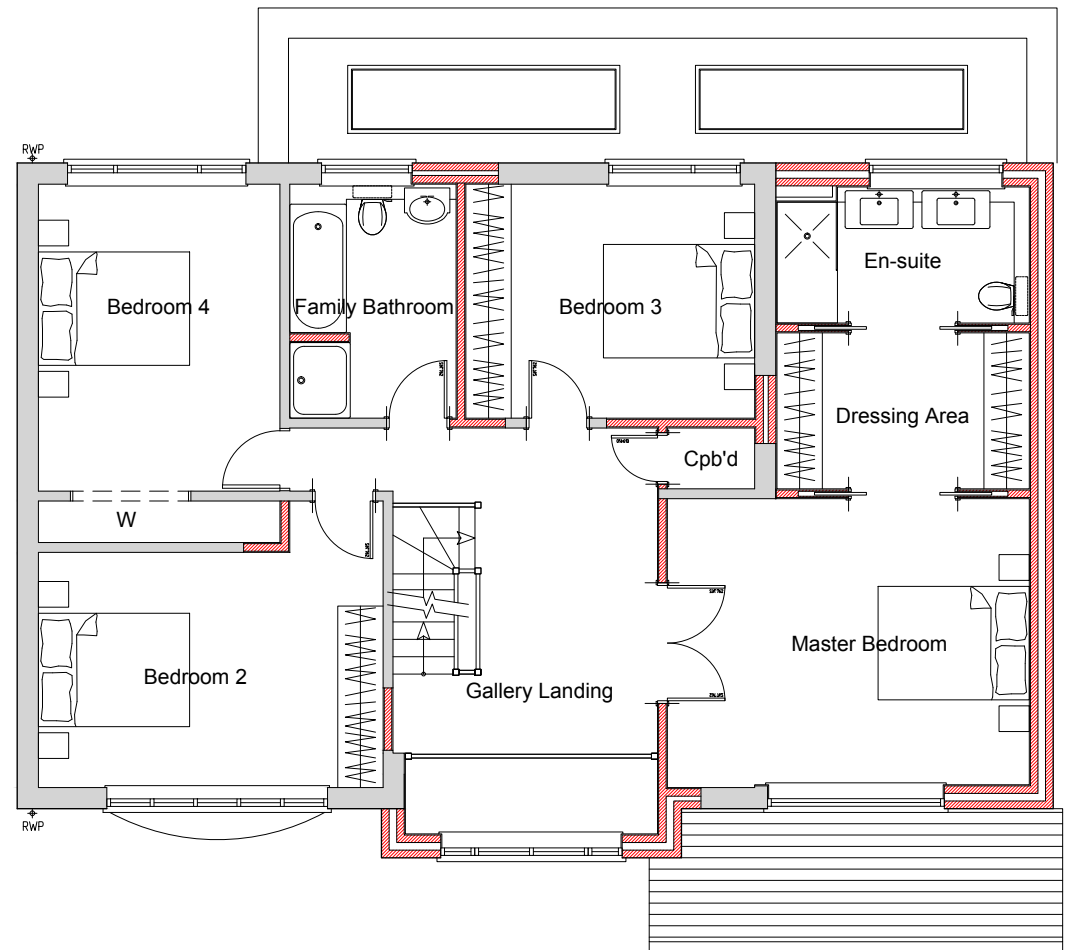

First Floor Plan

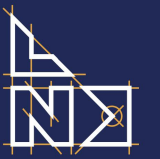

**LEE NORRIS DESIGN LIMITED**  
Architectural Design Services

286 Reading Road  
Winnersh  
Berks, RG41 5AH

project :

Proposed Floor Plans

title :

Mr Gill

client :

|   |                     |
|---|---------------------|
| Lee Norris Design   | ref : LN            |
| 27 Eden Way, Winnersh<br>Wokingham, Berkshire RG41 5PQ<br>Tel: 01189 787226<br>Mob: 07795 058193<br>E-mail: lee@leenorrisdesign.co.uk<br>Web: www.leenorrisdesign.co.uk | date : Dec'24       |
| Planning and building regulations drawings<br>for residential extensions, new build,<br>renovation and conversion projects.                                             | scale : 1:100@A3    |
|   | project : 11-007    |
|   | dwg no. / rev : 003 |