




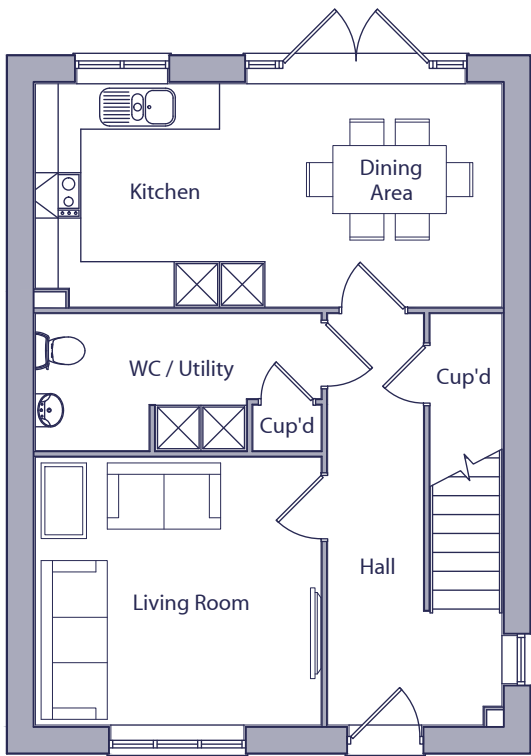

GROUND FLOOR PLAN

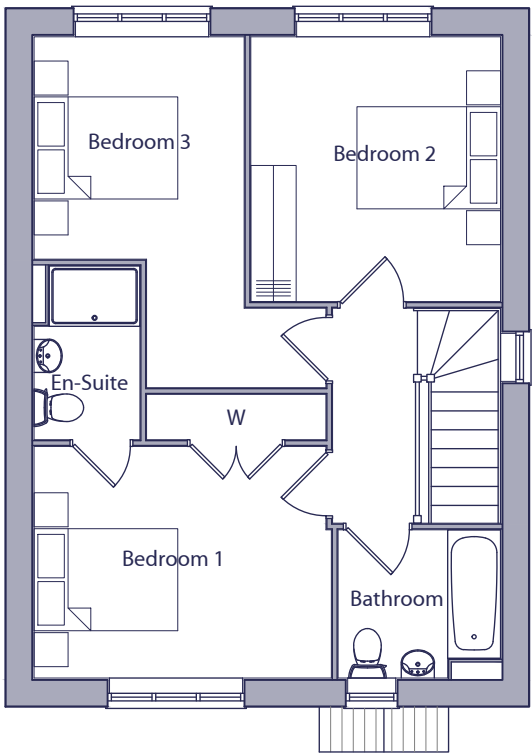


FIRST FLOOR PLAN

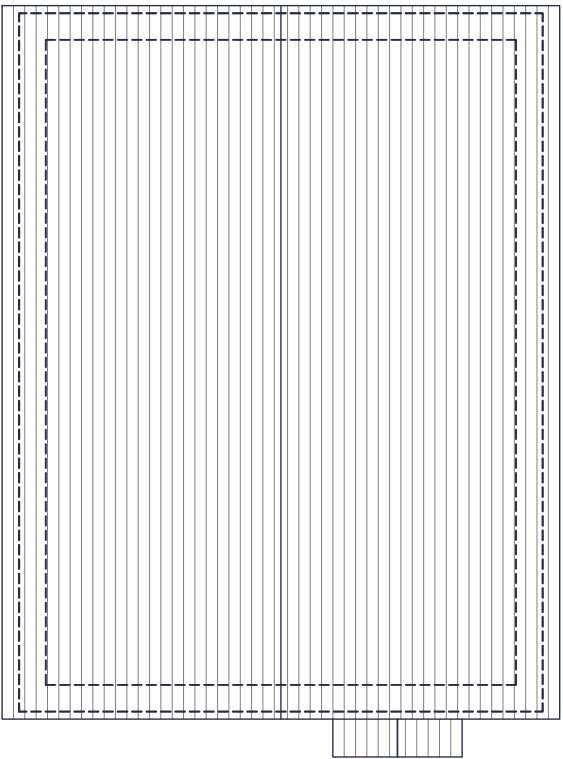

ROOF PLAN

HOUSE TYPE 361B - 3 BED / 6 PERSON HOUSE		
SPACE STANDARDS	REQUIRED	ACTUAL
FLOOR AREA	102.00 m ²	104.65 m ²
STORAGE	2.50 m ²	2.77 m ²
BEDROOM 1	11.50 m ²	13.60 m ²
BEDROOM 2	11.50 m ²	11.57 m ²
BEDROOM 3	11.50 m ²	11.50 m ²

 

A Rev.		25.03.25 Date	Plot references amended. Description	MCN Drawn		DGP Checked
Client		Scale 1:100 @ A3		Drawn MCN		Checked DGP
Project		Date Nov 2024		File P1904 Type 361		
Drawing Title		Drg.No. P1904.361B.01		Rev. A		Drawing Status PLANNING

