



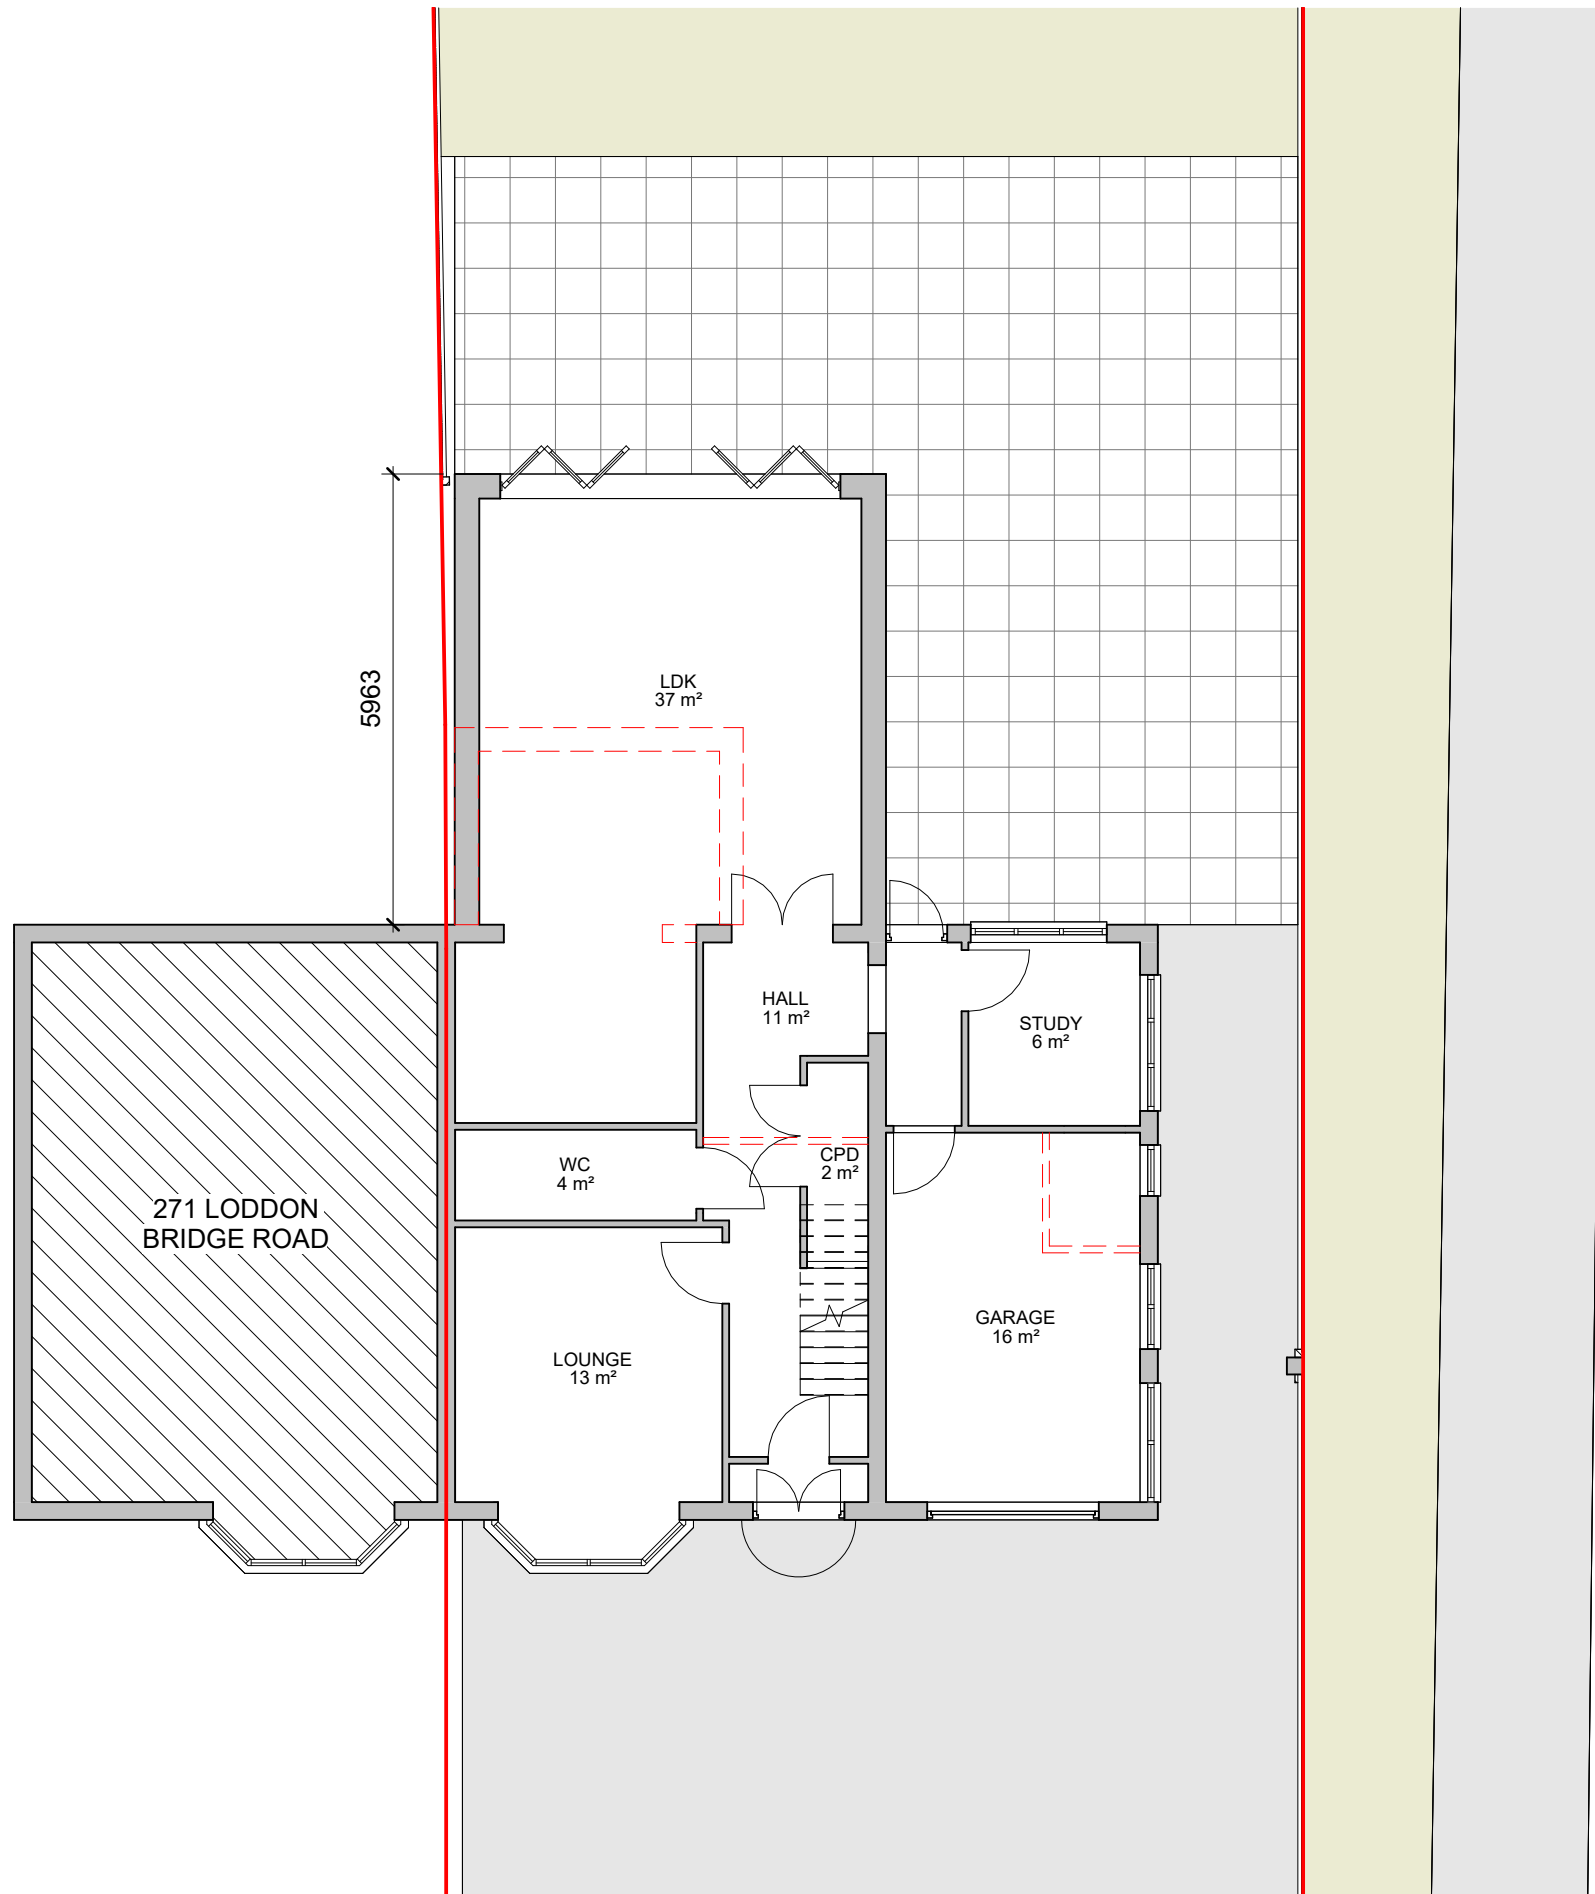

NOTES:
1. THIS DRAWING IS COPYRIGHT AND MUST NOT BE RE-PRODUCED IN WHOLE OR IN PART WITHOUT WRITTEN PERMISSION.
2. THIS DRAWING REPRESENTS DESIGN INTENT AND CONCEPT ONLY. HENCE IT CAN BE SCALED FOR PLANNING PURPOSES ONLY.
3. THIS DOCUMENT AND ALL ASSOCIATED DOCUMENTS ARE PREPARED FOR SPECIFIC SITE AND EVENT, AND INCORPORATE CALCULATIONS AND MEASUREMENTS AVAILABLE FROM THE CLIENT AT THE TIME OF DRAFTING.
4. THE RECIPIENT AGREES TO PROTECT THE CONTENTS FROM DISTRIBUTION AND DISSEMINATION EXCEPT AS REQUIRED FOR THE SPECIFIC EVENT NAMED, WITHOUT THE WRITTEN PERMISSION OF THE DESIGNER.
5. USE OF THIS DESIGN IS GRANTED TO THE CLIENT FOR THE SPECIFIC AND NAMED EVENT ONLY.

AS | DESIGN STUDIO

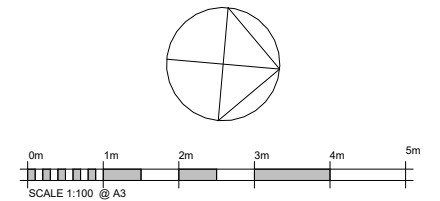

PROJECT

273 Loddon Bridge Road, Woodley,
Reading, RG4 5BL

TITLE

Proposed Ground Floor Plan

CLIENT

Mr Neel Bhogal

DRAWN BY
AS

CHECKED BY
AS

DATE
05/08/2025

SCALE (@ A3)
1 : 100

PROJECT NUMBER
25008

DRAWING NUMBER
25008-A1-00-DR-T-2000

REV
A

1


00 - PROPOSED GROUND FLOOR PLAN

1 : 100




NOTES:
1. THIS DRAWING IS COPYRIGHT AND MUST NOT BE RE-PRODUCED IN WHOLE OR IN PART WITHOUT WRITTEN PERMISSION.
2. THIS DRAWING REPRESENTS DESIGN INTENT AND CONCEPT ONLY. HENCE IT CAN BE SCALED FOR PLANNING PURPOSES ONLY.
3. THIS DOCUMENT AND ALL ASSOCIATED DOCUMENTS ARE PREPARED FOR SPECIFIC SITE AND EVENT, AND INCORPORATE CALCULATIONS AND MEASUREMENTS AVAILABLE FROM THE CLIENT AT THE TIME OF DRAFTING.
4. THE RECIPIENT AGREES TO PROTECT THE CONTENTS FROM DISTRIBUTION AND DISSEMINATION EXCEPT AS REQUIRED FOR THE SPECIFIC EVENT NAMED, WITHOUT THE WRITTEN PERMISSION OF THE DESIGNER.
5. USE OF THIS DESIGN IS GRANTED TO THE CLIENT FOR THE SPECIFIC AND NAMED EVENT ONLY.

AS | DESIGN STUDIO

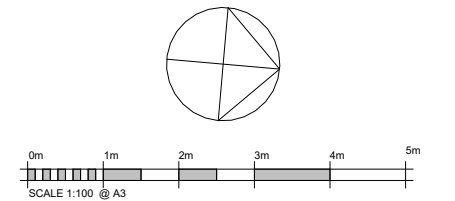


PROJECT		
273 Loddon Bridge Road, Woodley, Reading, RG4 5BL		
TITLE		
Proposed First Floor Plan		
CLIENT		
Mr Neel Bhogal		
DRAWN BY AS	CHECKED BY AS	DATE 05/08/2025
SCALE (@ A3) 1 : 100		PROJECT NUMBER 25008
DRAWING NUMBER 25008-A1-01-DR-T-2001		REV A

1 01 - PROPOSED FIRST FLOOR PLAN
1 : 100

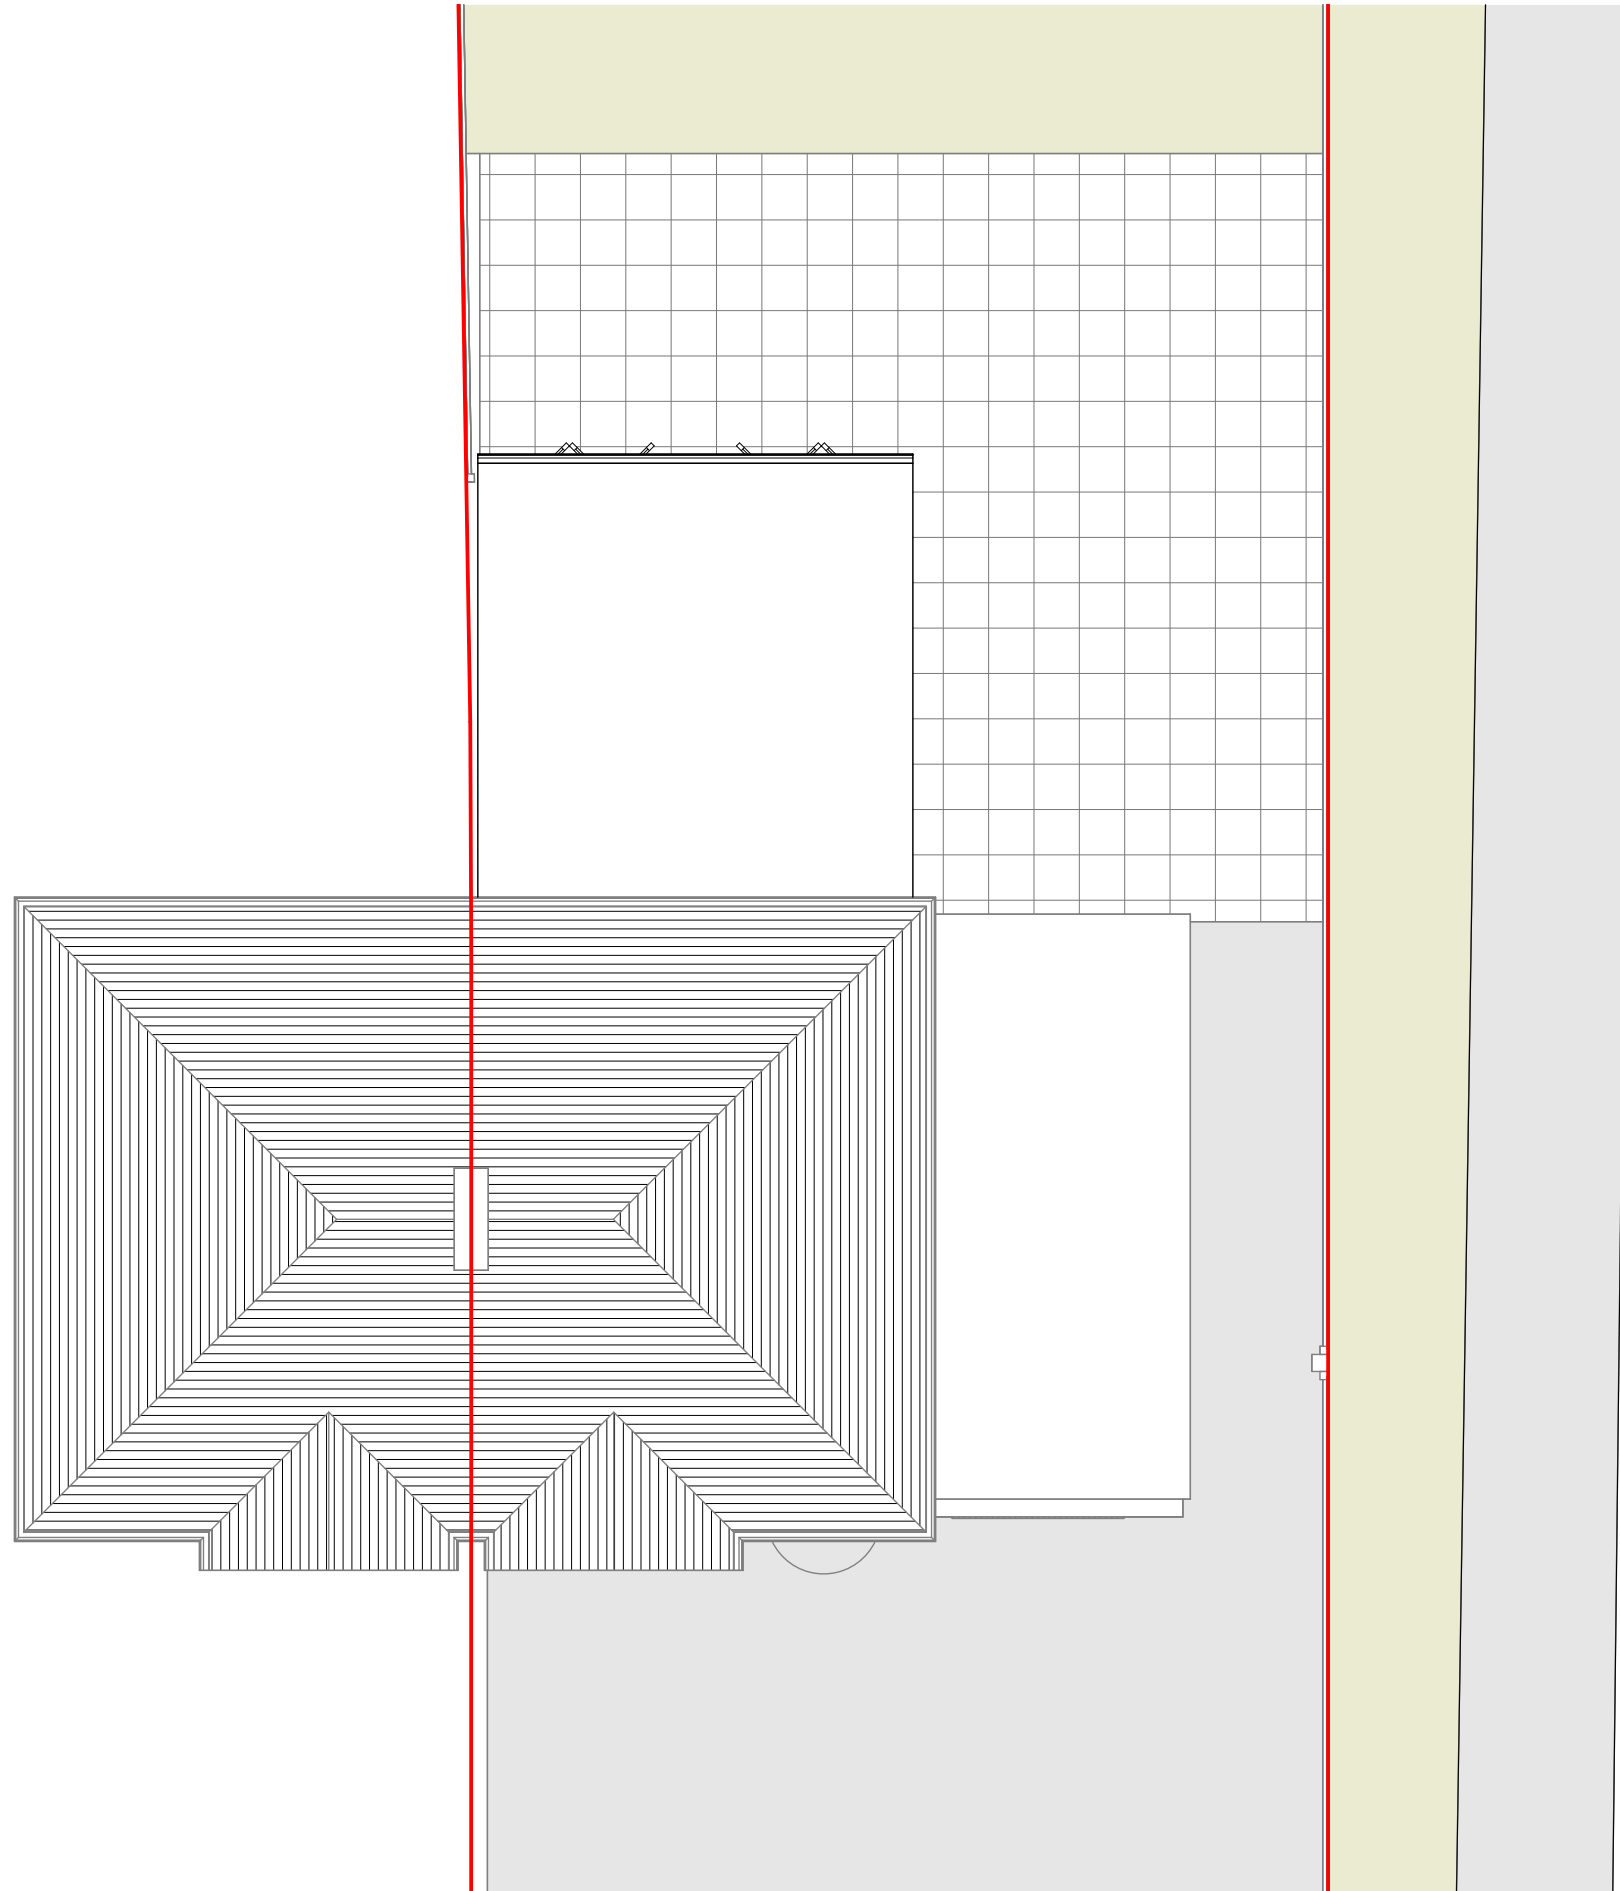

NOTES:
1. THIS DRAWING IS COPYRIGHT AND MUST NOT BE RE-PRODUCED IN WHOLE OR IN PART WITHOUT WRITTEN PERMISSION.
2. THIS DRAWING REPRESENTS DESIGN INTENT AND CONCEPT ONLY. HENCE IT CAN BE SCALED FOR PLANNING PURPOSES ONLY.
3. THIS DOCUMENT AND ALL ASSOCIATED DOCUMENTS ARE PREPARED FOR SPECIFIC SITE AND EVENT, AND INCORPORATE CALCULATIONS AND MEASUREMENTS AVAILABLE FROM THE CLIENT AT THE TIME OF DRAFTING.
4. THE RECIPIENT AGREES TO PROTECT THE CONTENTS FROM DISTRIBUTION AND DISSEMINATION EXCEPT AS REQUIRED FOR THE SPECIFIC EVENT NAMED, WITHOUT THE WRITTEN PERMISSION OF THE DESIGNER.
5. USE OF THIS DESIGN IS GRANTED TO THE CLIENT FOR THE SPECIFIC AND NAMED EVENT ONLY.

AS | DESIGN STUDIO

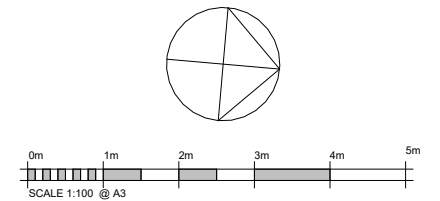

PROJECT

273 Loddon Bridge Road, Woodley,
Reading, RG4 5BL

TITLE

Proposed Roof Plan

CLIENT

Mr Neel Bhogal

DRAWN BY
AS

CHECKED BY
AS

DATE
05/08/2025

SCALE (@ A3)
1 : 100

PROJECT NUMBER
25008

DRAWING NUMBER
25008-A1-RF-DR-T-2002

REV
A

1

02 - PROPOSED ROOF PLAN

1 : 100




1 PROPOSED FRONT/ EAST ELEVATION
1 : 100



2 PROPOSED REAR/ WEST ELEVATION
1 : 100

NOTES:
1. THIS DRAWING IS COPYRIGHT AND MUST NOT BE RE-PRODUCED IN WHOLE OR IN PART WITHOUT WRITTEN PERMISSION.
2. THIS DRAWING REPRESENTS DESIGN INTENT AND CONCEPT ONLY. HENCE IT CAN BE SCALED FOR PLANNING PURPOSES ONLY.
3. THIS DOCUMENT AND ALL ASSOCIATED DOCUMENTS ARE PREPARED FOR SPECIFIC SITE AND EVENT, AND INCORPORATE CALCULATIONS AND MEASUREMENTS AVAILABLE FROM THE CLIENT AT THE TIME OF DRAFTING.
4. THE RECIPIENT AGREES TO PROTECT THE CONTENTS FROM DISTRIBUTION AND DISSEMINATION EXCEPT AS REQUIRED FOR THE SPECIFIC EVENT NAMED, WITHOUT THE WRITTEN PERMISSION OF THE DESIGNER.
5. USE OF THIS DESIGN IS GRANTED TO THE CLIENT FOR THE SPECIFIC AND NAMED EVENT ONLY.

AS | DESIGN STUDIO

 


PROJECT		
273 Loddon Bridge Road, Woodley, Reading, RG4 5BL		
TITLE		
Proposed Elevations		
CLIENT		
Mr Neel Bhogal		
DRAWN BY AS	CHECKED BY AS	DATE 05/08/2025
SCALE (@ A3) 1 : 100		PROJECT NUMBER 25008
DRAWING NUMBER 25008-A1-XX-DR-T-2100		REV A



1 PROPOSED SIDE/ NORTH ELEVATION

1 : 100

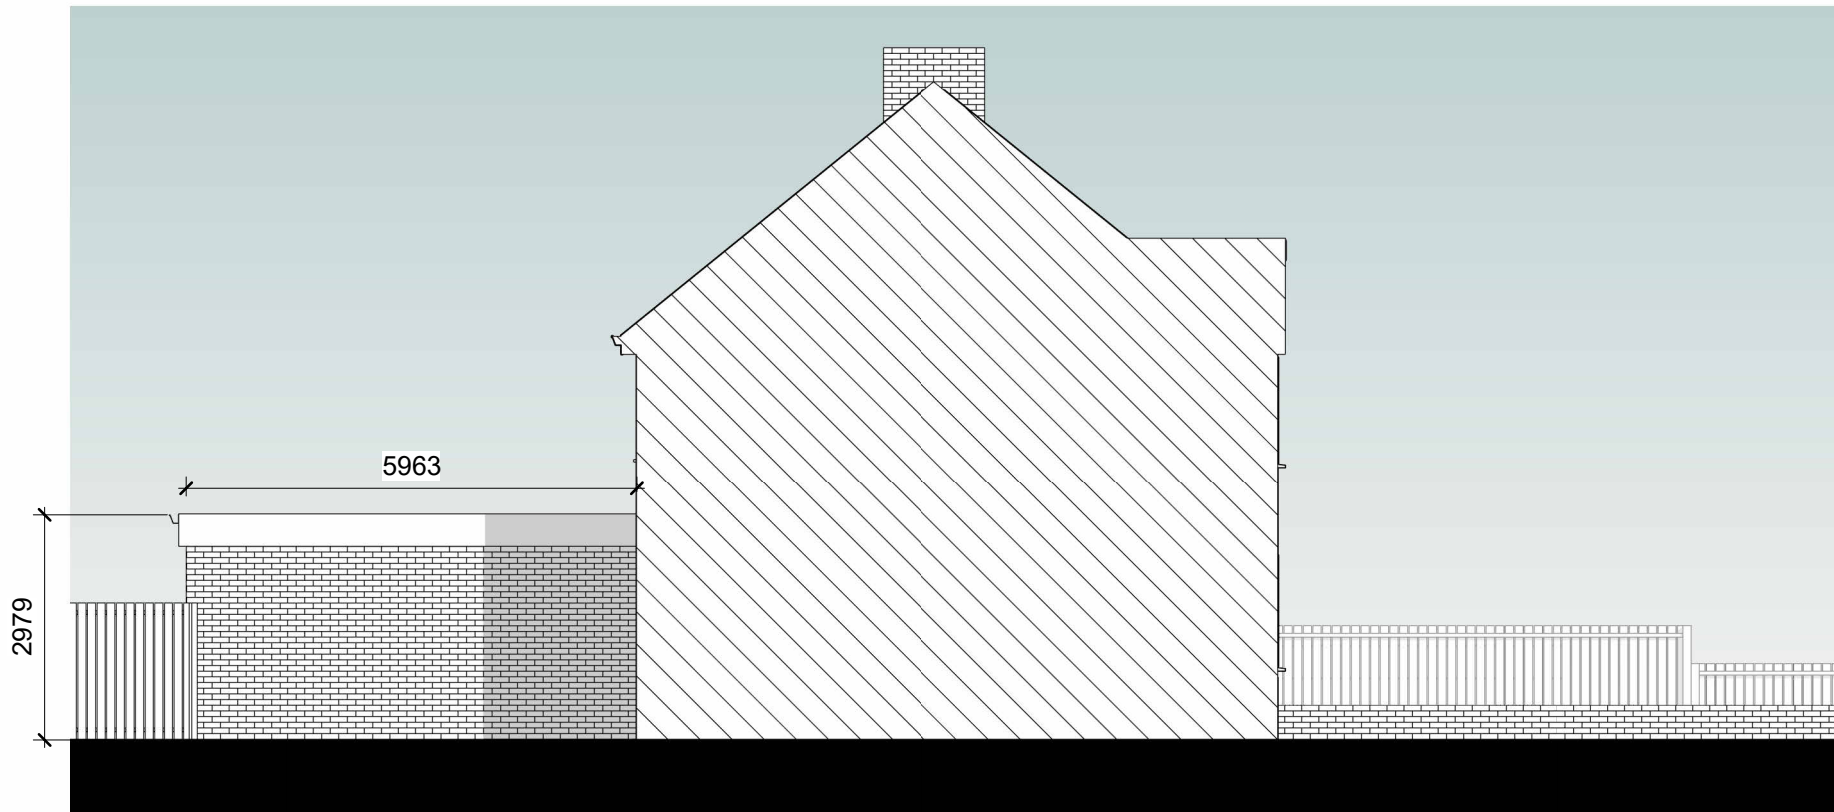


2 PROPOSED SIDE/ SOUTH ELEVATION

1 : 100

NOTES:
1. THIS DRAWING IS COPYRIGHT AND MUST NOT BE RE-PRODUCED IN WHOLE OR IN PART WITHOUT WRITTEN PERMISSION.
2. THIS DRAWING REPRESENTS DESIGN INTENT AND CONCEPT ONLY. HENCE IT CAN BE SCALED FOR PLANNING PURPOSES ONLY.
3. THIS DOCUMENT AND ALL ASSOCIATED DOCUMENTS ARE PREPARED FOR SPECIFIC SITE AND EVENT, AND INCORPORATE CALCULATIONS AND MEASUREMENTS AVAILABLE FROM THE CLIENT AT THE TIME OF DRAFTING.
4. THE RECIPIENT AGREES TO PROTECT THE CONTENTS FROM DISTRIBUTION AND DISSEMINATION EXCEPT AS REQUIRED FOR THE SPECIFIC EVENT NAMED, WITHOUT THE WRITTEN PERMISSION OF THE DESIGNER.
5. USE OF THIS DESIGN IS GRANTED TO THE CLIENT FOR THE SPECIFIC AND NAMED EVENT ONLY.

AS | DESIGN STUDIO

 

PROJECT

273 Loddon Bridge Road, Woodley,
Reading, RG4 5BL

TITLE

Proposed Elevations

CLIENT

Mr Neel Bhogal

DRAWN BY
AS

CHECKED BY
AS

DATE
05/08/2025

SCALE (@ A3)
1 : 100

PROJECT NUMBER
25008

DRAWING NUMBER
25008-A1-XX-DR-T-2101

REV
A