



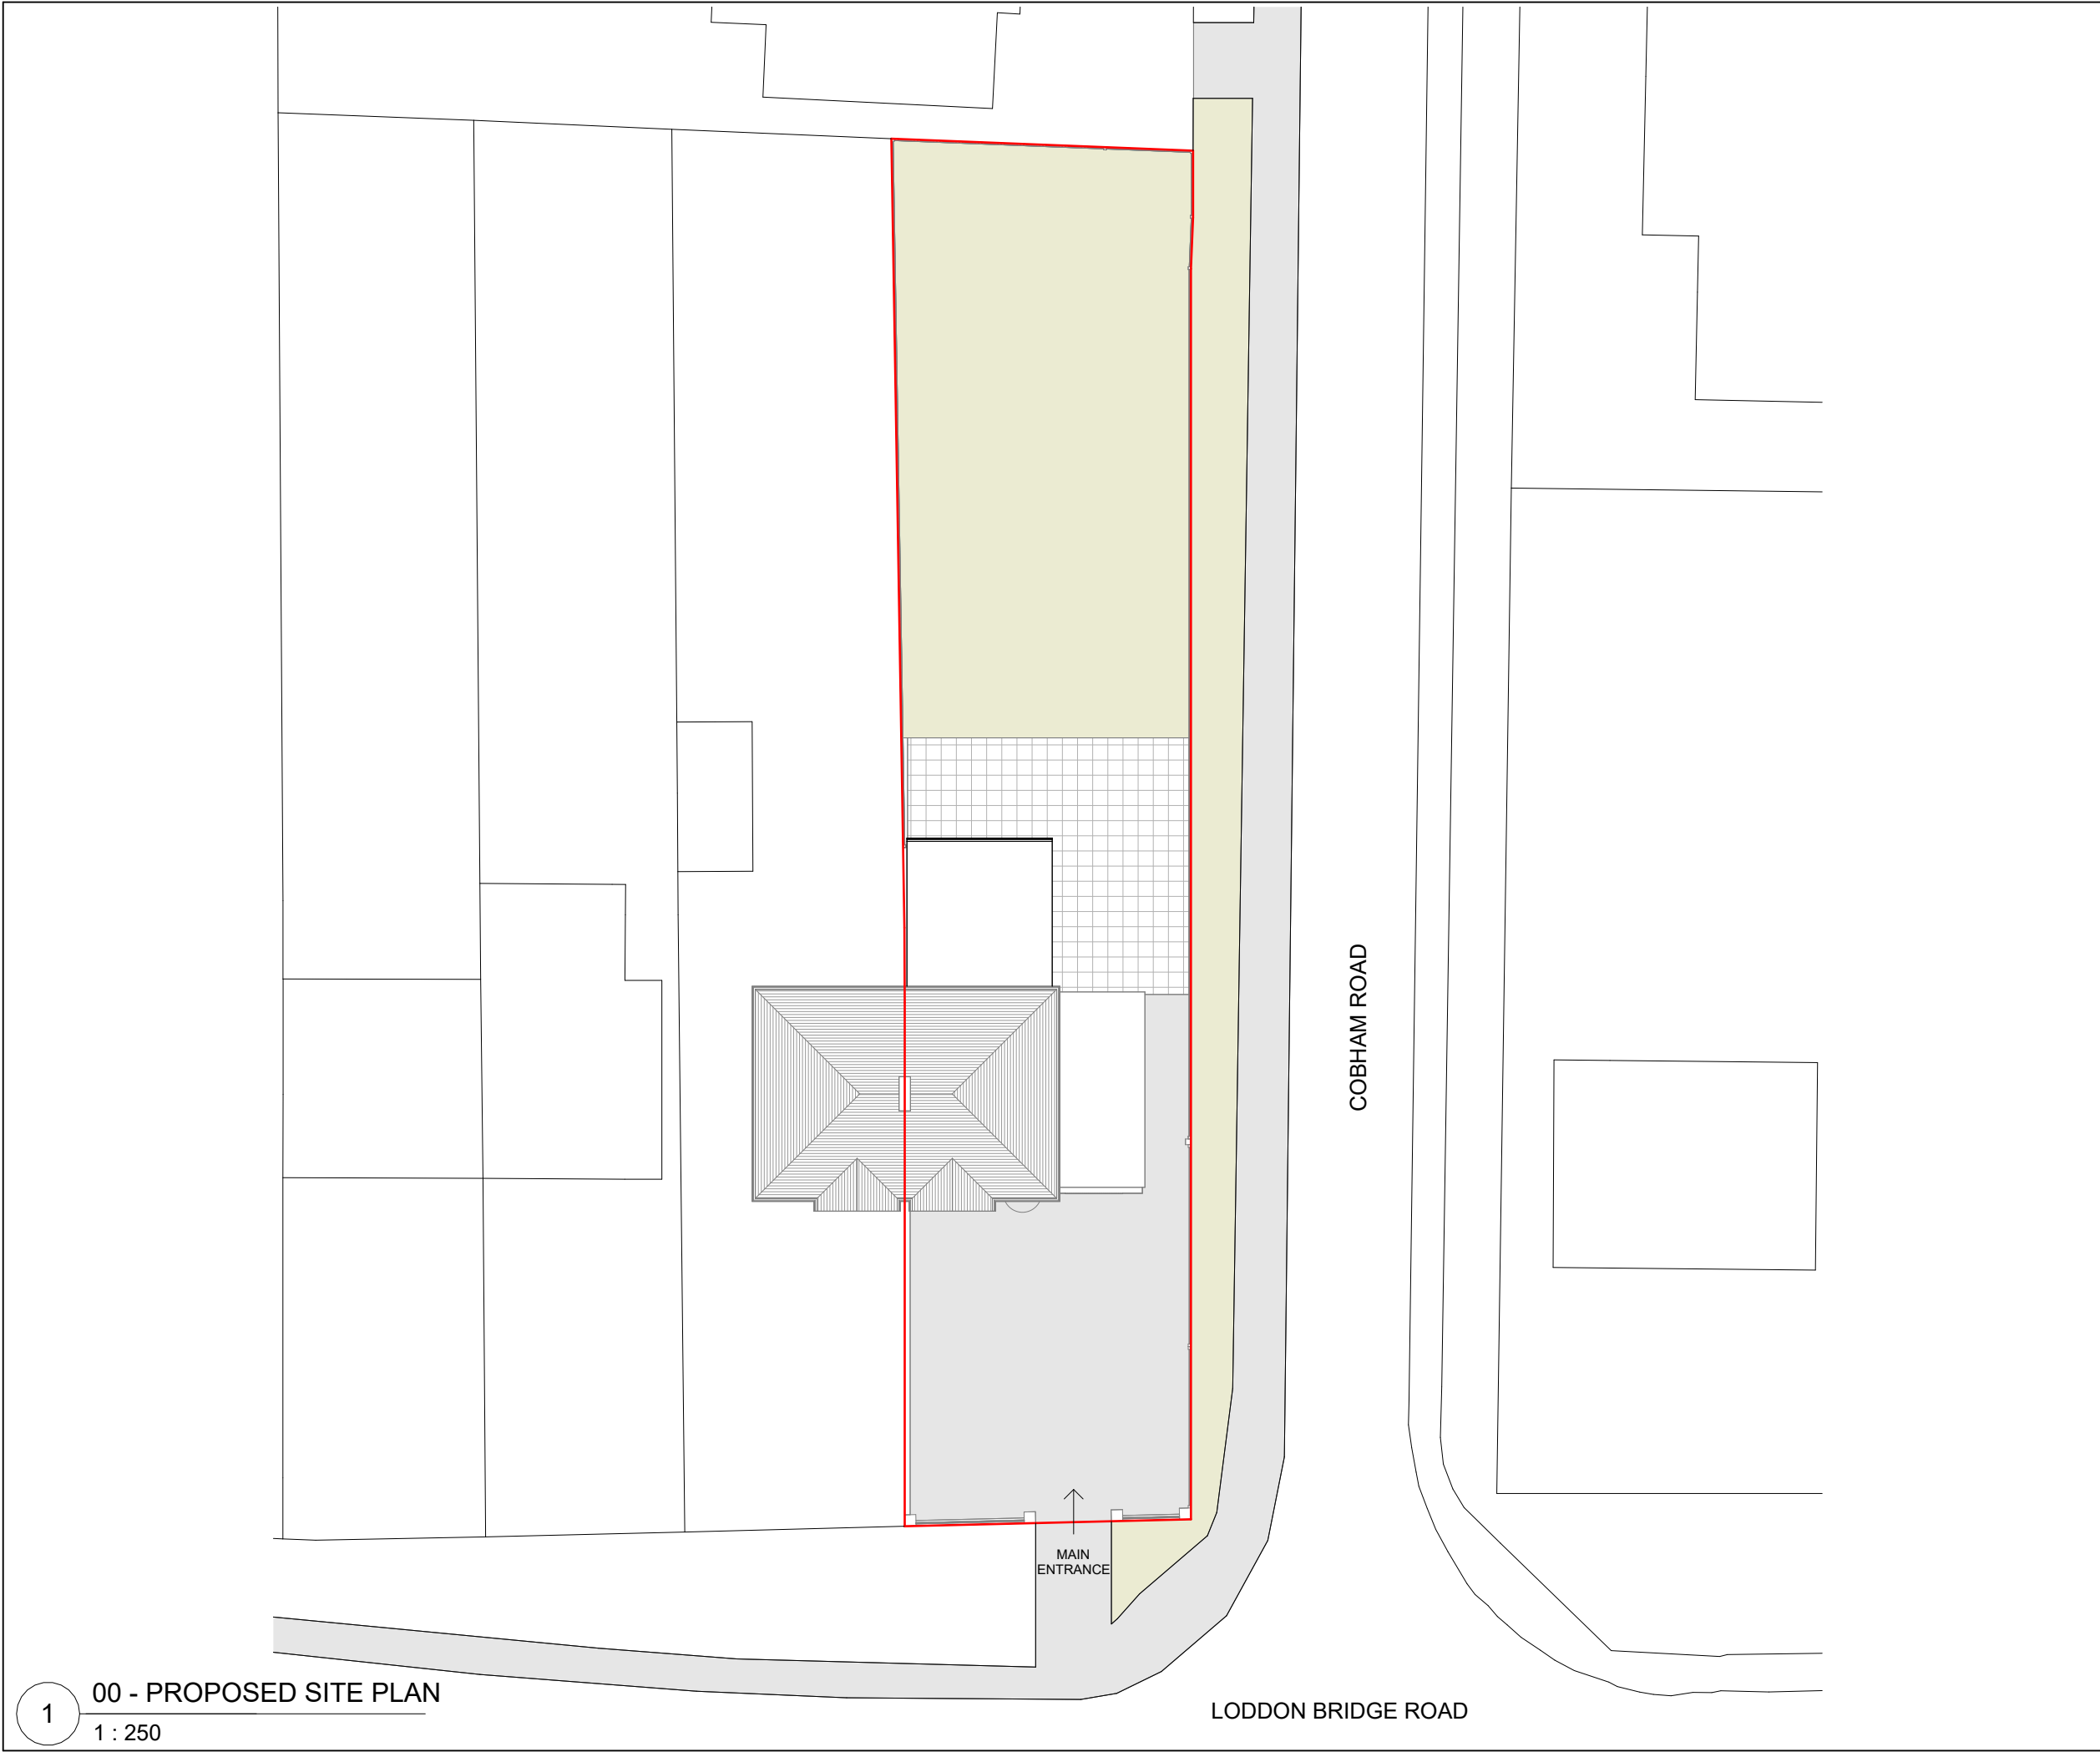

NOTES:
1. THIS DRAWING IS COPYRIGHT AND MUST NOT BE RE-PRODUCED IN WHOLE OR IN PART WITHOUT WRITTEN PERMISSION.
2. THIS DRAWING REPRESENTS DESIGN INTENT AND CONCEPT ONLY. HENCE IT CAN BE SCALED FOR PLANNING PURPOSES ONLY.
3. THIS DOCUMENT AND ALL ASSOCIATED DOCUMENTS ARE PREPARED FOR SPECIFIC SITE AND EVENT, AND INCORPORATE CALCULATIONS AND MEASUREMENTS AVAILABLE FROM THE CLIENT AT THE TIME OF DRAFTING.
4. THE RECIPIENT AGREES TO PROTECT THE CONTENTS FROM DISTRIBUTION AND DISSEMINATION EXCEPT AS REQUIRED FOR THE SPECIFIC EVENT NAMED, WITHOUT THE WRITTEN PERMISSION OF THE DESIGNER.
5. USE OF THIS DESIGN IS GRANTED TO THE CLIENT FOR THE SPECIFIC AND NAMED EVENT ONLY.

AS | DESIGN STUDIO

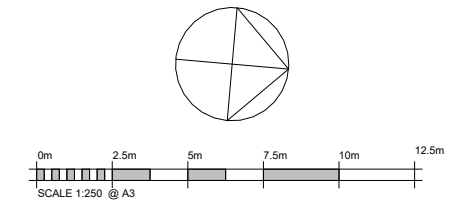

PROJECT
273 Loddon Bridge Road, Woodley,
Reading, RG4 5BL

TITLE
Proposed Site Plan

CLIENT
Mr Neel Bhogal

DRAWN BY AS	CHECKED BY AS	DATE 05/08/2025
----------------	------------------	--------------------

SCALE (@ A3) 1 : 250	PROJECT NUMBER 25008
-------------------------	-------------------------

DRAWING NUMBER 25008-A1-00-DR-T-0101	REV A
---	----------