


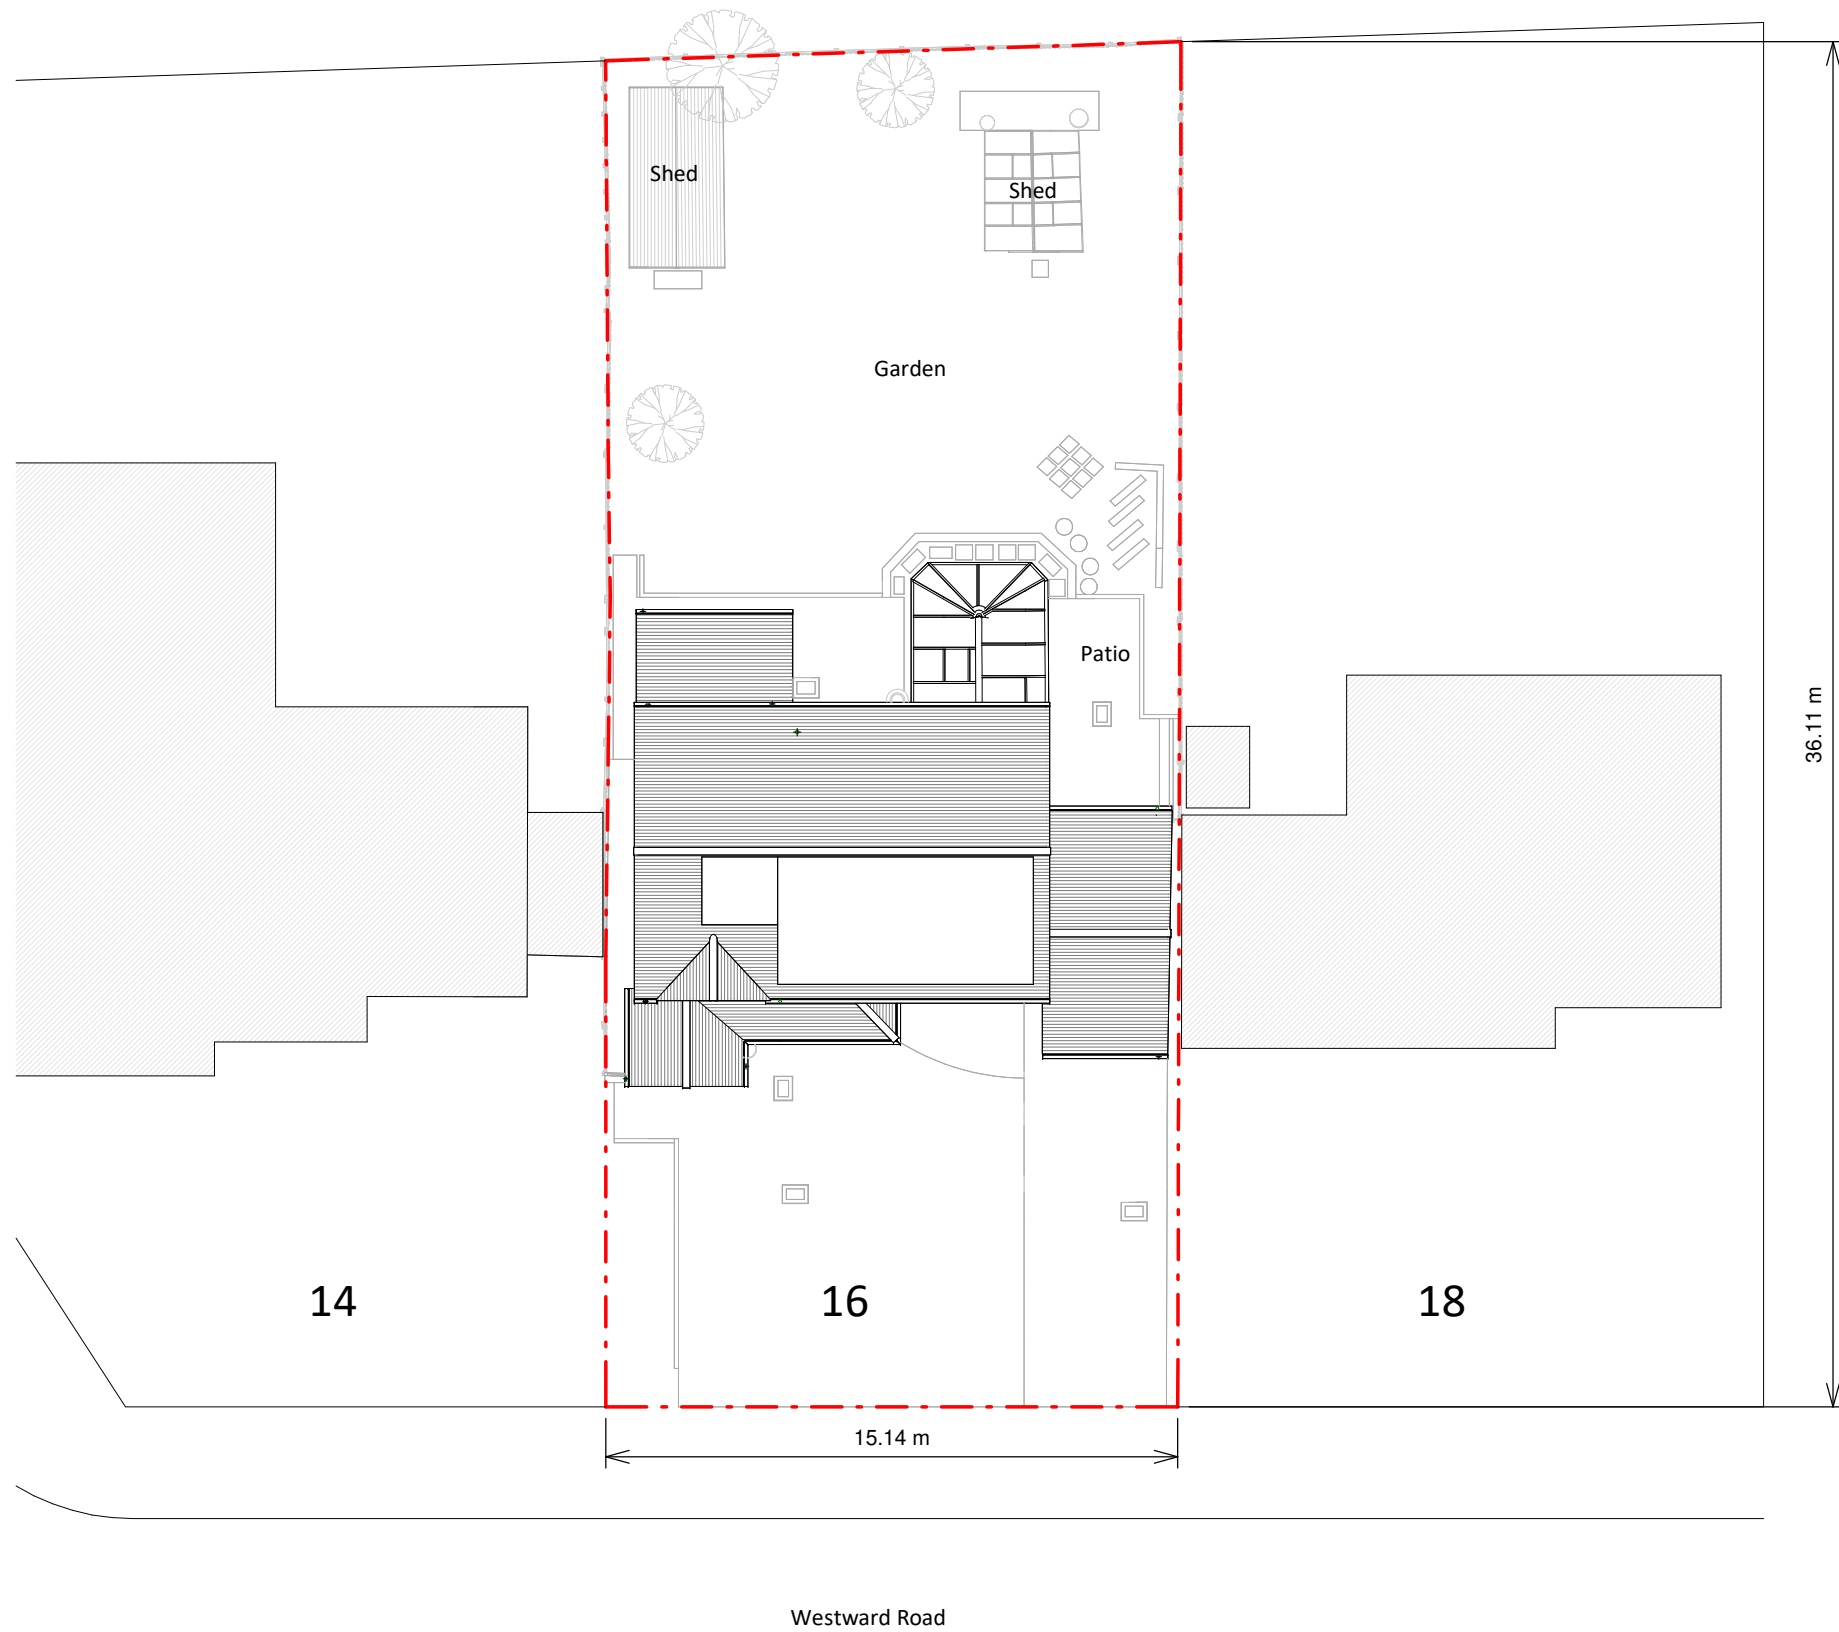

Existing Block Plan



Copyright in the design and this drawing is the property of RESI. Reproduction in whole or in part is forbidden without written sanction of RESI. This drawing must be read in conjunction with all other relevant documentation and drawings.


RESI accepts no liability for any expense, loss or damage of whatsoever nature and however arising from any variation which has not been referred to them and their approval obtained.

Print out to actual scale. Do not scale, except unless for Planning purposes. All dimensions to be cross-checked on-site prior to manufacture and construction. Any discrepancies to be reported to RESI immediately.

NOTES

KEY

 Neighbouring context  Boundary line

 

Revision		
Rev	Notes	Date
A	Planning Issue	20/01/2025




Job Title
Proposed ground floor rear extension, front porch, internal alterations, floor plan redesign and all associated works at 16 Westward Road, RG41 3HU

Drawing Status
Planning Drawings

Client
Naveen Krishnan

Drawing Title
Existing Block Plan

Scale 1 : 200 @ A3	Drawn AR
Date Jan 2025	Checked JC
Drawing No. B151974-1000	REV A

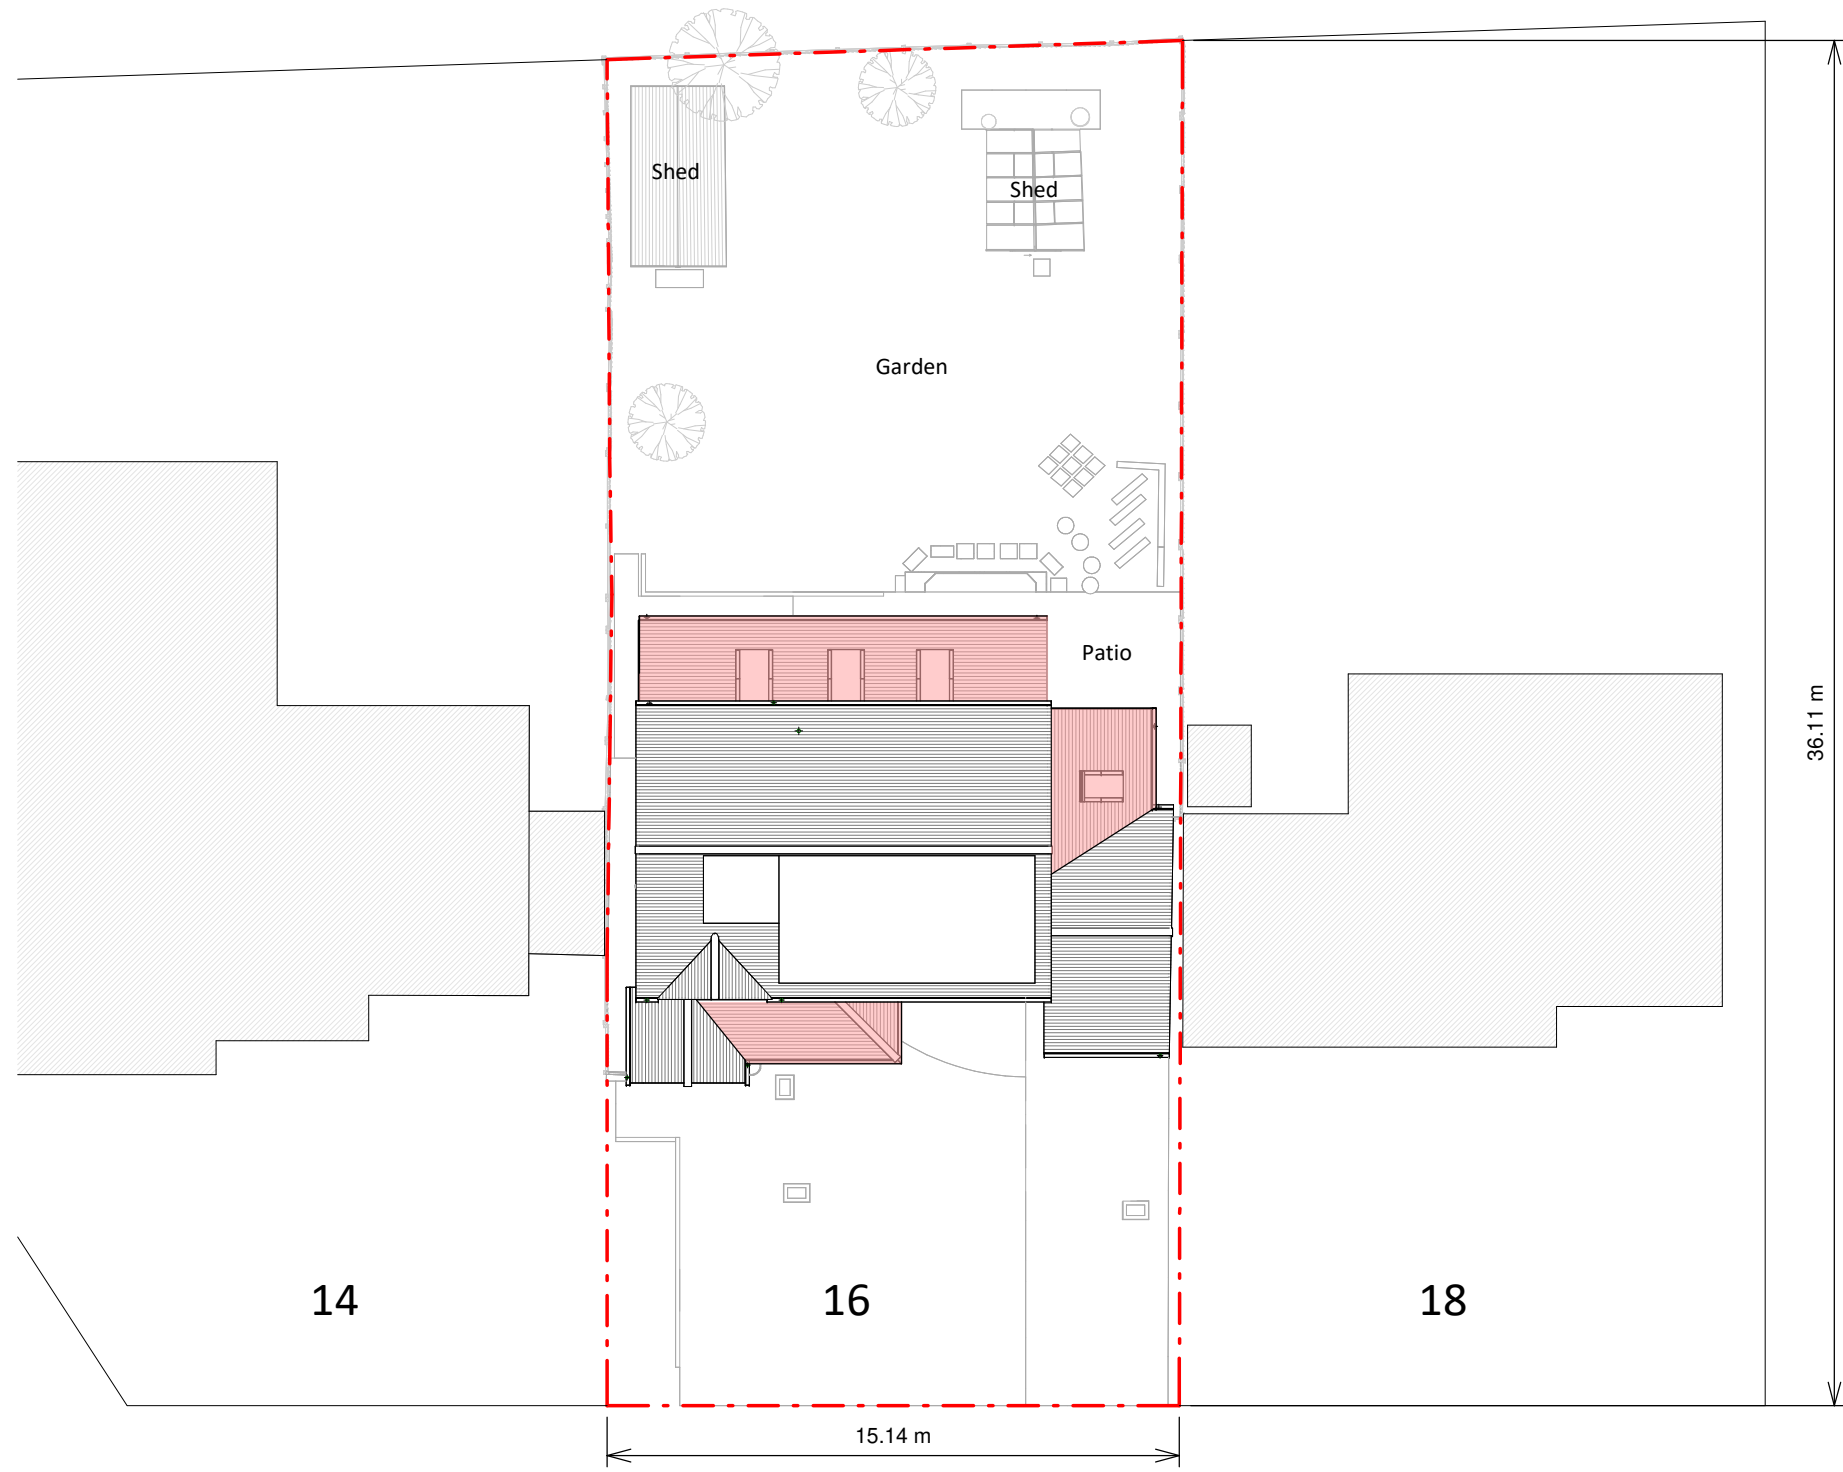

Proposed Block Plan



Copyright in the design and this drawing is the property of RESI. Reproduction in whole or in part is forbidden without written sanction of RESI. This drawing must be read in conjunction with all other relevant documentation and drawings.


RESI accepts no liability for any expense, loss or damage of whatsoever nature and however arising from any variation which has not been referred to them and their approval obtained.

Print out to actual scale. Do not scale, except unless for Planning purposes. All dimensions to be cross-checked on-site prior to manufacture and construction. Any discrepancies to be reported to RESI immediately.

NOTES

KEY

Neighbouring context Boundary line

 

Revision		
Rev	Notes	Date
A	Planning Issue	20/01/2025



Job Title

Proposed ground floor rear extension, front porch, internal alterations, floor plan redesign and all associated works 16 Westward Road, RG41 3HU

Drawing Status

Planning Drawings

Client

Naveen Krishnan

Drawing Title

Proposed Block Plan

Scale 1 : 200 @ A3	Drawn AR
Date Jan 2025	Checked JC
Drawing No. B151974-3000	REV A