



Left Side Elevation



Right Side Elevation

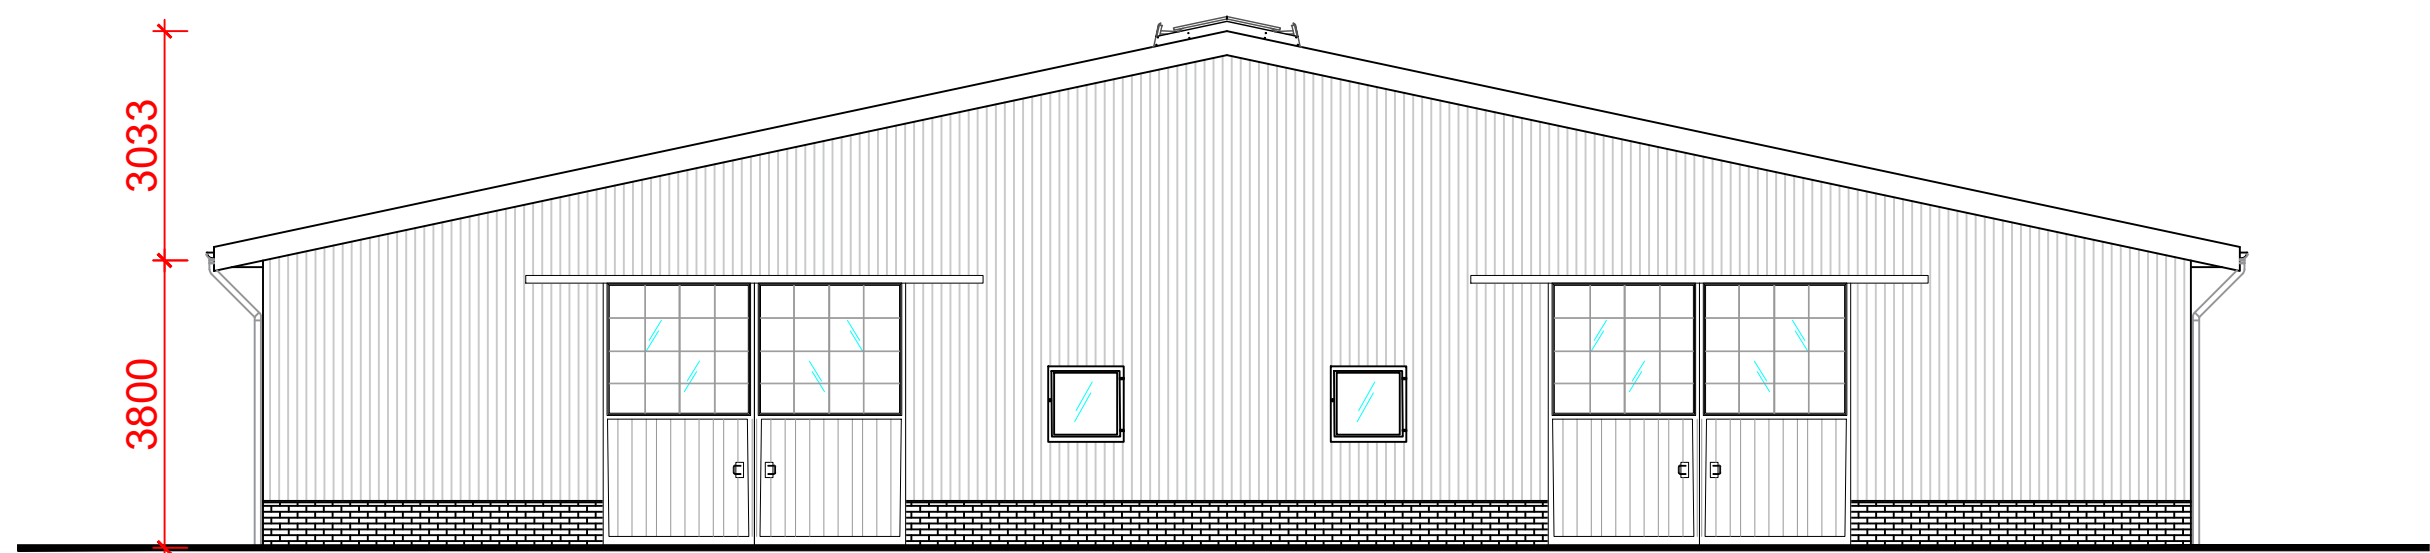

Front Elevation

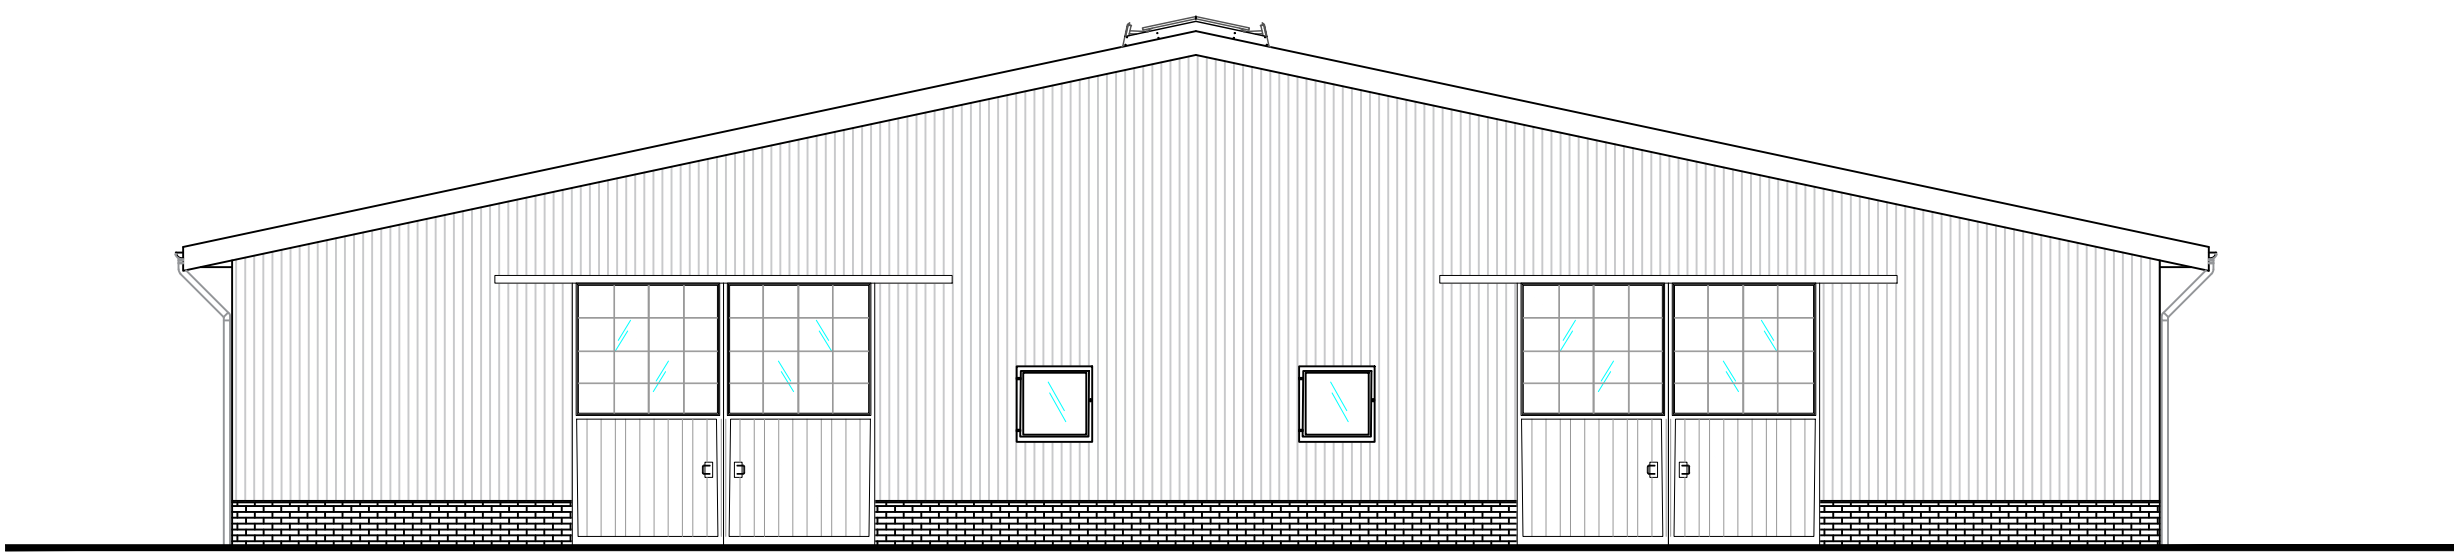

Rear Elevation

Stables Barn Elevations

Scale 1:100 (when printed at A1)



EQUUS

DESIGN AND BUILD

+44 (0) 1865 920200

enquiries@equusdesignandbuild.com

Proposed Development

Upper Culham Farm

Client	
Site	Upper Culham Farm Henley, RG10 8NR
Phone	

- All dimensions in millimeters. All dimensions and levels to be checked by contractor prior to commencing work.

- Assume drawings not to scale, use figured dimensions. Do not scale from drawings.

- Work done shall confirm to the issued drawings and specifications. No changes to be made unless by prior consultation with Deverson Design & Equus Works.

- Copyright and Intellectual Property rights are owned by Deverson Design, reproduction or use of design by any party for any purpose is expressly forbidden without the written consent of Deverson Design & Equus Works.

Client approved, no further changes

(sign)

(date)

Project No		
Drawing Title	Stables Barn Elevations	
Drawing No		
Pages		
Drawn	AD	March 2025
Review		
Leader		
Stage	PLANNING	NORTH
Scale	1:100 (A1)	
Paper	A2	