




SOUTH EAST REAR ELEVATION
Scale: 1:100

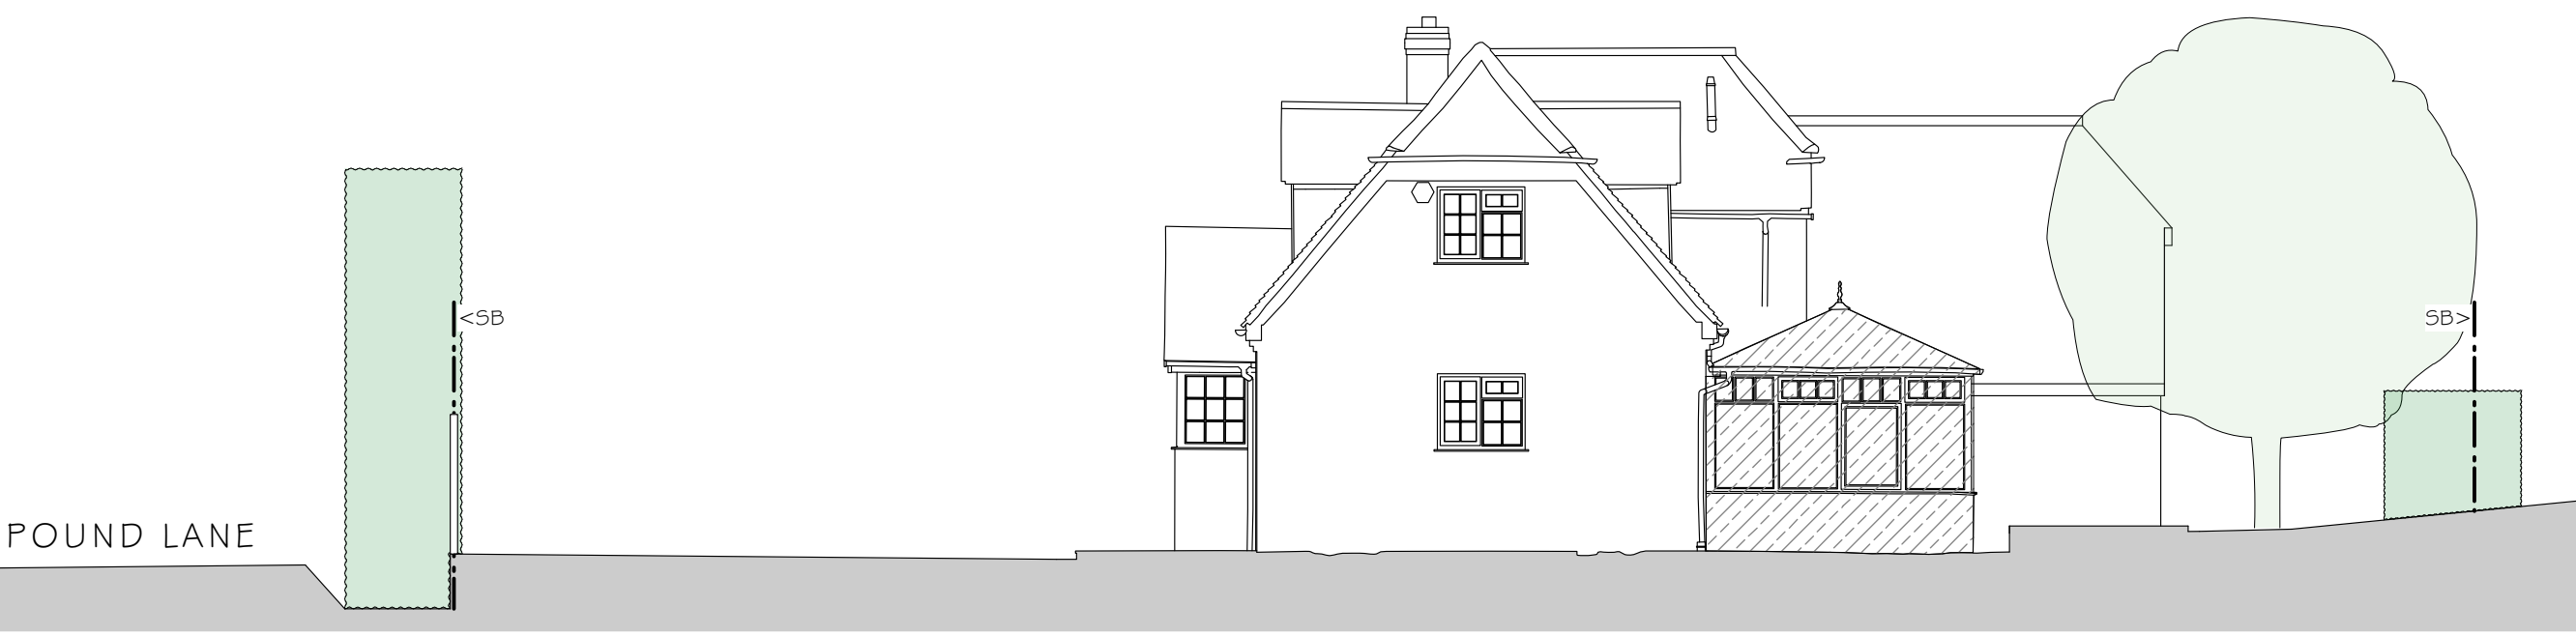


SOUTH WEST SIDE ELEVATION
Scale: 1:100




NORTH WEST FRONT ELEVATION
Scale: 1:100




NORTH EAST SIDE ELEVATION
Scale: 1:100

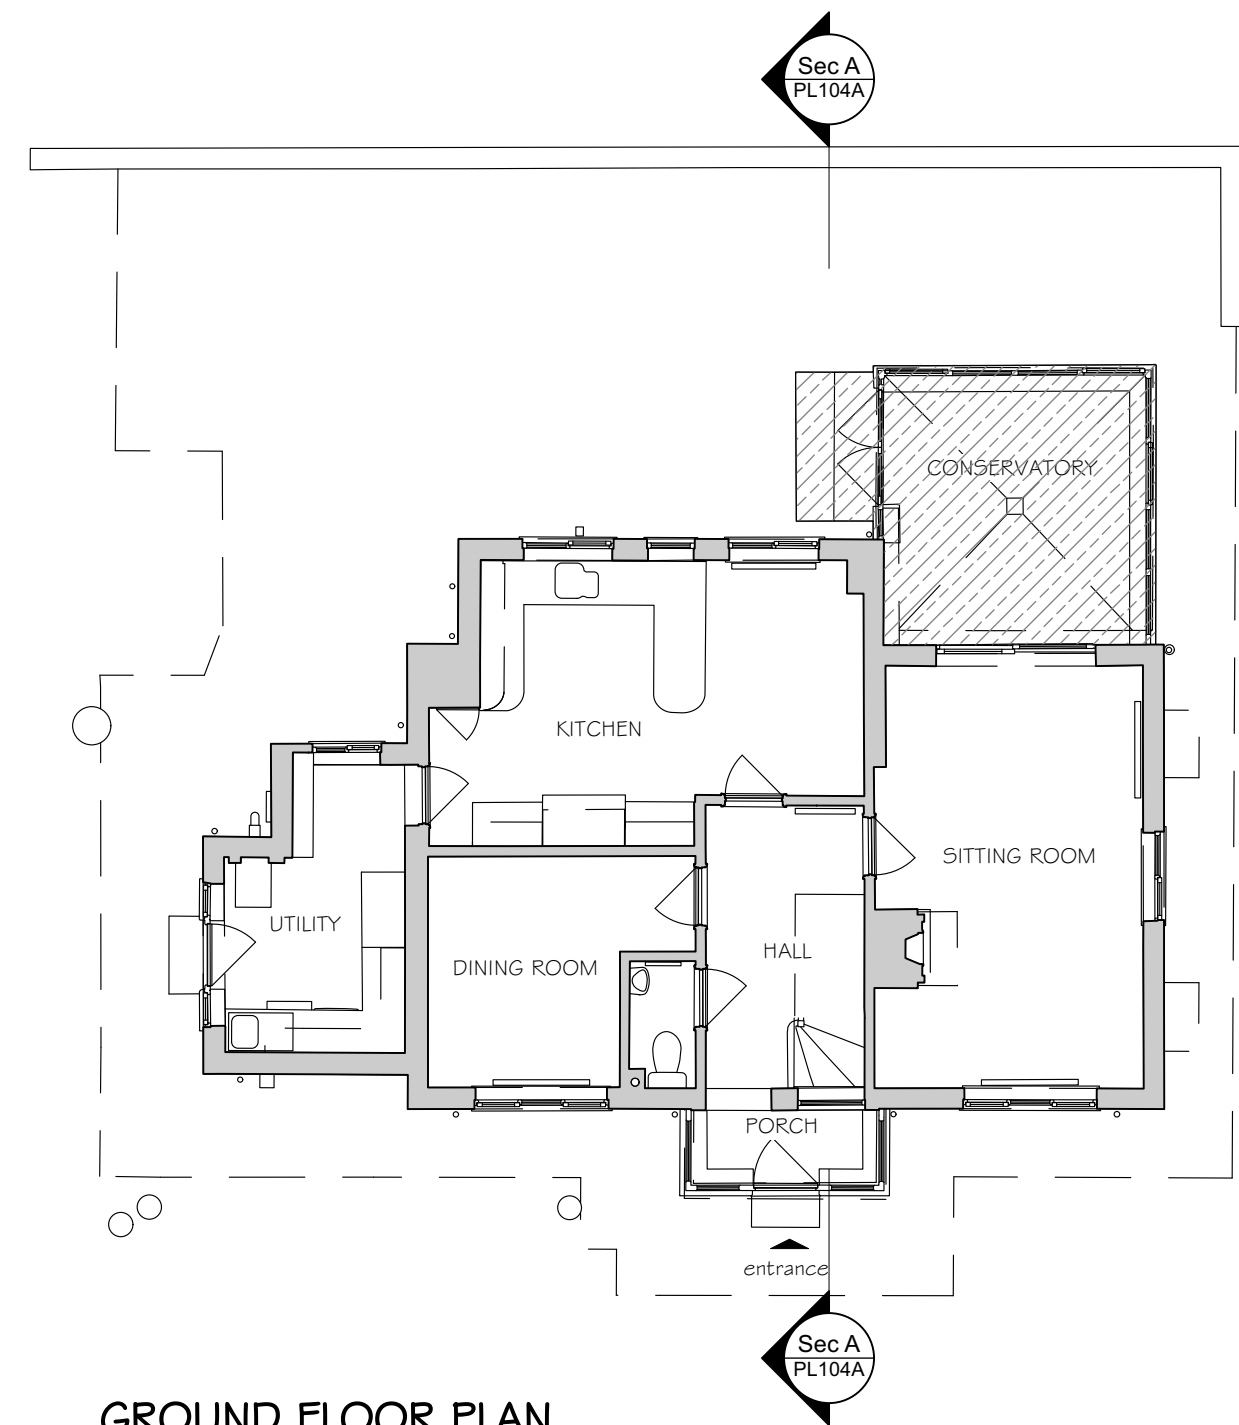


GROUND FLOOR PLAN
Scale: 1:100

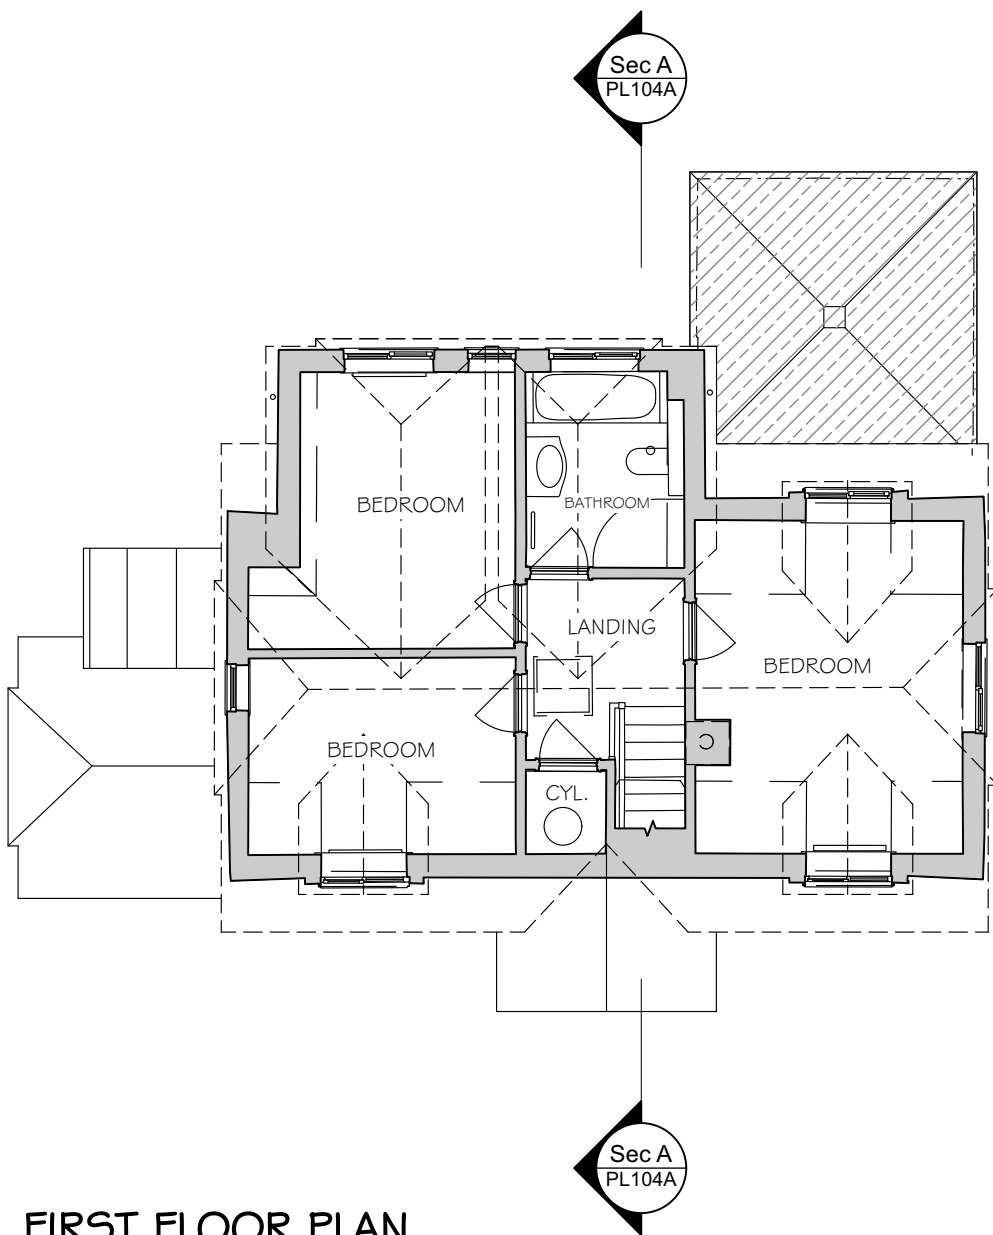

FIRST FLOOR PLAN
Scale: 1:100

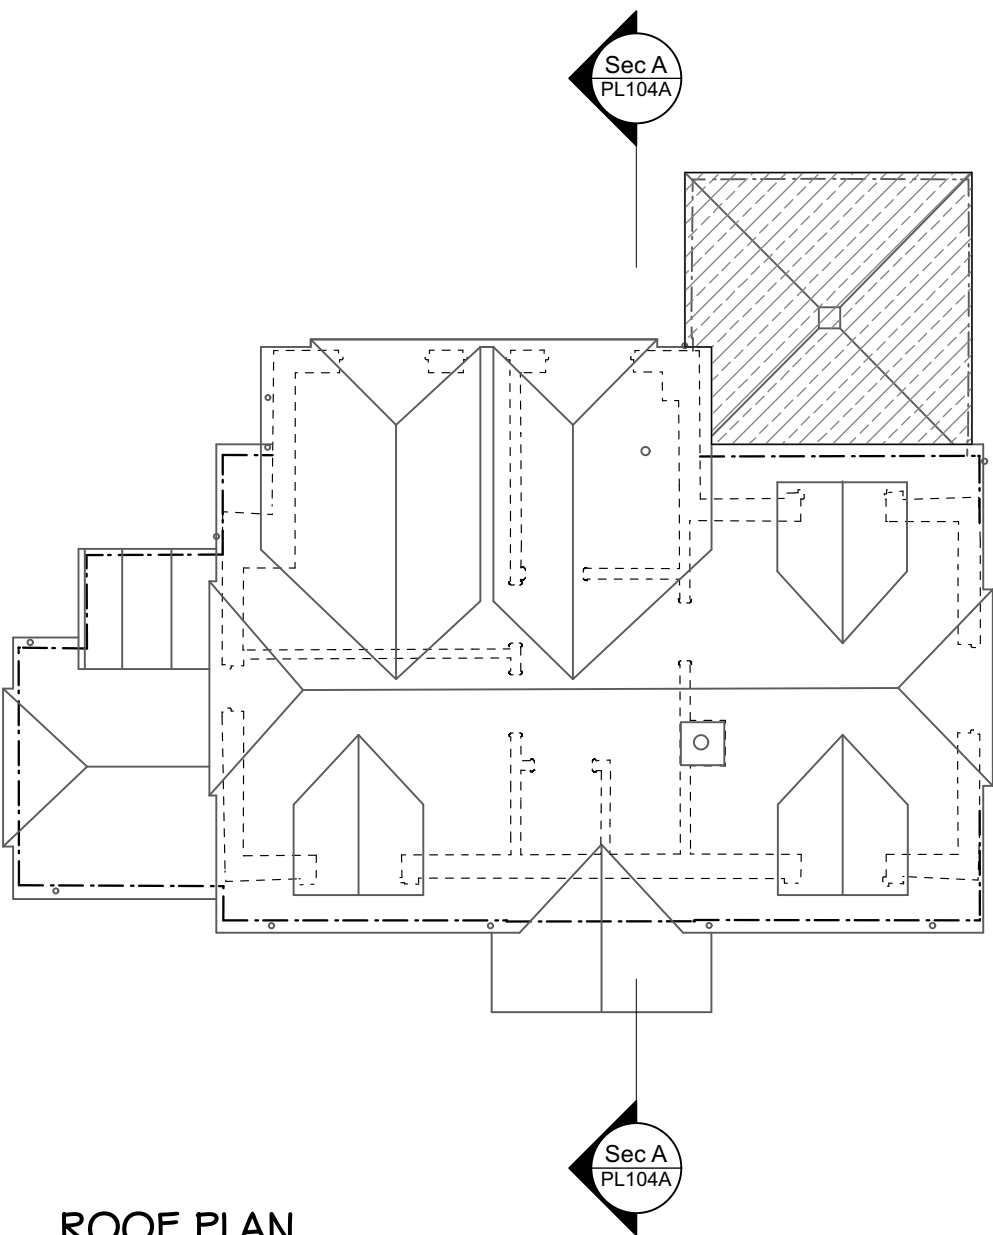

ROOF PLAN
Scale: 1:100

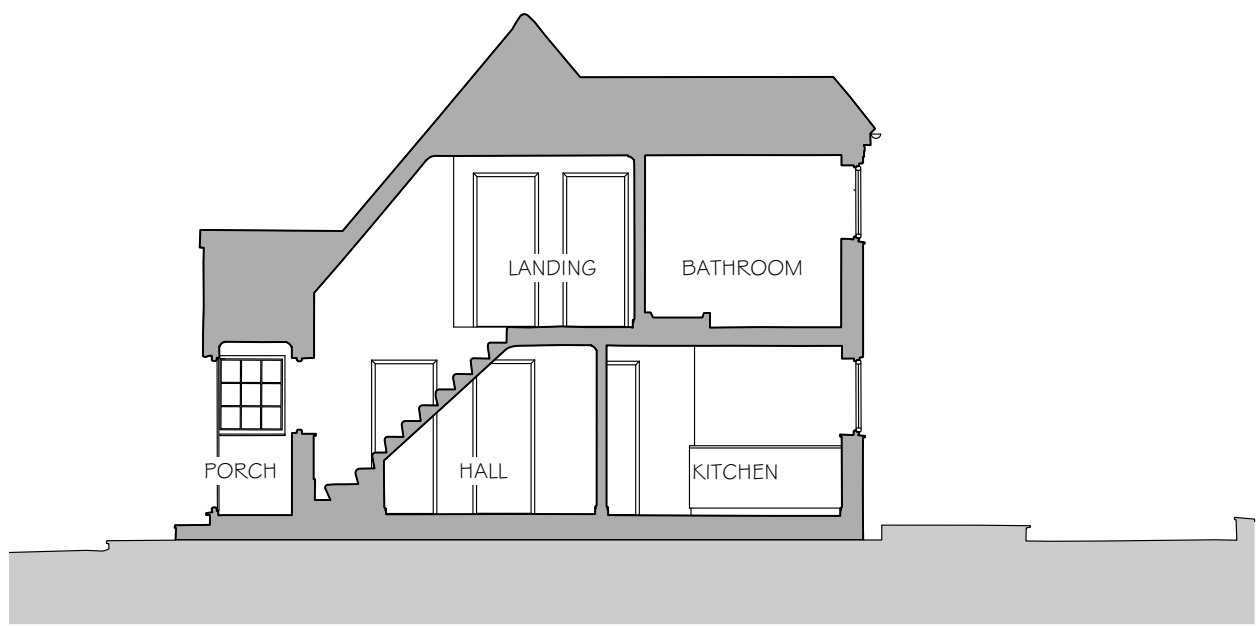

SECTION A-A
Scale: 1:100

KEY:
DEMOLITION

