



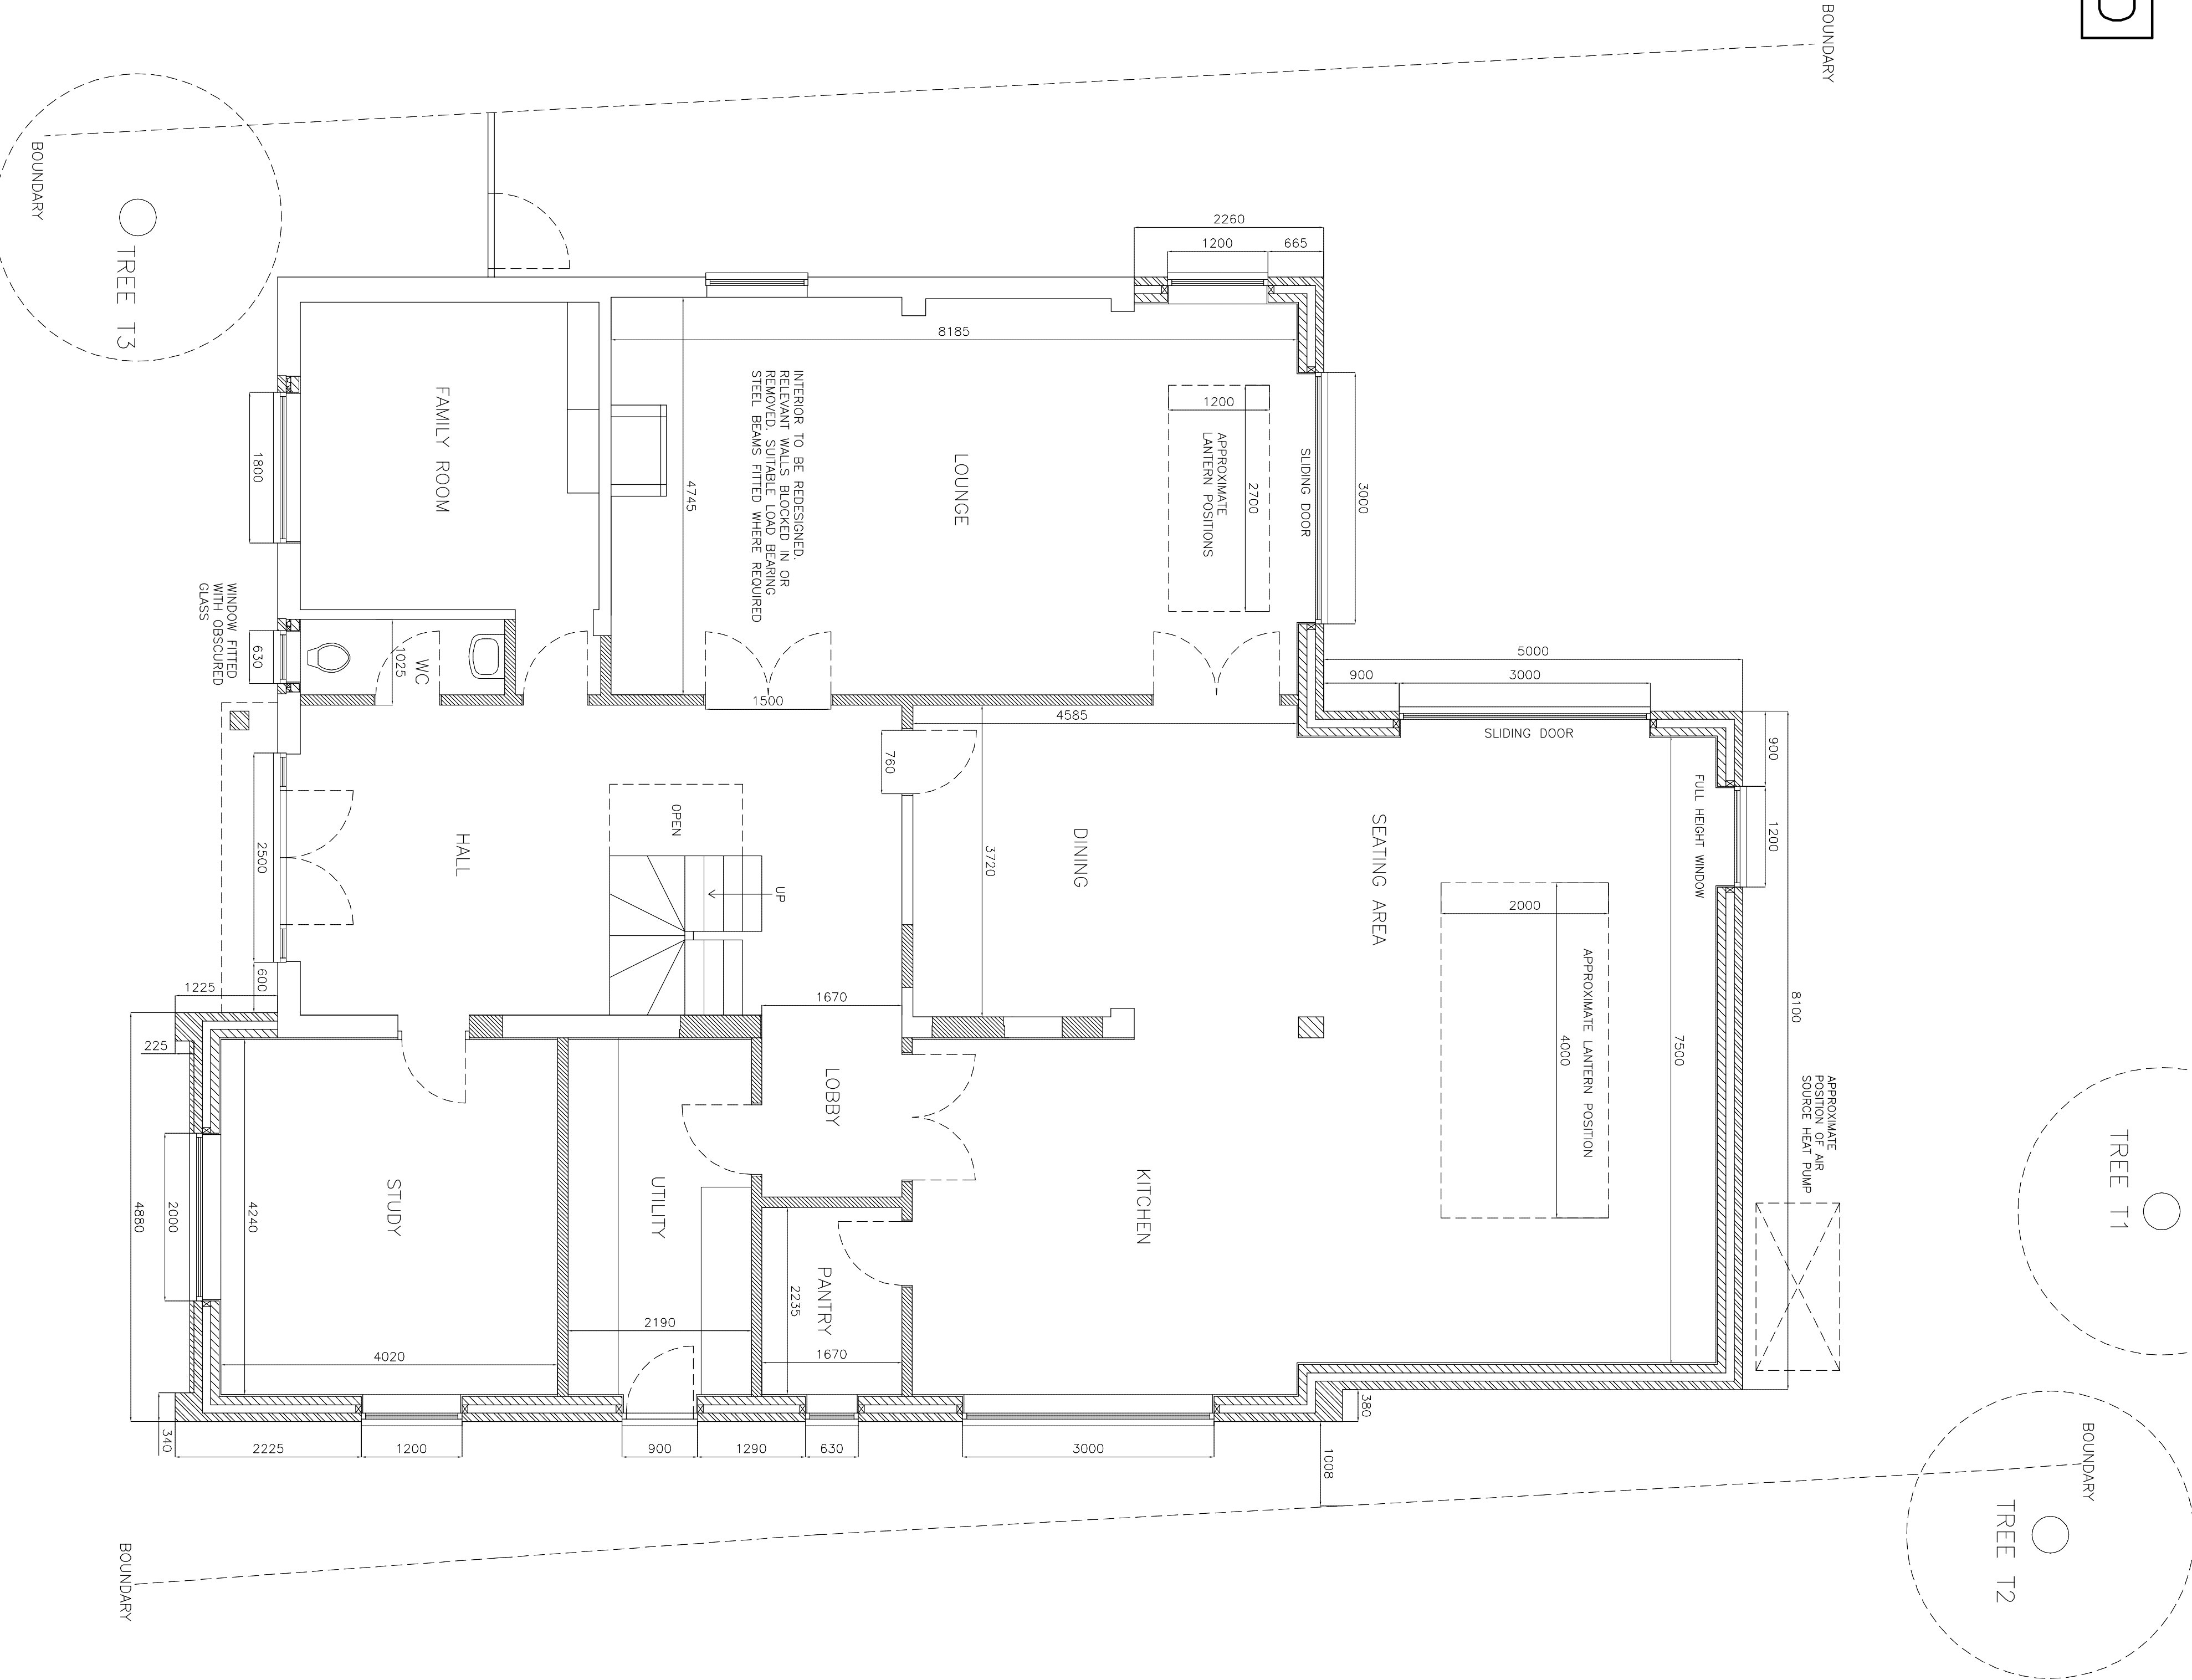

PROPOSED GROUND FLOOR PLAN

DO NOT SCALE FROM PLANS

 

DRAWING NO. WL005B
DATE 9.4.25
SCALE 1:50

PROPOSED CONVERSION WORK

MR AND MRS WELLS

289 NINE MILE RIDE WOKINGHAM BERKS RG40 3NS