


DEVELOPMENTS IN DESIGN LTD

WWW.DEVELOPMENTSINDSIGN.CO.UK
TEL.01344 641286

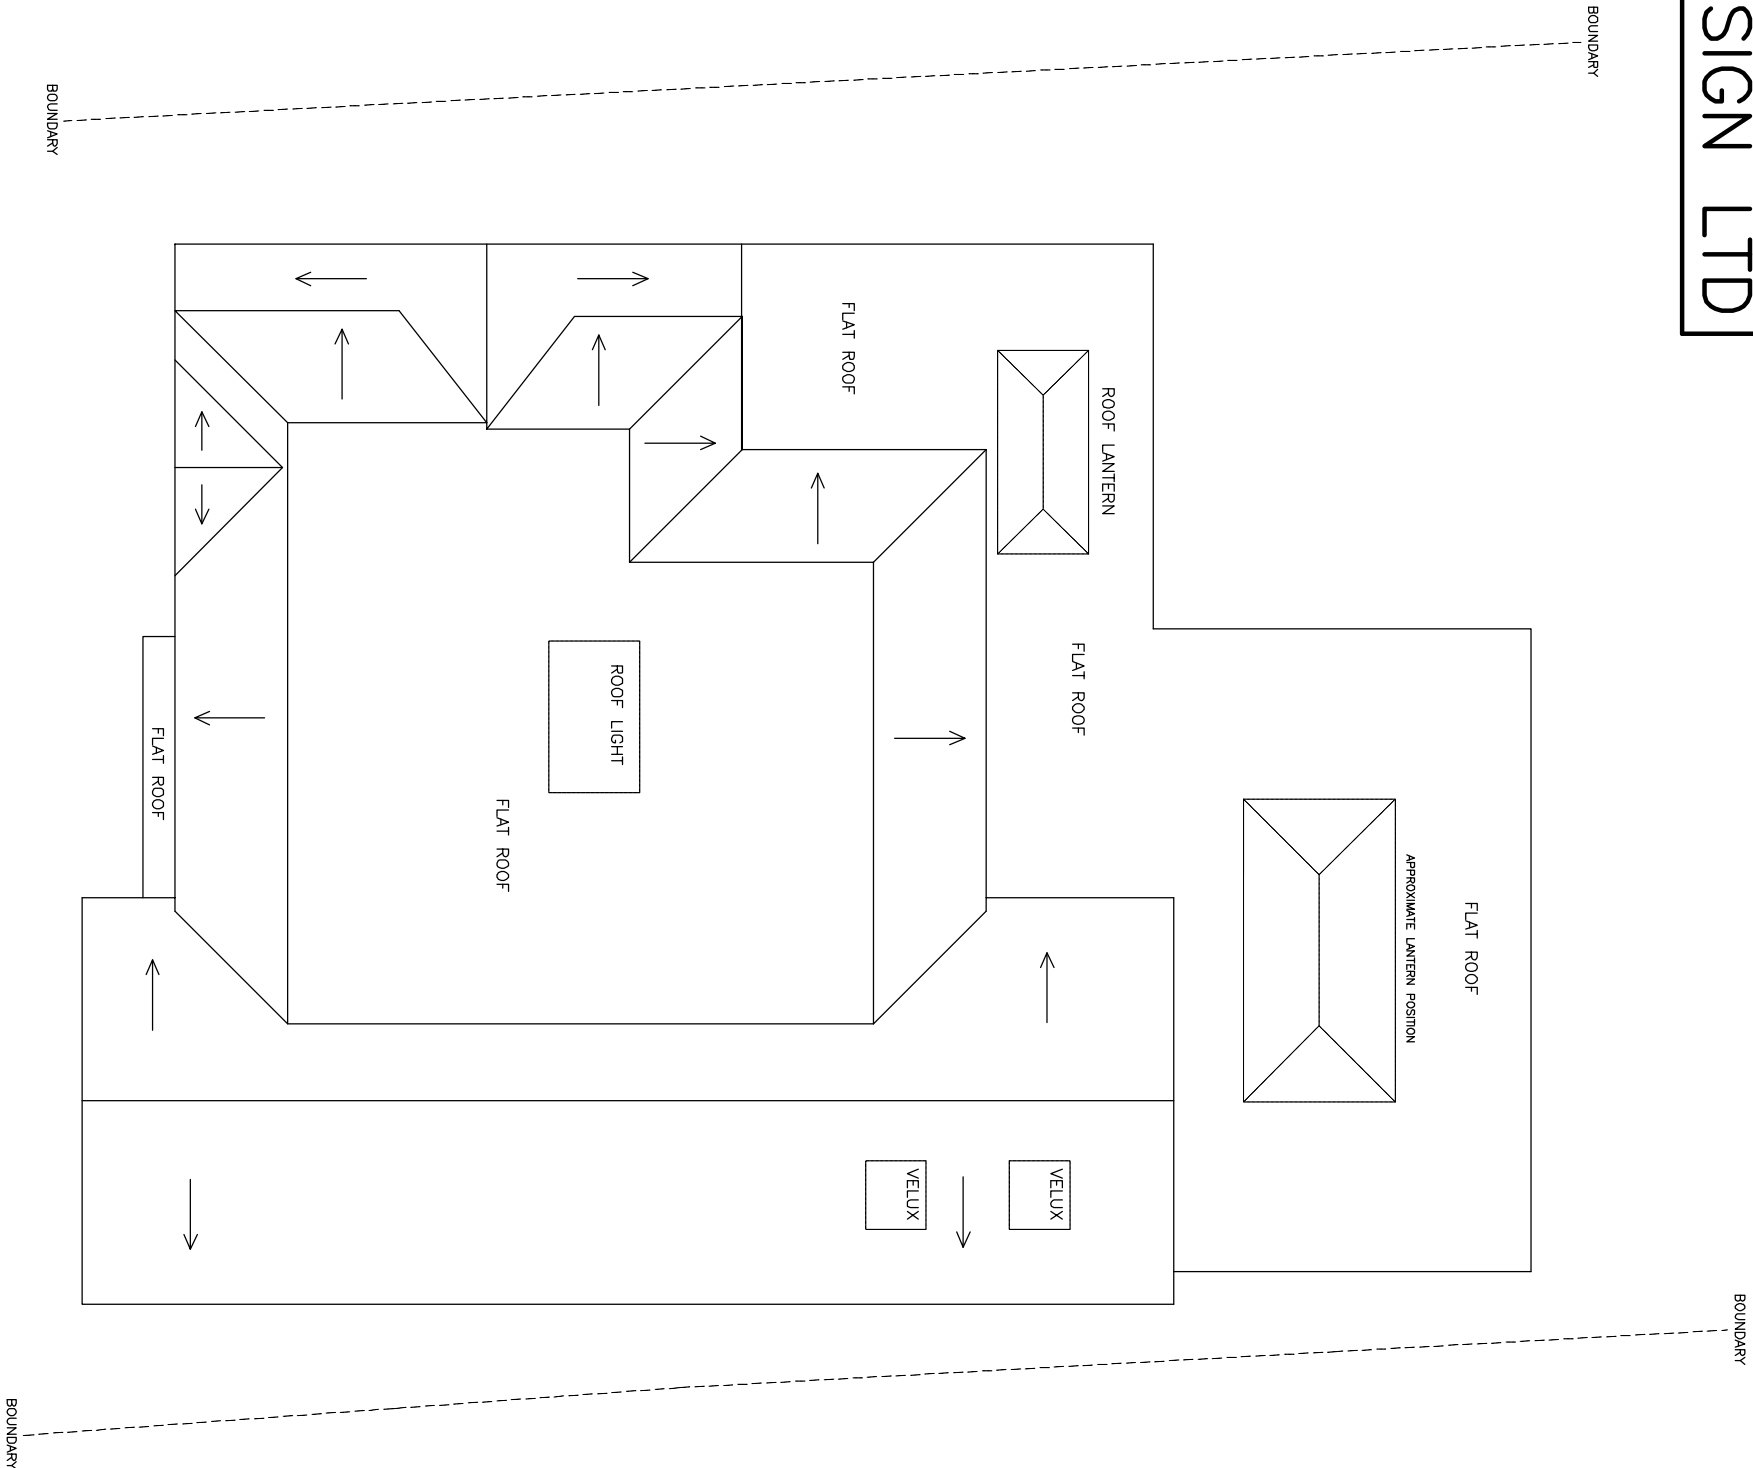


PROPOSED ROOF PLAN

PROPOSED CONVERSION WORK

MR AND MRS WELLS

289 NINE MILE RIDE WOKINGHAM BERKS RG40 3NS

 

DRAWING NO. WL.009B
DATE 9.4.25
SCALE 1:100