


DEVELOPMENTS IN DESIGN LTD

WWW.DEVELOPMENTSINDSIGN.CO.UK
TEL.01344 641286

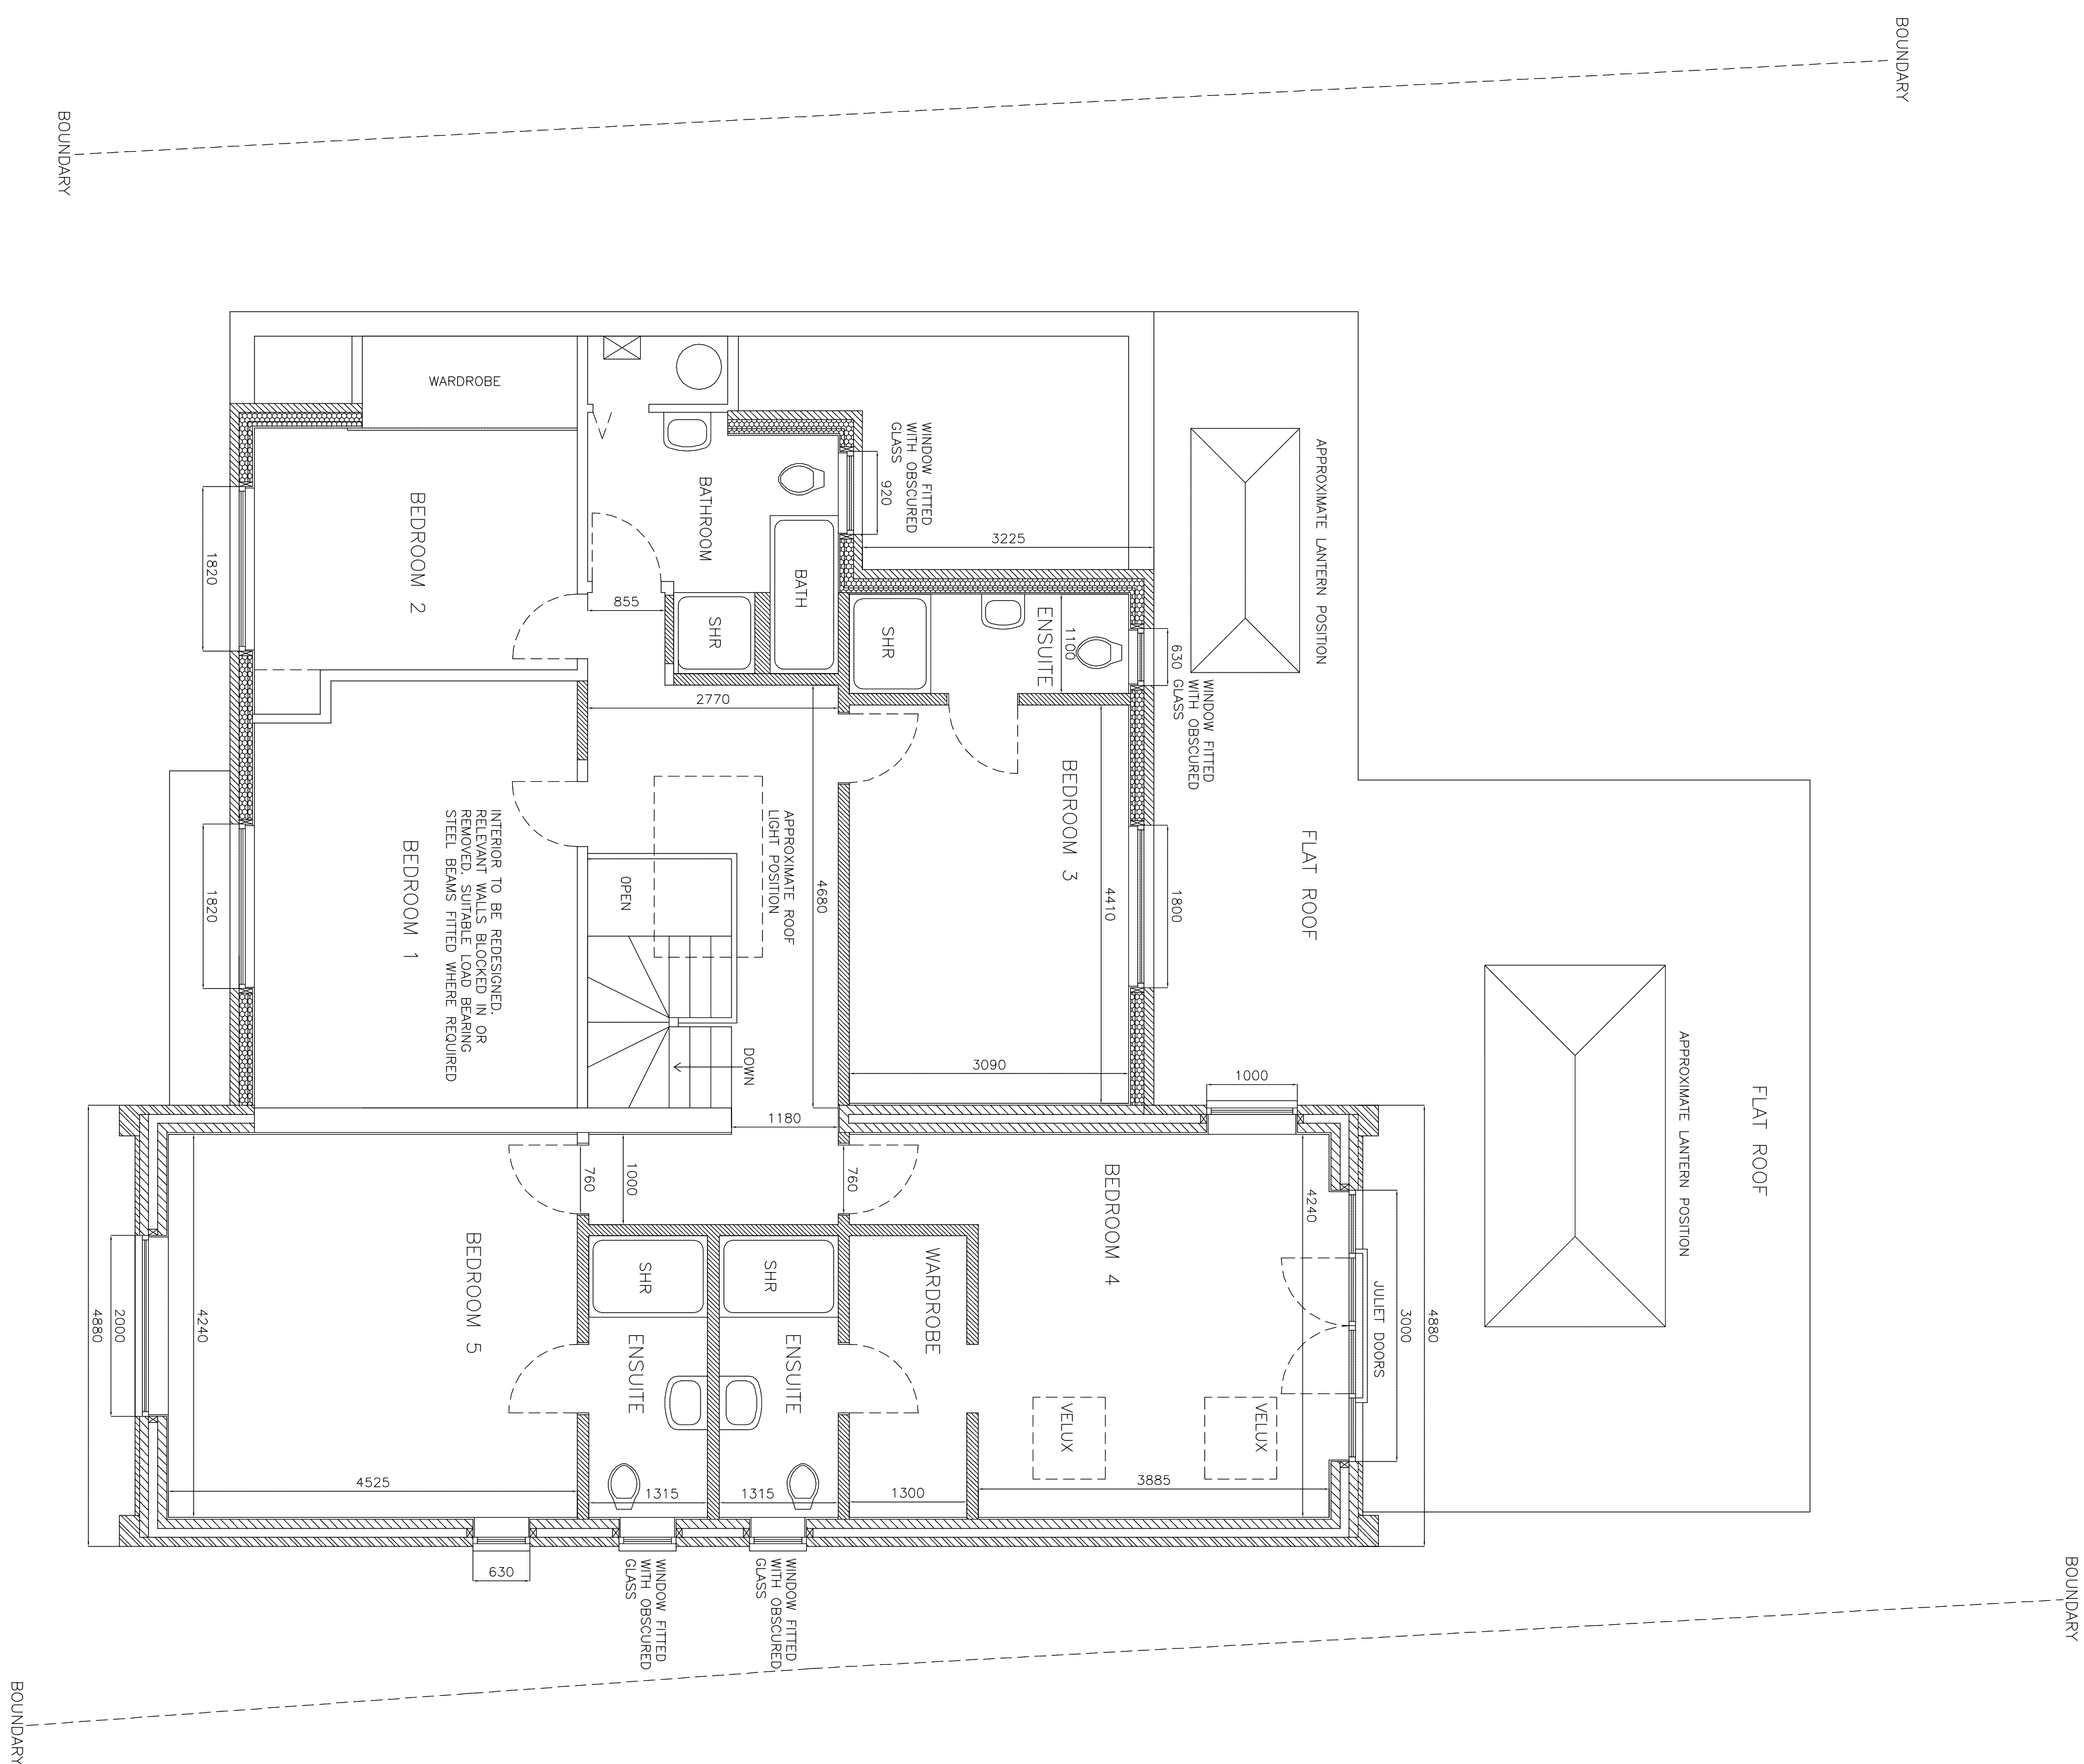


PROPOSED FIRST FLOOR PLAN

DO NOT SCALE FROM PLANS

PROPOSED CONVERSION WORK

MR AND MRS WELLS

289 NINE MILE RIDE WOKINGHAM BERKS RG40 3NS

 

DRAWING NO. WL.006B
DATE 9.4.25
SCALE 1:50