



DEVELOPMENTS IN DESIGN LTD

WWW.DEVELOPMENTSINDESIGN.CO.UK
TEL.01344 641286

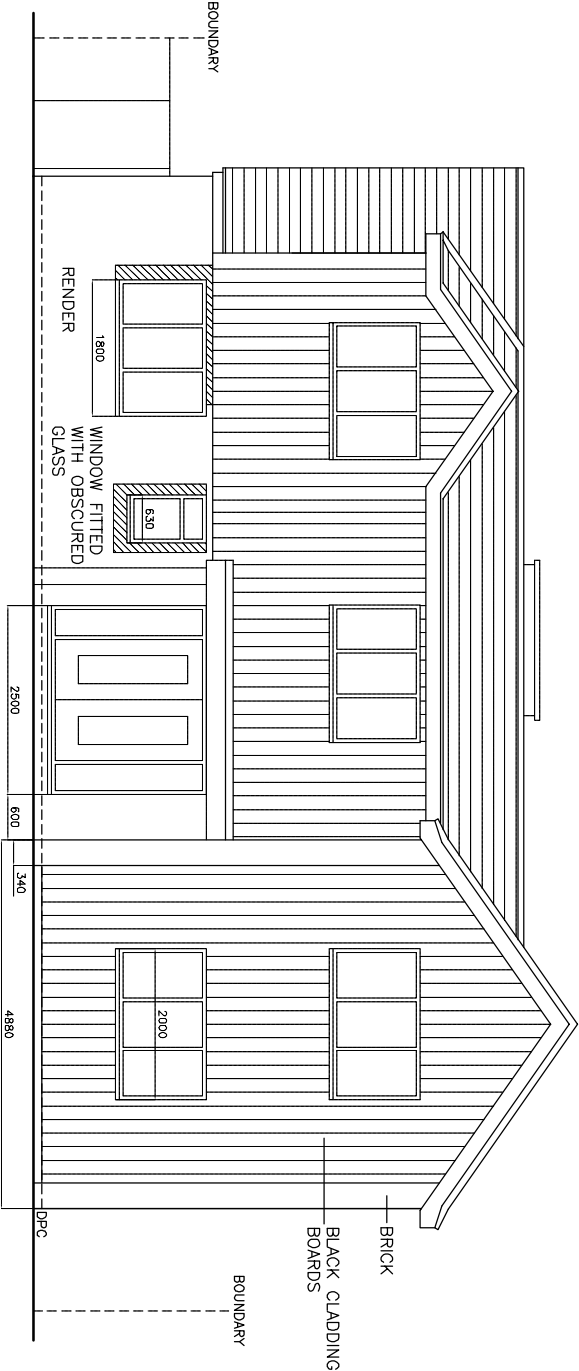


PROPOSED FRONT ELEVATION

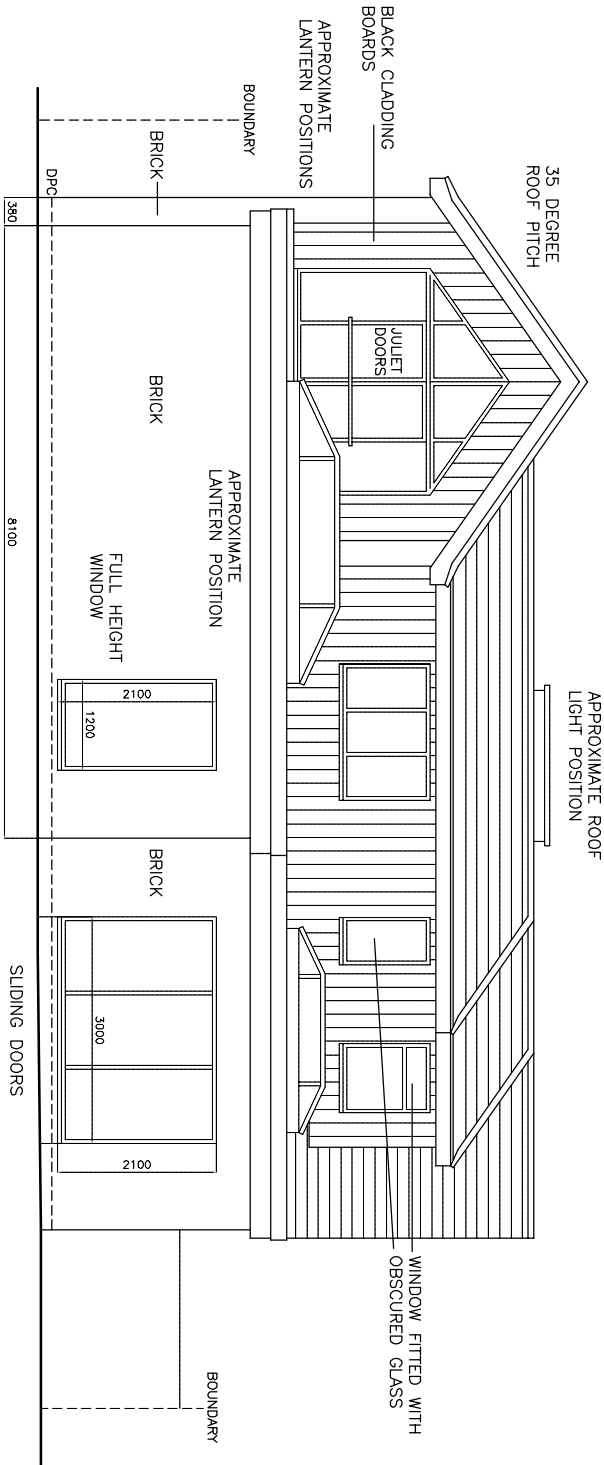


PROPOSED REAR ELEVATION

ROOF TILES, DARK GREY INTERLOCKING TILES
BRICKWORK, RED MIX FACING BRICK
LIGHT COLOUR RENDER
CLADDING TO BE BLACK COMPOSITE BOARDS
ALL GUTTERING AND DOWN PIPES BLACK PLASTIC
WINDOWS TO BE BLACK UPVC
ALL EXTERNAL TIMBER TO BE CLAD IN BLACK UPVC

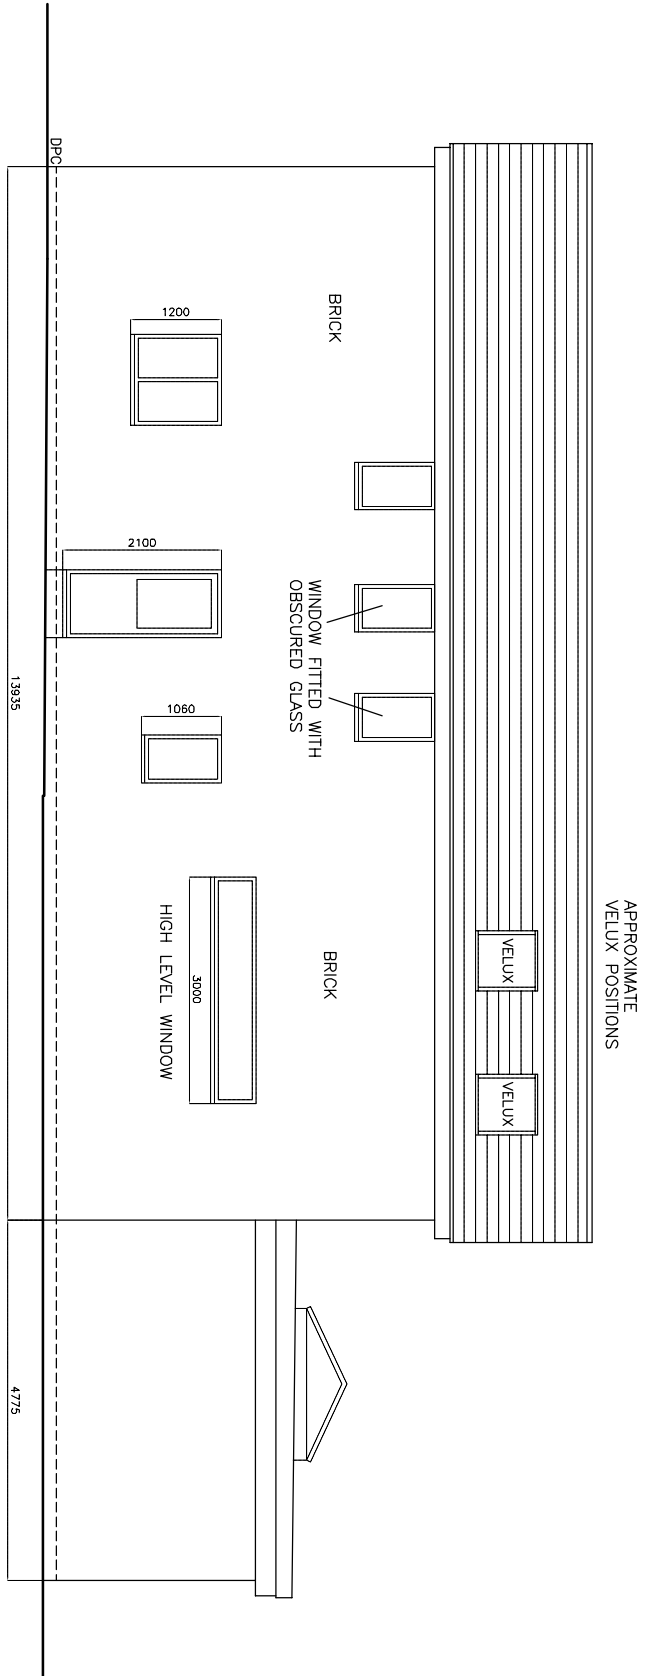

PROPOSED SIDE ELEVATION

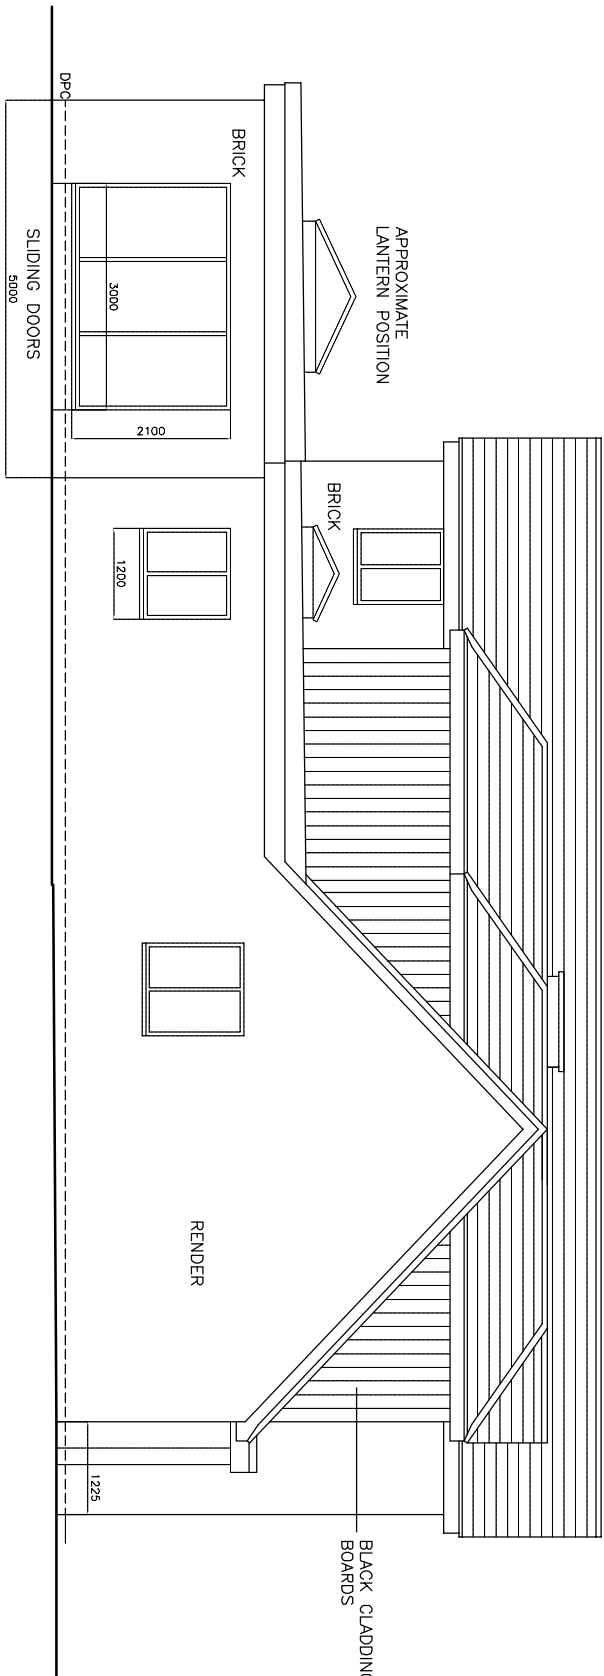

PROPOSED SIDE ELEVATION

PROPOSED CONVERSION WORK

MR AND MRS WELLS

289 NINE MILE RIDE WOKINGHAM BERKS RG40 3NS

0 1 2 3 4 5M

DRAWING NO. WL.002B
DATE 9.4.25
SCALE 1:100