



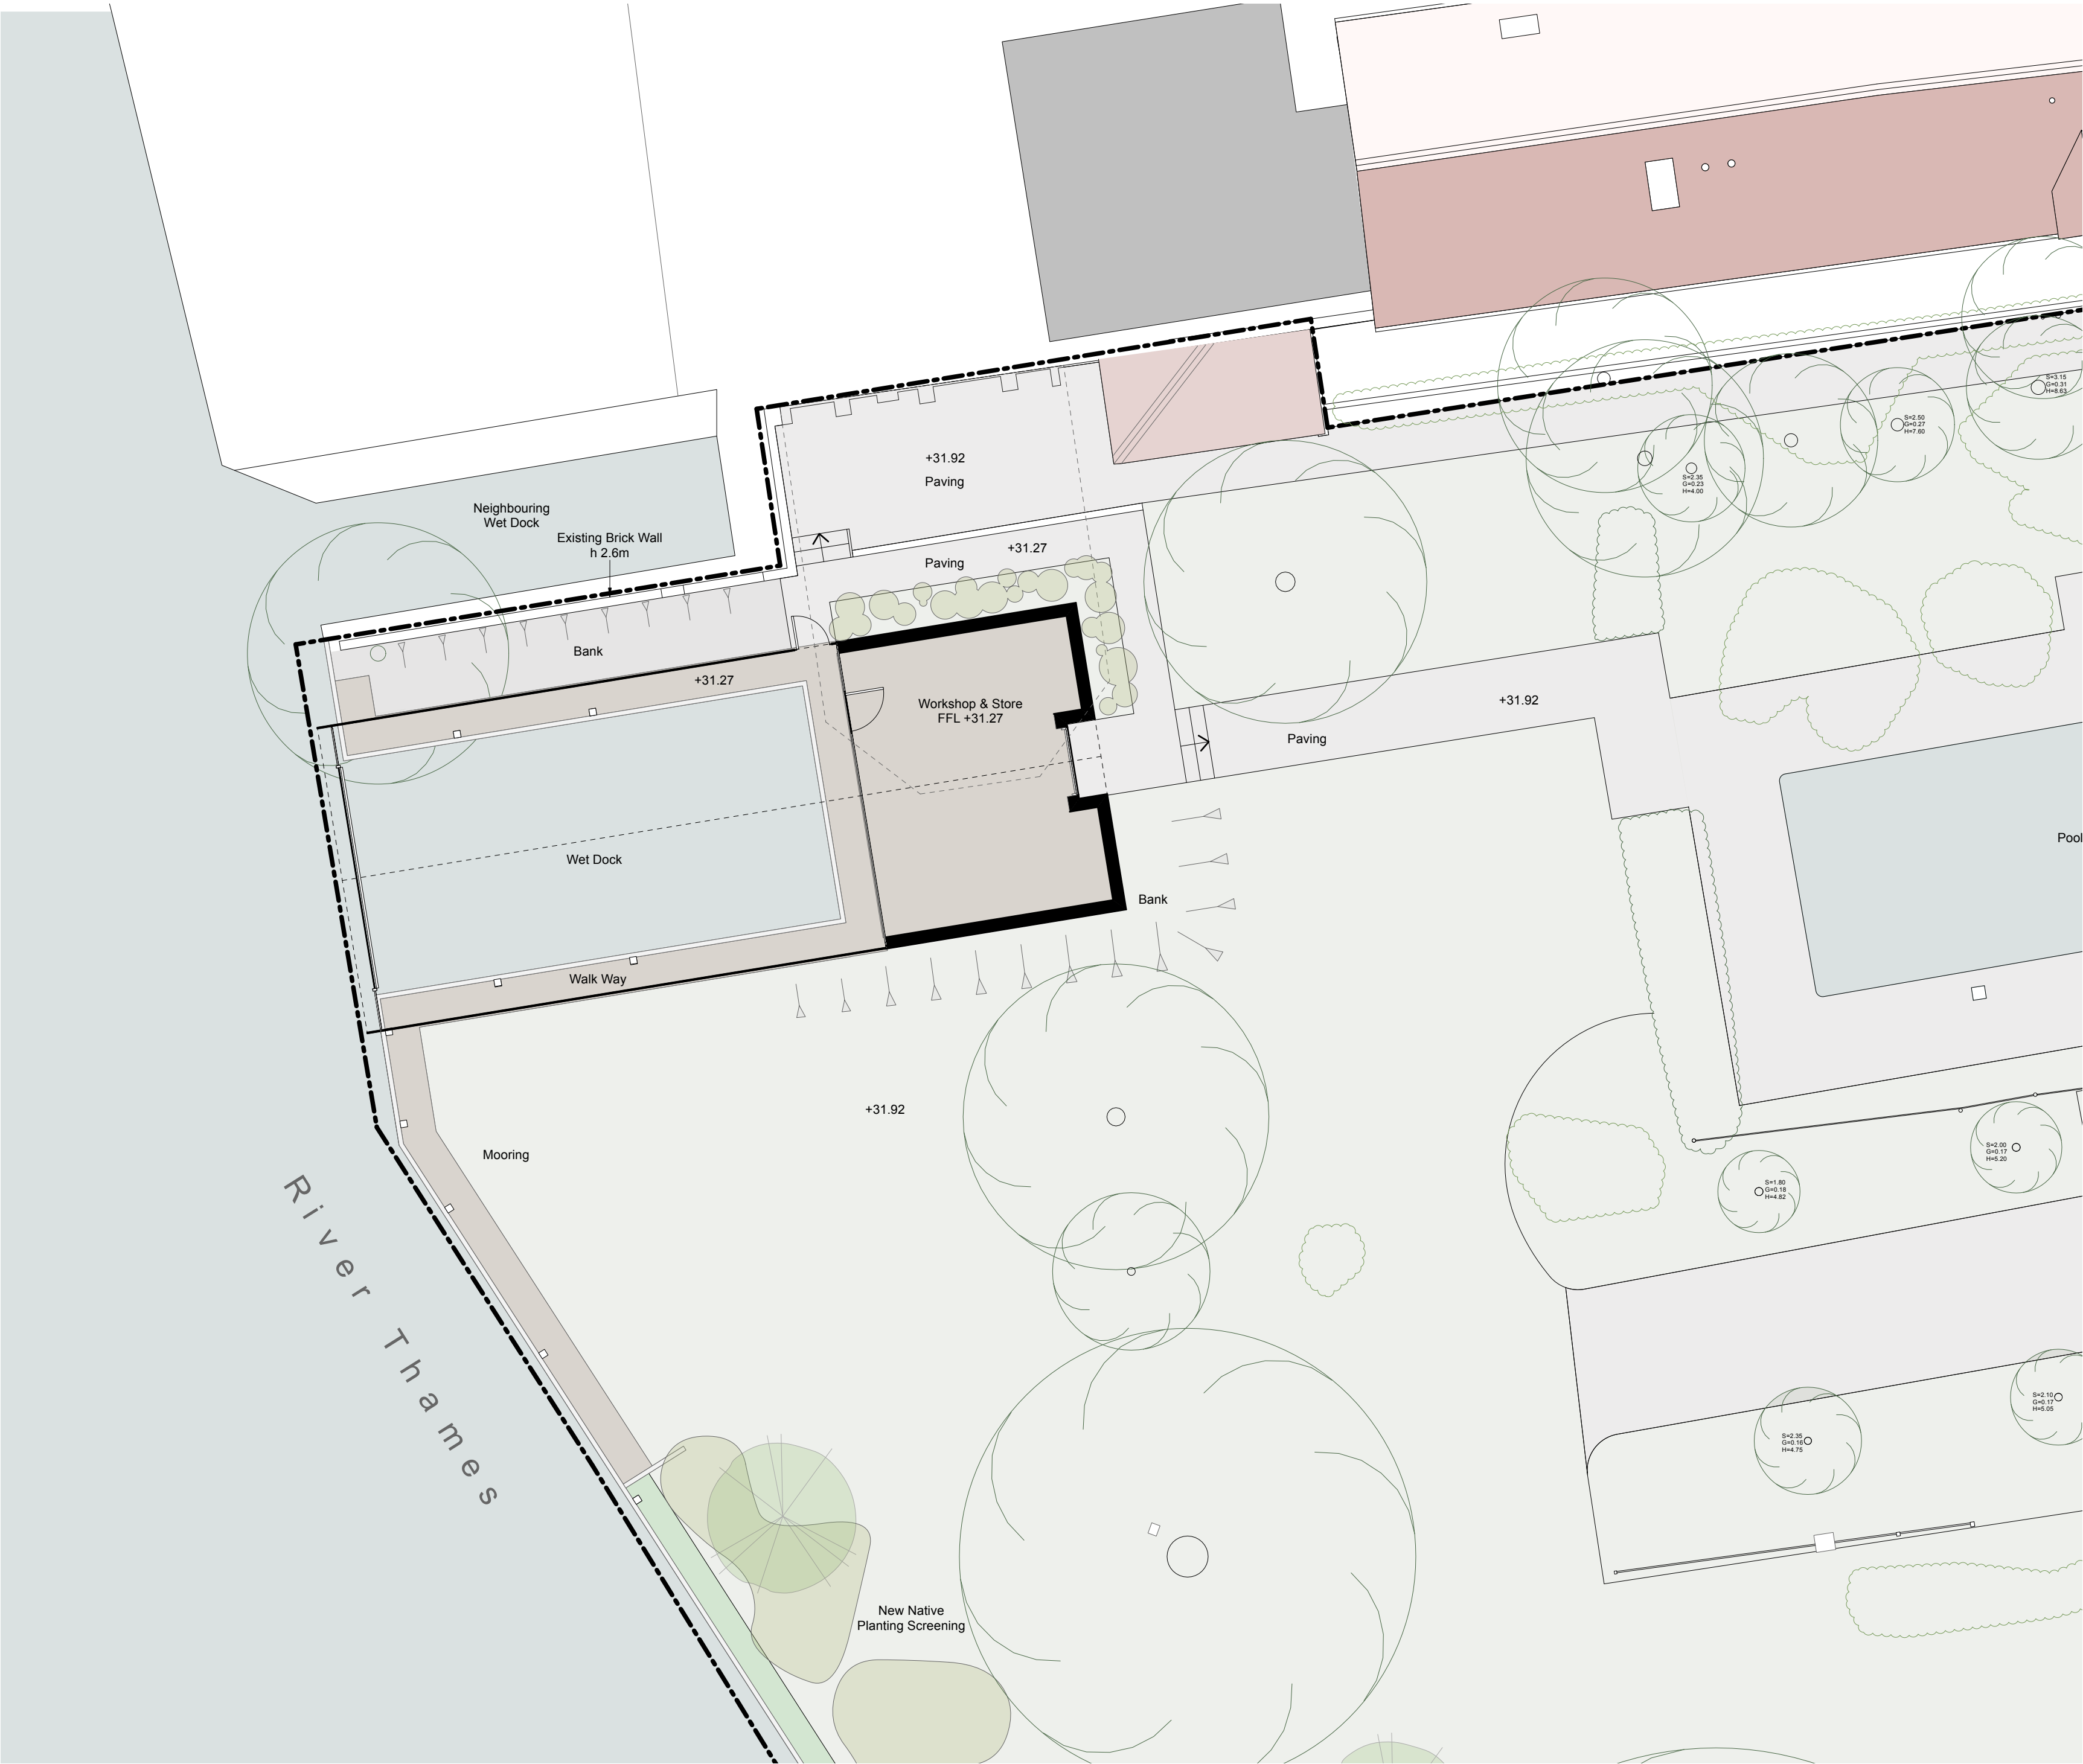

Proposed Site Plan
Scale 1:100

Legend

- Boundary line
- Existing element to be removed
- Existing tree/ vegetation
- Proposed new tree
- New native planting hedging

 

PL1 05/10/2026 Amended single-gable design planning submission

Rev	Date	Note
Client Mr Fawsitt		
Project Title Bird Place - Boat House		
Project Address Henley Bridge, Henley-On-Thames RG9 2LN		
Drawing No.	Rev. No.	
PA-05	PL3	
Drawing Title Proposed Site Plan		
Scale 1:100 @ A2		
Drawn by: GG		Checked by: PS
Project ID: SC013		
The Shack Group Ltd Hard to Find Farm Little Marlow Buckinghamshire HP10 9QH +44 (0) 1494 258 181 hello@theshackgroup.com www.theshackgroup.com		