
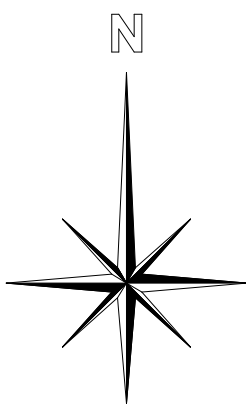


Berkshire County Sports Club

REFRESHMENT HUT

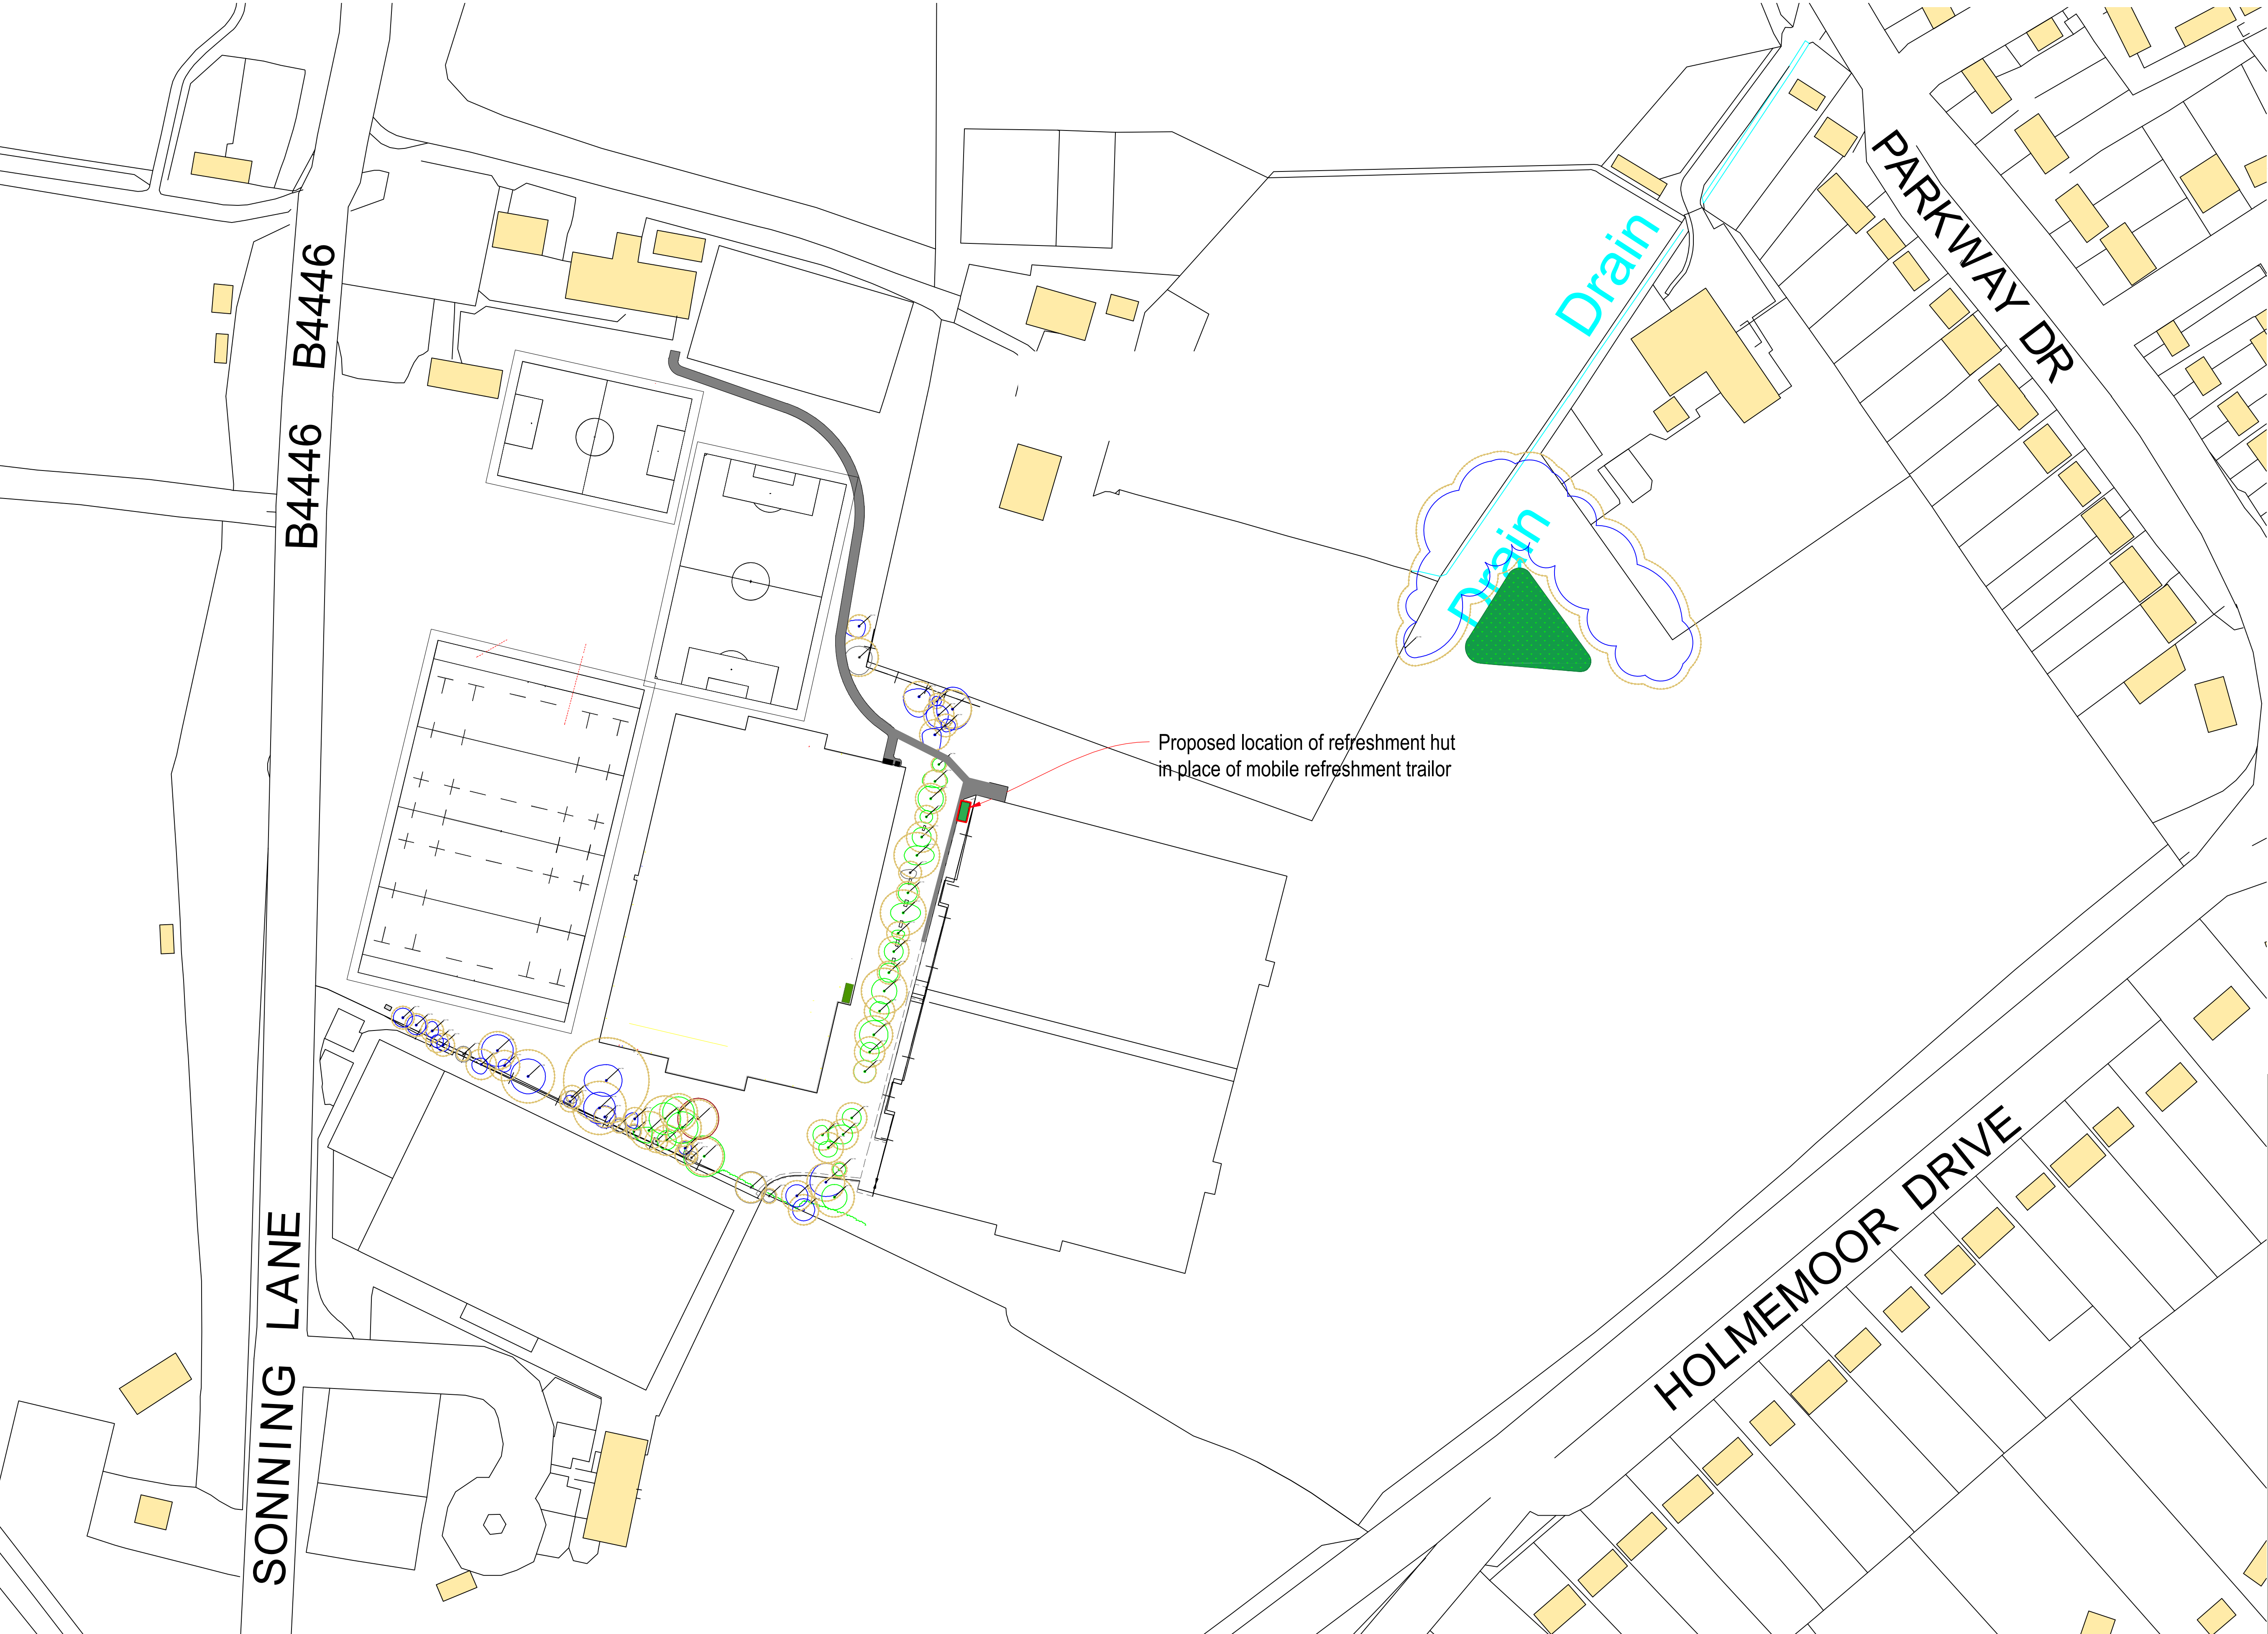

00	FEASIBILITY ISSUE			06.01.2026
REV	DESCRIPTION	REV	CK	DATE
AUTHOR AD				
TITLE Berkshire County Sports Club Creation of an AGP Proposed Site Plan				
PROJECT		SCALE 1:1000	SIZE A1	
DRAWING No 01		REVISION 00		